




02 Rear Elevation - Semi-detached and Mid-terrace
Scale 1:50 @ A1 (1:100 @ A3)




01 Front Elevation - Semi-detached and Mid-terrace
Scale 1:50 @ A1 (1:100 @ A3)

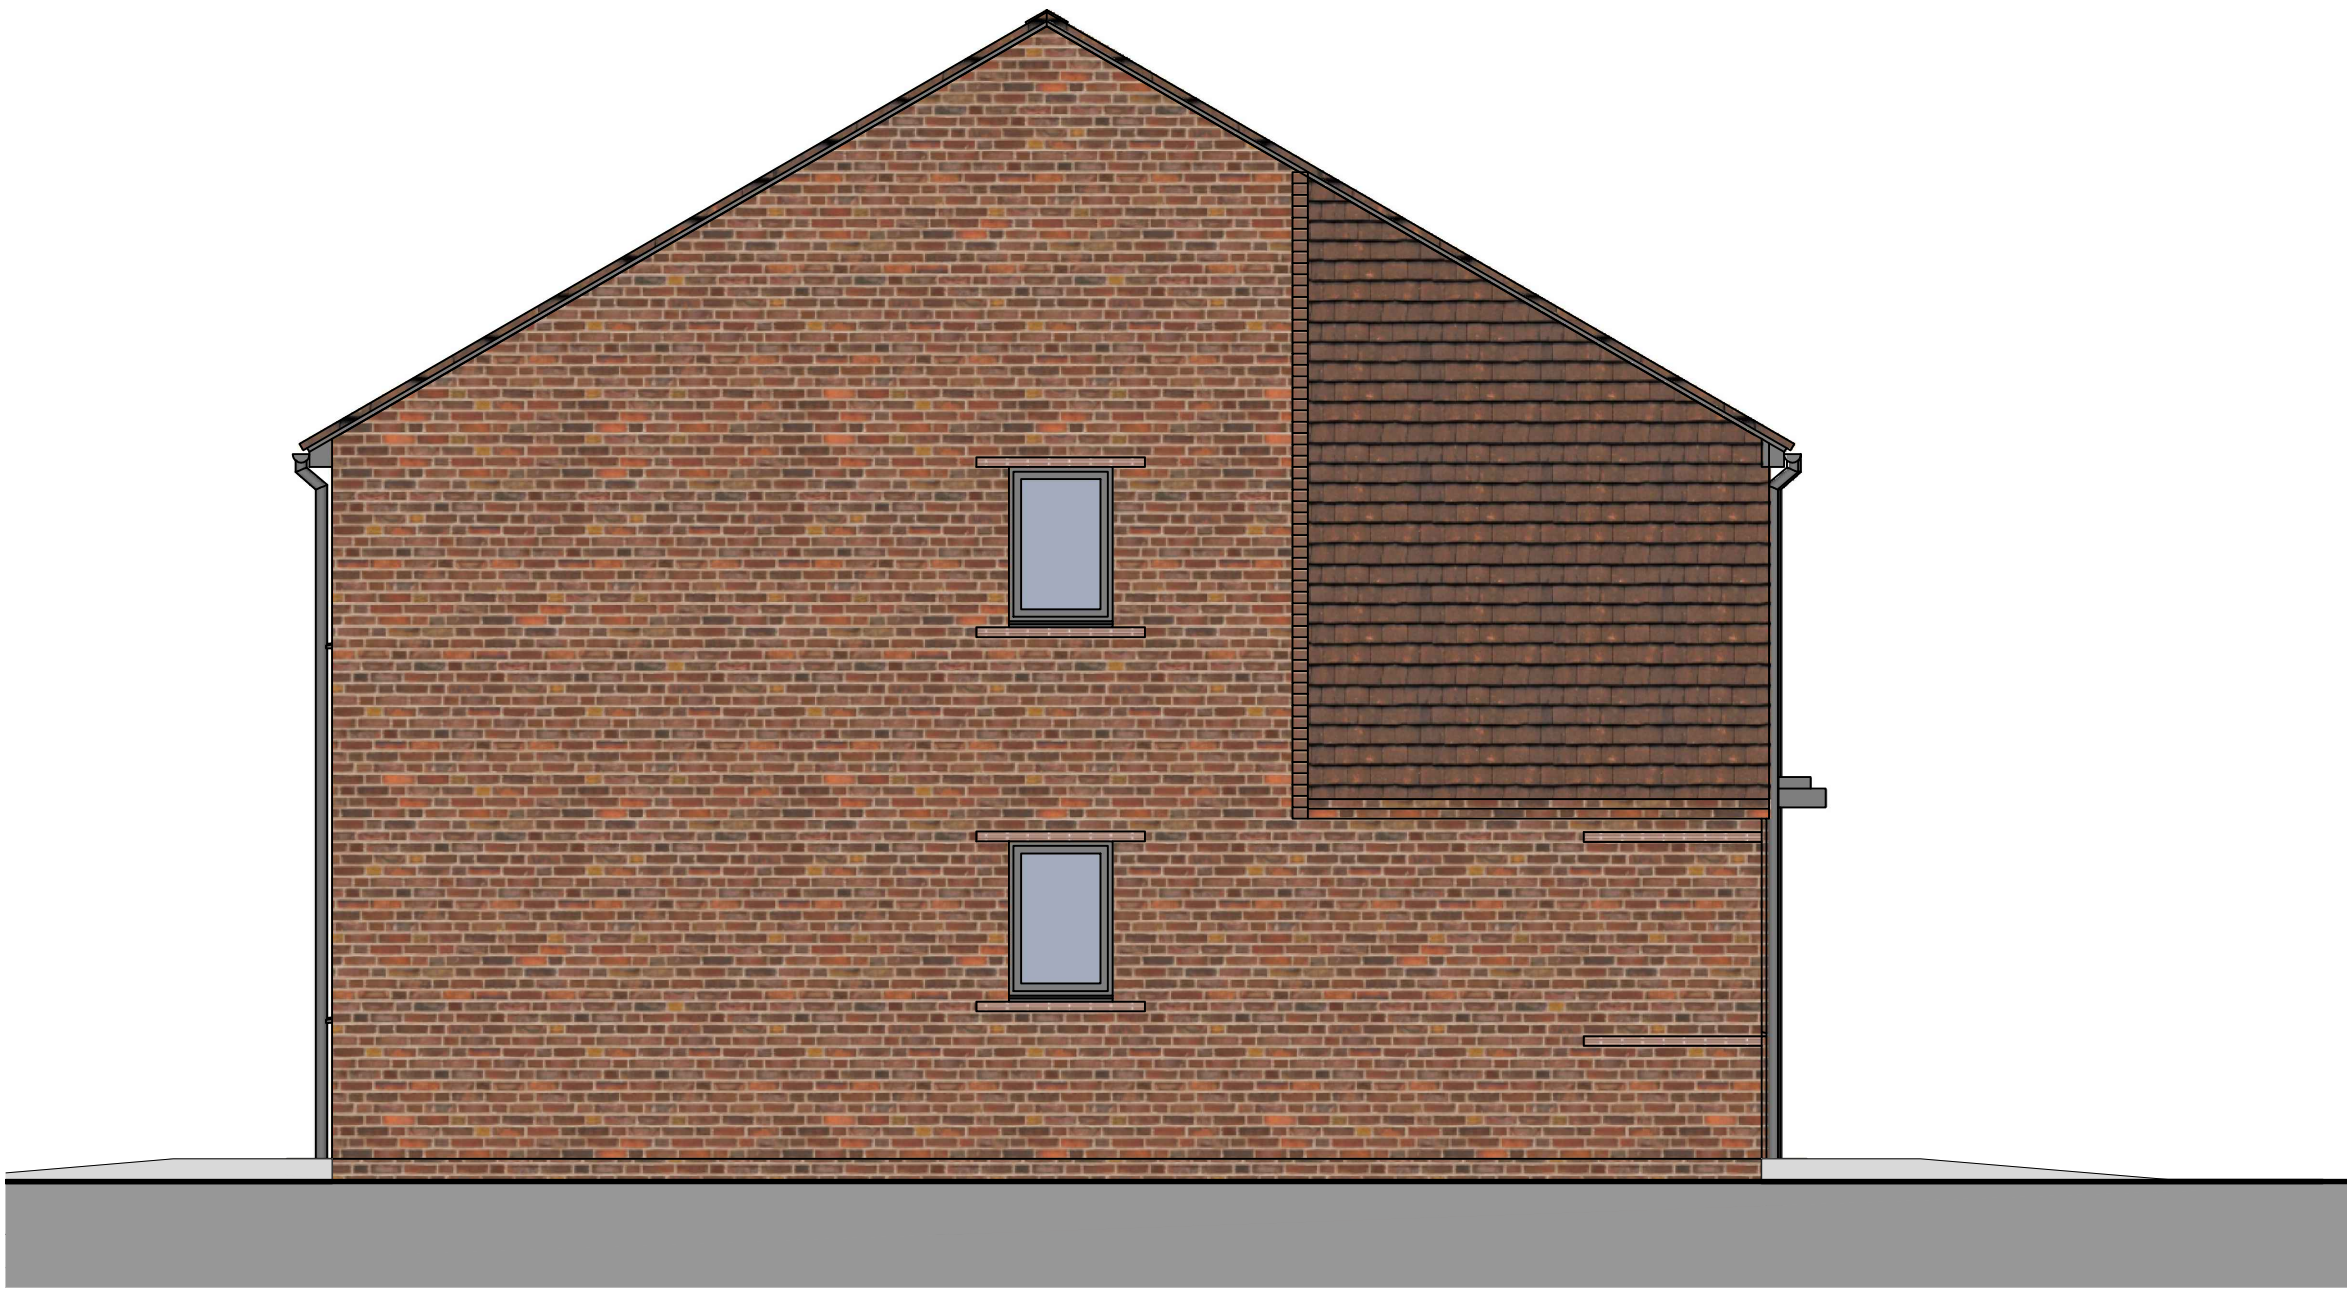

03 Side Elevation - Semi-detached
Scale 1:50 @ A1 (1:100 @ A3)

YH50 ALLOTMENT

House Type	2B4P
Format	Semi
Tenure	Affordable
NIA (sqm)	79.2
NIA (sqft)	852
NDSS Min (sqm)	79
Storage (sqm)	3.16
NDSS Min Storage	2.0
Part M Category	M4(2)
Plots	23(h), 24, 25, 33(h), 34, 43(h), 44

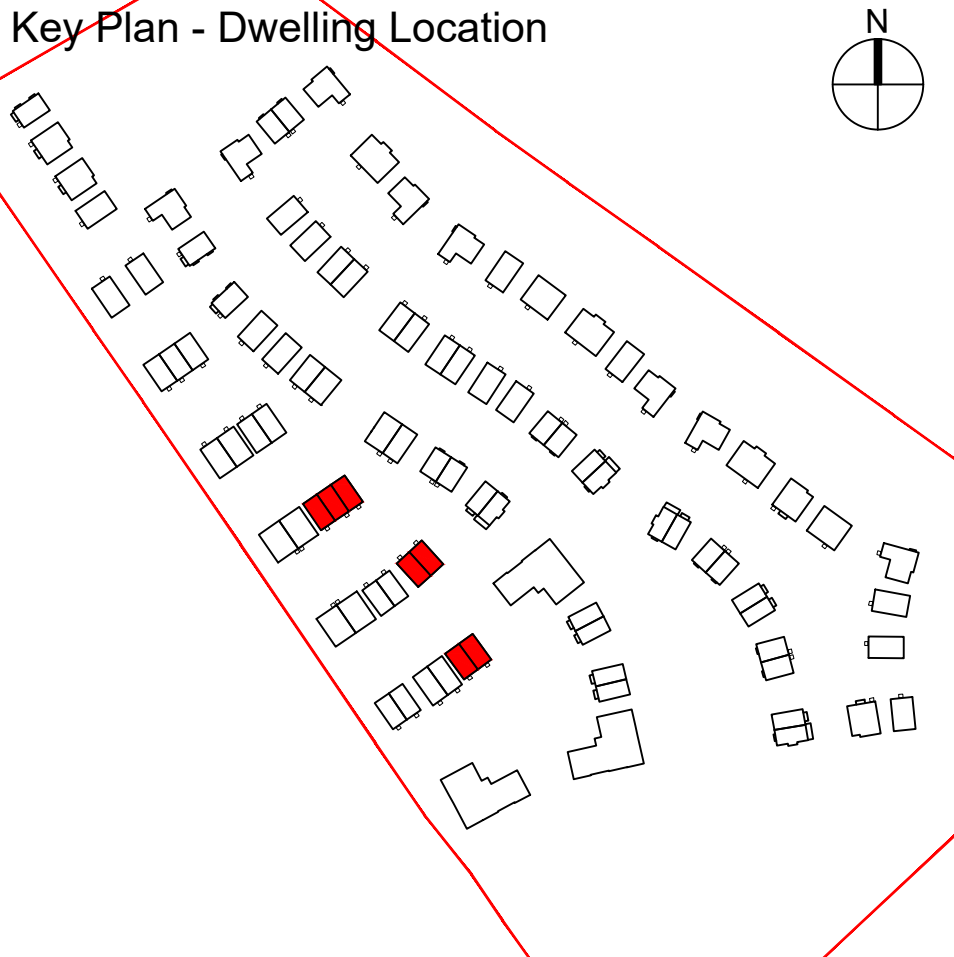

Notes/Legend

Rev	Date	Drawn	Description	Notes	Legend
A	01.10.25	JPA	Initial Pre-Planning Pack for Foundation	Do not scale from drawings unless by agreement with HTA. Use figured dimensions only. Check all dimensions on site prior to commencing the works. Drawing to be read in conjunction with other relevant consultant information.	
B	27.10.25	SAE	Elevation updates		
C	24.11.25	SAE	Minor updates following review by LGCH		
			Window colour changed following LGCH review, brick bond updated		

This drawing is the copyright of HTA Design LLP and must not be copied or reproduced in part, or in whole, without the express permission of HTA Design LLP. Drawing to be read in conjunction with specification.

YH50 Allotment Elevations

David Wilson Homes
LG3 Letchworth Garden City

HTA-A_DR_2145

1:50 @ A1
Scale 1:100 @ A3

C

BAR-LGC-100 GBE
project number originated by

FOR PLANNING

HTA Design LLP
www.hta.co.uk
London | Edinburgh | Manchester | Bristol

