




02 Rear Elevation - Semi-detached and Mid-terrace
Scale 1:50 @ A1 (1:100 @ A3)




01 Front Elevation - Semi-detached and Mid-terrace
Scale 1:50 @ A1 (1:100 @ A3)

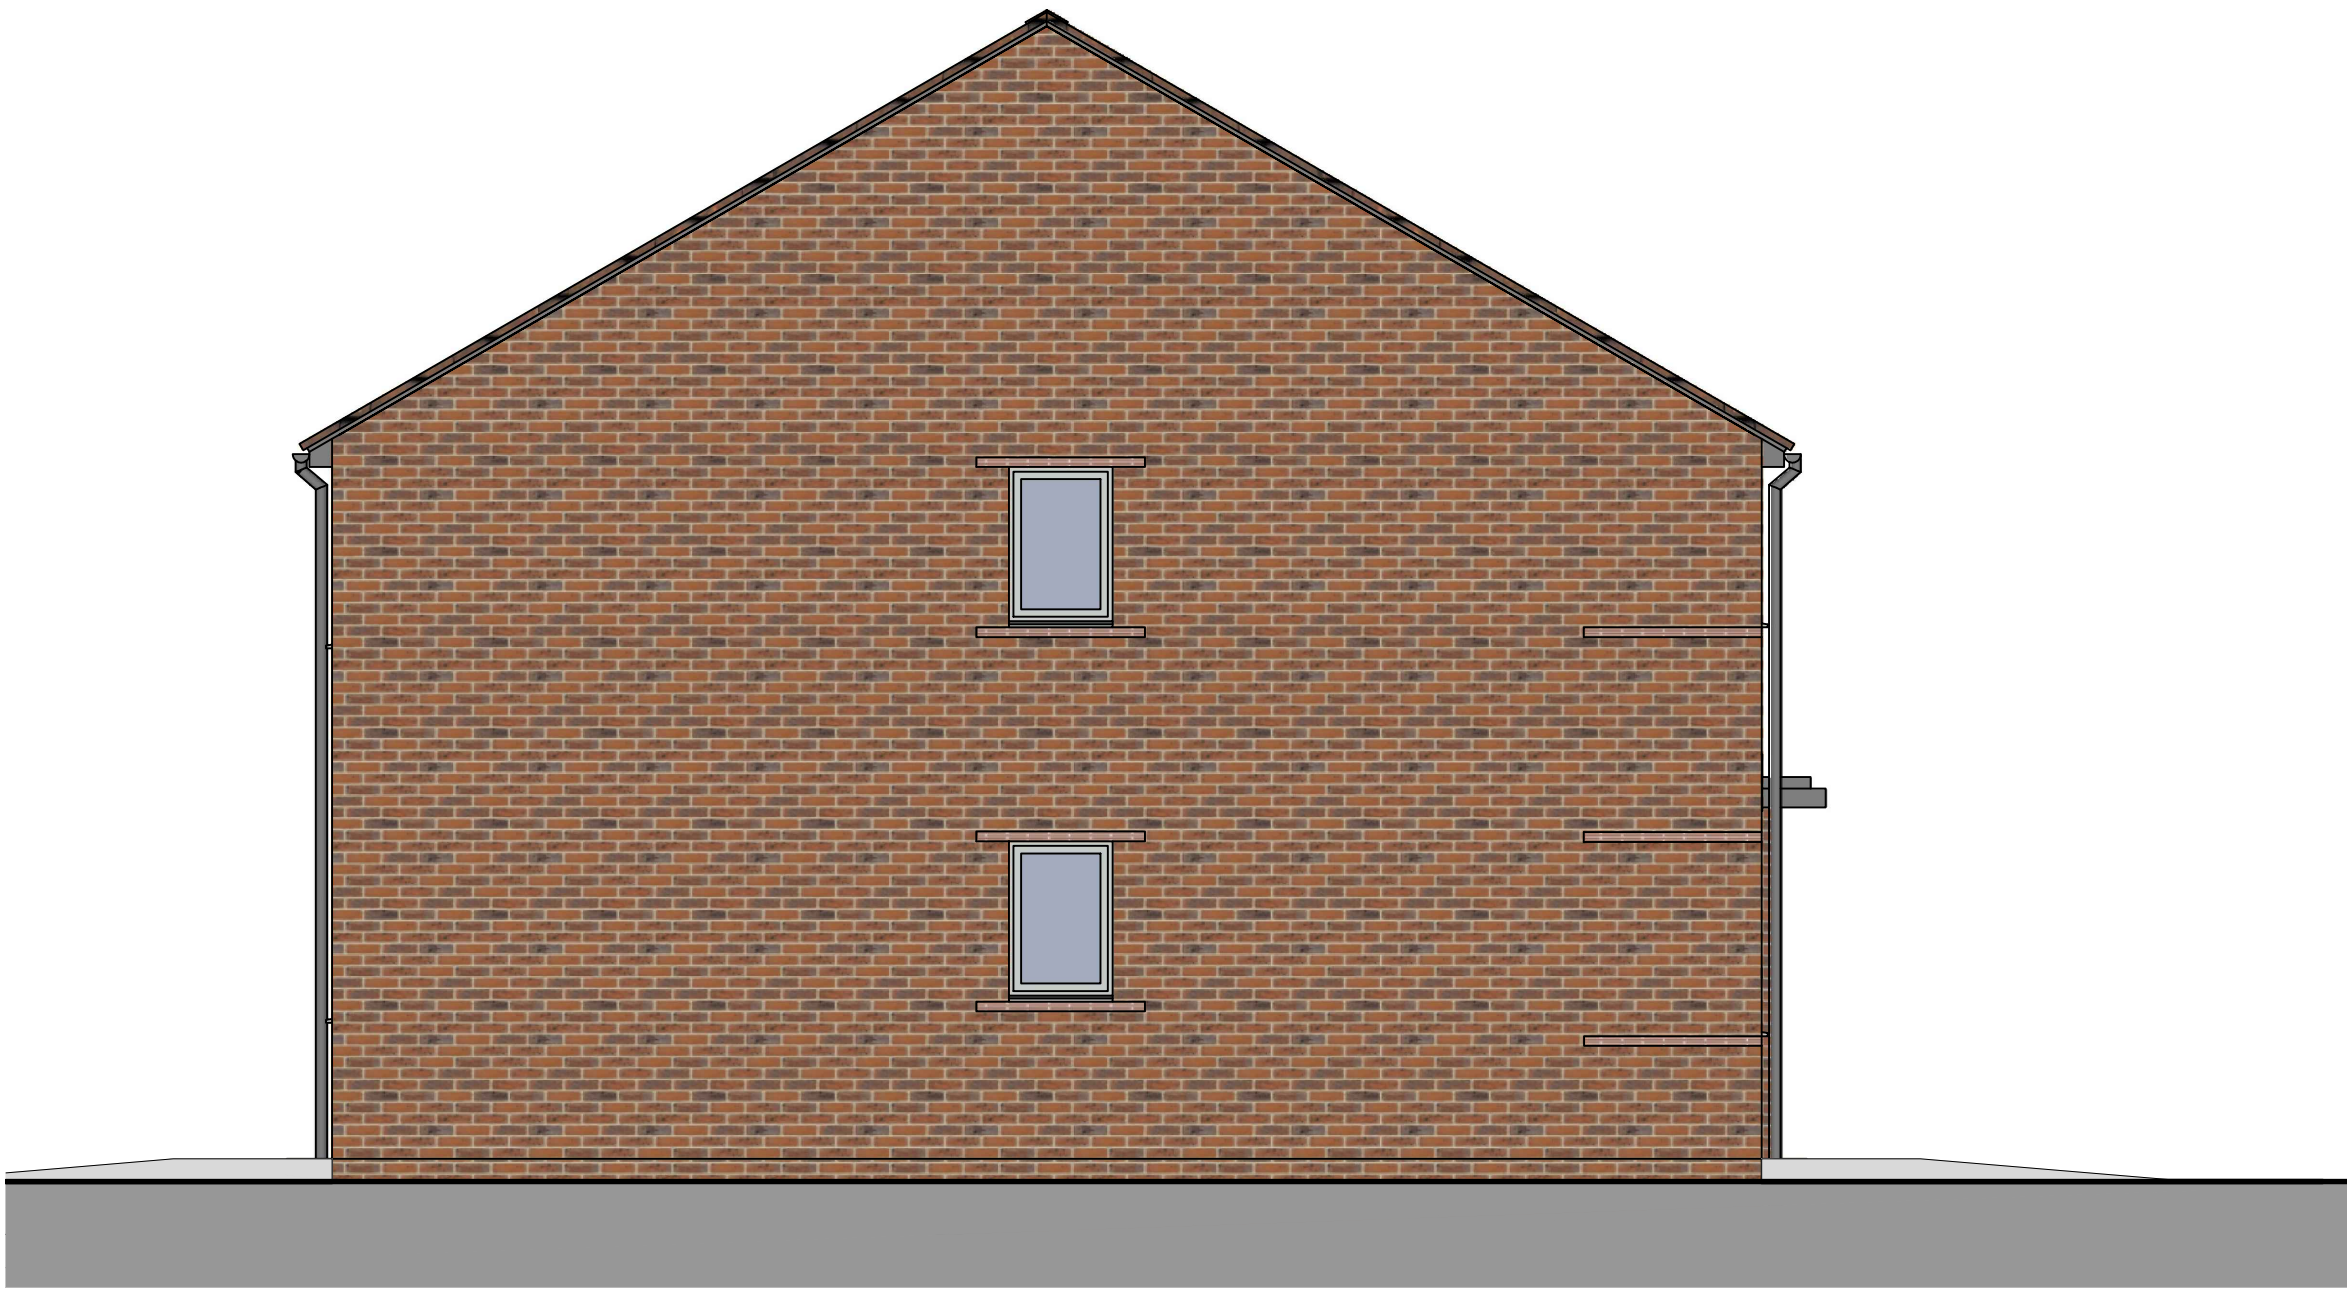

03 Side Elevation - Semi-detached
Scale 1:50 @ A1 (1:100 @ A3)

YH50 ALLOTMENT VARIATION

House Type	2B4P
Format	Semi
Tenure	Affordable
NIA (sqm)	79.2
NIA (sqft)	852
NDSS Min (sqm)	79
Storage (sqm)	3.16
NDSS Min Storage	2.0
Part M Category	M4(2)
Plots	35(h), 36, 39(h), 40

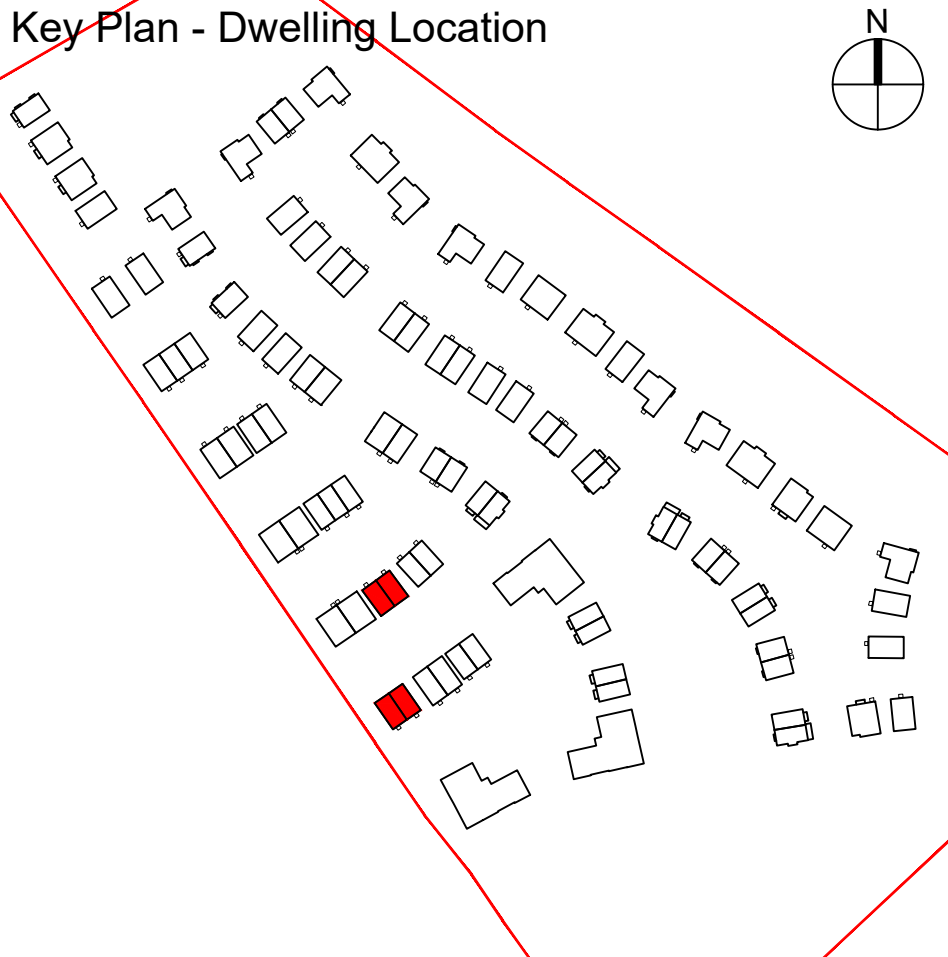

Notes/Legend

Rev	Date	Drawn	Description	Notes	Legend
A	08.08.25	JPA	Initial Pre-Planning Pack for Foundation	Do not scale from drawings unless by agreement with HTA. Use figured dimensions only. Check all dimensions on site prior to commencing the works. Drawing to be read in conjunction with other relevant consultant information.	
B	01.10.25	JPA	Elevation updates		
C	08.10.25	JPA	Photo 35, 36 added		
D	27.10.25	SAE	Minor updates following review by LGCH		
	24.11.25	SAE	Window colour changed following LGCH review, brick bond updated		

This drawing is the copyright of HTA Design LLP and must not be copied or reproduced in part, or in whole, without the express permission of HTA Design LLP. Drawing to be read in conjunction with specification.

YH50 Allotment Var. Elevations	HTA-A_DR_2146	D
drawing title	drawing number	revision
David Wilson Homes	1:50 @ A1	
LG3 Letchworth Garden City	Scale 1:100 @ A3	
client / project	BAR-LGC-100	GBE
	project number	originated by

FOR PLANNING

HTA Design LLP
www.hta.co.uk
London | Edinburgh | Manchester | Bristol

