



YH54 PLANS


House Type	4B6P
Format	Semi
Tenure	Affordable
NIA (sqm)	107.0
NIA (sqft)	1152
NDSS Min (sqm)	106
Storage (sqm)	3.99
NDSS Min Storage	3.0
Part M Category	M4(2)
Plots	19(h), 20

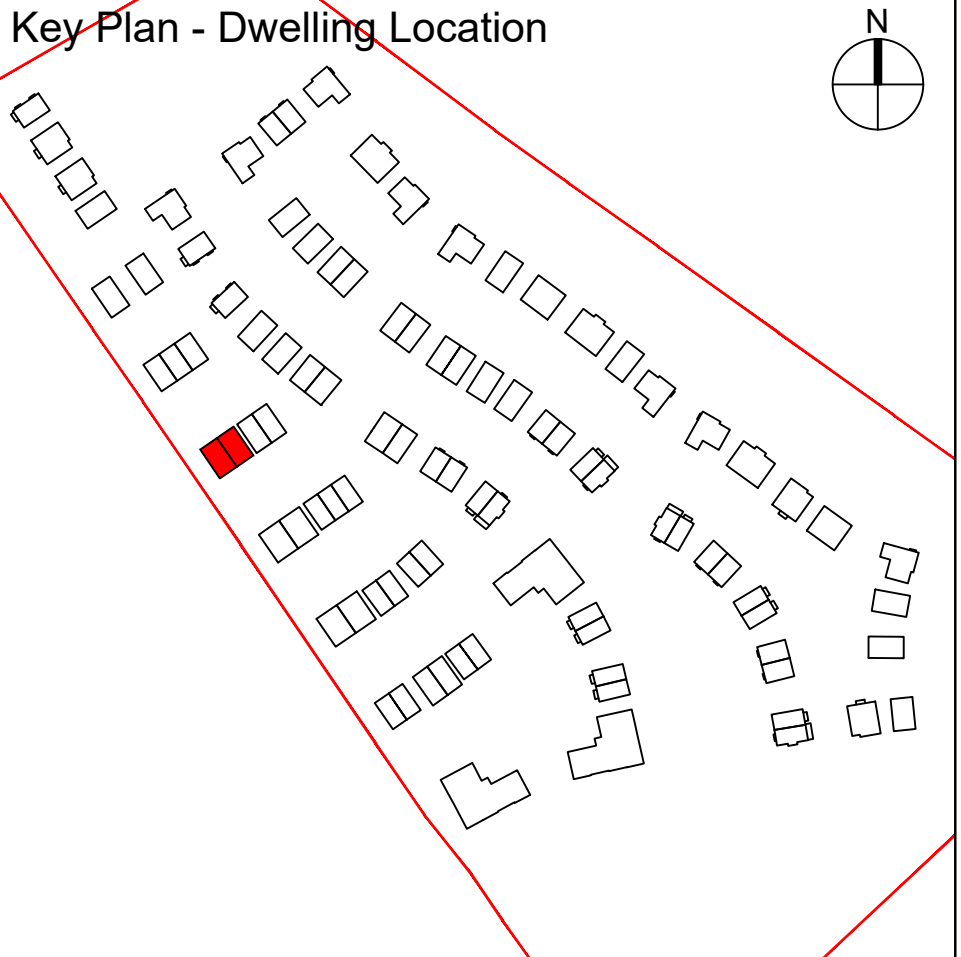


Notes/Legend

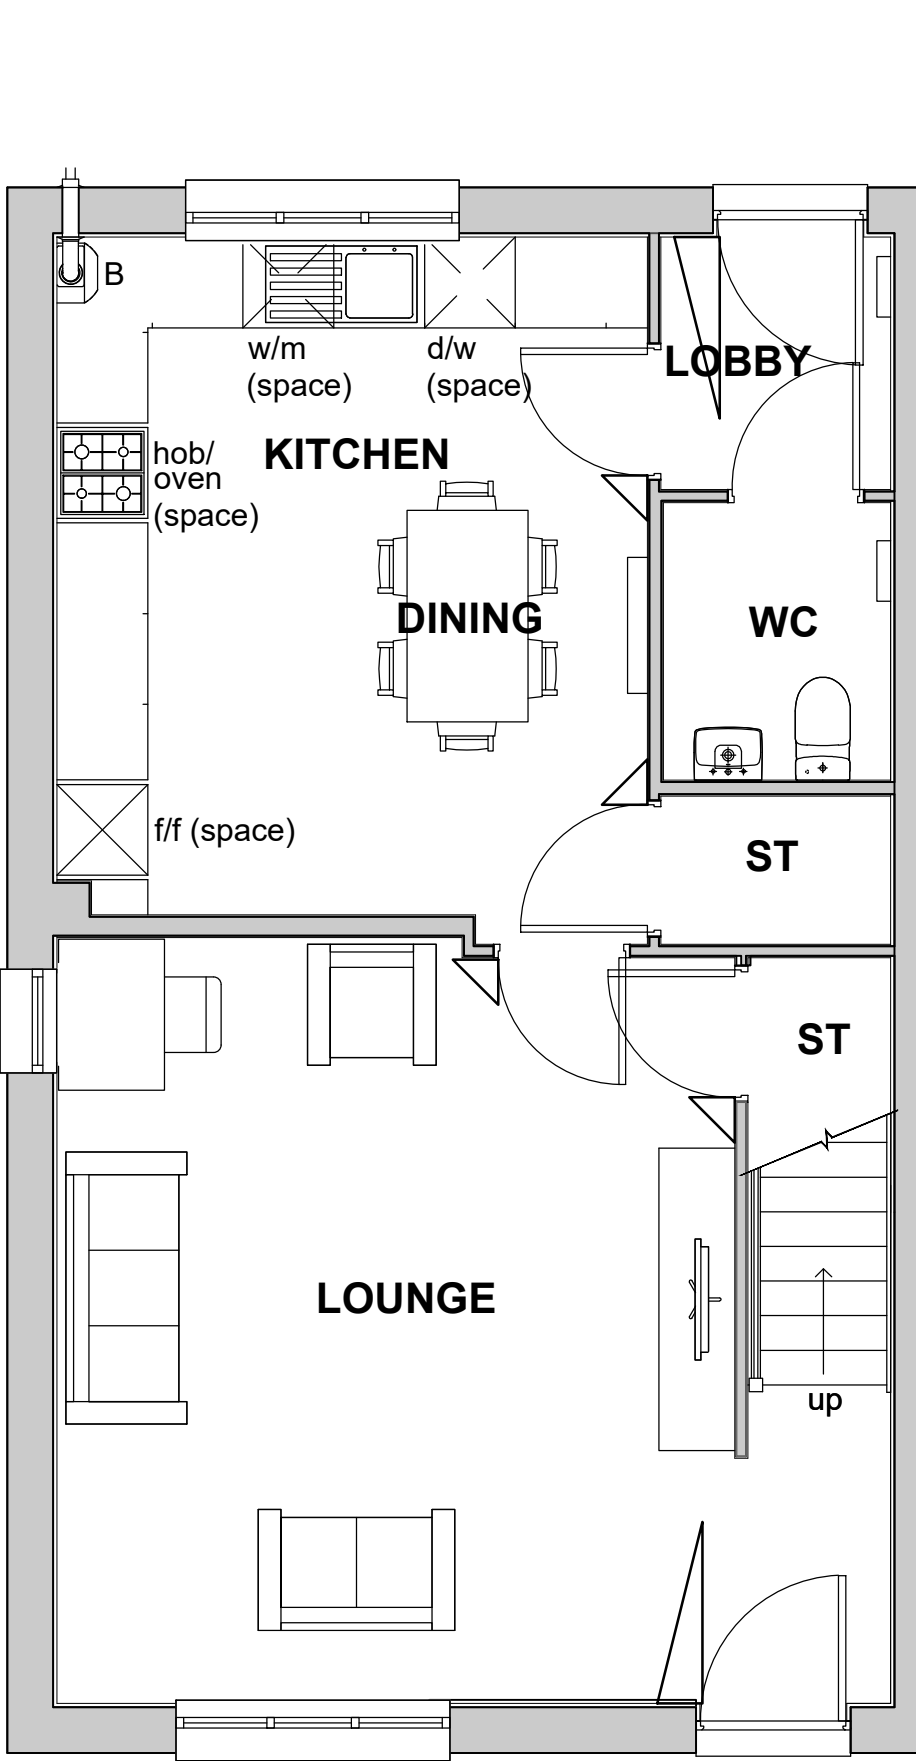

01 Ground Floor Plan
Scale 1:50@A1 (1:100@A3)

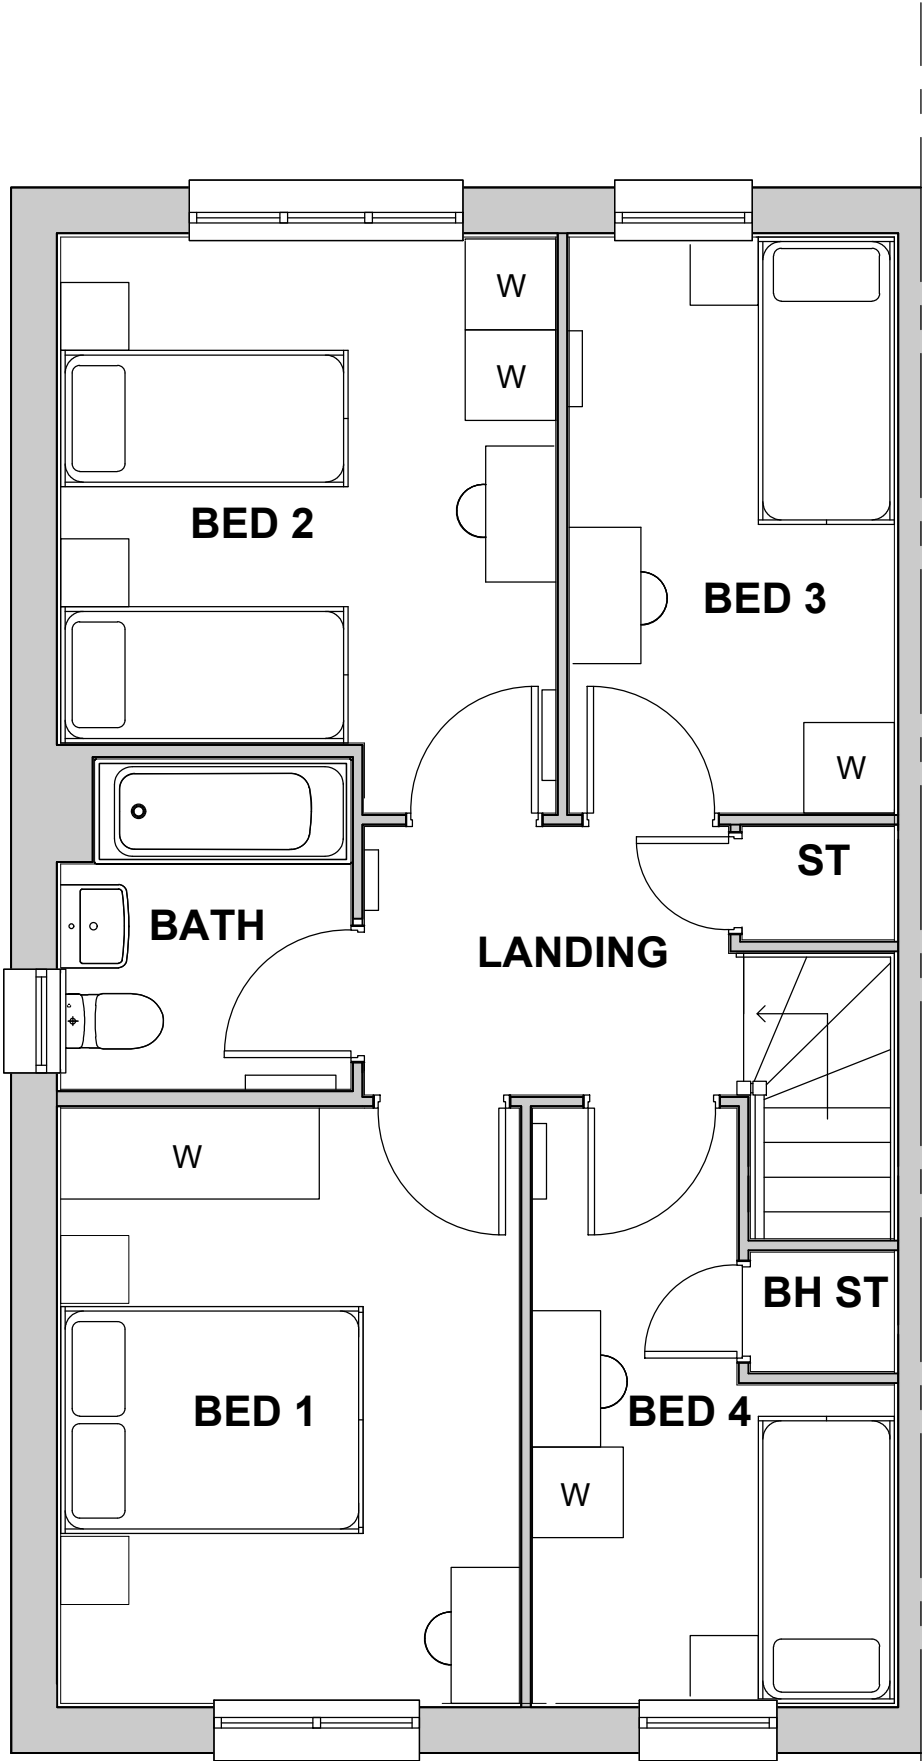

02 First Floor Plan
Scale 1:50@A1 (1:100@A3)

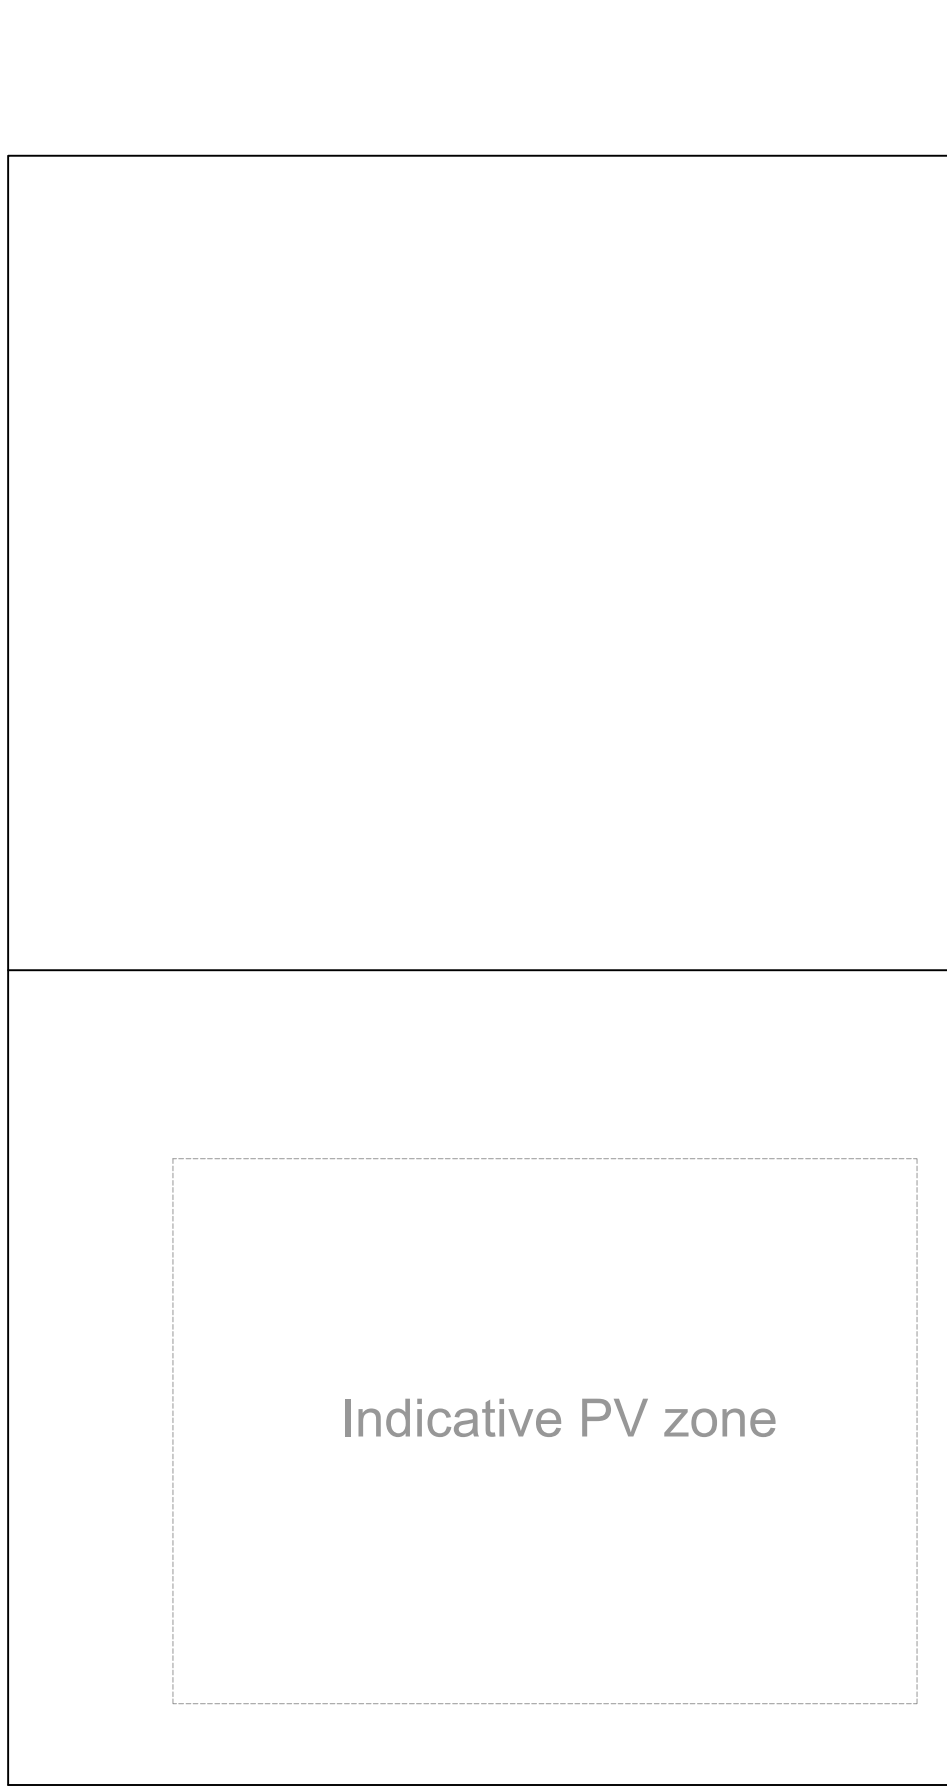

03 Roof Plan
Scale 1:50@A1 (1:100@A3)

