



YH52 PLANS


House Type	3B5P
Format	Semi
Tenure	Affordable
NIA (sqm)	93.8
NIA (sqft)	1010
NDSS Min (sqm)	93
Storage (sqm)	3.3
NDSS Min Storage	2.5
Part M Category	M4(2)
Plots	17(h),18, 28, 41(h), 42, 83, 99(h), 100, 101(h)

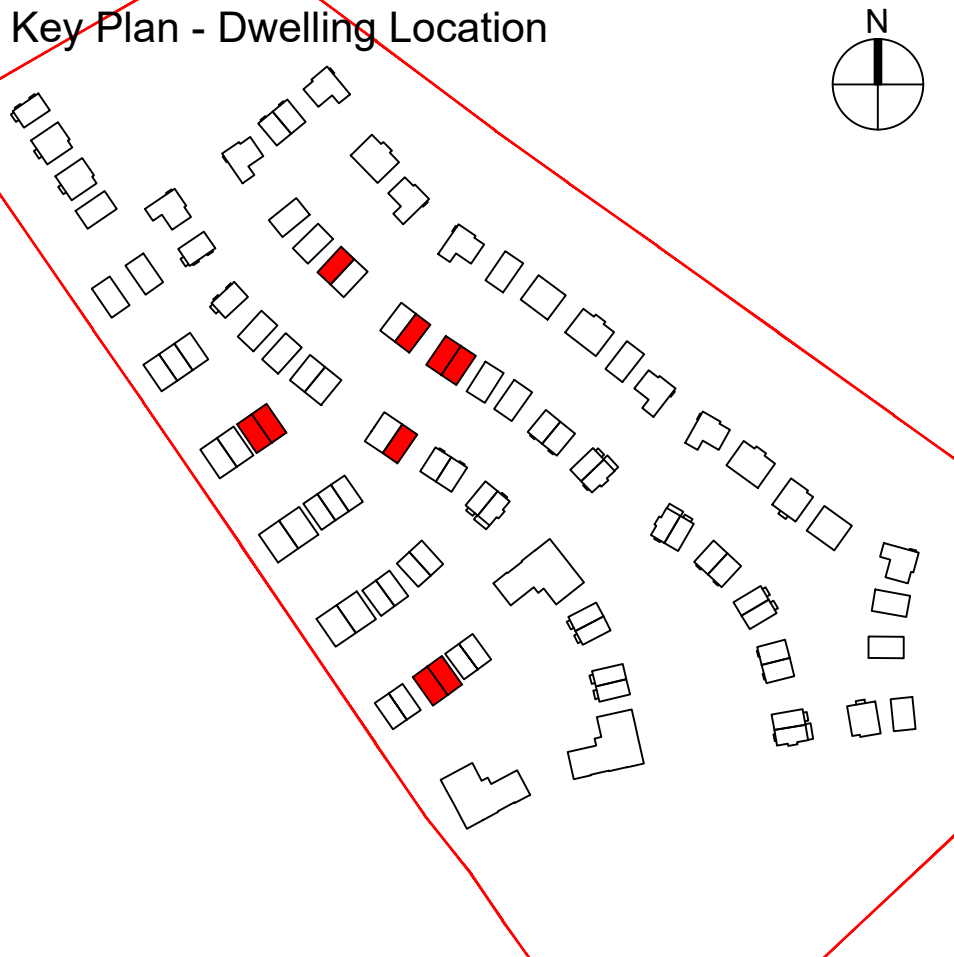


Notes/Legend

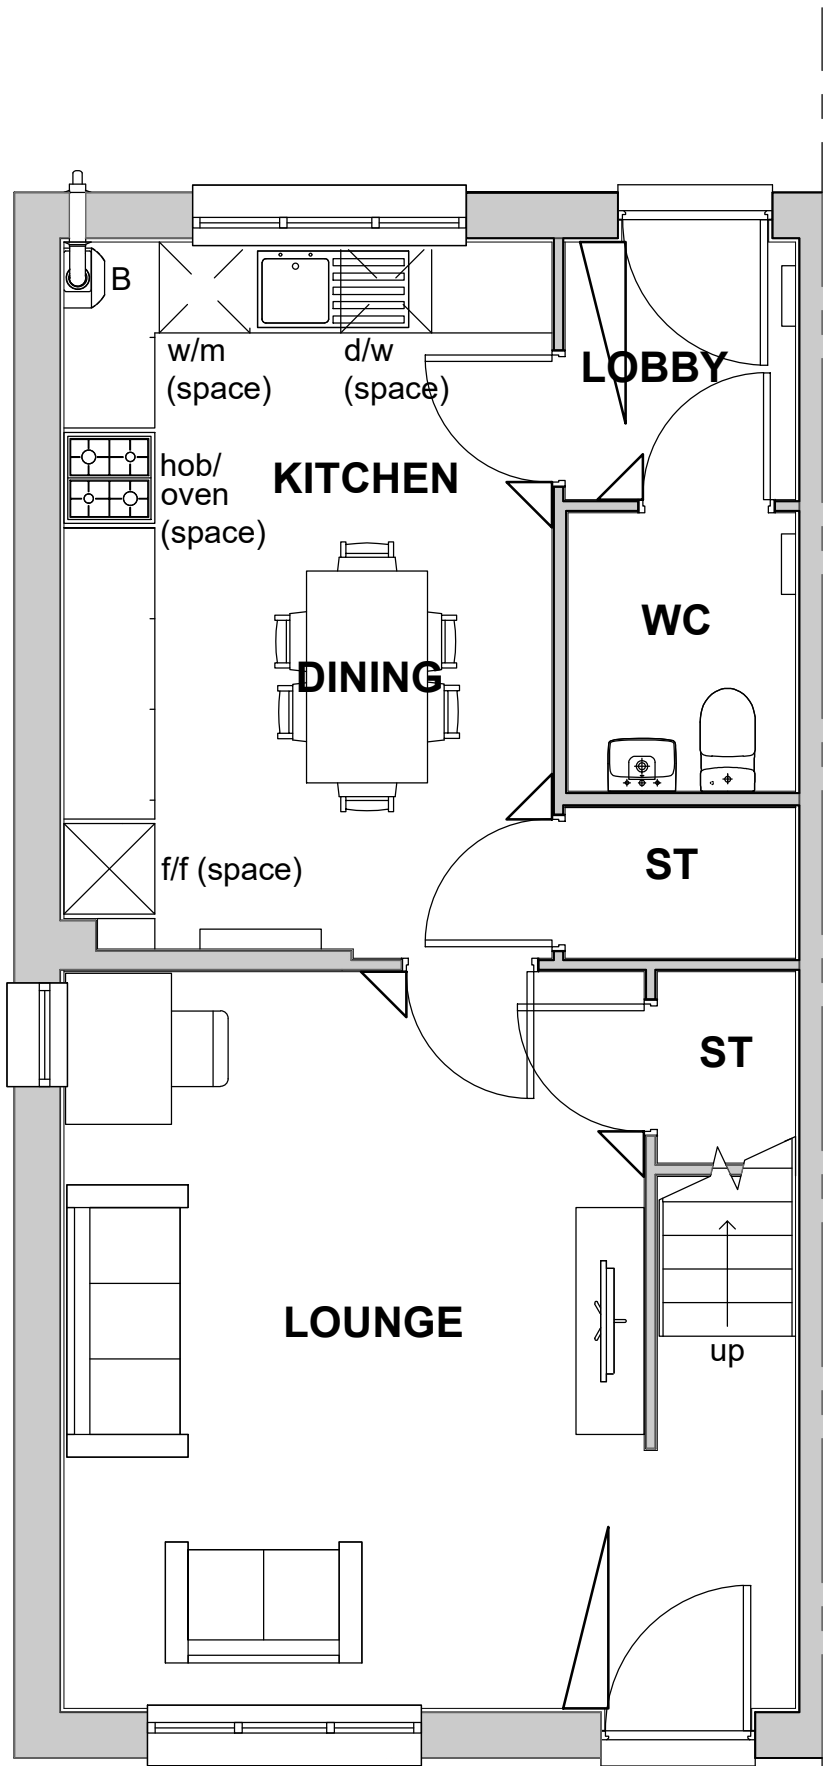

01 Ground Floor Plan
Scale 1:50@A1 (1:100@A3)

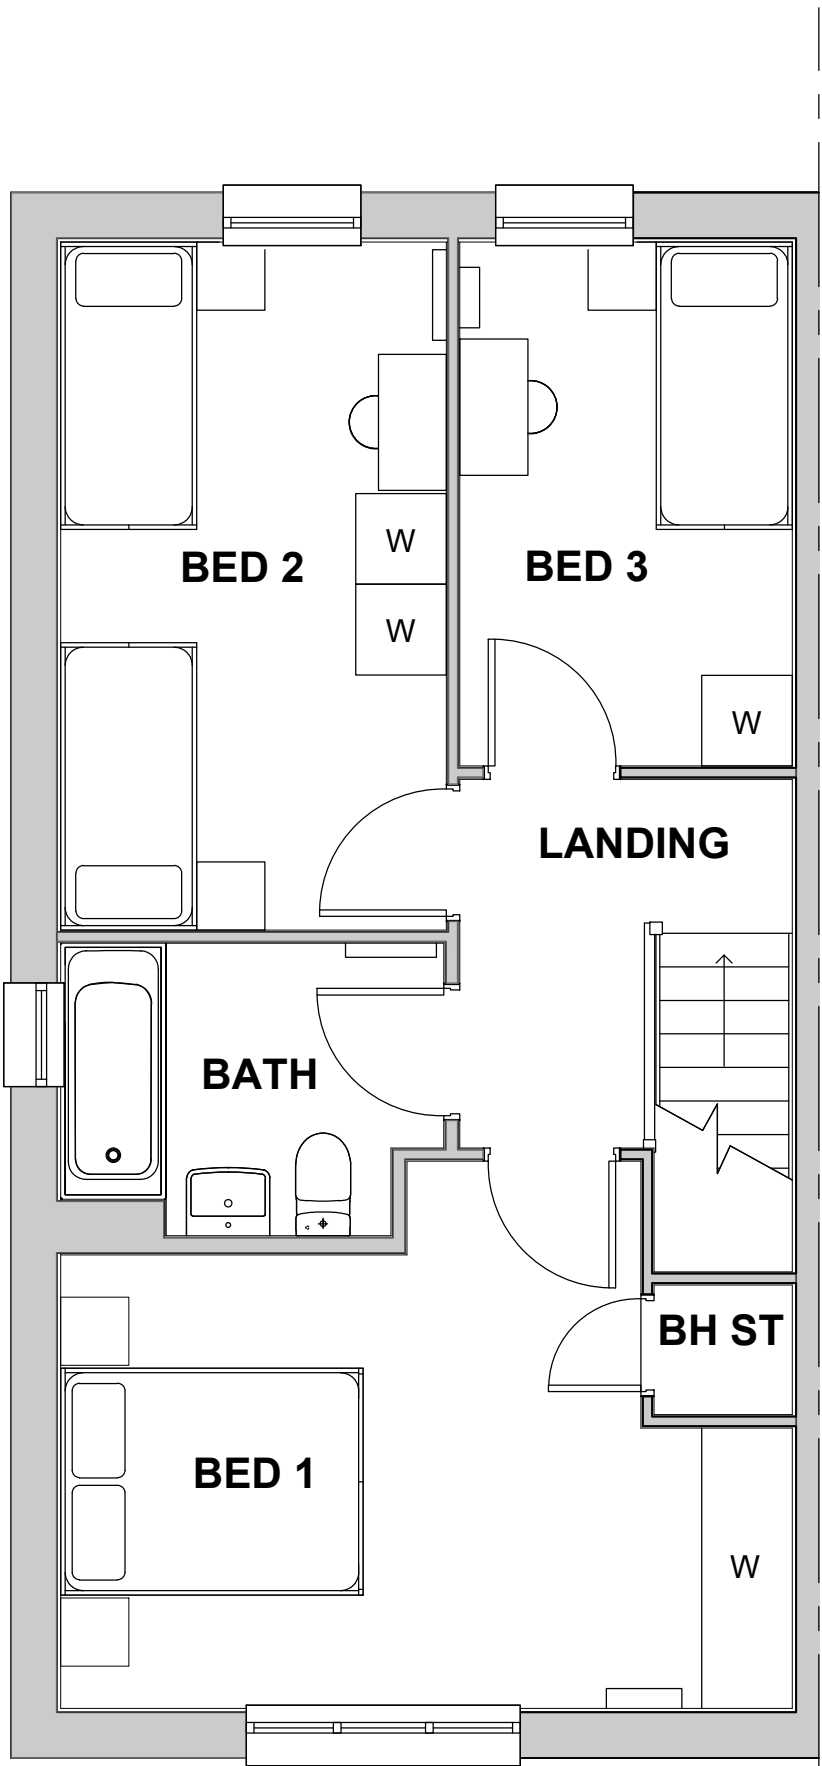

02 First Floor Plan
Scale 1:50@A1 (1:100@A3)

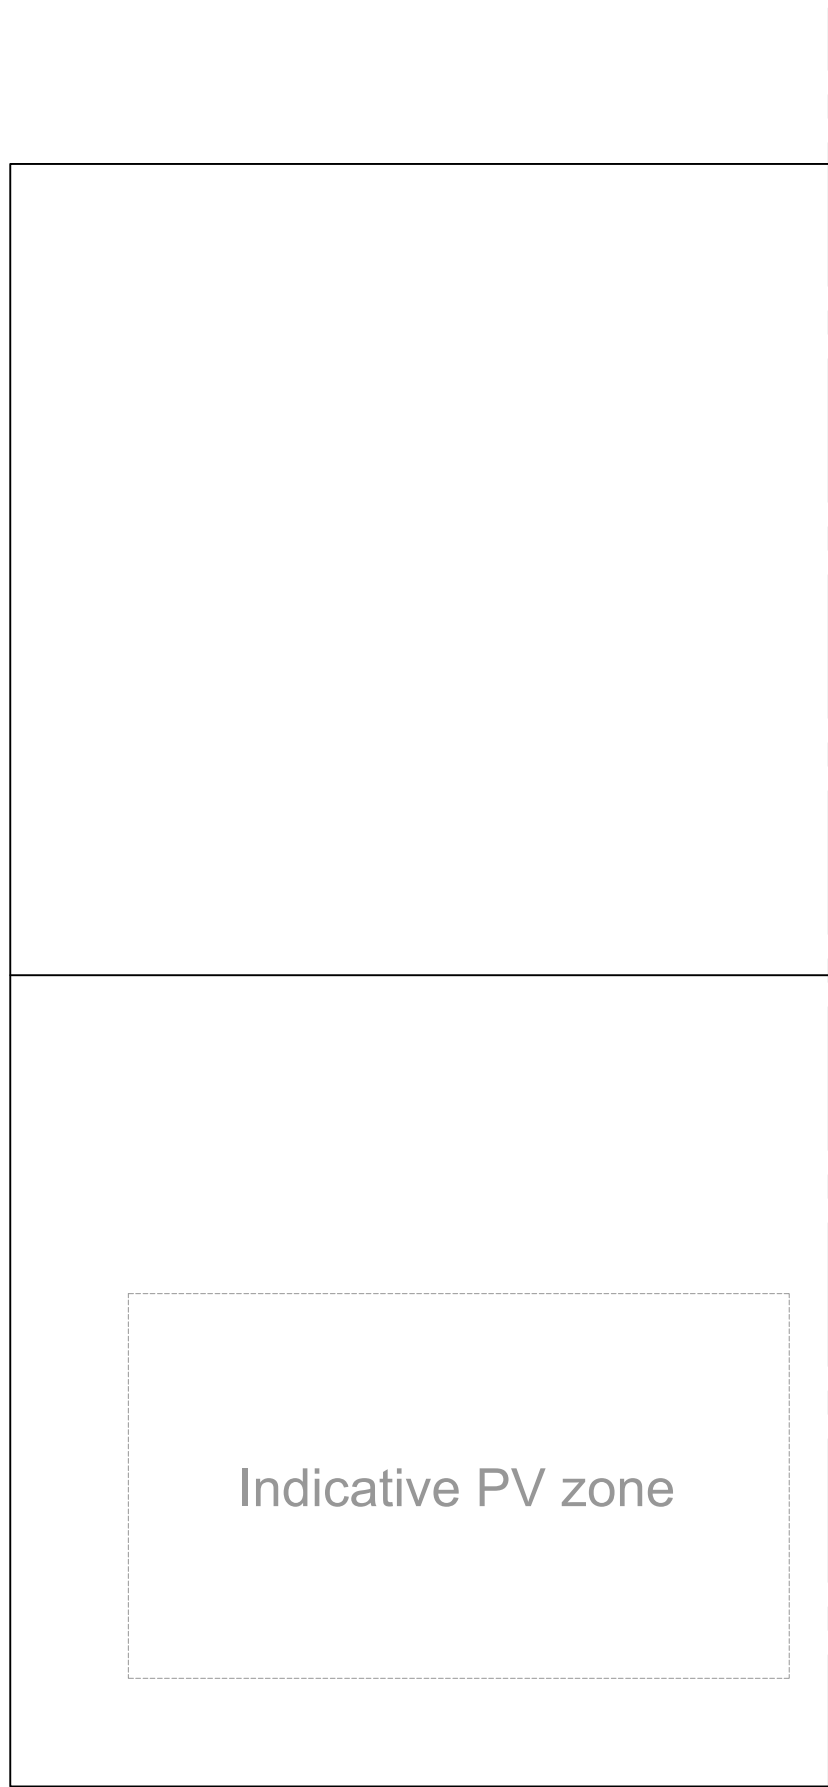

03 Roof Plan
Scale 1:50@A1 (1:100@A3)

