




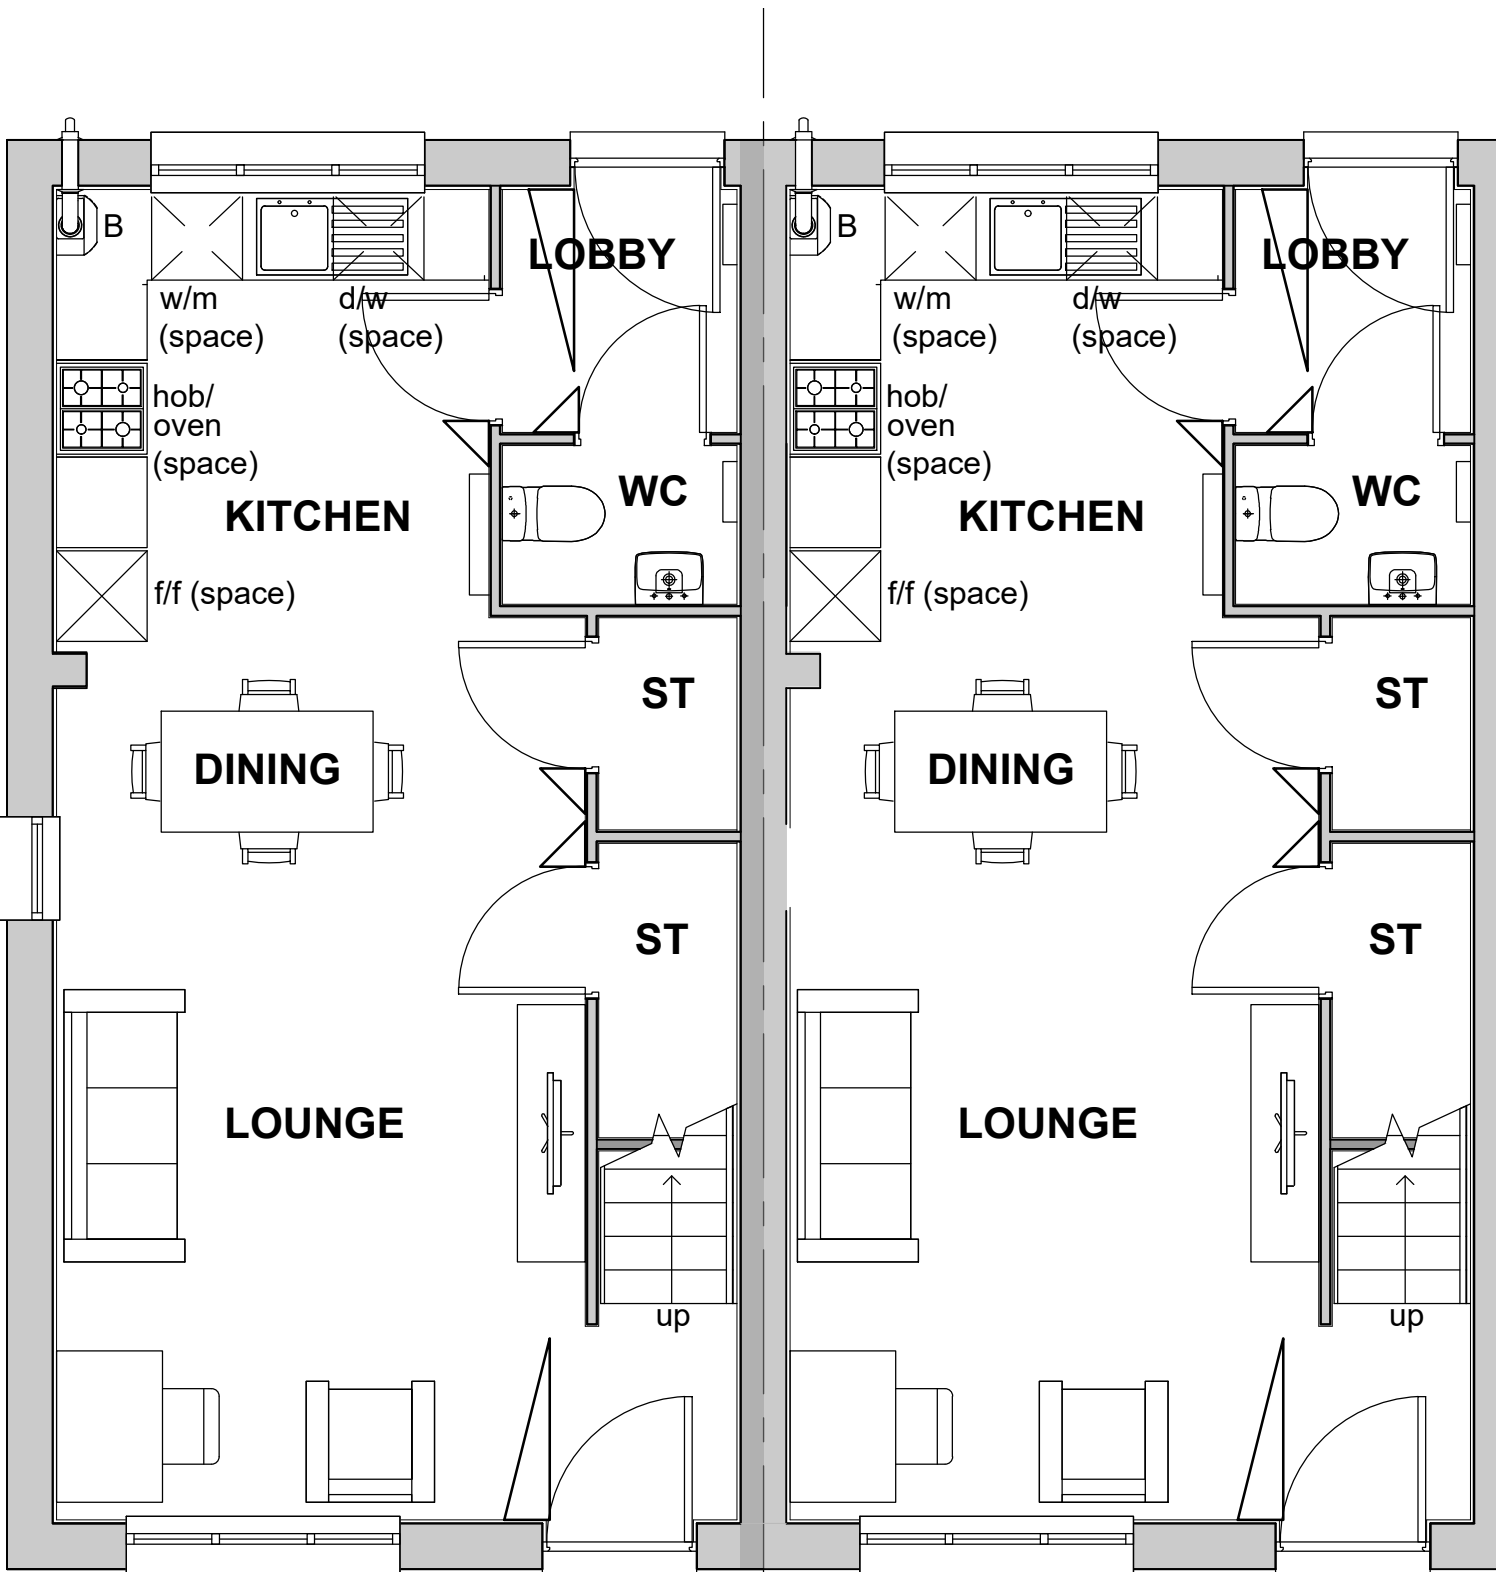

01 Ground Floor Plan
Scale 1:50@A1 (1:100@A3)

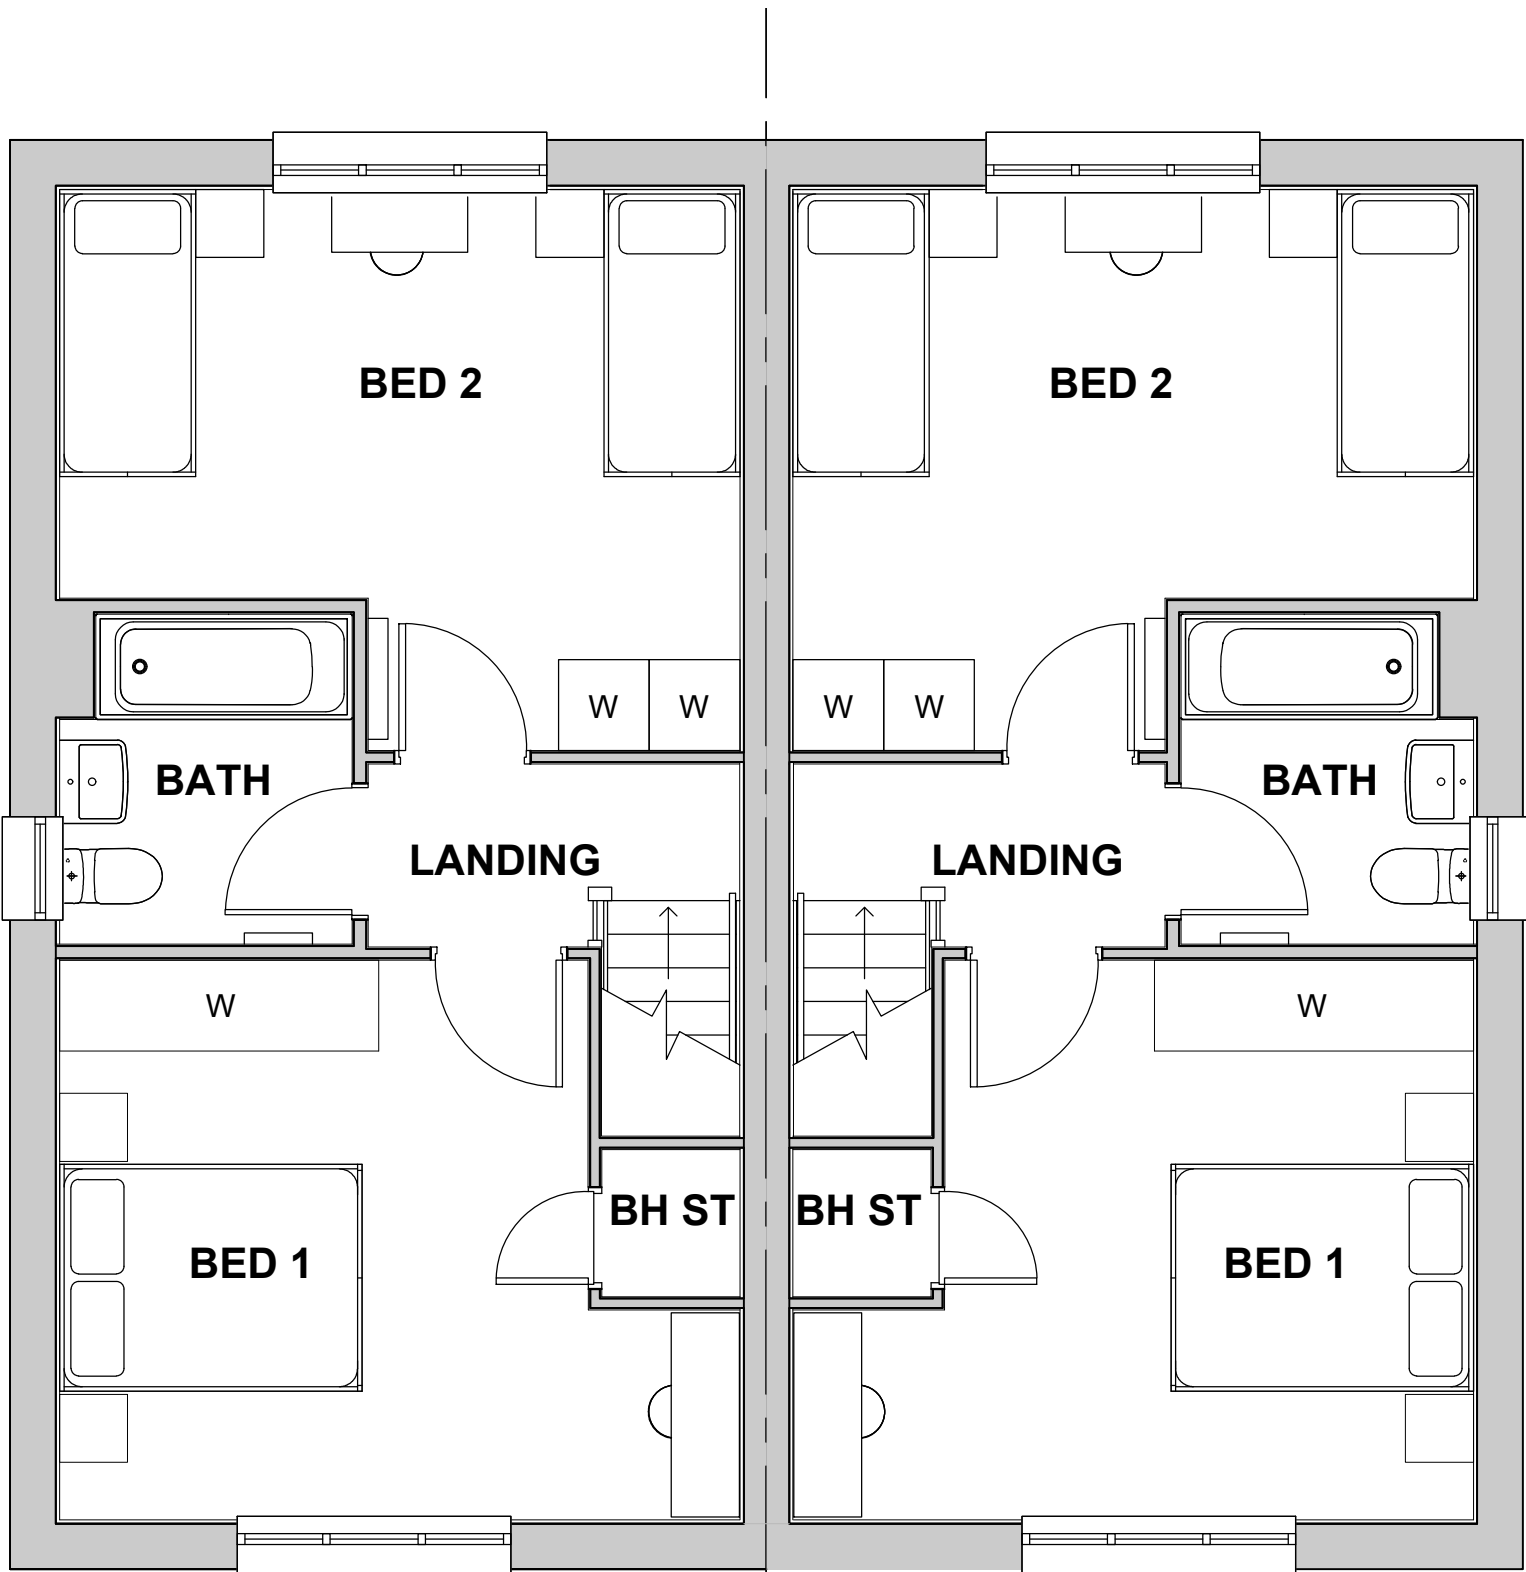


02 First Floor Plan
Scale 1:50@A1 (1:100@A3)

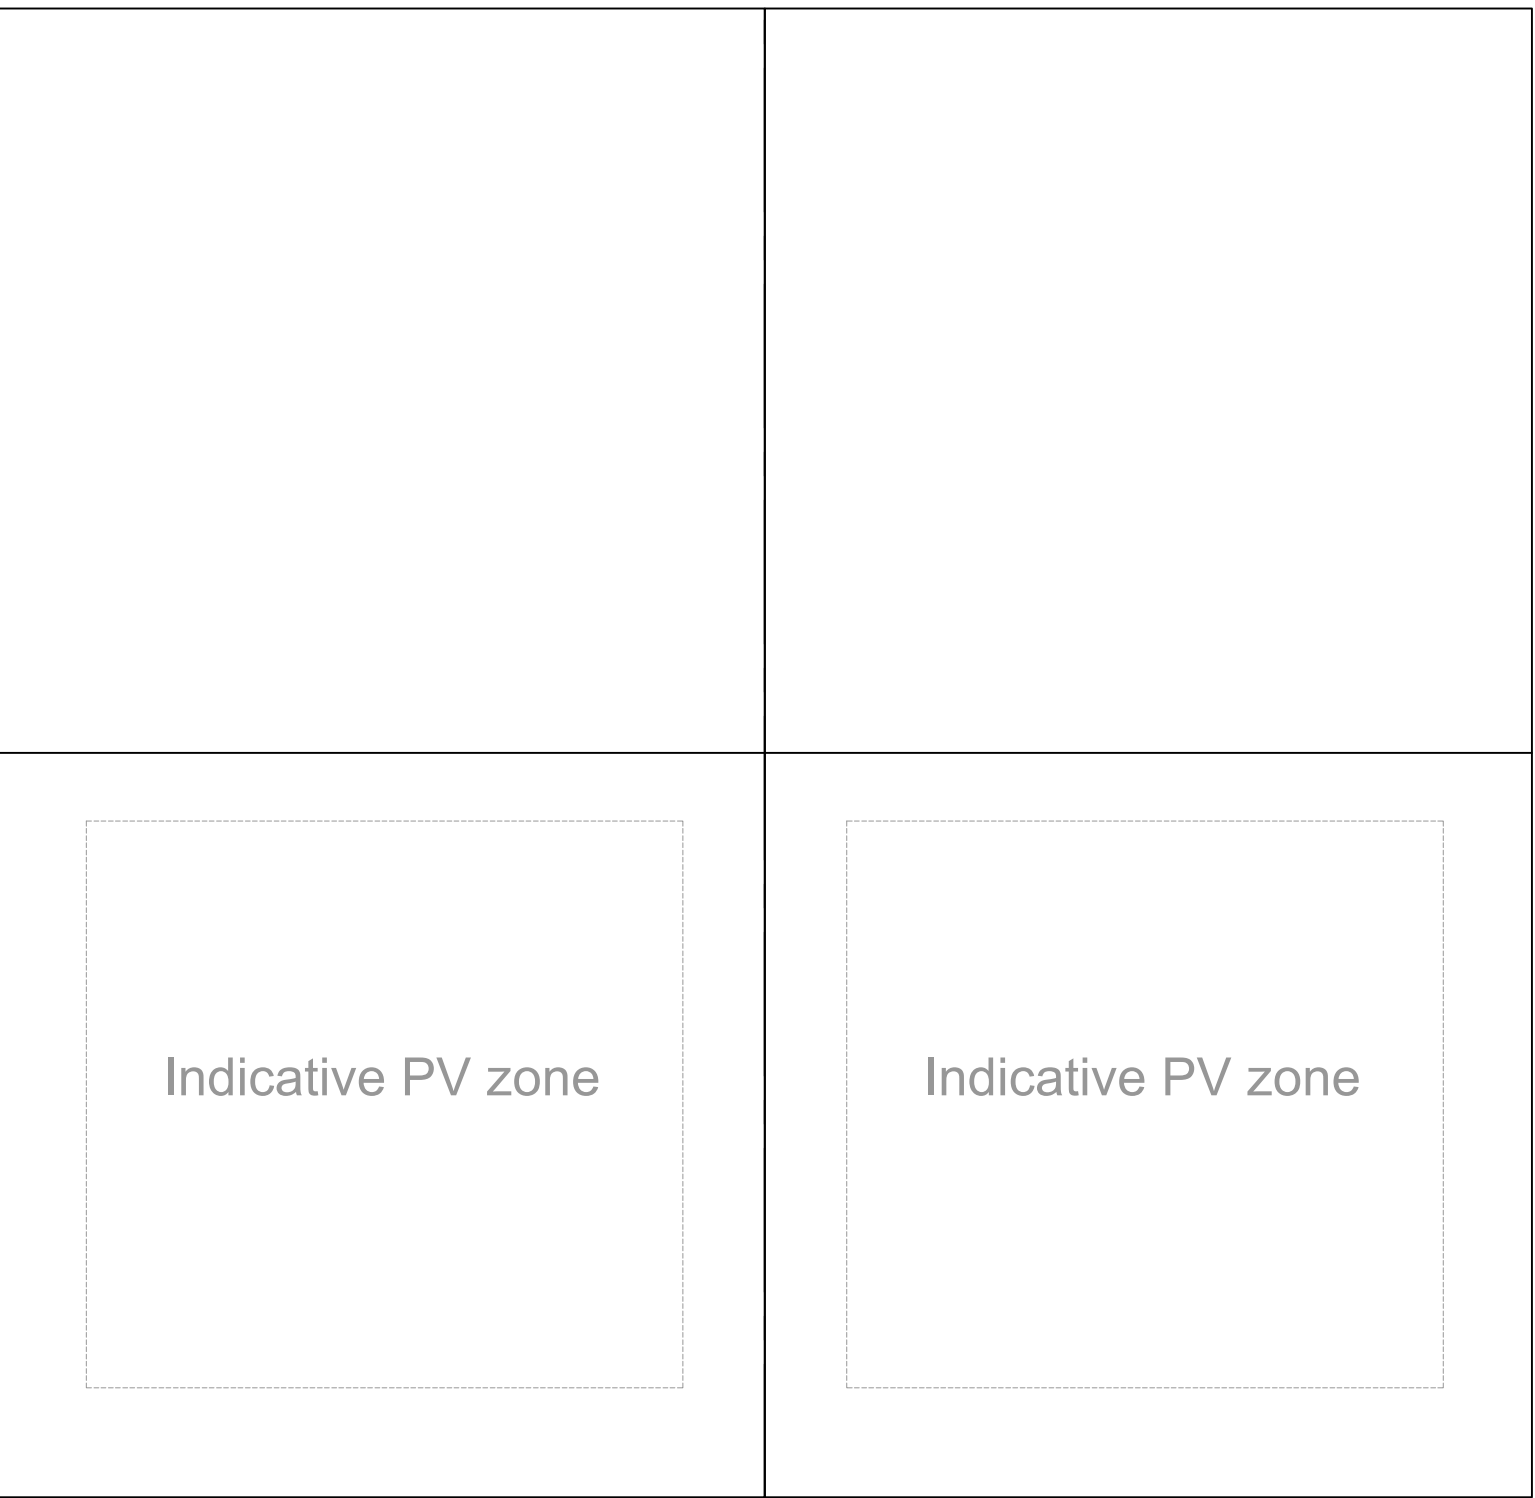

03 Roof Plan
Scale 1:50@A1 (1:100@A3)

YH50 PLANS

House Type	2B4P
Format	Semi
Tenure	Affordable
NIA (sqm)	79.2
NIA (sqft)	852
NDSS Min (sqm)	79
Storage (sqm)	3.16
NDSS Min Storage	2.0
Part M Category	M4(2)
Plots	23(h), 24, 25, 33(h), 34, 35(h), 36, 39(h), 40, 43(h), 44

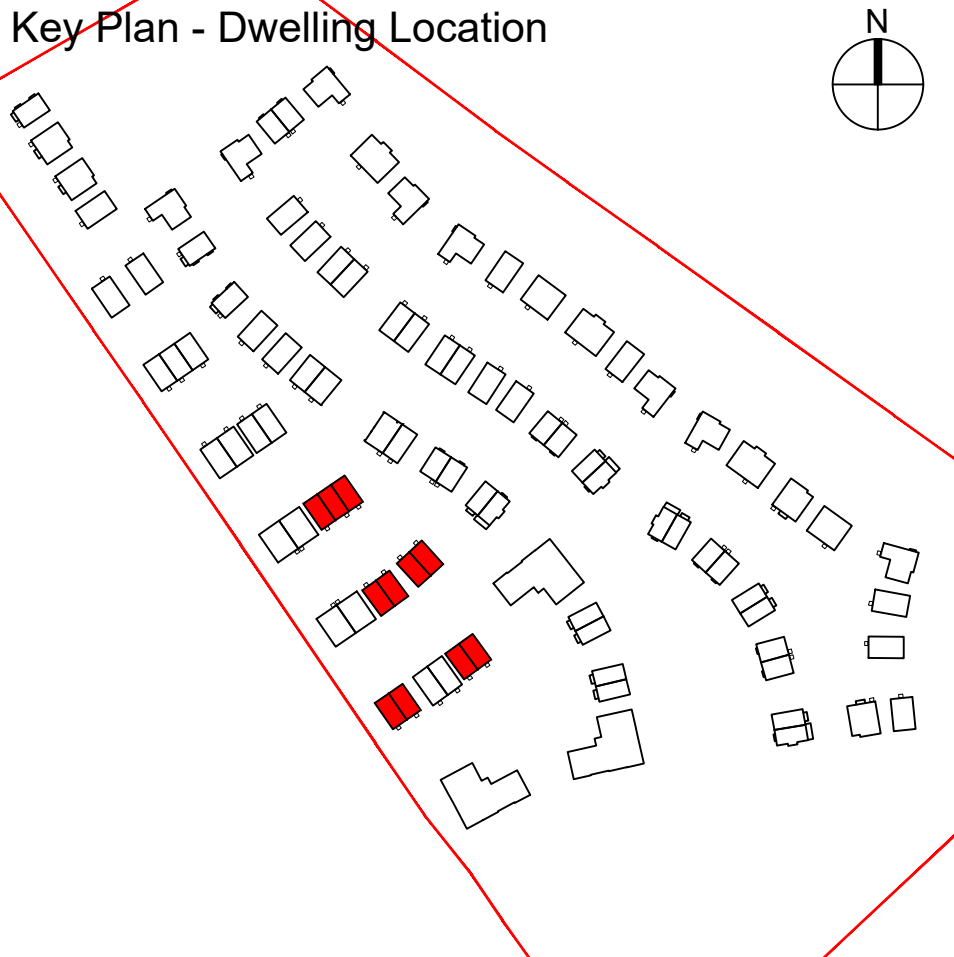

Notes/Legend

