



WHITLINGHAM PLANS

House Type	4B6P
Format	Semi
Tenure	Private
NIA (sqm)	119.5
NIA (sqft)	1286
NDSS Min (sqm)	112
Storage (sqm)	3.06
NDSS Min Storage	3.0
Part M Category	M4(2)
Plots	32, 93(h), 102, 112(h)


Key Plan - Dwelling Location

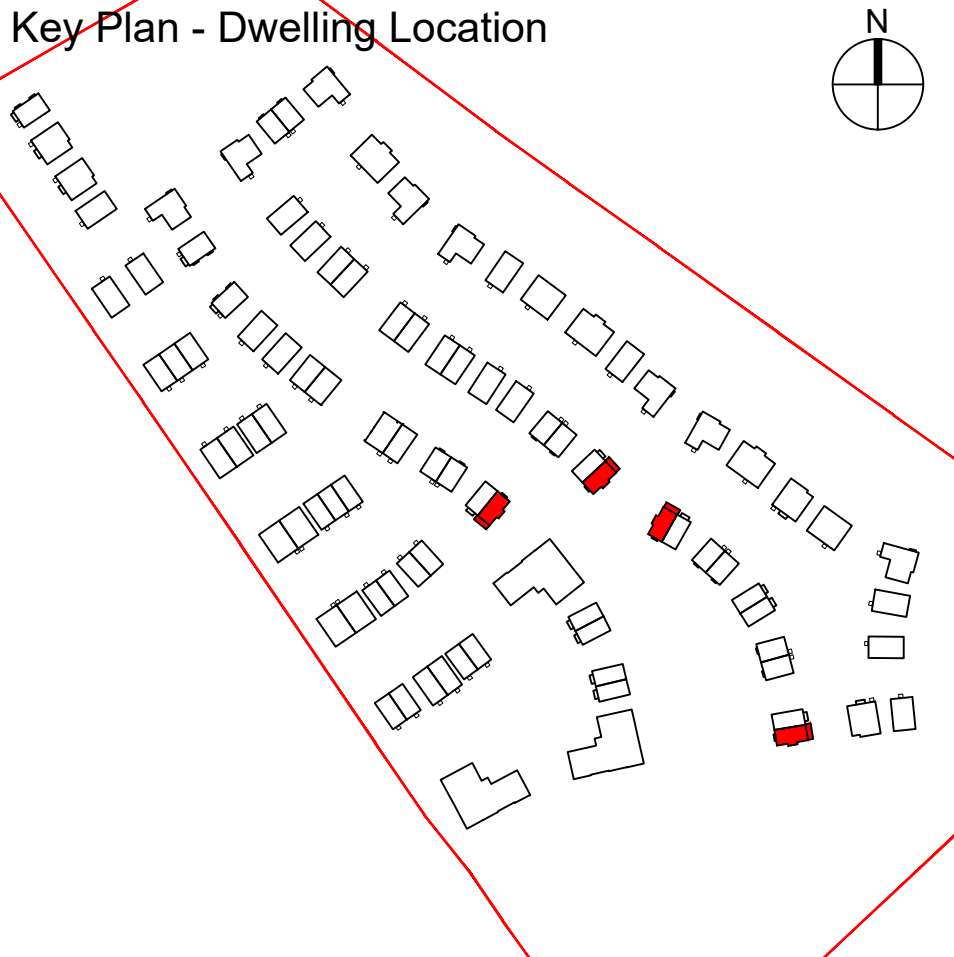


Notes/Legend

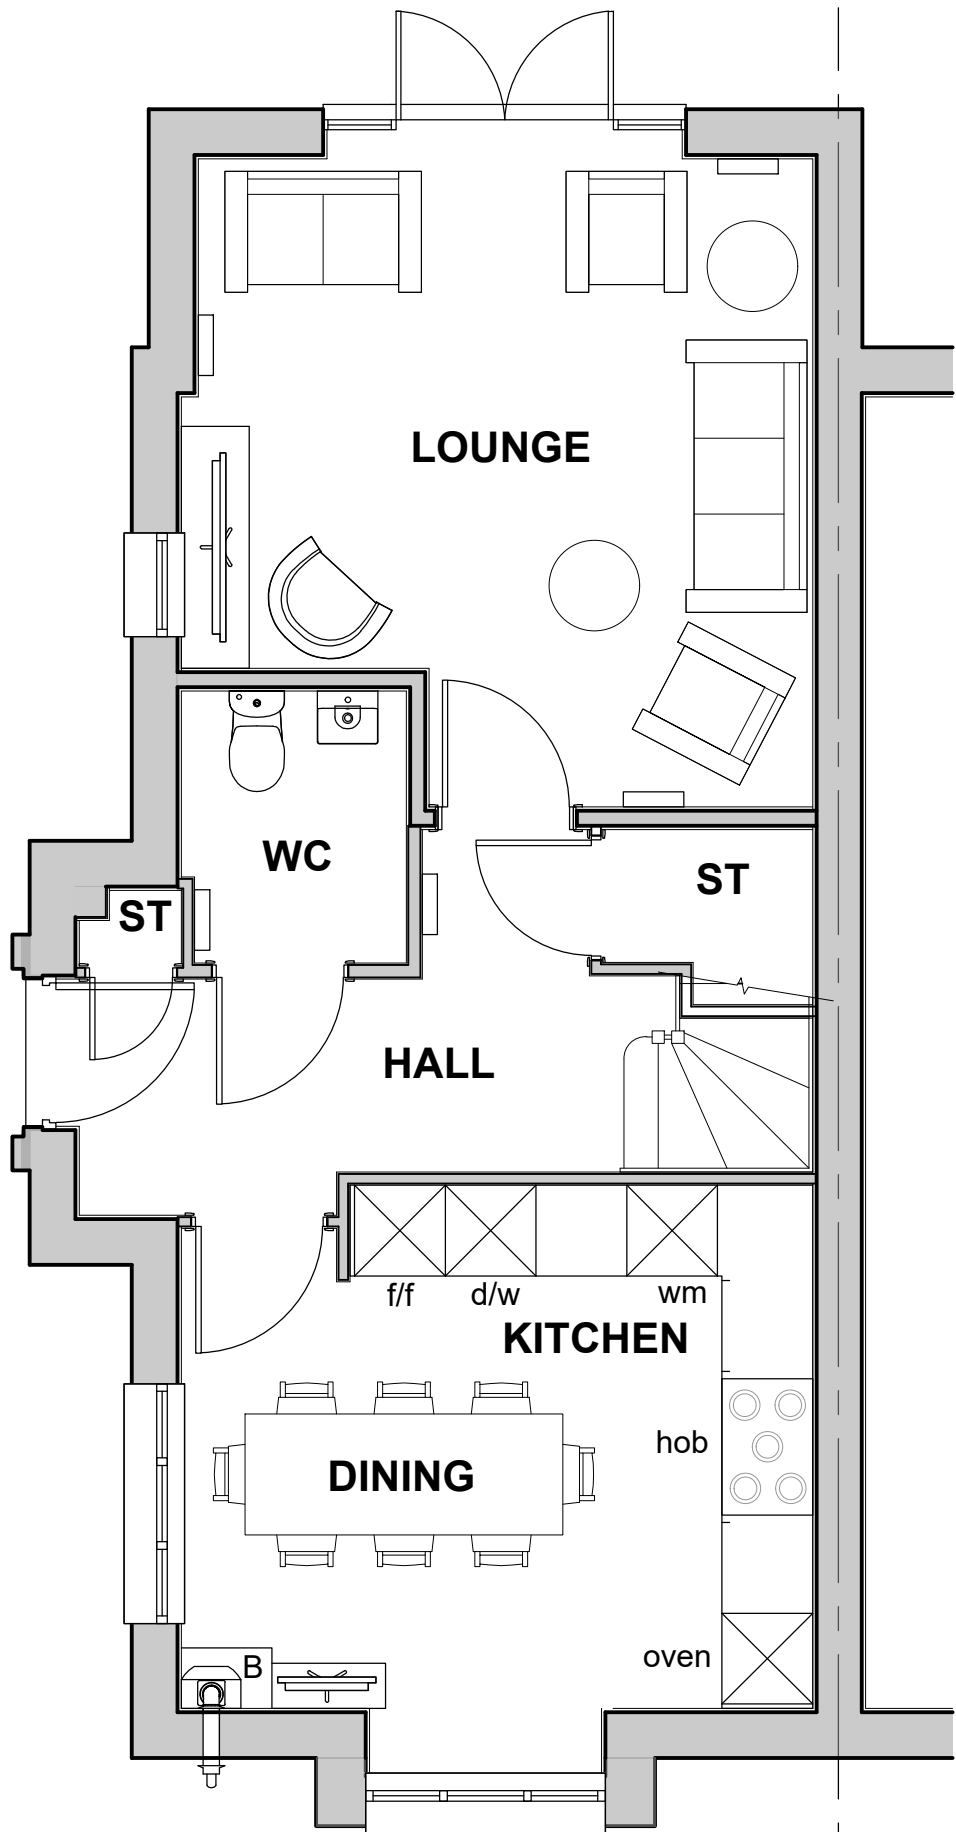


01 Ground Floor Plan
Scale 1:50@A1 (1:100@A3)

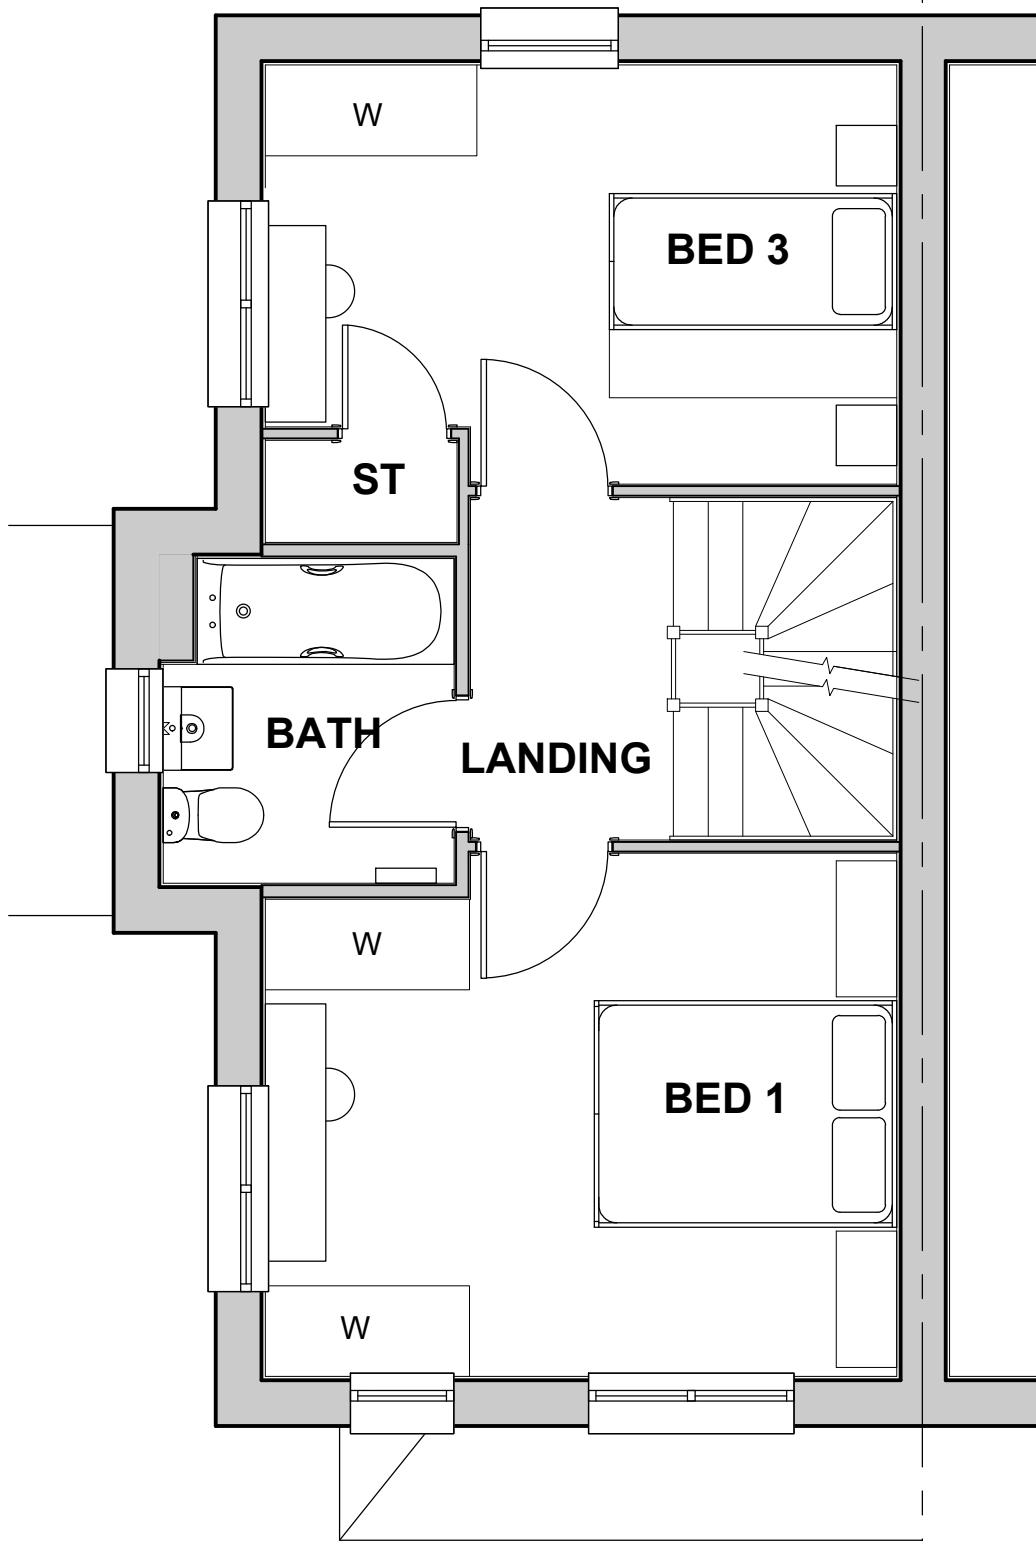

02 First Floor Plan
Scale 1:50@A1 (1:100@A3)

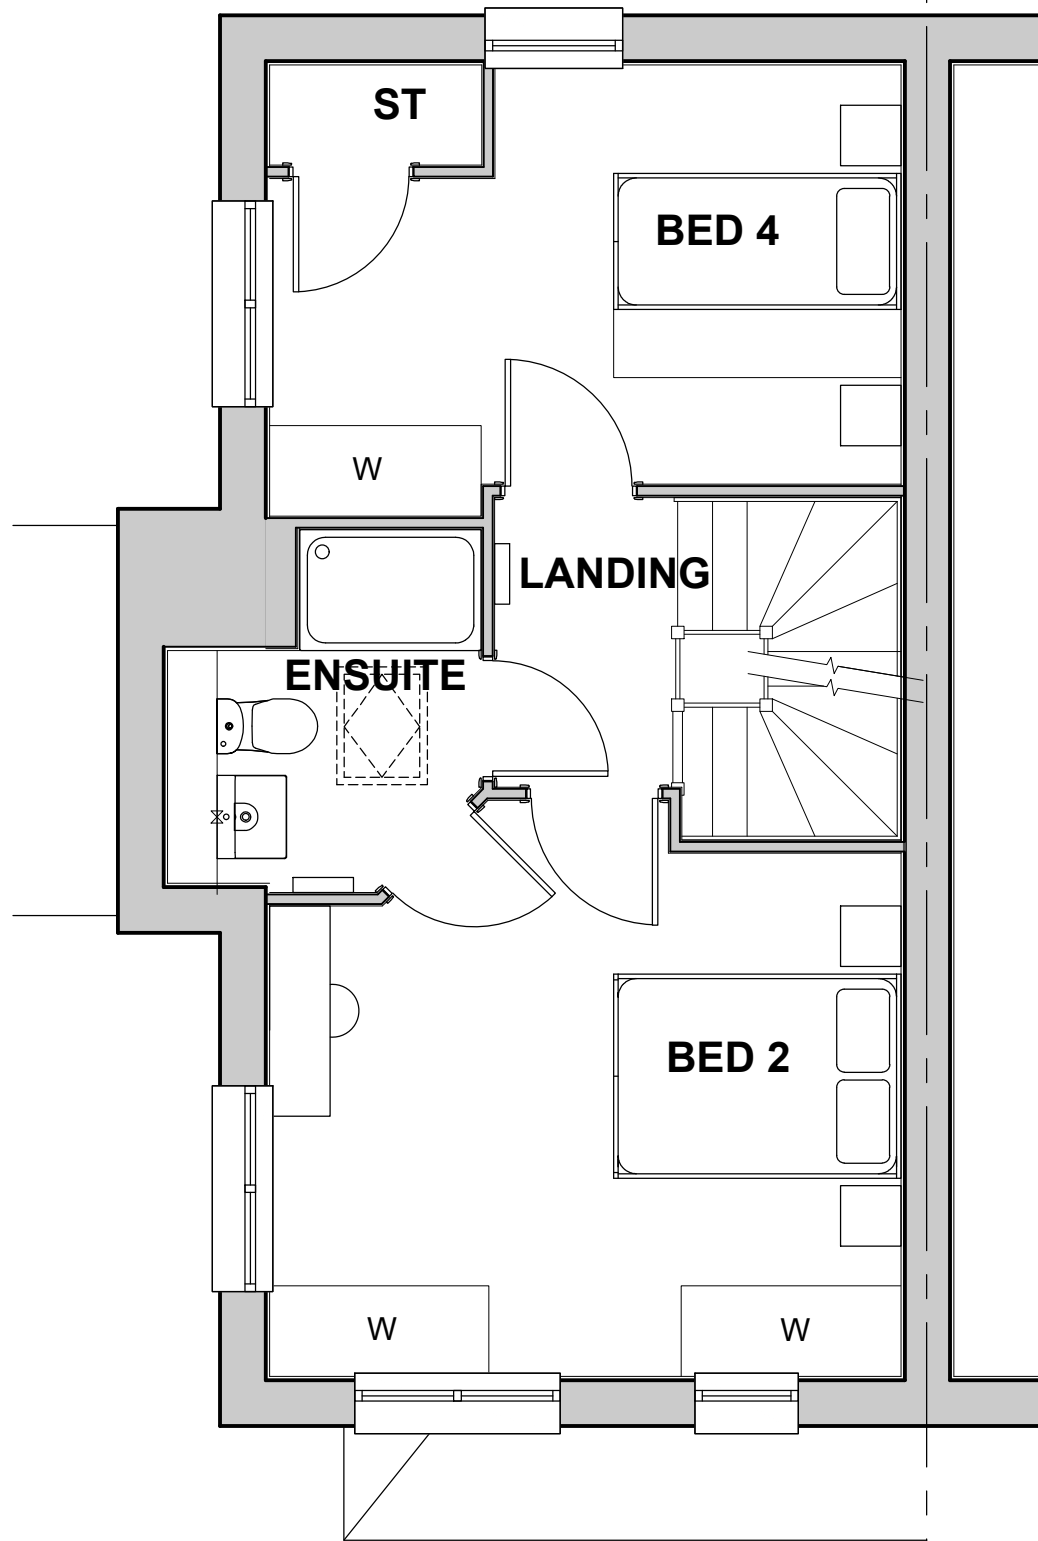

03 Second Floor Plan
Scale 1:50@A1 (1:100@A3)

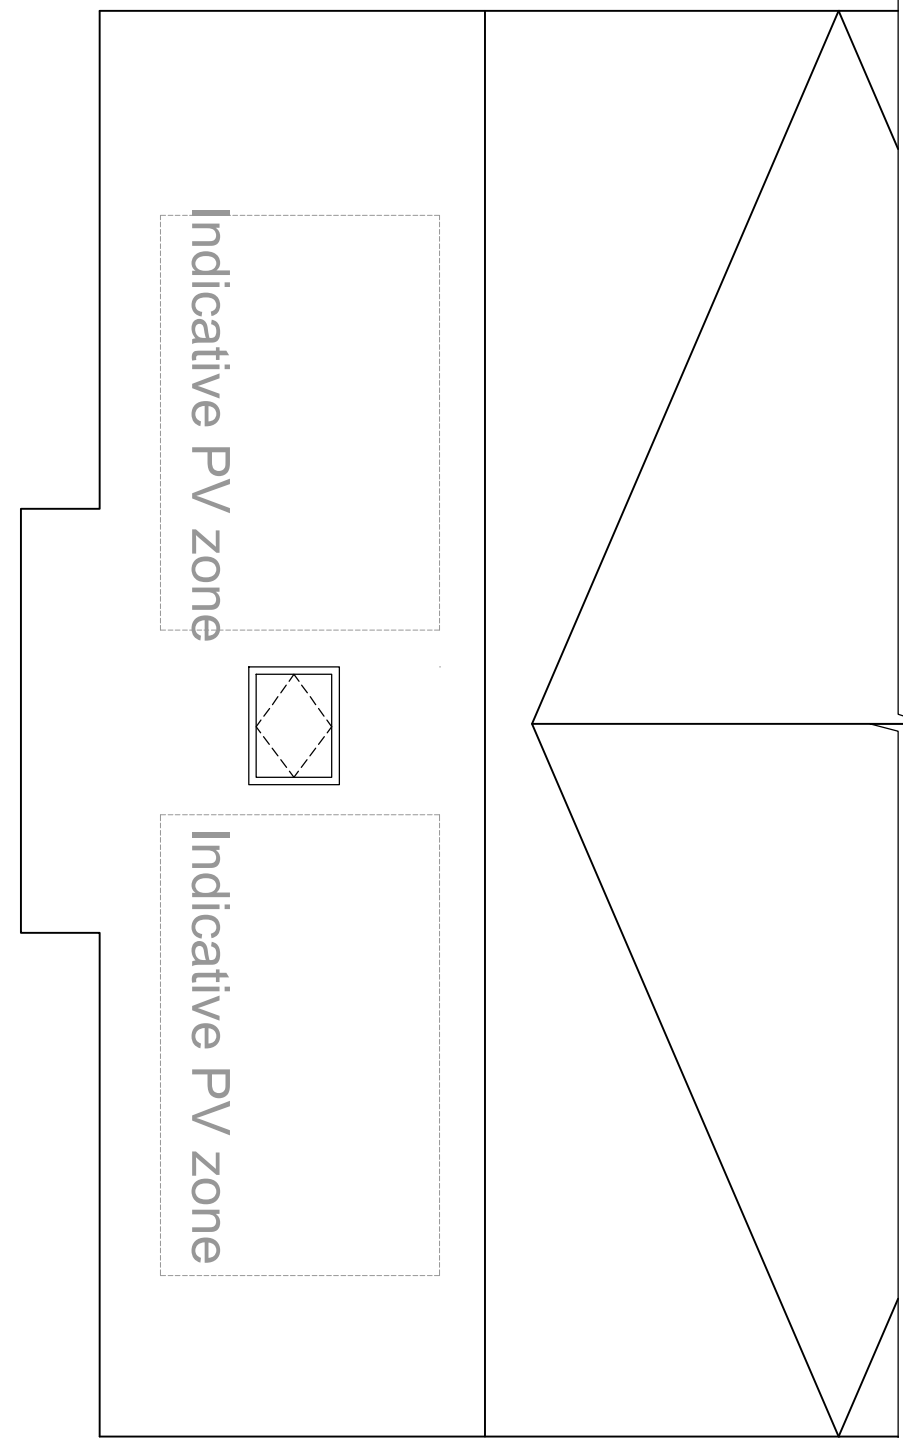

04 Roof Plan
Scale 1:50@A1 (1:100@A3)