




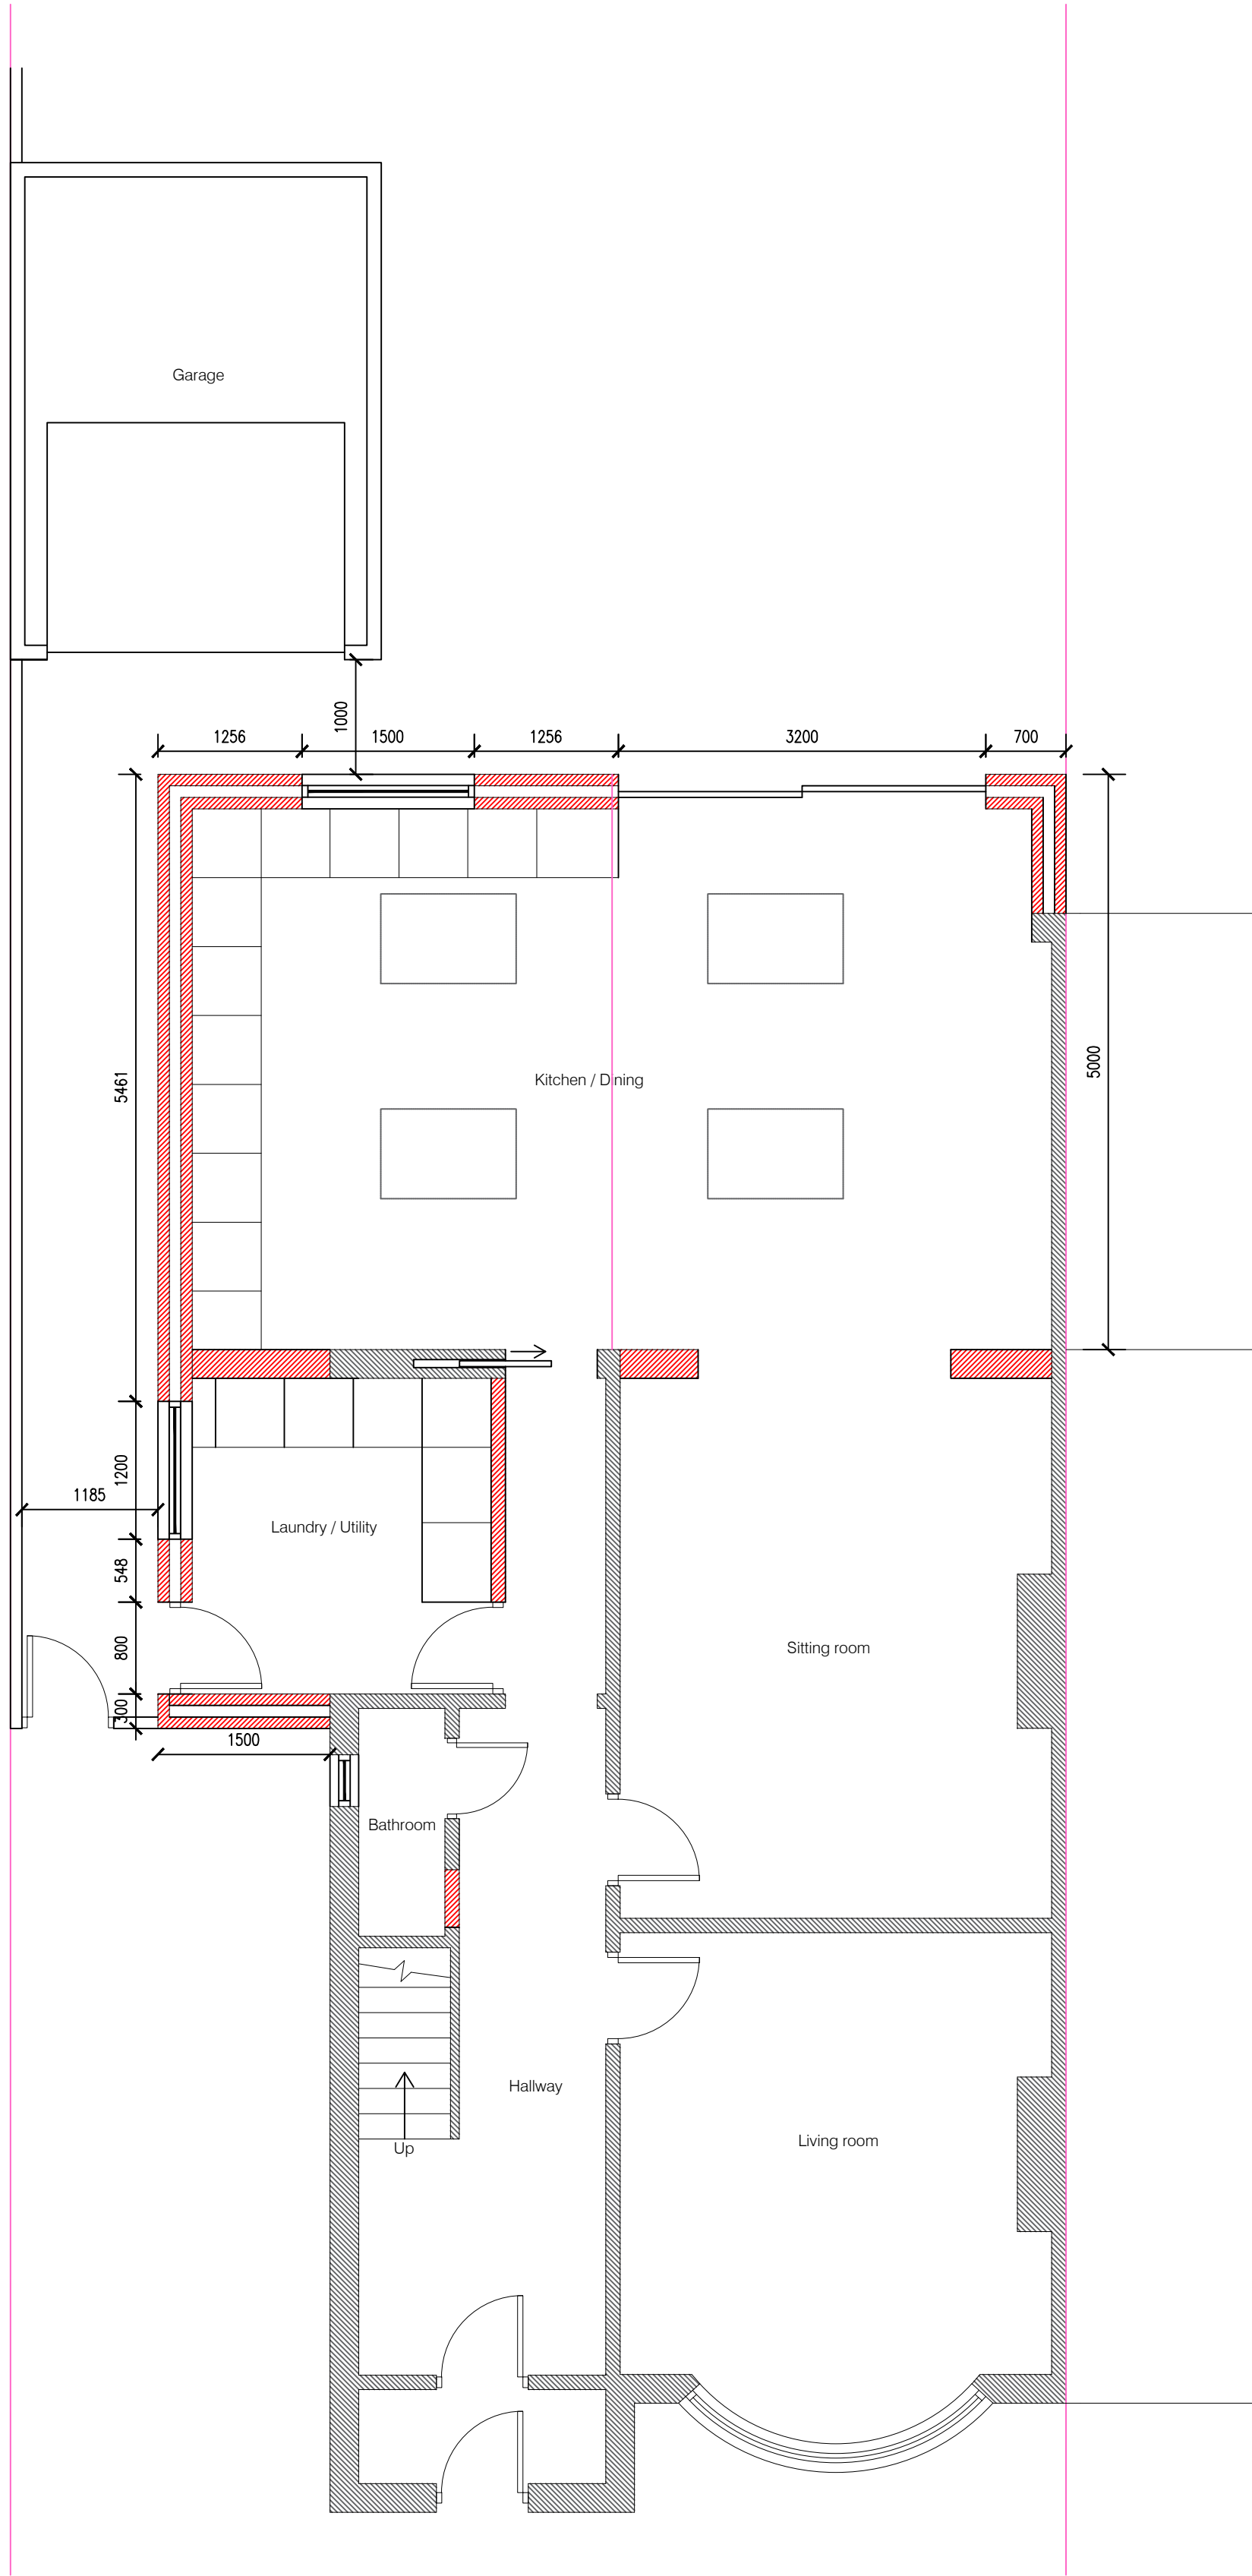



PROPOSED GROUND FLOOR PLAN

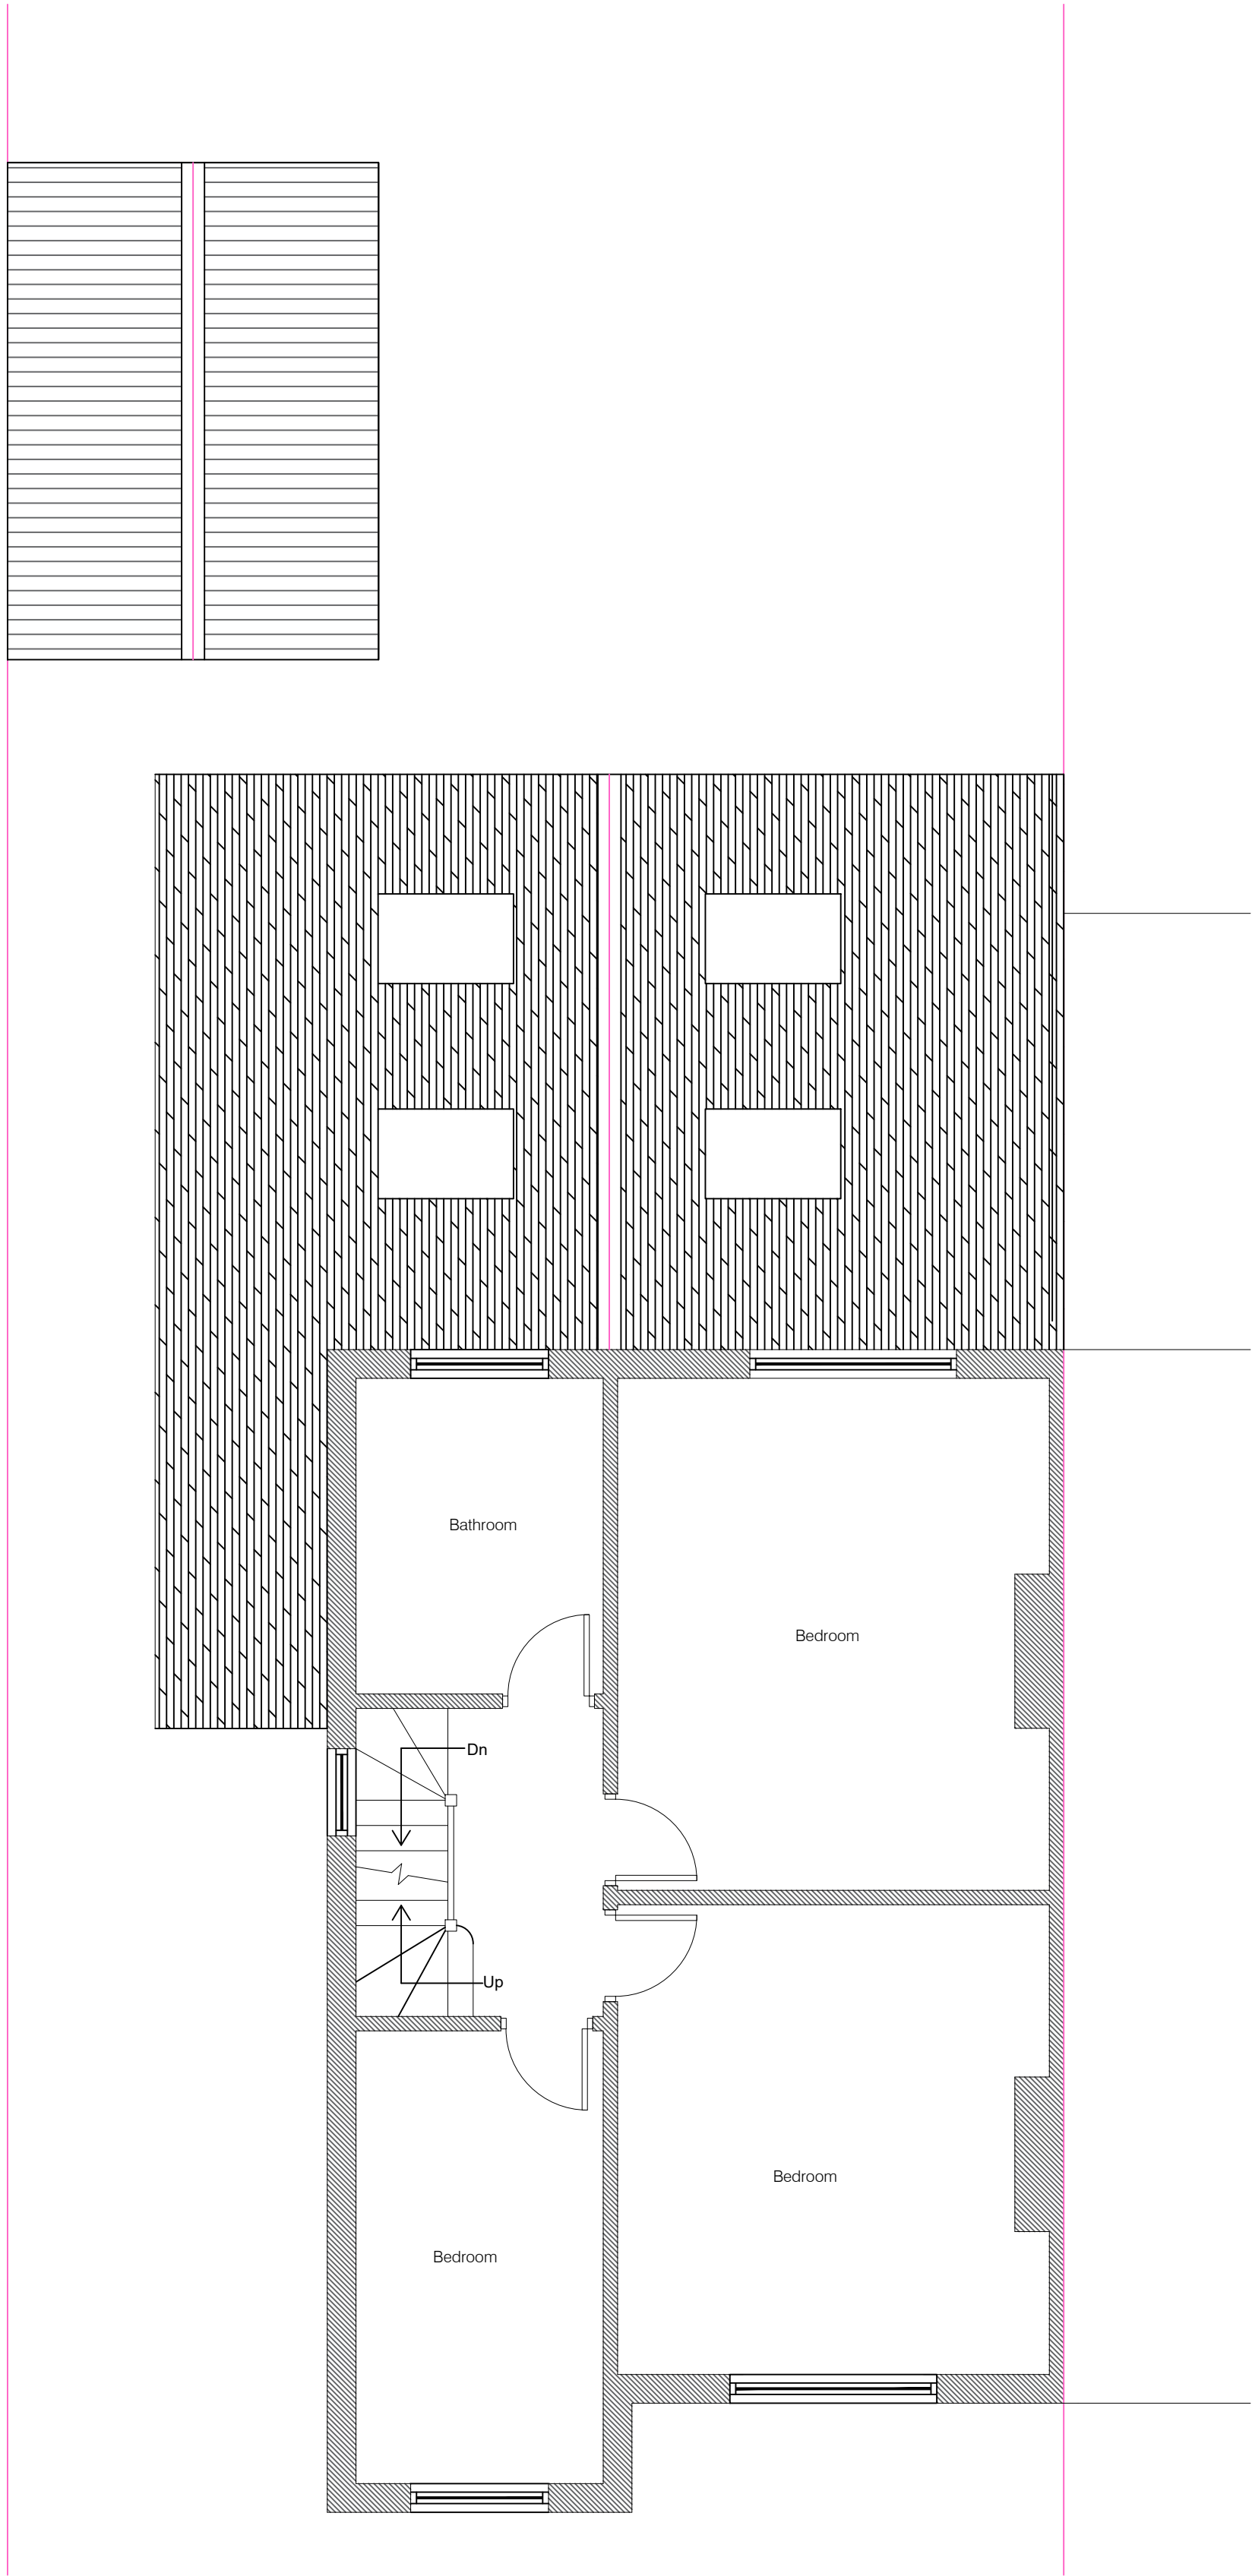

PROPOSED FIRST FLOOR PLAN

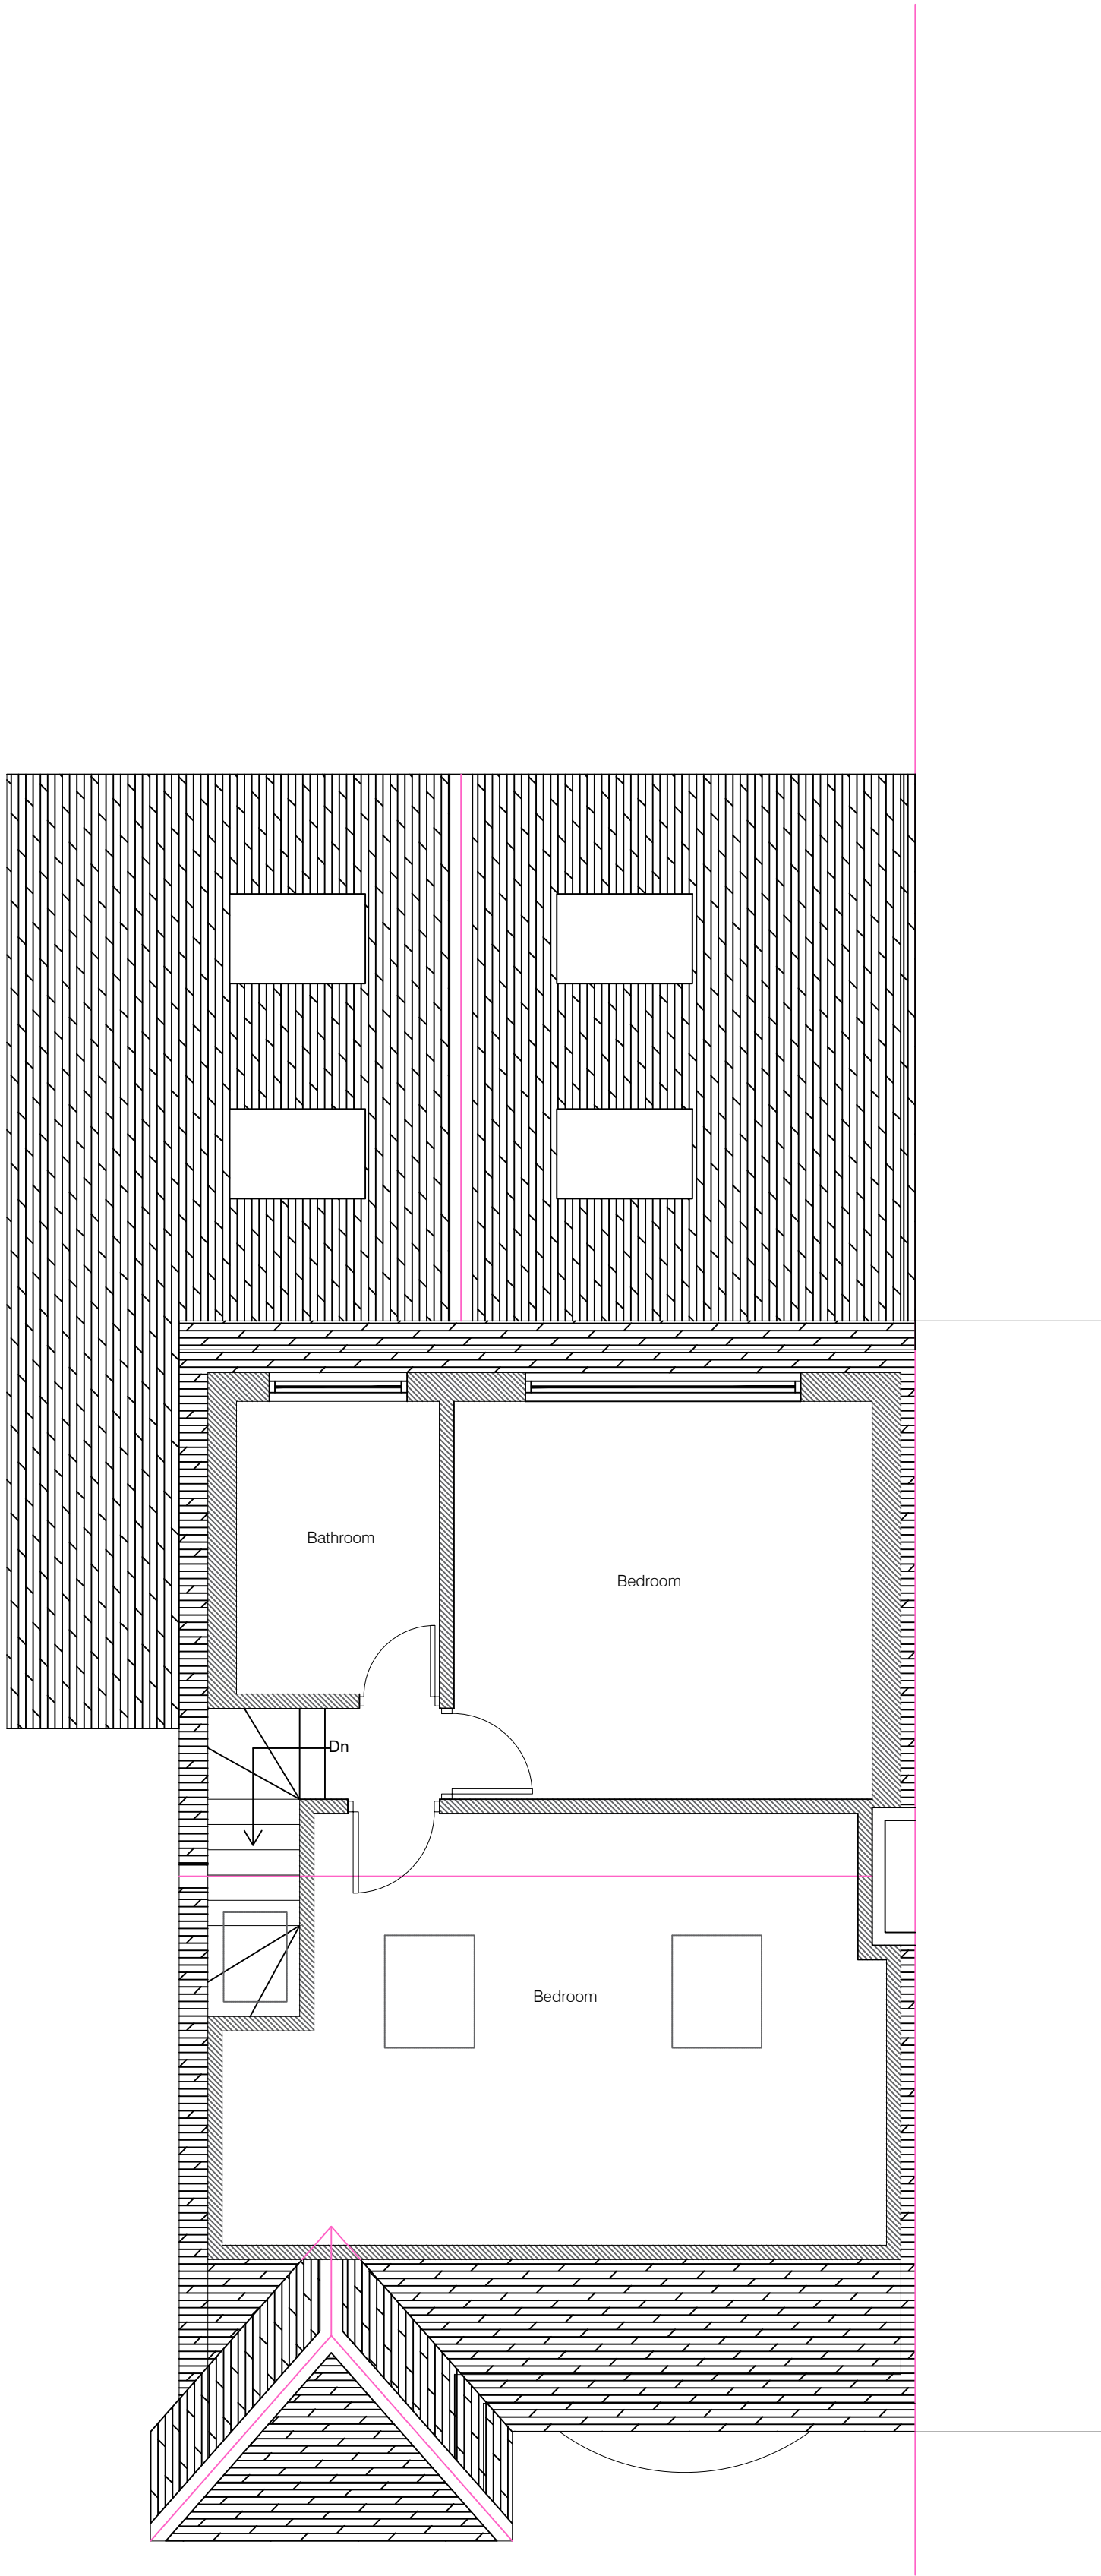

EXISTING LOFT PLAN

  

THIS DRAWING AND ALL THE INFORMATION SHOWN SHALL NOT BE COPIED WHOLE OR IN PART, OR USED FOR ANY OTHER PURPOSE WITHOUT WRITTEN PERMISSION OF THE COMPANY.
ALL DIMENSIONS TO BE CHECKED ON SITE. DO NOT SCALE FROM THIS DRAWING.
ALL DRAWINGS TO BE READ IN CONJUNCTION WITH SPECIFICATION.

CLIENT: 43 LONDON ROAD, BALDOCK, SG7 6NB
PROJECT: HOME EXTENSION & LOFT CONVERSION
TITLE: PROPOSED FLOOR PLANS
DATE: 17/06/2025 SCALE: 1:50 @ A1 DRAWING NUMBER: 02