




EXISTING FRONT ELEVATION





EXISTING REAR ELEVATION



EXISTING SIDE ELEVATION A

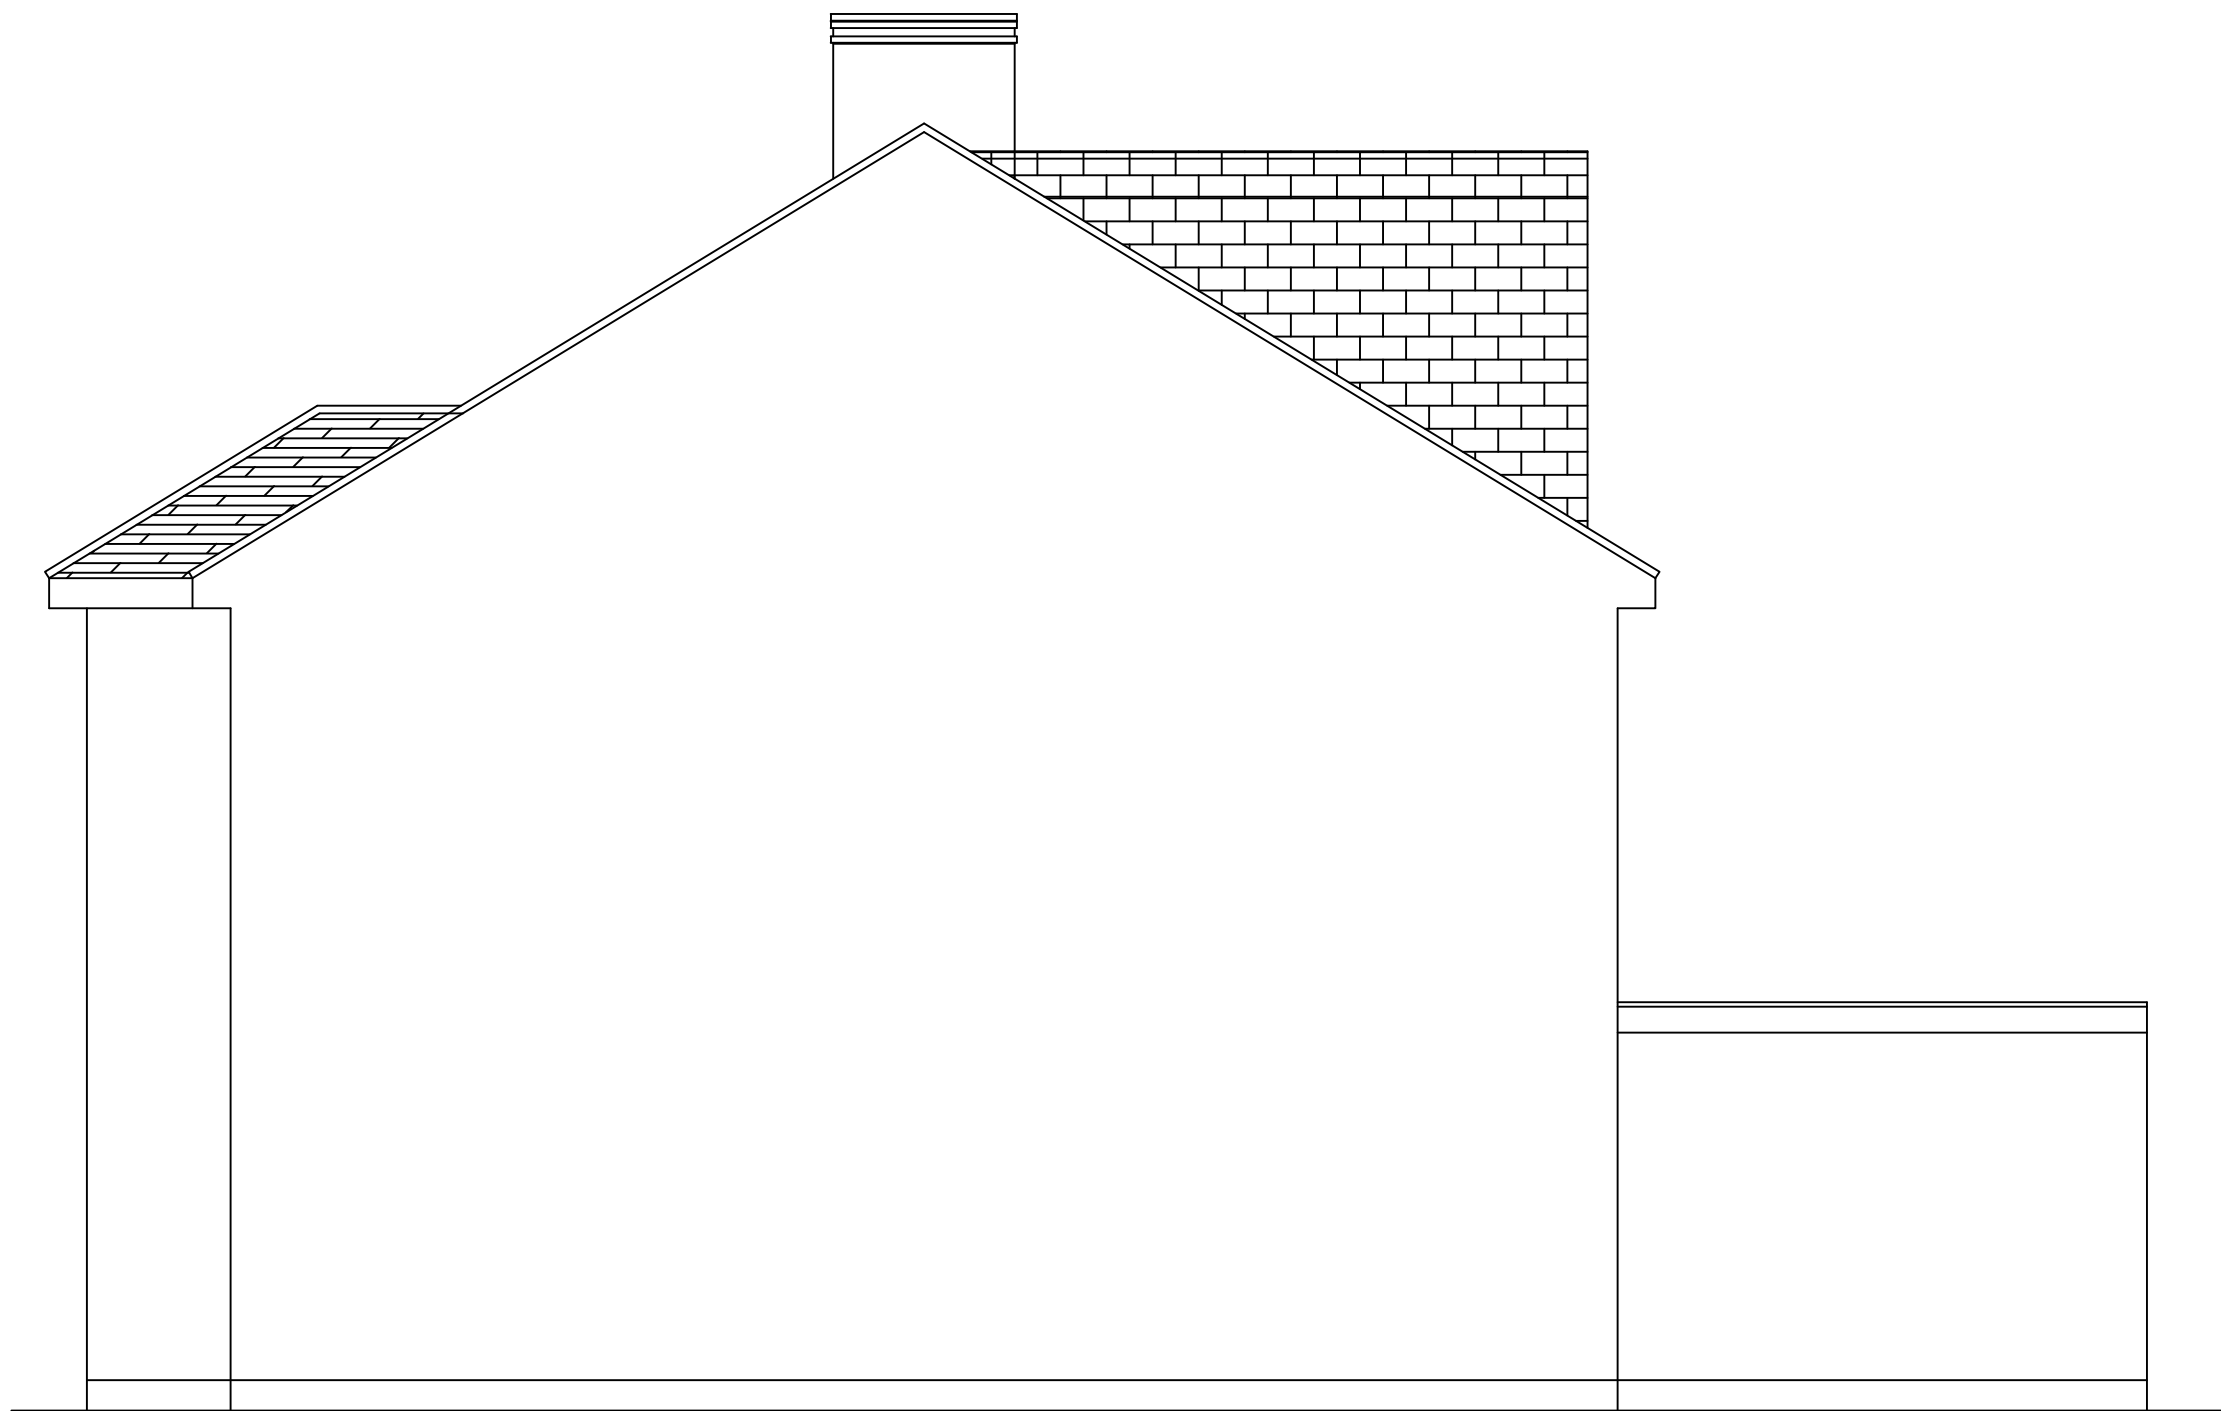

EXISTING SIDE ELEVATION B

  

THIS DRAWING AND ALL THE INFORMATION SHOWN SHALL NOT BE COPIED
WHOLE, OR IN PART, OR USED FOR ANY OTHER PURPOSE WITHOUT WRITTEN
PERMISSION OF THE COMPANY.
ALL DIMENSIONS TO BE CHECKED ON SITE. DO NOT SCALE FROM THIS DRAWING.
ALL DRAWINGS TO BE READ IN CONJUNCTION WITH SPECIFICATION.

CLIENT: 43 LONDON ROAD, BALDOCK, SG7 6NB		
PROJECT: HOME EXTENSION & LOFT CONVERSION		
TITLE: EXISTING ELEVATIONS		
DATE: 17/06/2025	SCALE: 1:50 @ A1	DRAWING NUMBER: 04