




PROPOSED FRONT ELEVATION





PROPOSED REAR ELEVATION



PROPOSED SIDE ELEVATION A

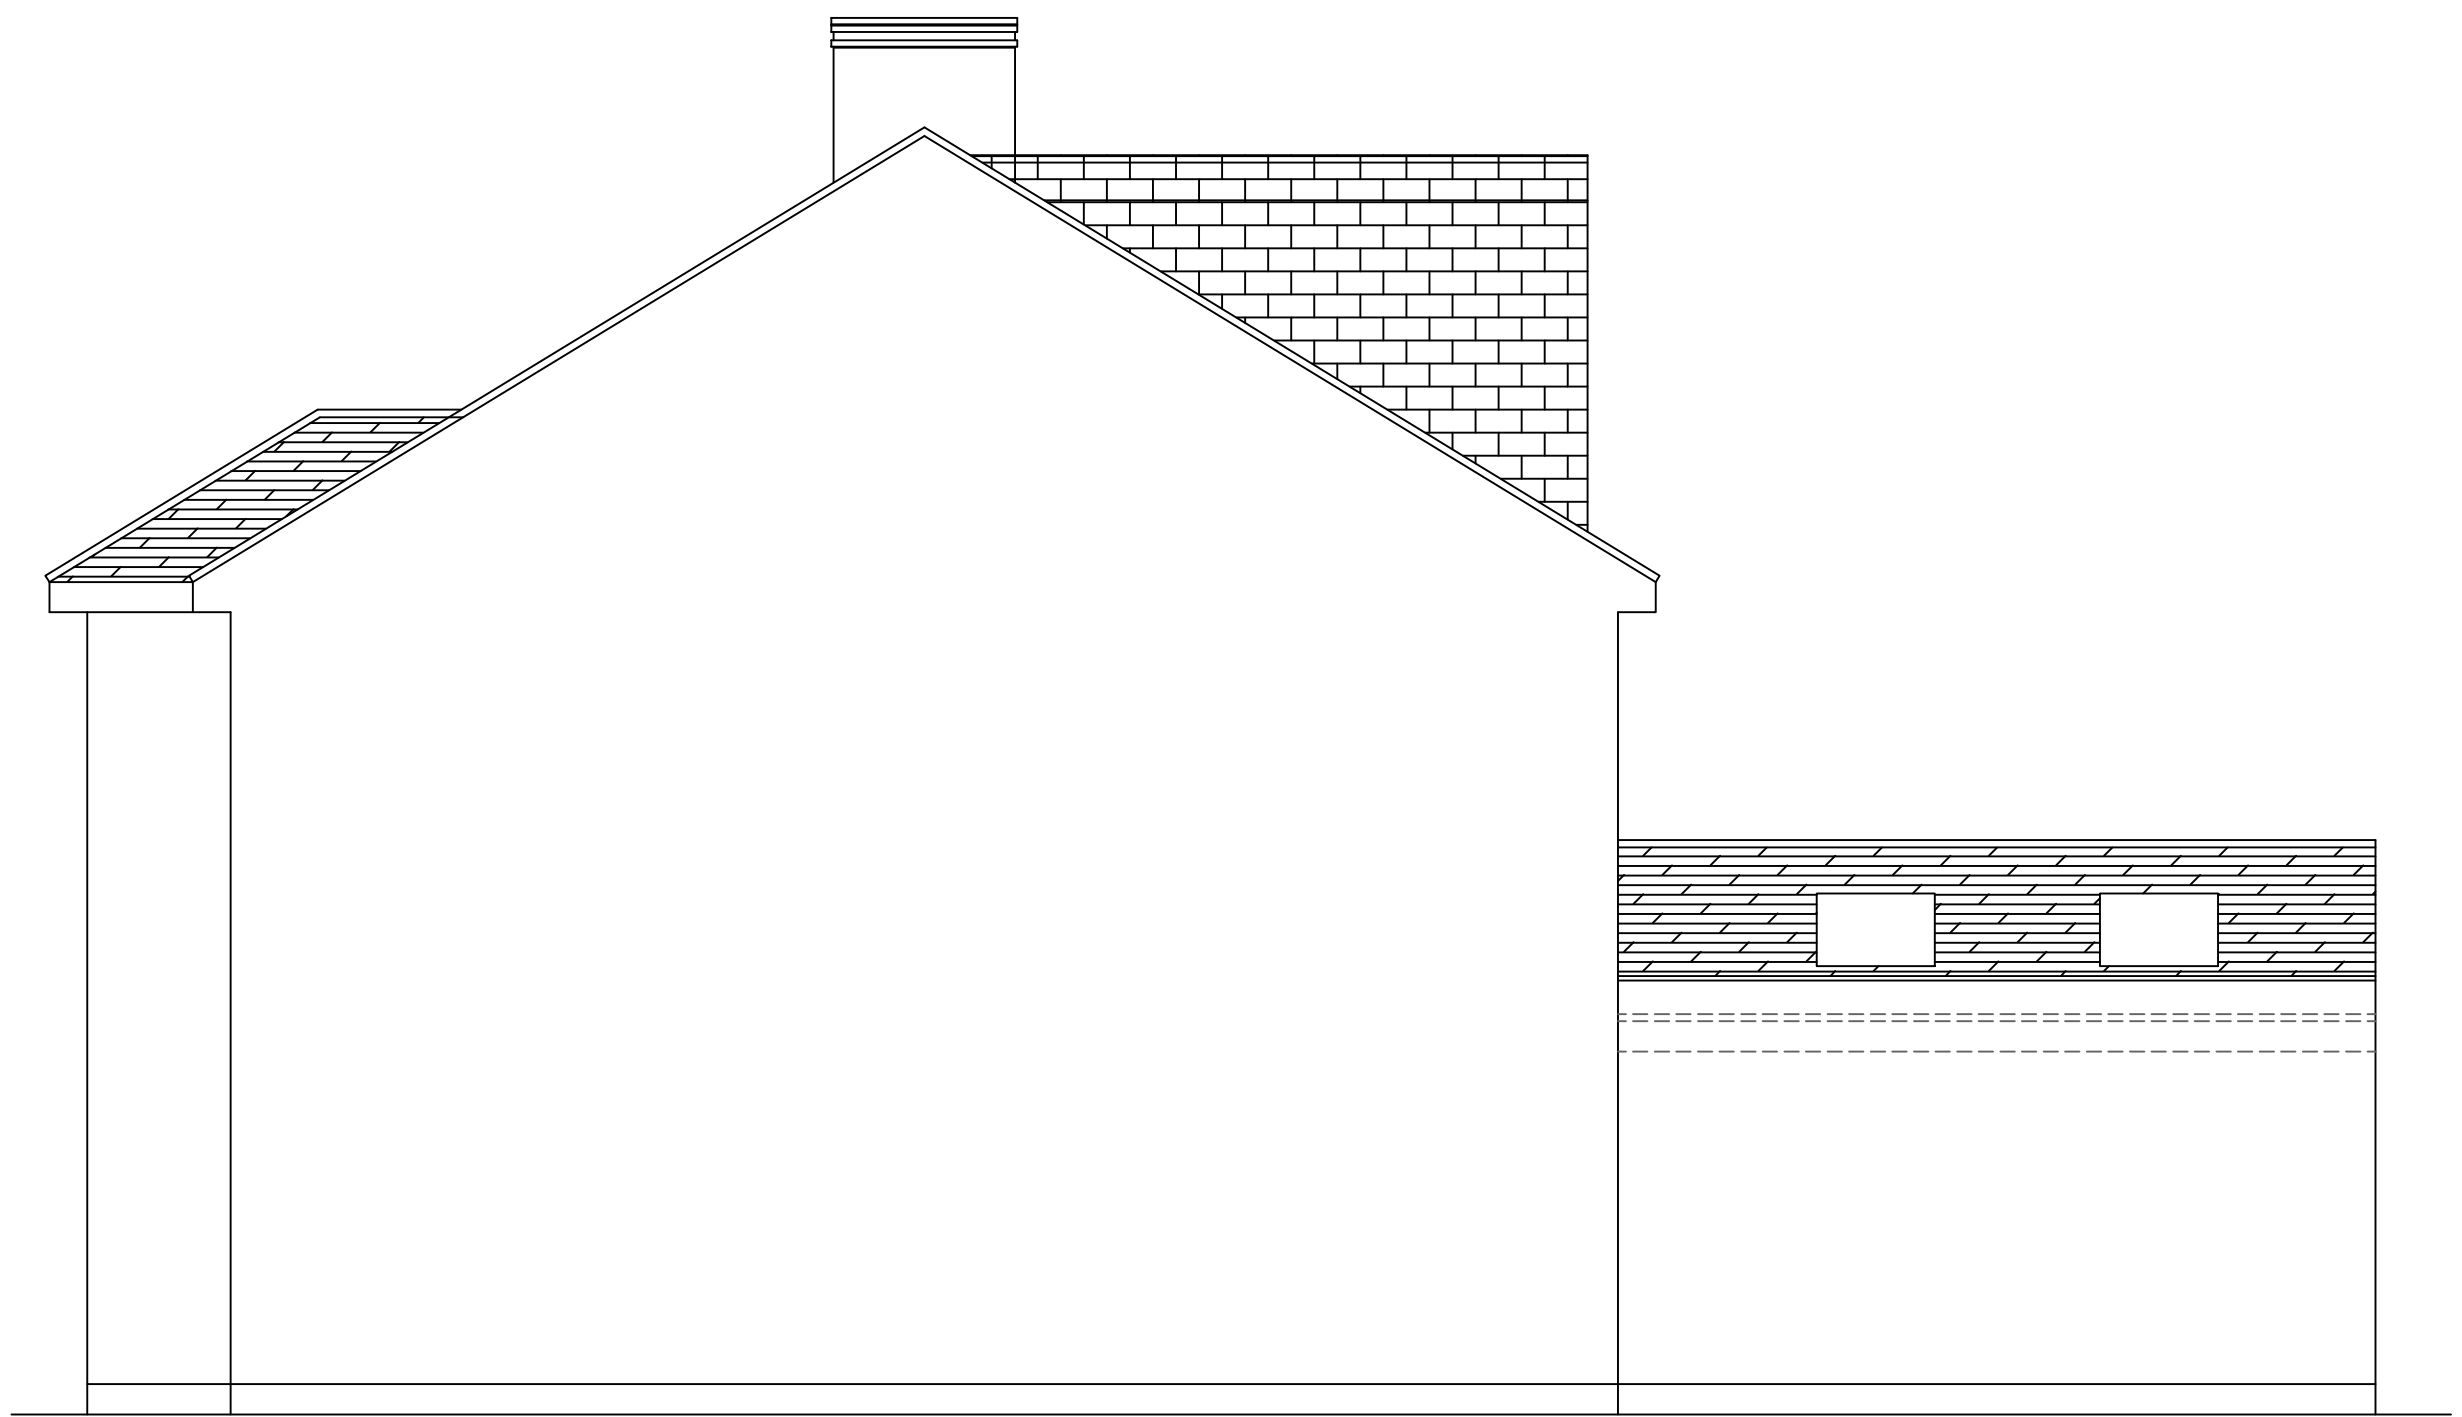

PROPOSED SIDE ELEVATION B

  

THIS DRAWING AND ALL THE INFORMATION SHOWN SHALL NOT BE COPIED
WHOLE, OR IN PART, OR USED FOR ANY OTHER PURPOSE WITHOUT WRITTEN
PERMISSION OF THE COMPANY.
ALL DIMENSIONS TO BE CHECKED ON SITE. DO NOT SCALE FROM THIS DRAWING.
ALL DRAWINGS TO BE READ IN CONJUNCTION WITH SPECIFICATION.

CLIENT: 43 LONDON ROAD, BALDOCK, SG7 6NB
PROJECT: HOME EXTENSION & LOFT CONVERSION
TITLE: PROPOSED ELEVATIONS
DATE: 17/06/2025 SCALE: 1:50 @ A1 DRAWING NUMBER: 05