




E-11 FRONT ELEVATION PROPOSED 1:50



E-12 SIDE ELEVATION PROPOSED 1:50



E-13 REAR ELEVATION PROPOSED 1:50

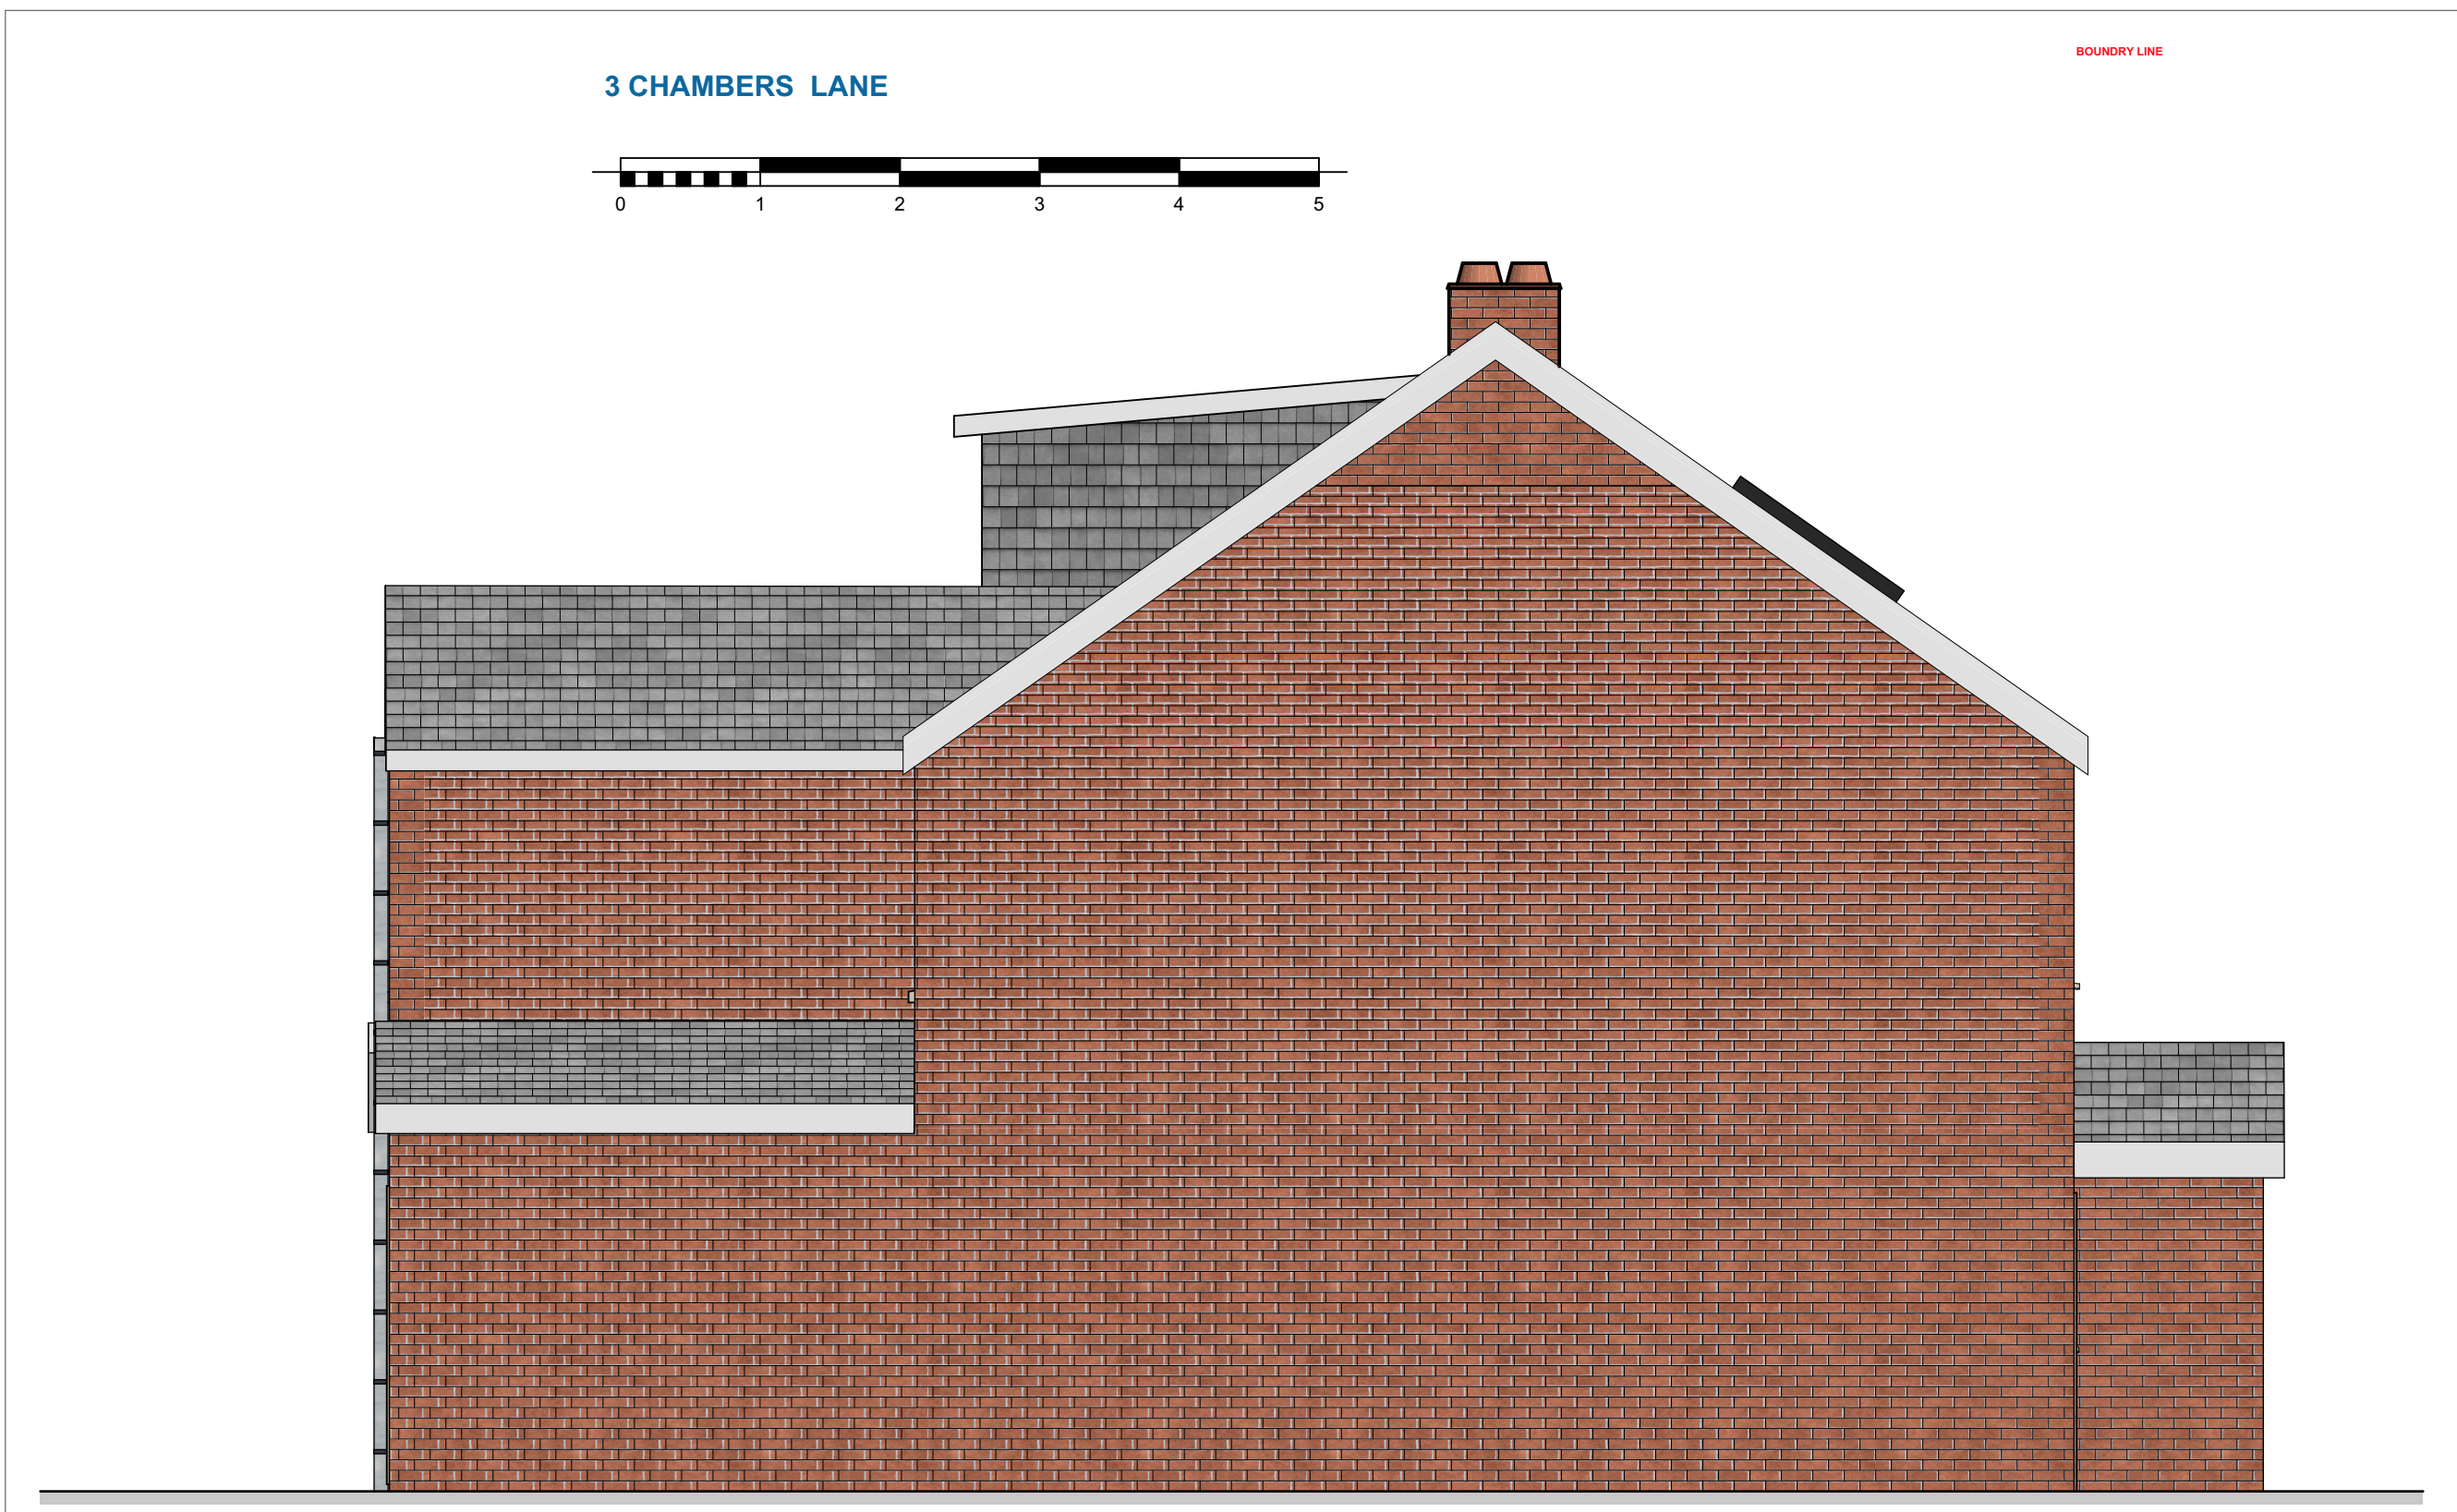

E-14 SIDE ELEVATION NEIGHBOURS SIDE PROPOSED 1:50

RevID	Transmittal Set	Transmittal Set Name	Issue Date	Issue-Units	Status	Approved by

Purpose of Issue

status

Scales @ A1

1:50

Project No.

SG53YA-3

Originator

DPBS

Project

Rear Extension
3 CHAMBERS LANE
NO 5

Client

Miss Phoebe Bath

Layout Title

ELEVATIONS PROPOSED

Drawing Number

project originator volume level type note number rev

SG53YA-3 DPBS 1092