





PROPOSED ELEVATION B (SIDE)

APPROVED GARDEN STORE TO BE RELOCATED CLOSER TO FENESTRATION

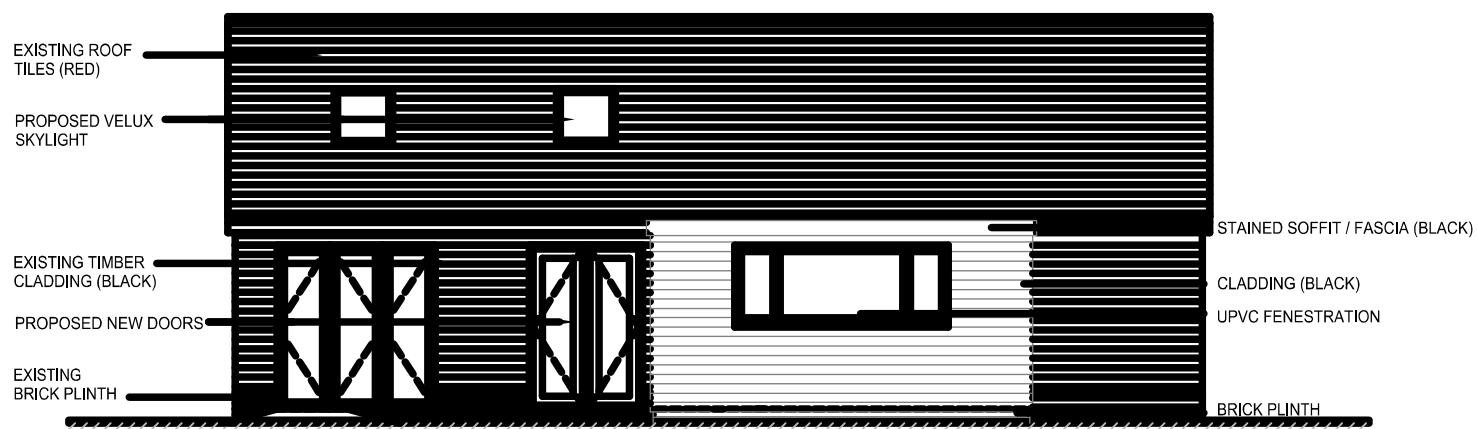


PROPOSED ELEVATION A (FRONT)


PROPOSED GARDEN STORE TO REPLACE GARDEN STORE STORED IN THE EXISTING GARAGE (Omitted for clarity)

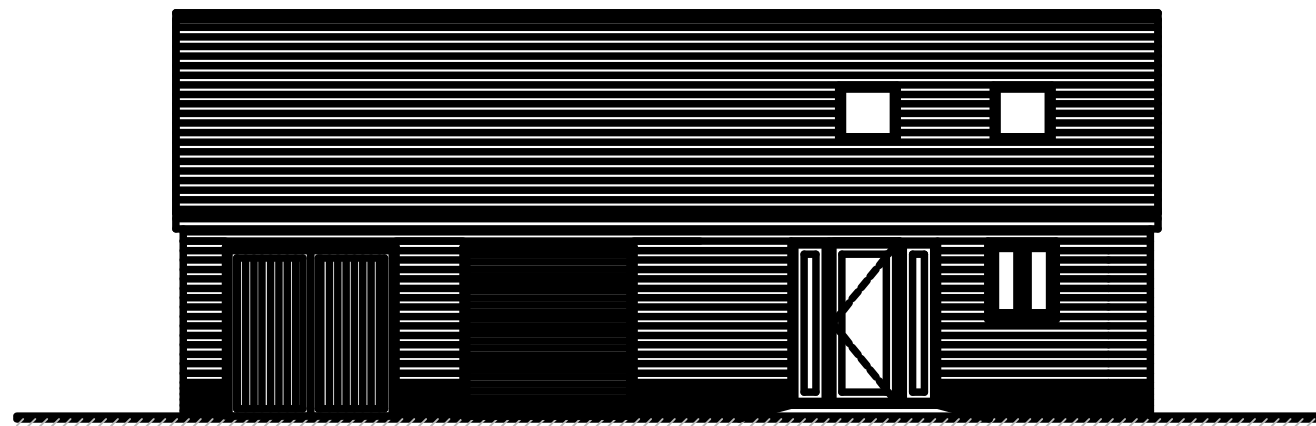


PROPOSED ELEVATION C (BACK)

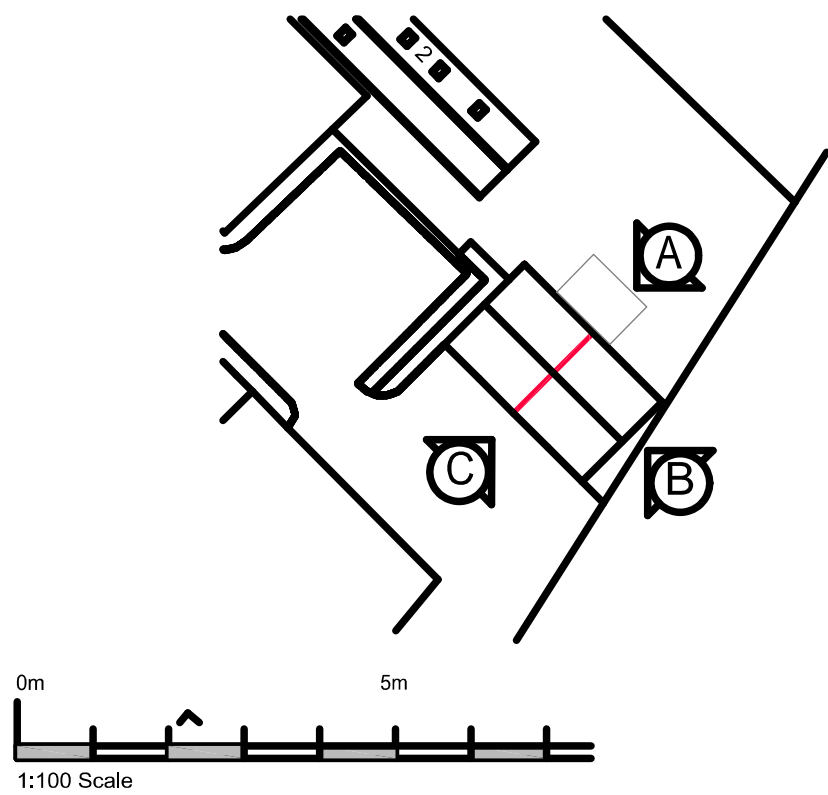

0m 5m
1:100 Scale

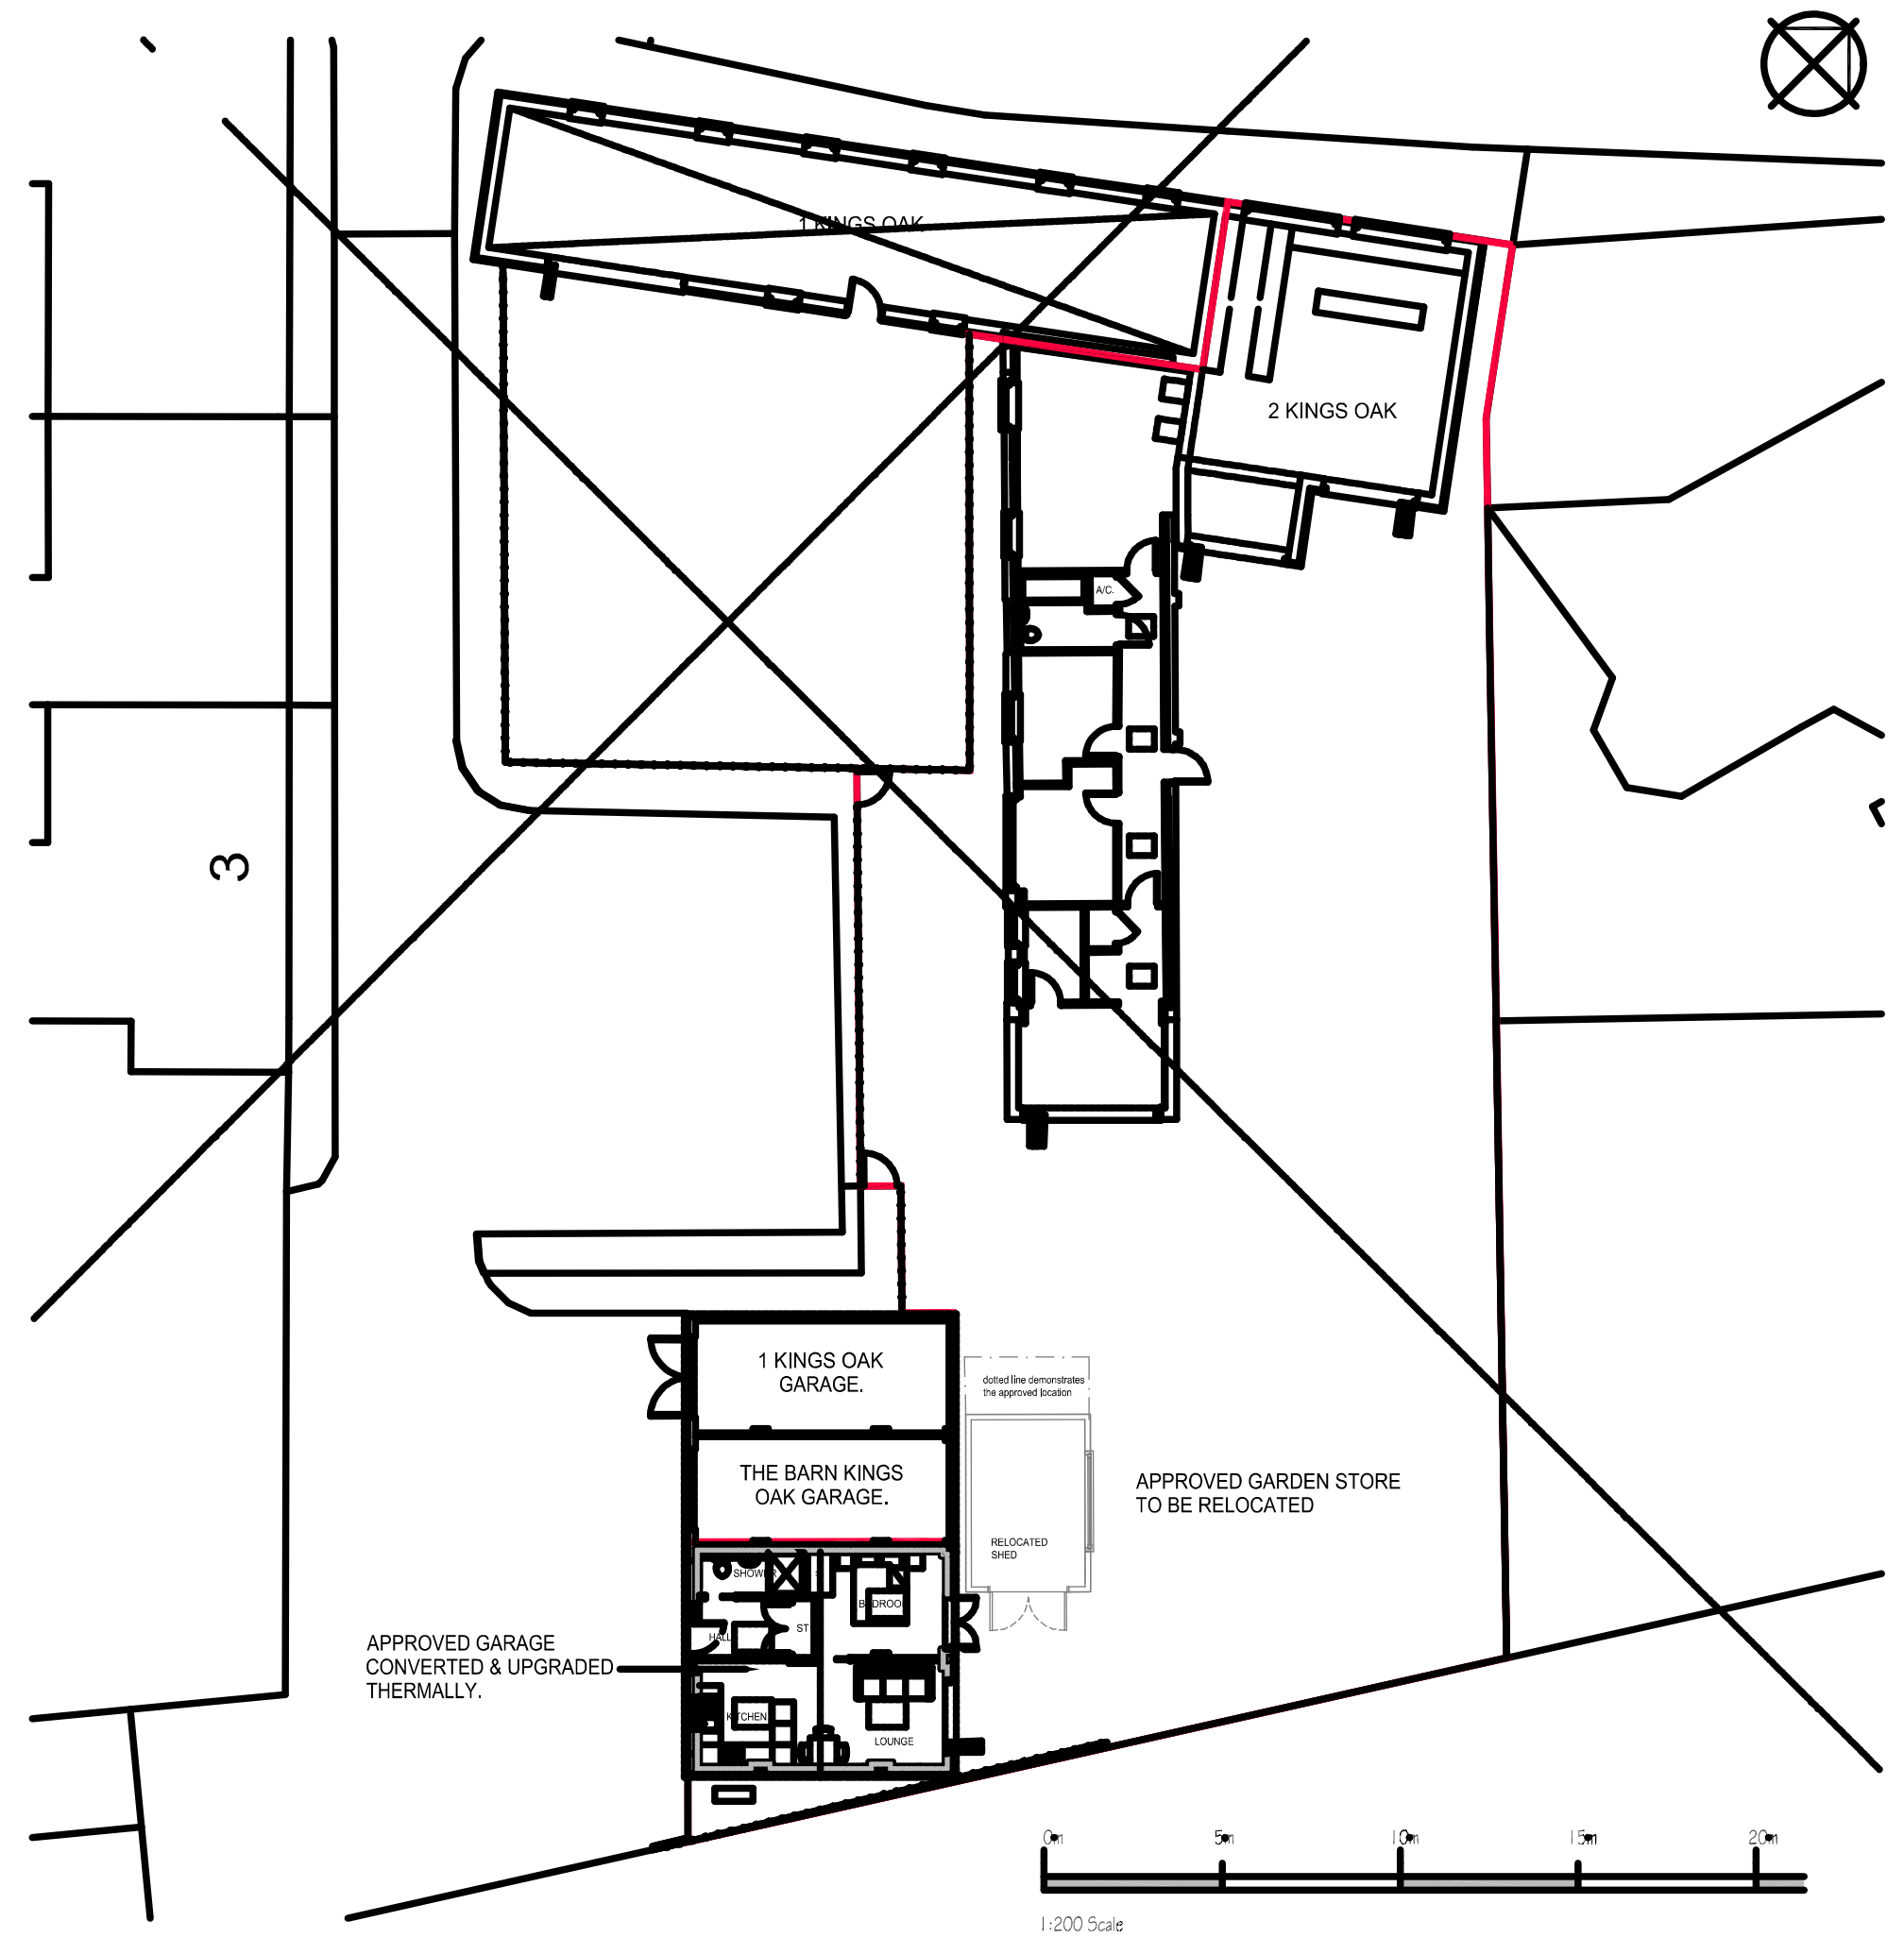

0m 5m 10m 15m 20m
1:200 Scale

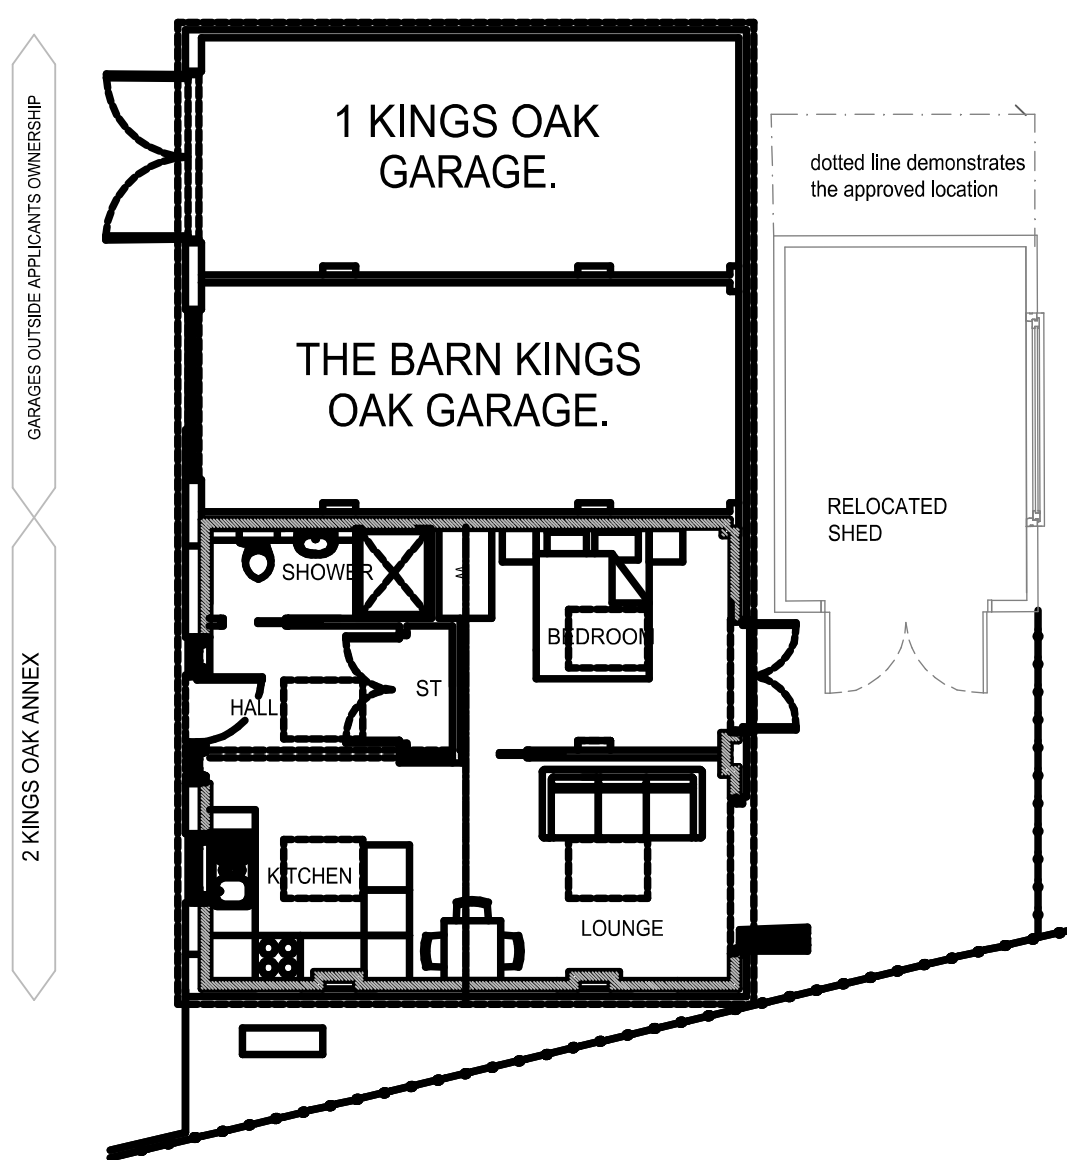

PROPOSED GROUND FLOOR PLAN



PROPOSED ROOF PLAN

0m 5m
1:100 Scale

date	description	drawn	chckd	rev no

RLPSurveyors
St Luke's House, 5 Walsworth Road, Hitchin, Herts, SG4 9SP
Tel 01462 436318 email rlp@rlpsurveyors.co.uk www.rlpsurveyors.co.uk

client
Ms Laura Shipley

project
2 KINGS OAK,
HITCHIN HERTS. SG4 7BF

title
APPROVED GARAGE CONVERSION
WITH PROPOSED SHED CONVERSION TO OFFICE ANNEXE

scale
1:100 1:200 @ A1

drawing no
2428-PL-400

rev
1

© 2024 this drawing is copyright do not scale from this drawing