
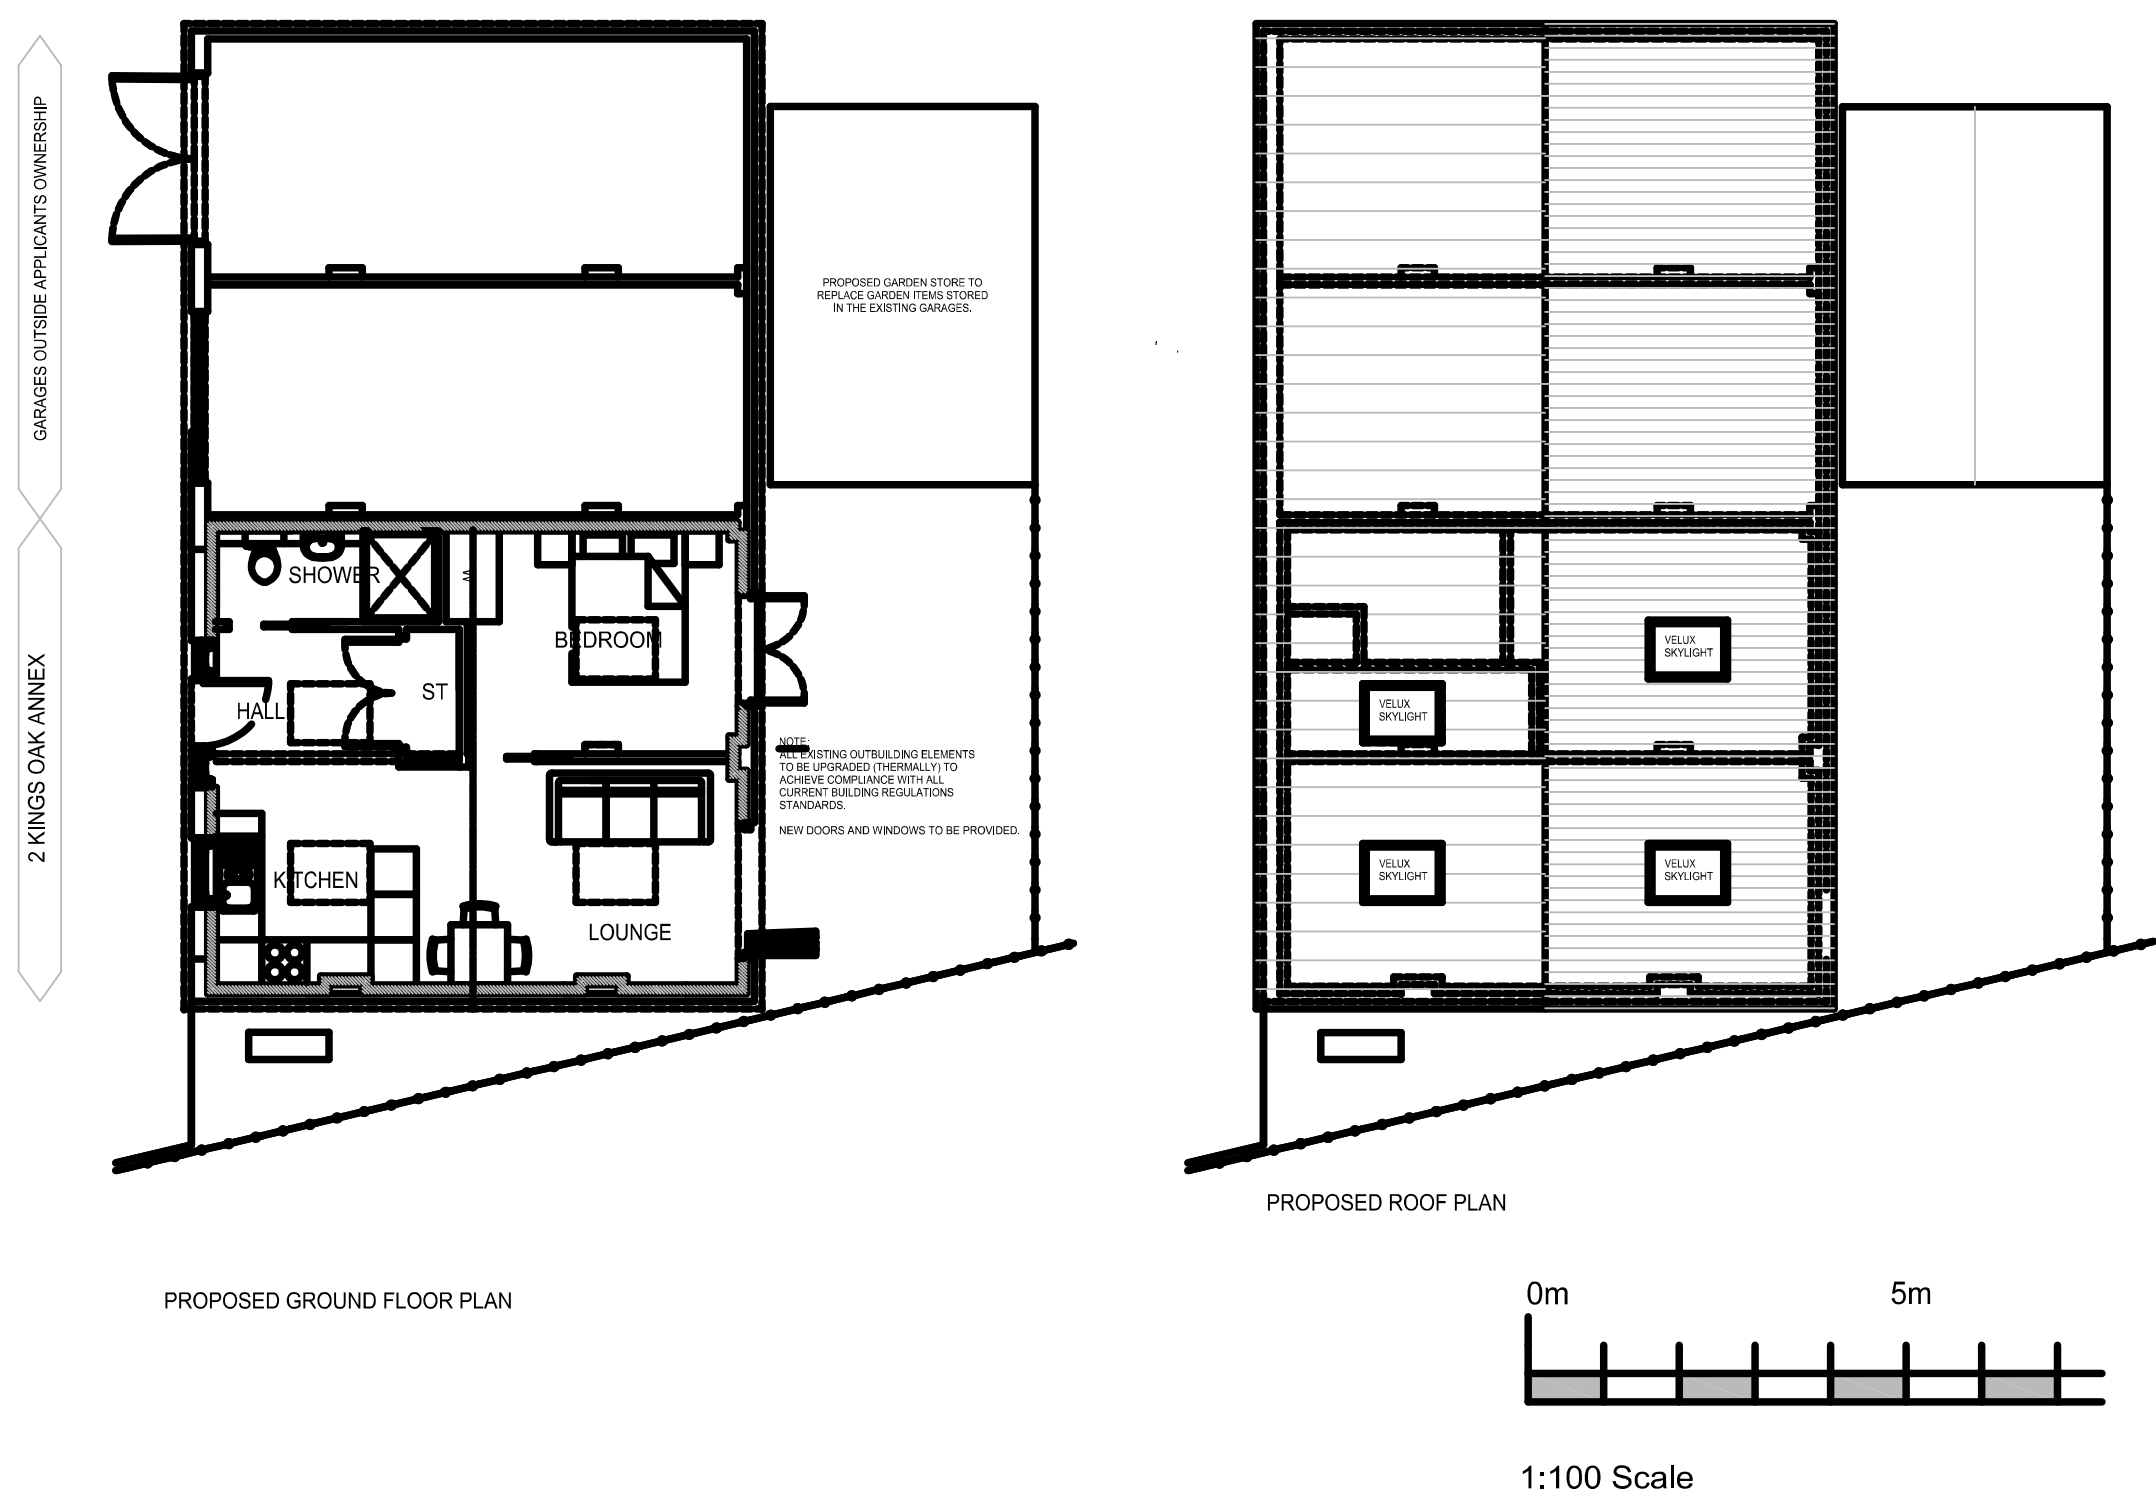
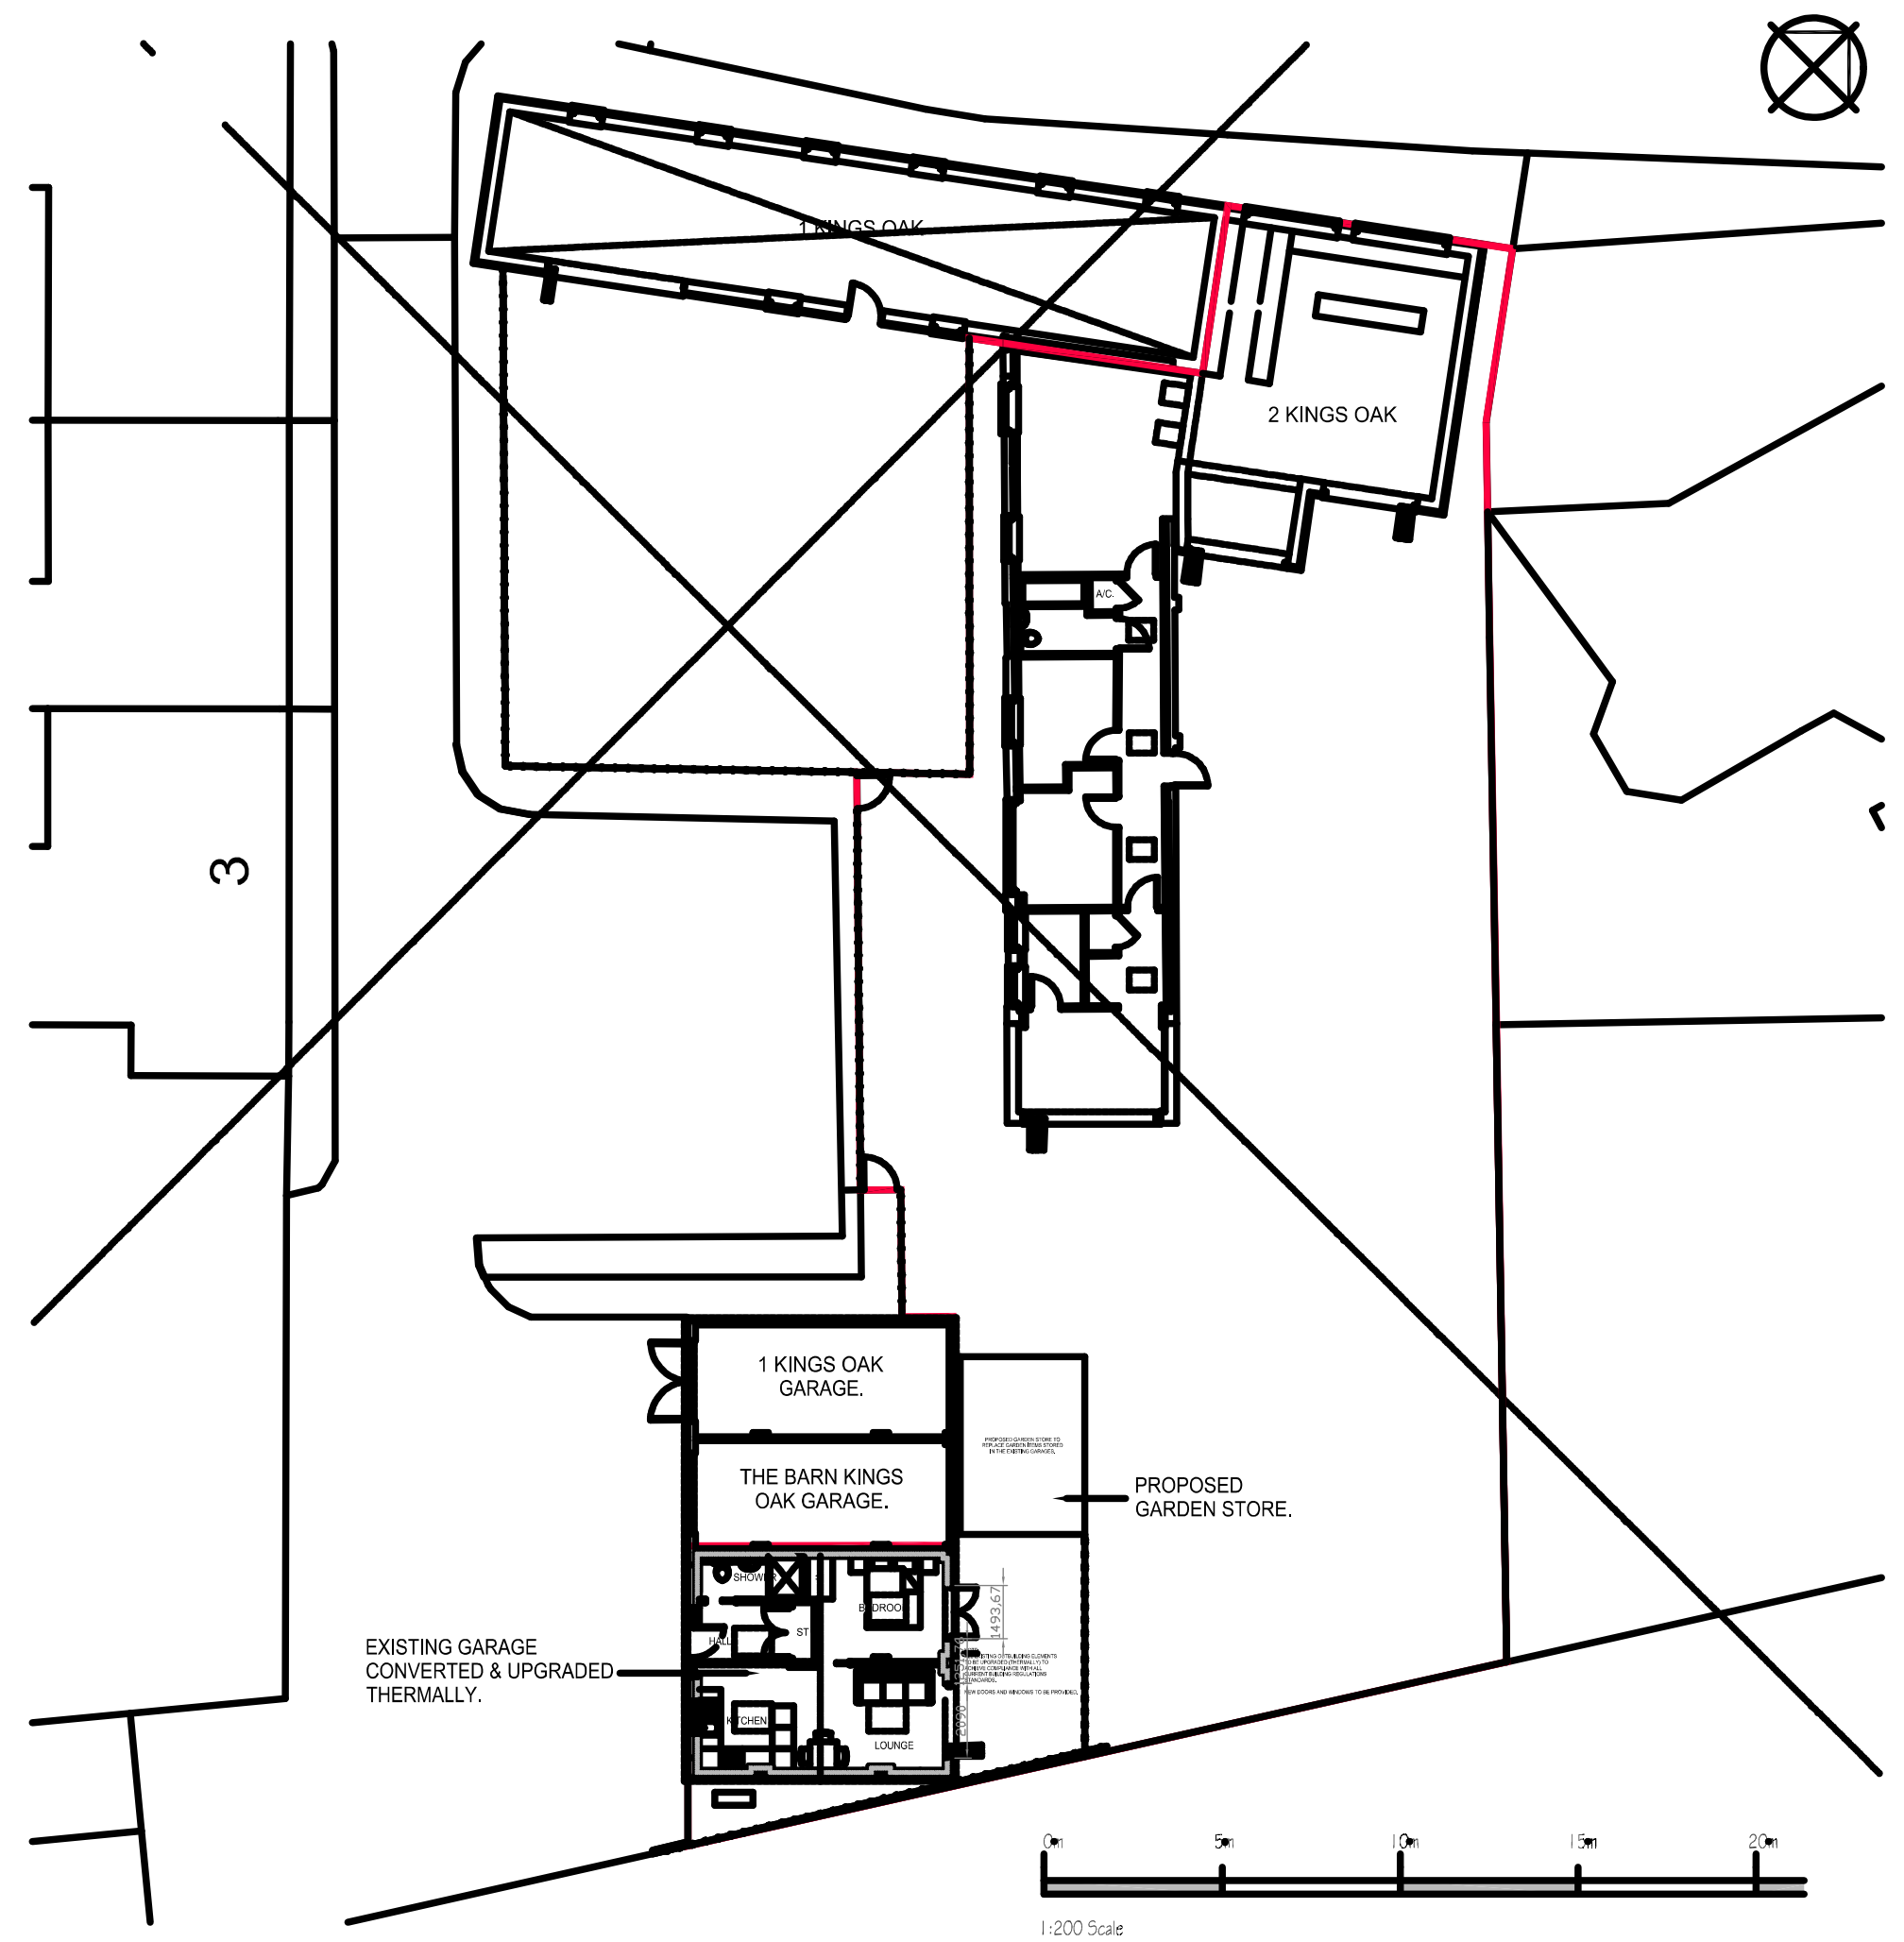


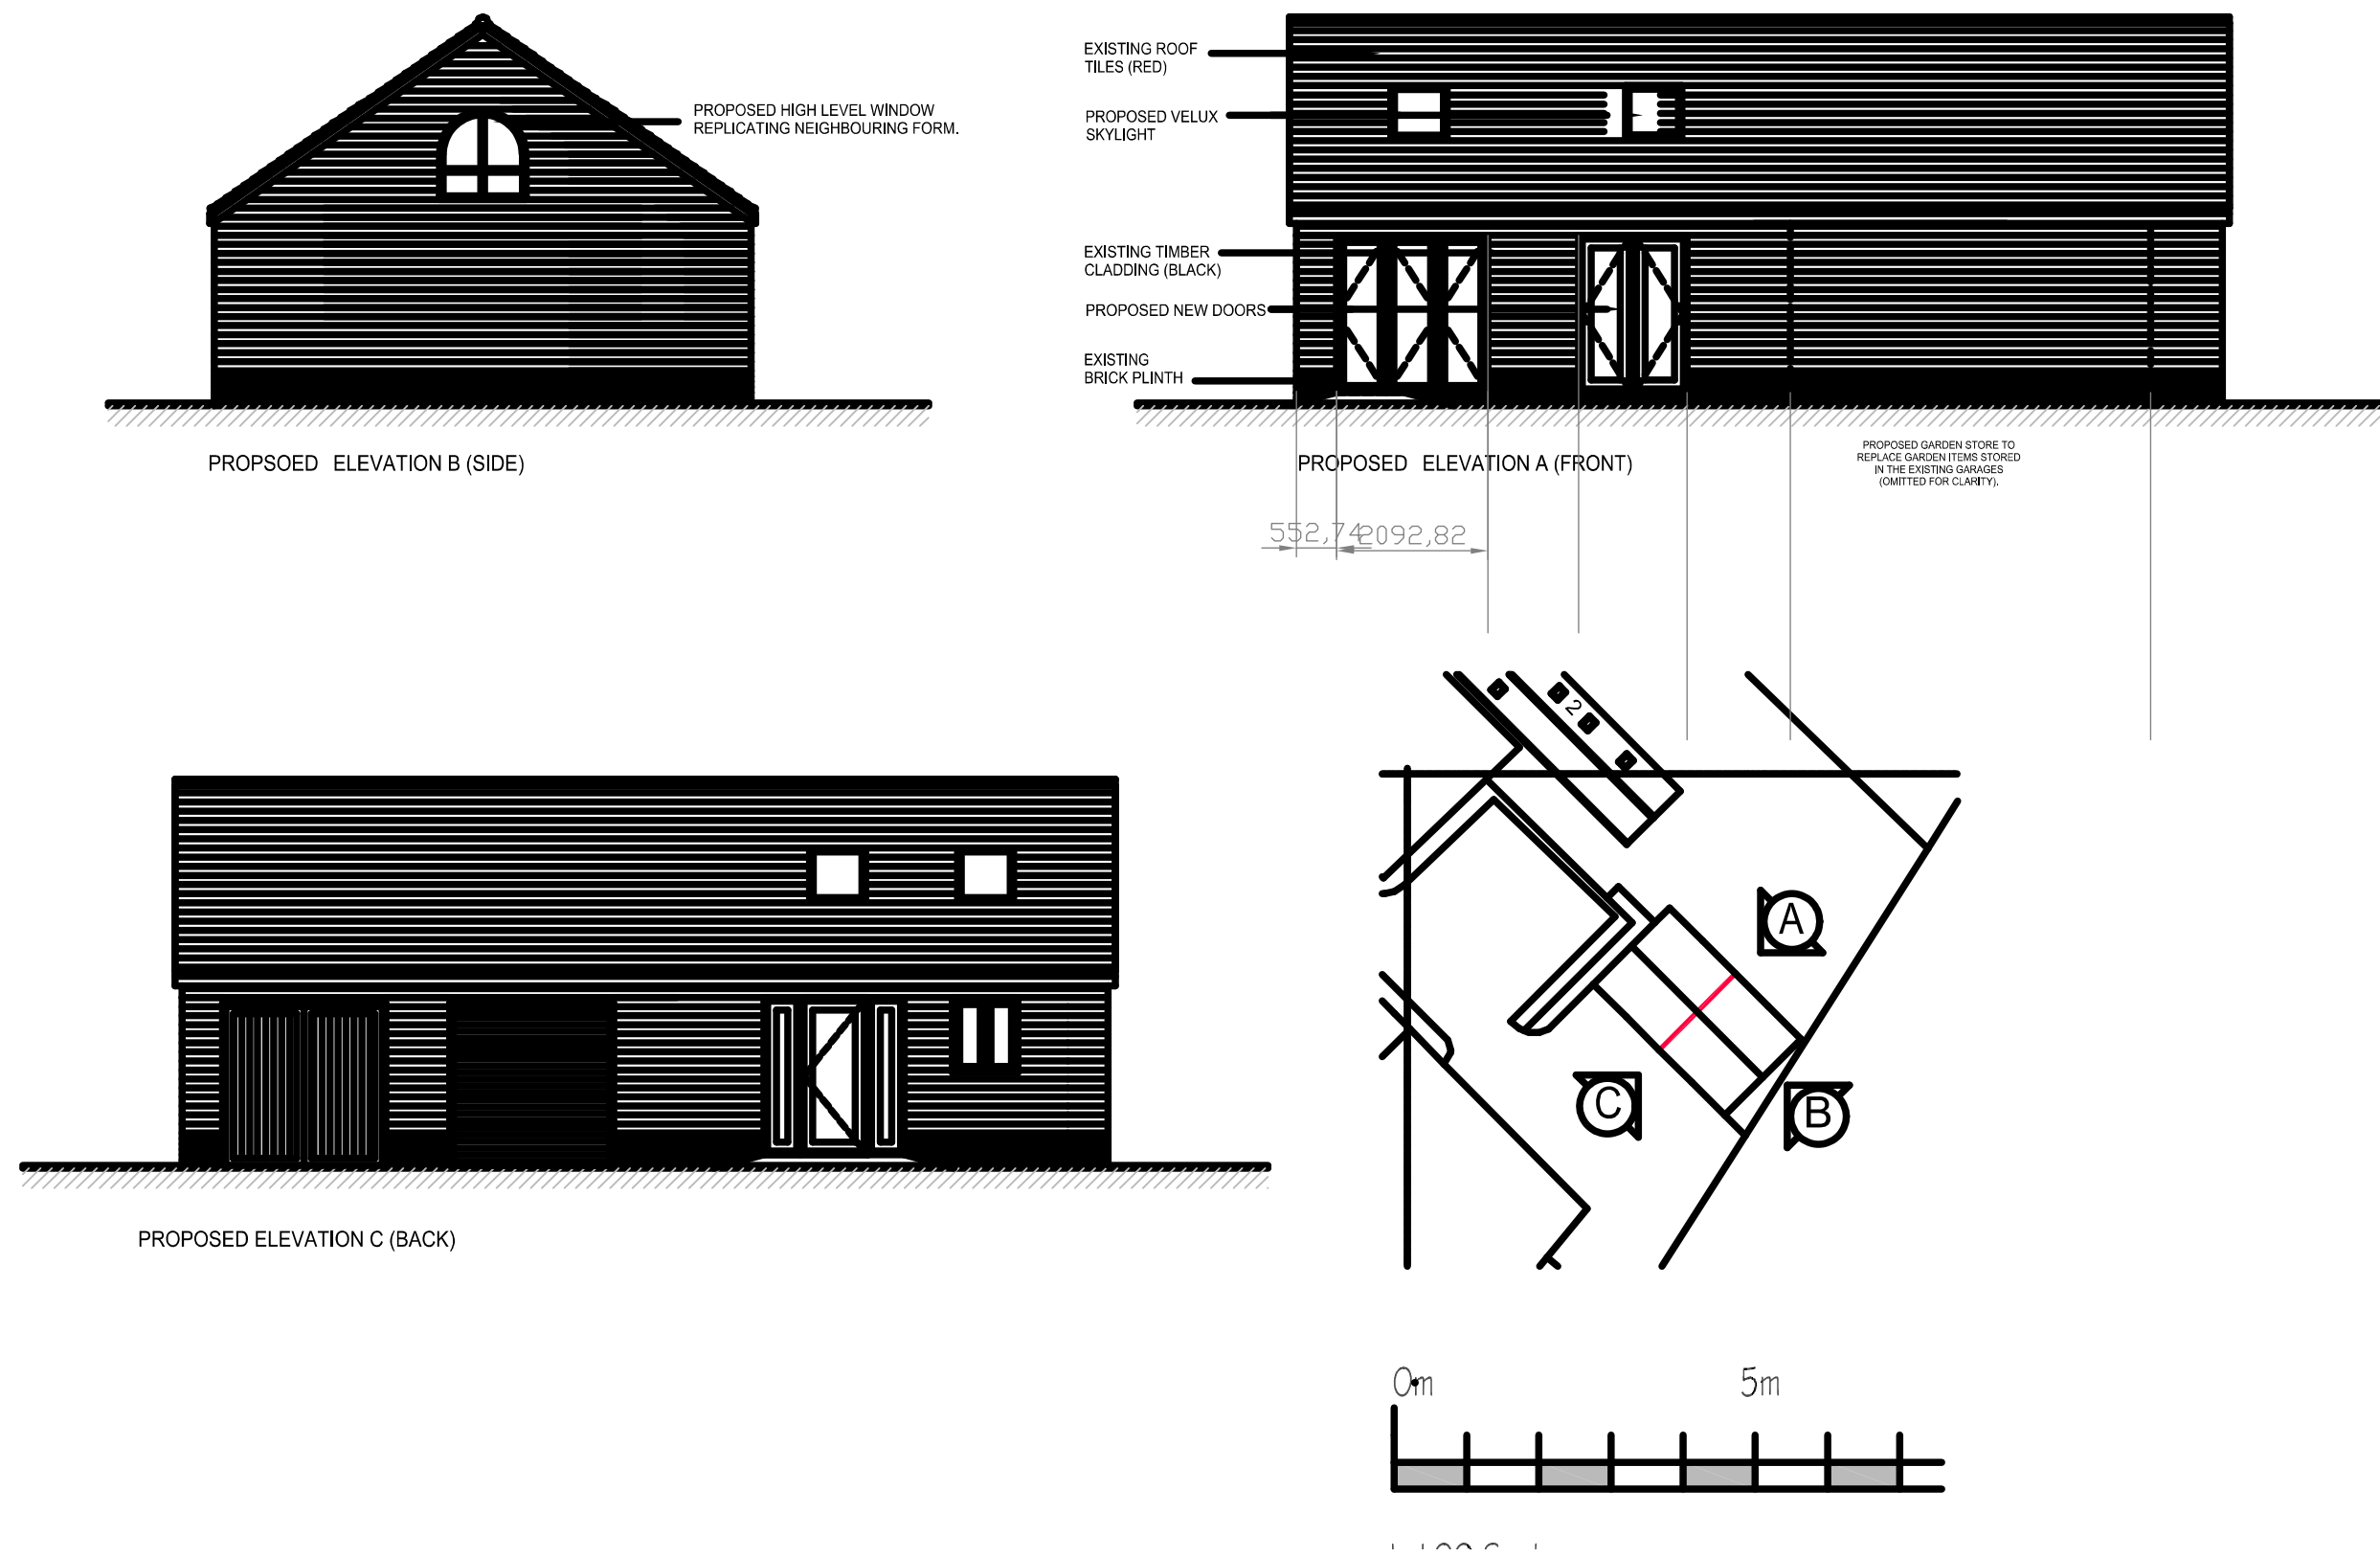

date	description	drawn	chckd	rev no

RLPSurveyors
St Luke's House, 5 Walsworth Road, Hitchin, Herts, SG4 9SP
Tel 01462 436318 email rlp@rpsurveyors.co.uk www.rpsurveyors.co.uk

client
Ms Laura Shipley

project
2 KINGS OAK,
HITCHIN HERTS. SG4 7BF

title
GARAGE CONVERSION
PROPOSED PLAN, ELEVATIONS,
SECTION AND SITE PLAN

scale
1:100 1:200 @ A1

drawing no
2428-PL-200

rev

© 2024 this drawing is copyright do not scale from this drawing