






Existing / Proposed Elevation Facing South East.

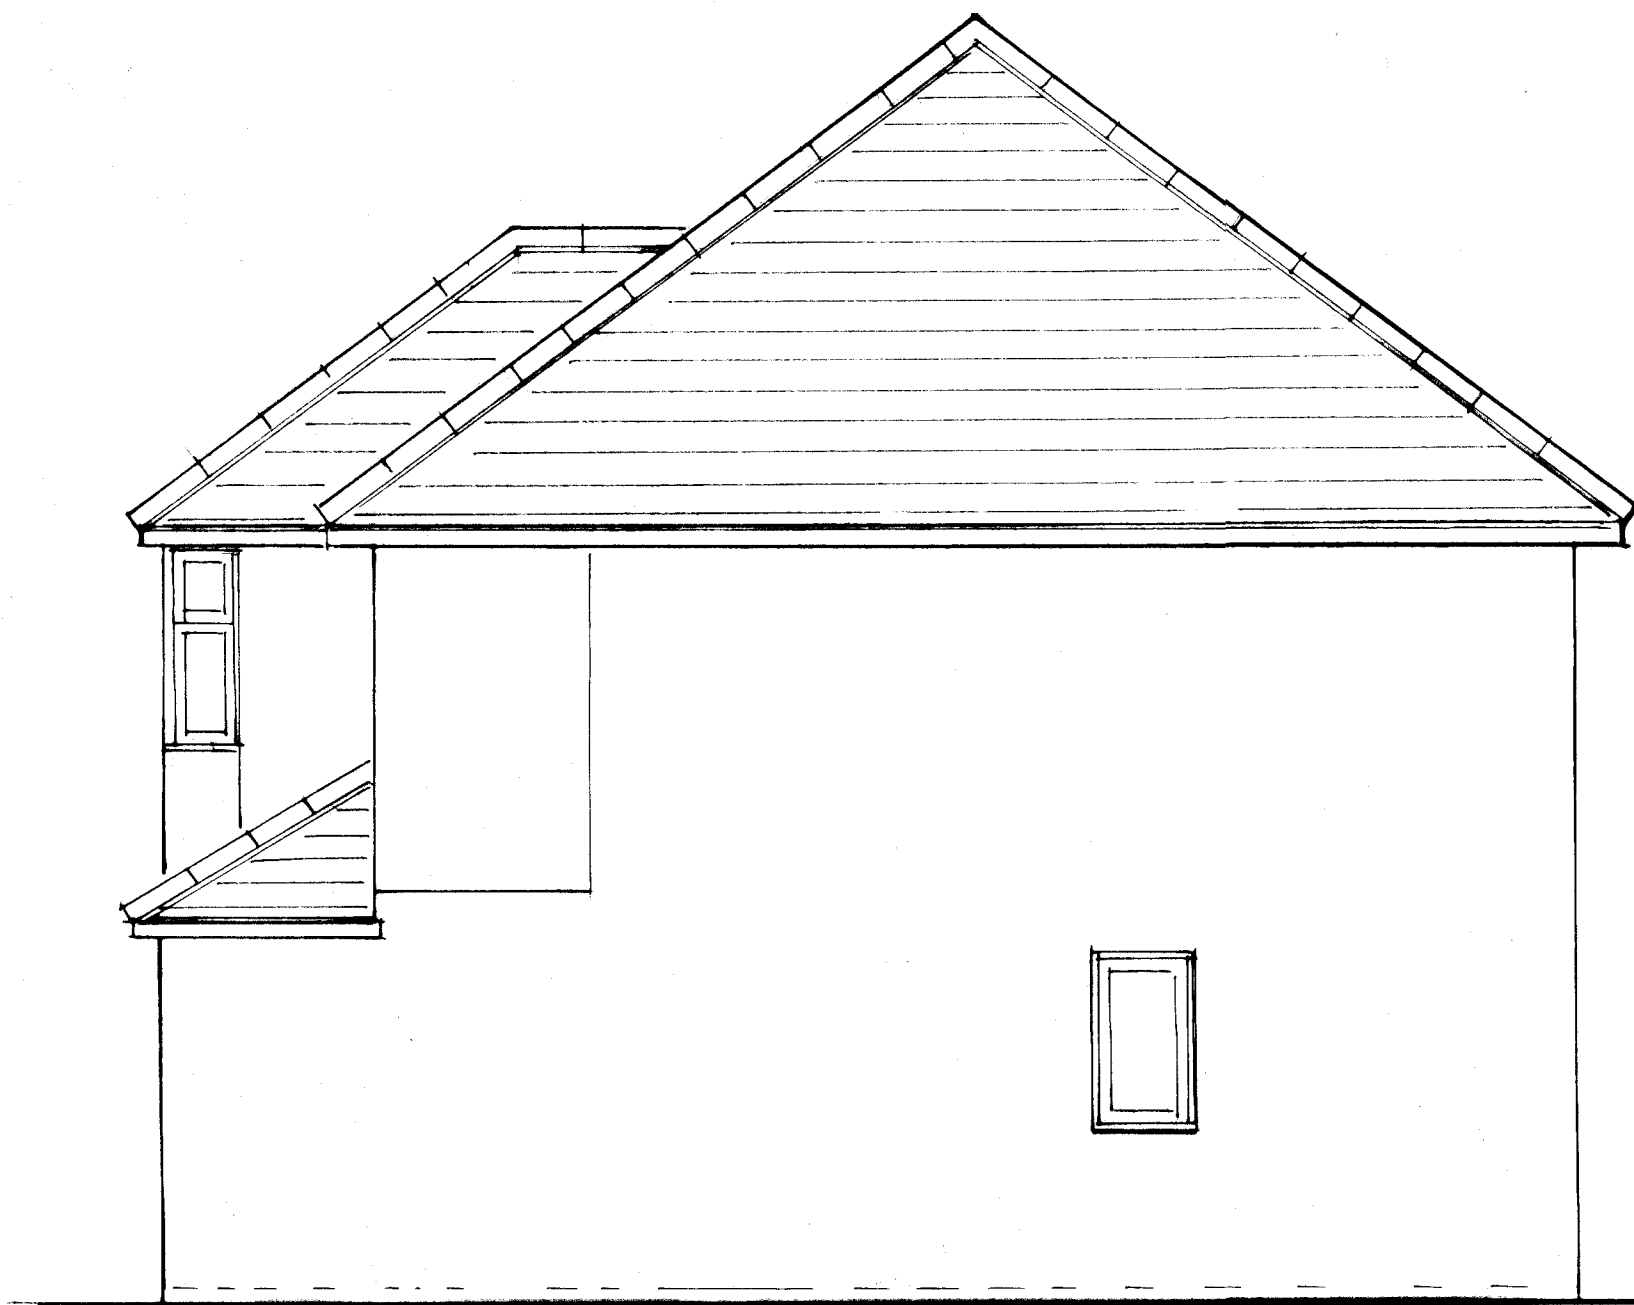


Existing Elevation Facing North East.

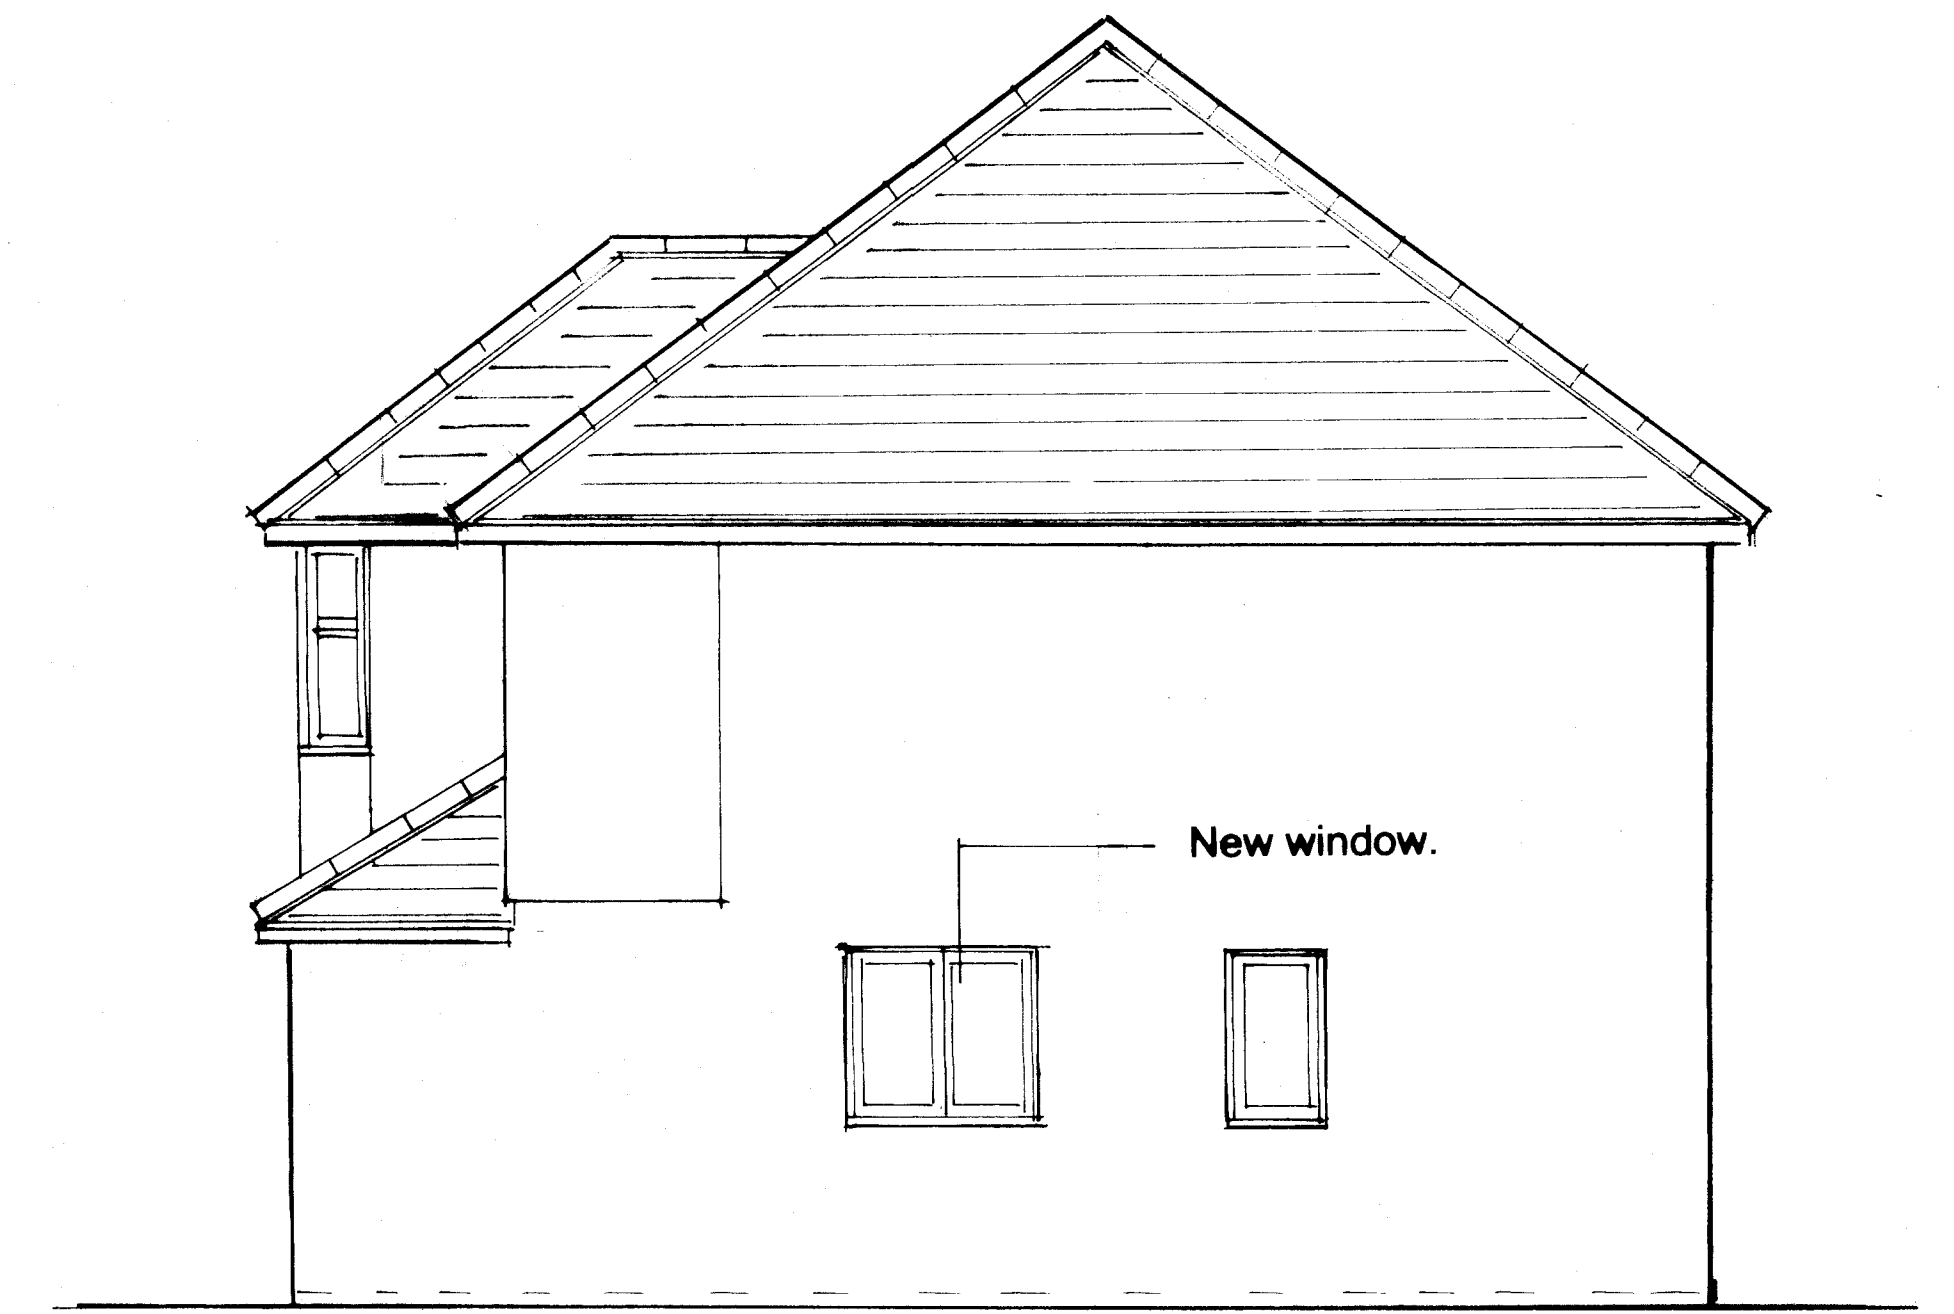


Proposed Elevation Facing North East.

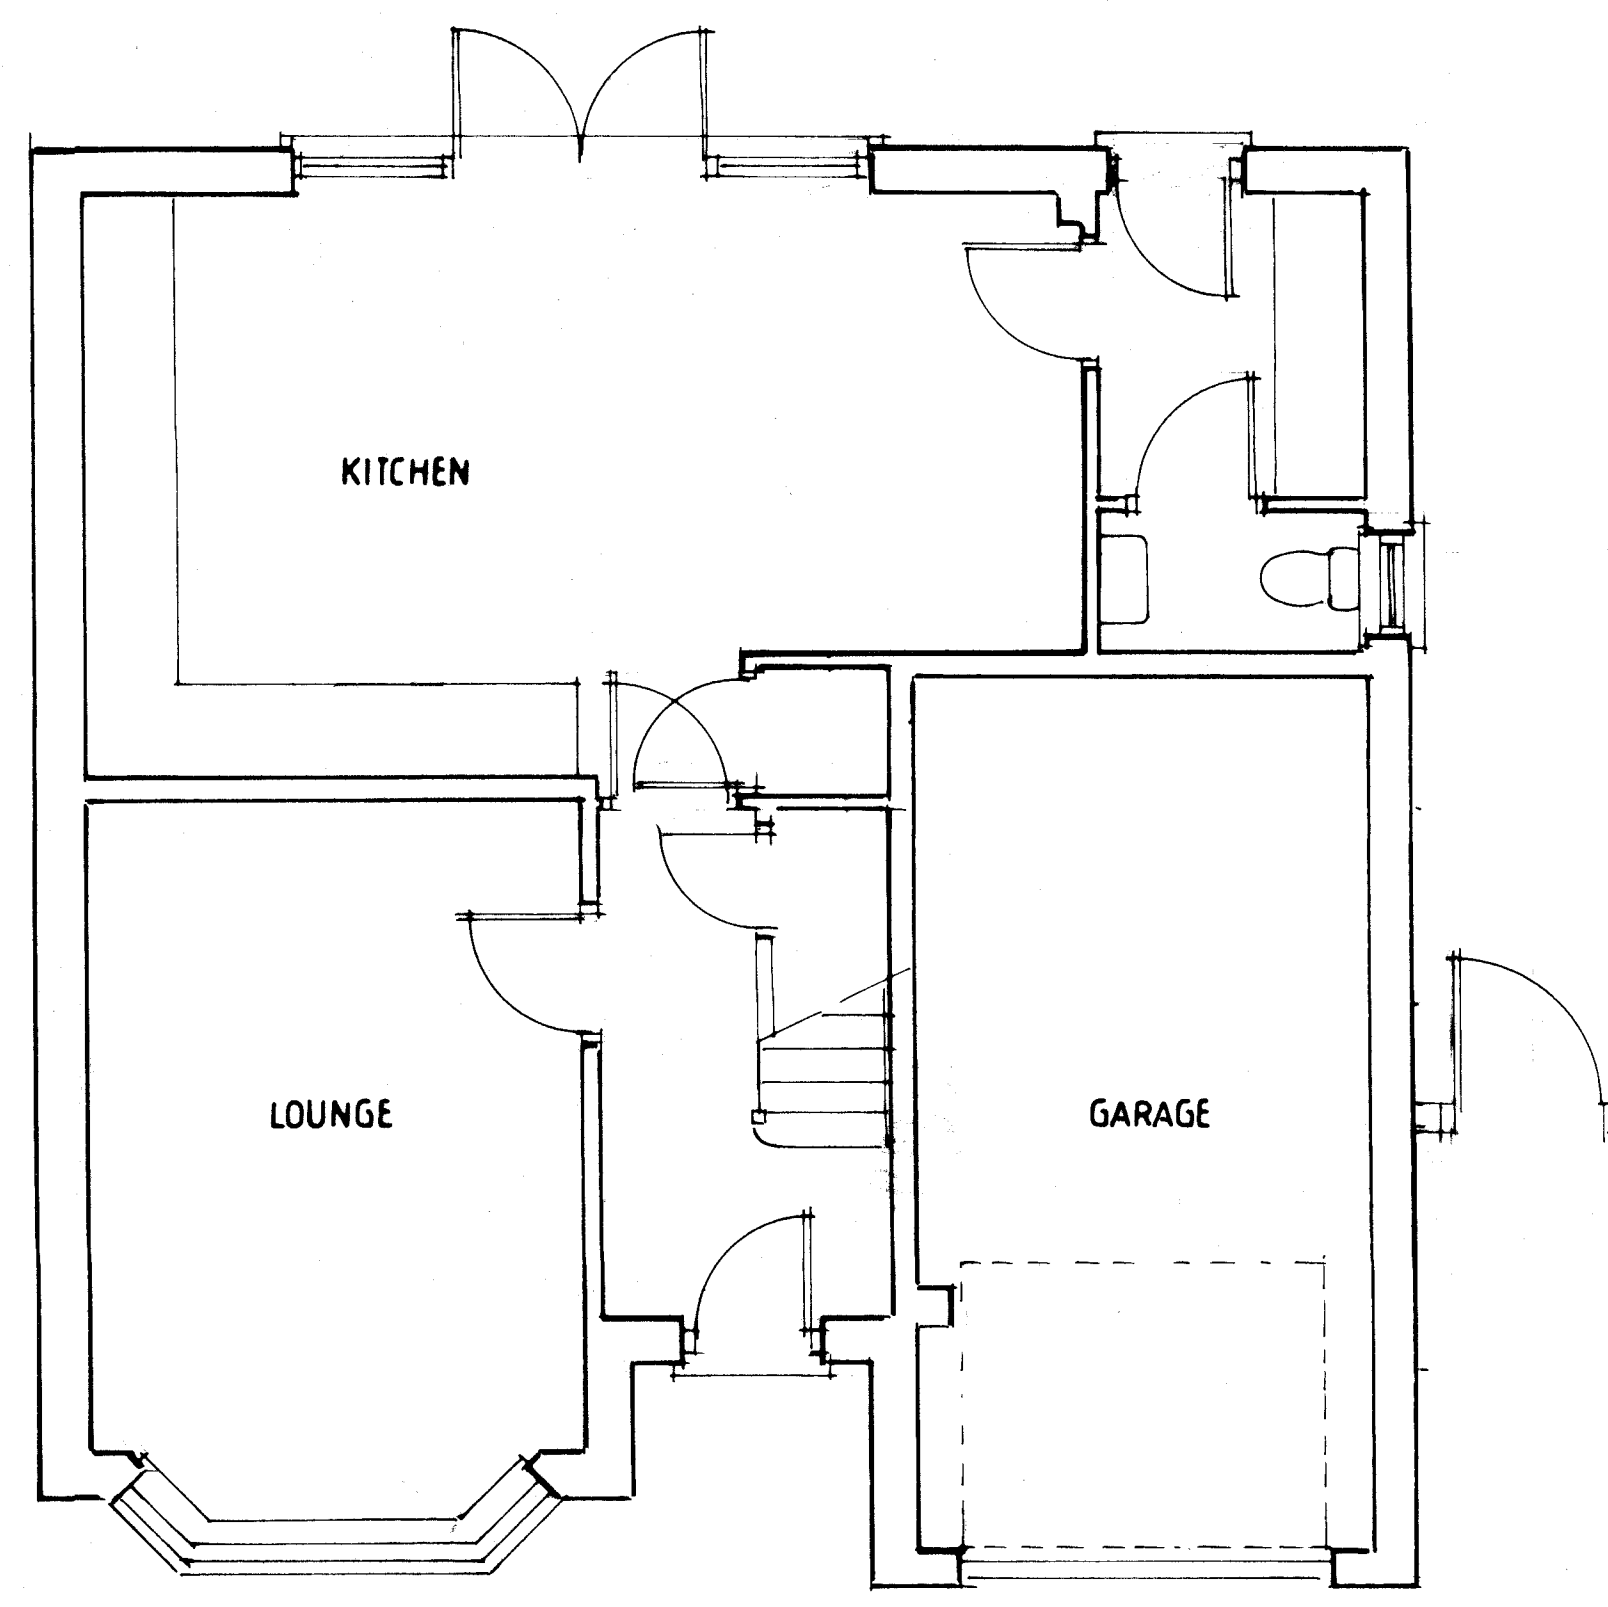

Existing Ground Floor Plan. 1 : 50.

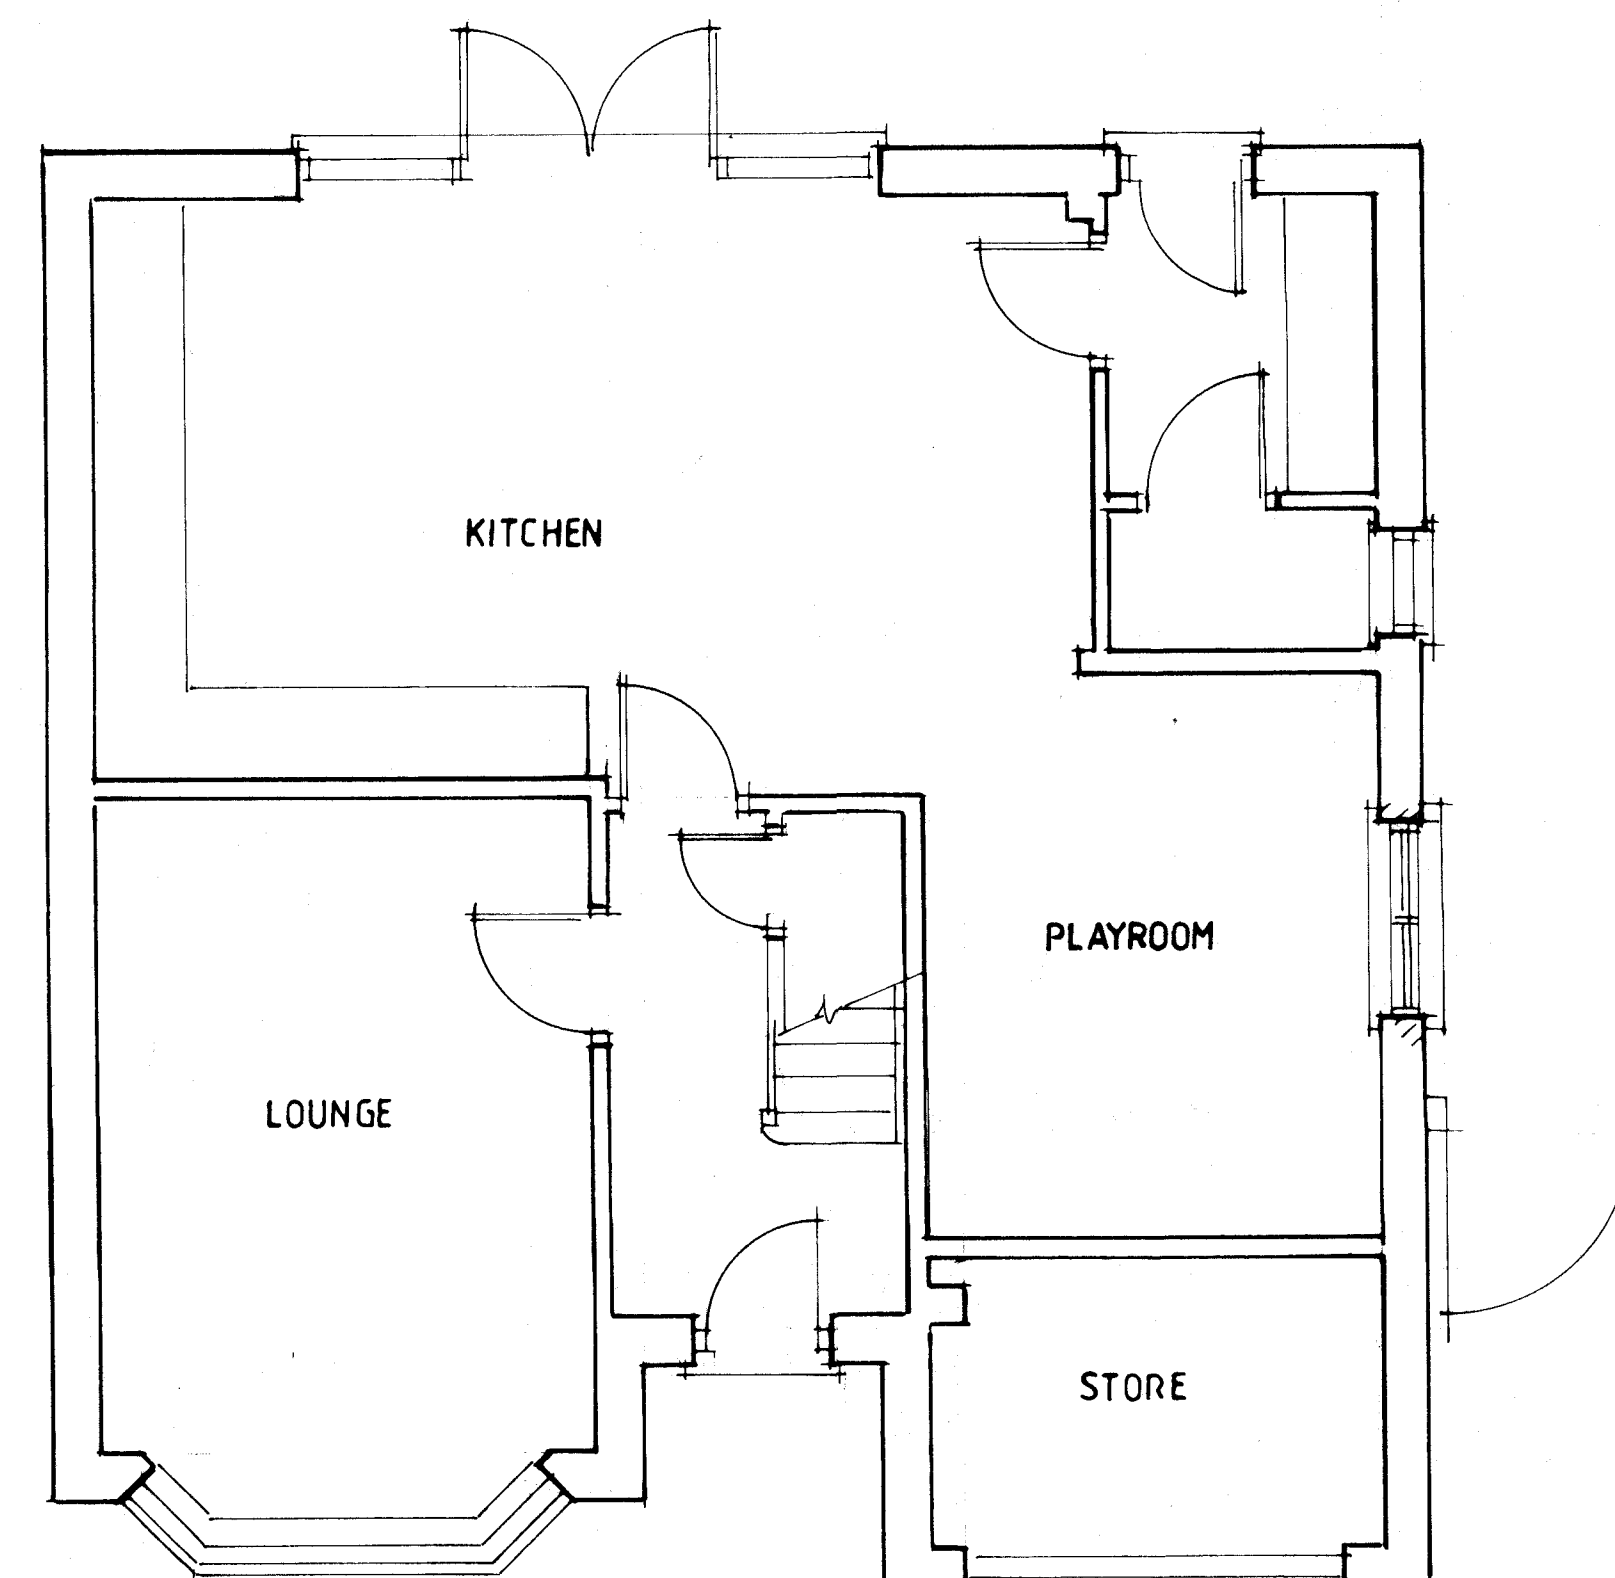

Proposed Ground Floor Plan. 1 : 50.

 

|                                                                 |   |
|-----------------------------------------------------------------|---|
| Project.<br>104. Hampshire Road.<br>Royston. Herts.<br>SG8 9FU. | <b>JOHN GUEST. BSc.</b><br><b>Architectural Designer.</b><br>1. Water Lane, Melbourn, Royston, SG8 6AX<br>Tel: 07801 752897.<br>enquiries@johnquestarchitectural.co.uk |
| Client.<br>Stephanie Reynolds.                                  | Drawing Title:<br>Existing / Proposed Details.   |
| Date.<br>October. 2025                                          | Drawing No.<br>901/25/05   |
| Scale.<br>1 : 50.                                               | Revision:   |