


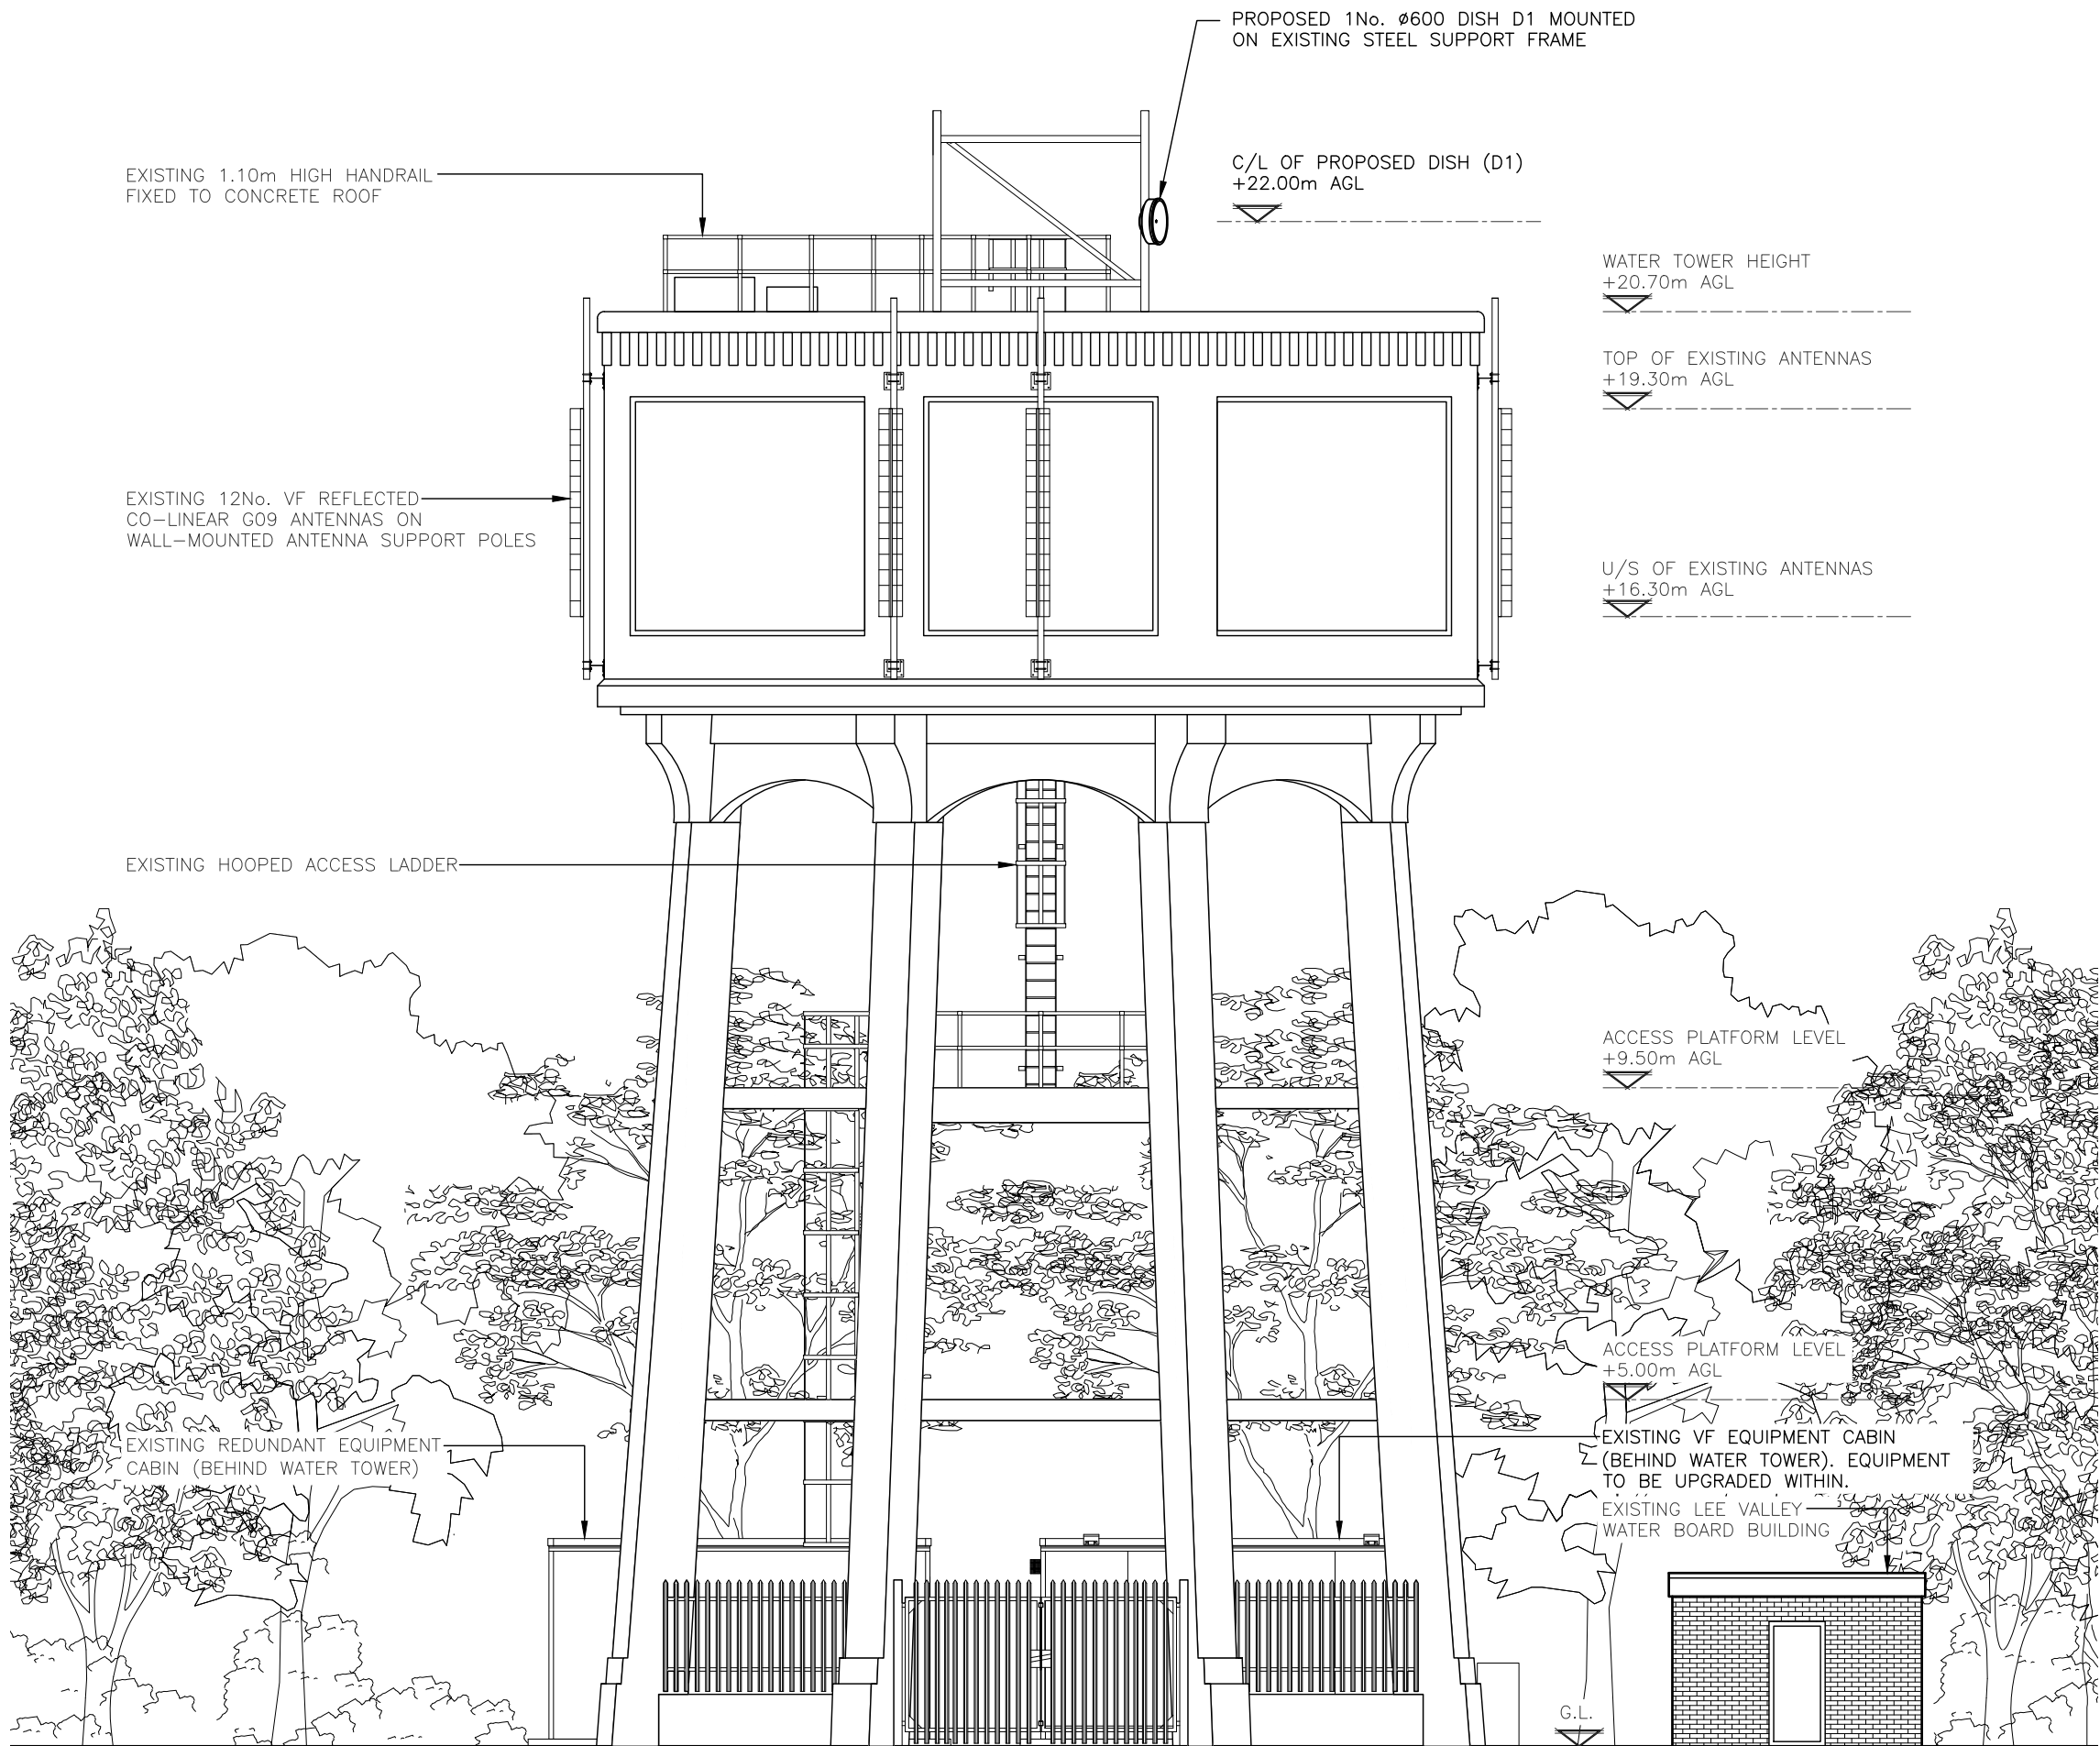

PROPOSED NORTH WEST ELEVATION
(1:100)

ALL DIMENSIONS ARE IN mm UNLESS NOTED OTHERWISE

N.G.R. E: 533210 N: 237230

NOTES:

REV	MODIFICATION	BY	CH	DATE
A	Issued for Approval	GJ	MS	XXXXXX

**Clarke Telecom**
Second Floor, Unit C
Northampton Road
Manchester M40 5BP
Tel: 0161 785 4500
Fax: 0161 785 4501
Web: www.clarke-telecom.com

**cornerstone**
MICROWAVE ADDITION

Cell Name	Opt.
THERFIELD	-

Cell ID No		
CTIL	VM02	VF
107828_26	N/A	182

Site Address / Contact Details
LEE VALLEY WATER BOARD THERFIELD HERTFORDSHIRE SG8 9TT

Drawing Title: PROPOSED SITE ELEVATION

Purpose of issue:	Dwg Rev:
PLANNING	A

Drawing Number:	Pack Issue:
300	A

Surveyed By:	Original Sheet Size:	Pack Issue:
MS	A3	A
Drawn: GJ	Date: XXXXXX	Checked: MS
Date: XXXXXX	Checked: MS	Date: XXXXXX