



Existing South Elevation
1 : 100



Existing East Elevation
1 : 100




Existing West Elevation
1 : 100



Existing North Elevation
1 : 100



Existing Ground Floor Plan
1 : 100

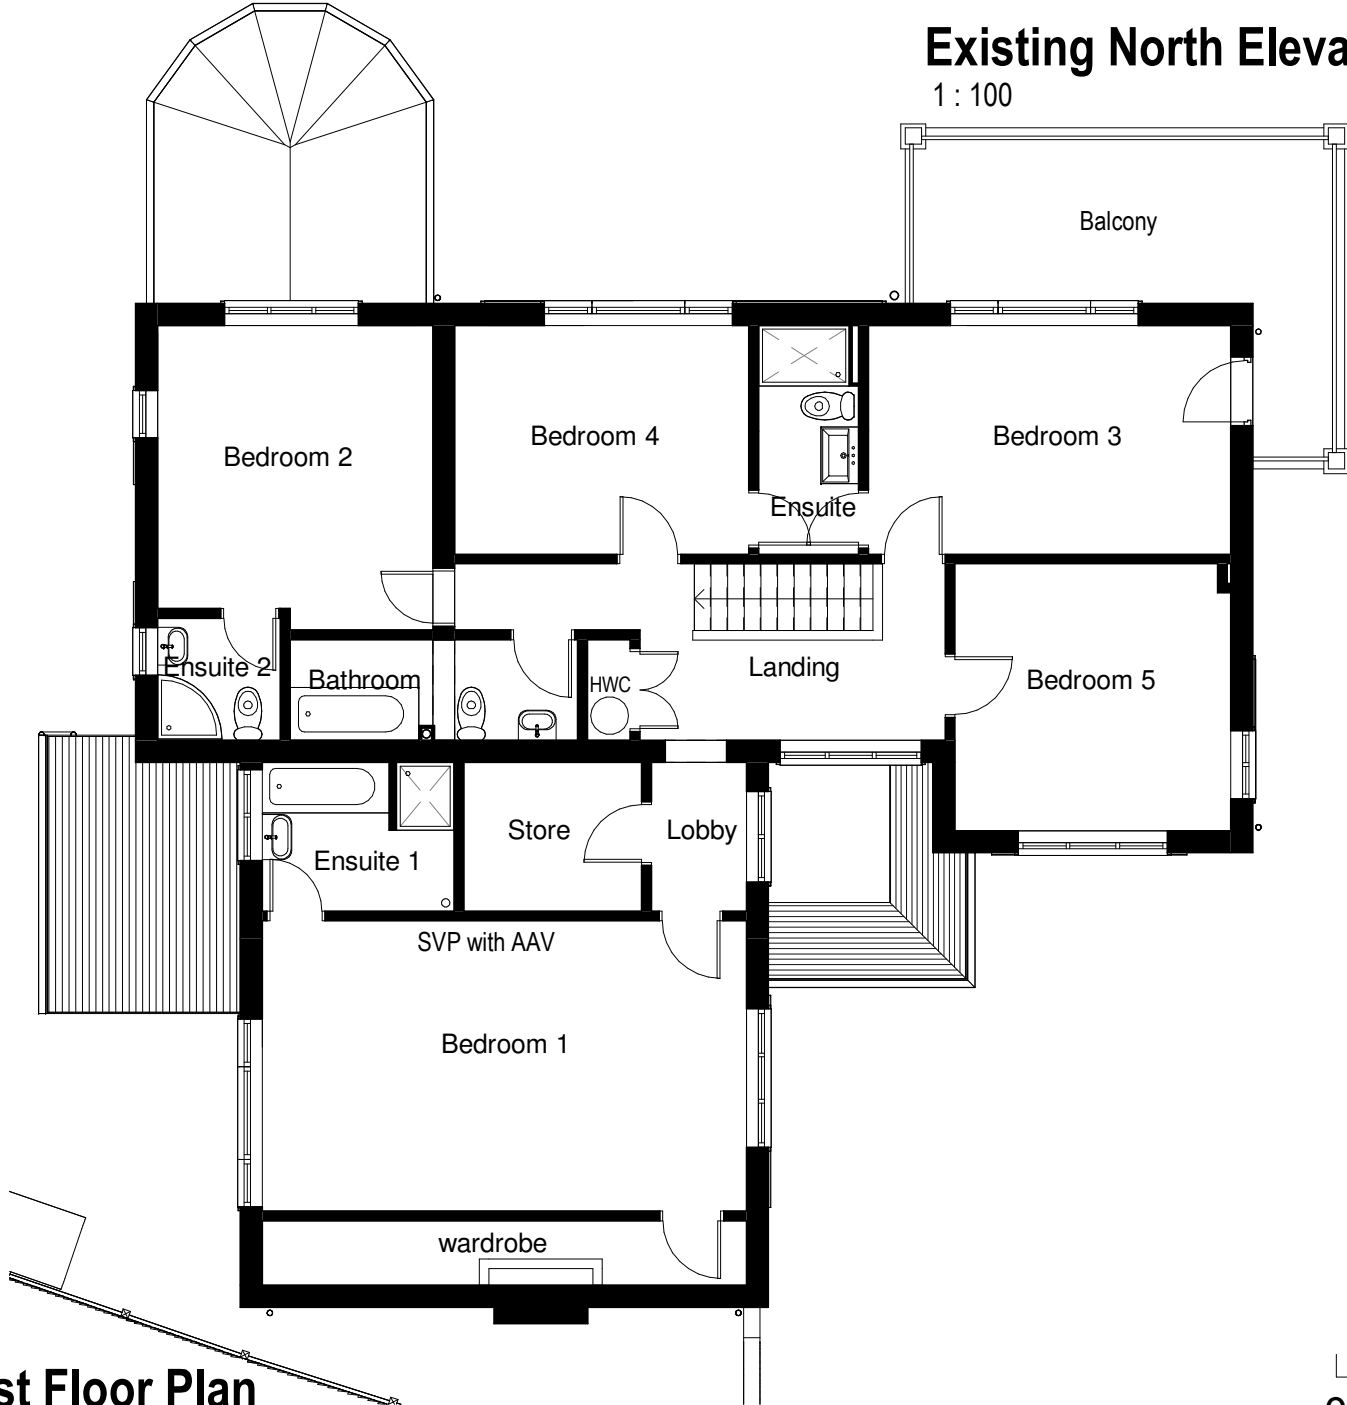

Existing First Floor Plan
1 : 100

ANY QUERIES REGARDING DIMENSIONS TO BE TAKEN UP WITH PENTANGLE DESIGN GROUP.

ALL DIMENSIONS OF EXISTING BUILDINGS TO BE VERIFIED ON SITE.

THIS DRAWING IS THE COPYRIGHT OF PENTANGLE DESIGN GROUP AND SHALL NOT BE IN ANY WAY USED OR REPRODUCED WITHOUT THEIR PRIOR WRITTEN CONSENT.

NOTES

Existing Gross Internal Area		
Name	Area	Area SF

Ground Floor	153 m ²	1648 SF
First Floor	128 m ²	1383 SF
Grand total	282 m ²	3031 SF

- MATERIALS:
- Roof.
Plain tile with bonnet hips
 - Walls.
Red/Brown facing brick
 - Windows.
White uPVC

OPTION 2

PENTANGLE



DESIGN GROUP

SUITE 1, 21 BANCROFT HITCHIN HERTS SG5 1JW
T:01462 431133 E:pdg@pentangledesign.co.uk

JOB TITLE
Proposed Extensions and alterations to
Lane End, 27A Wymondley Road, Hitchin

for -

DRAWING TITLE
Floor Plans and Elevations as Existing

 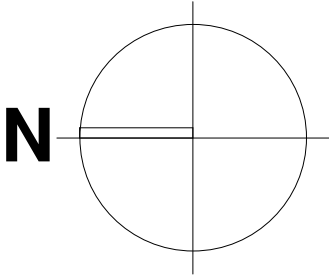

SCALE	DRAWING NUMBER	REVISION
1 : 100	03	
DATE Feb '25		
SHT SIZE A2		
JOB NUMBER 3913		
ARCHITECTS AND INTERIOR DESIGNERS		