


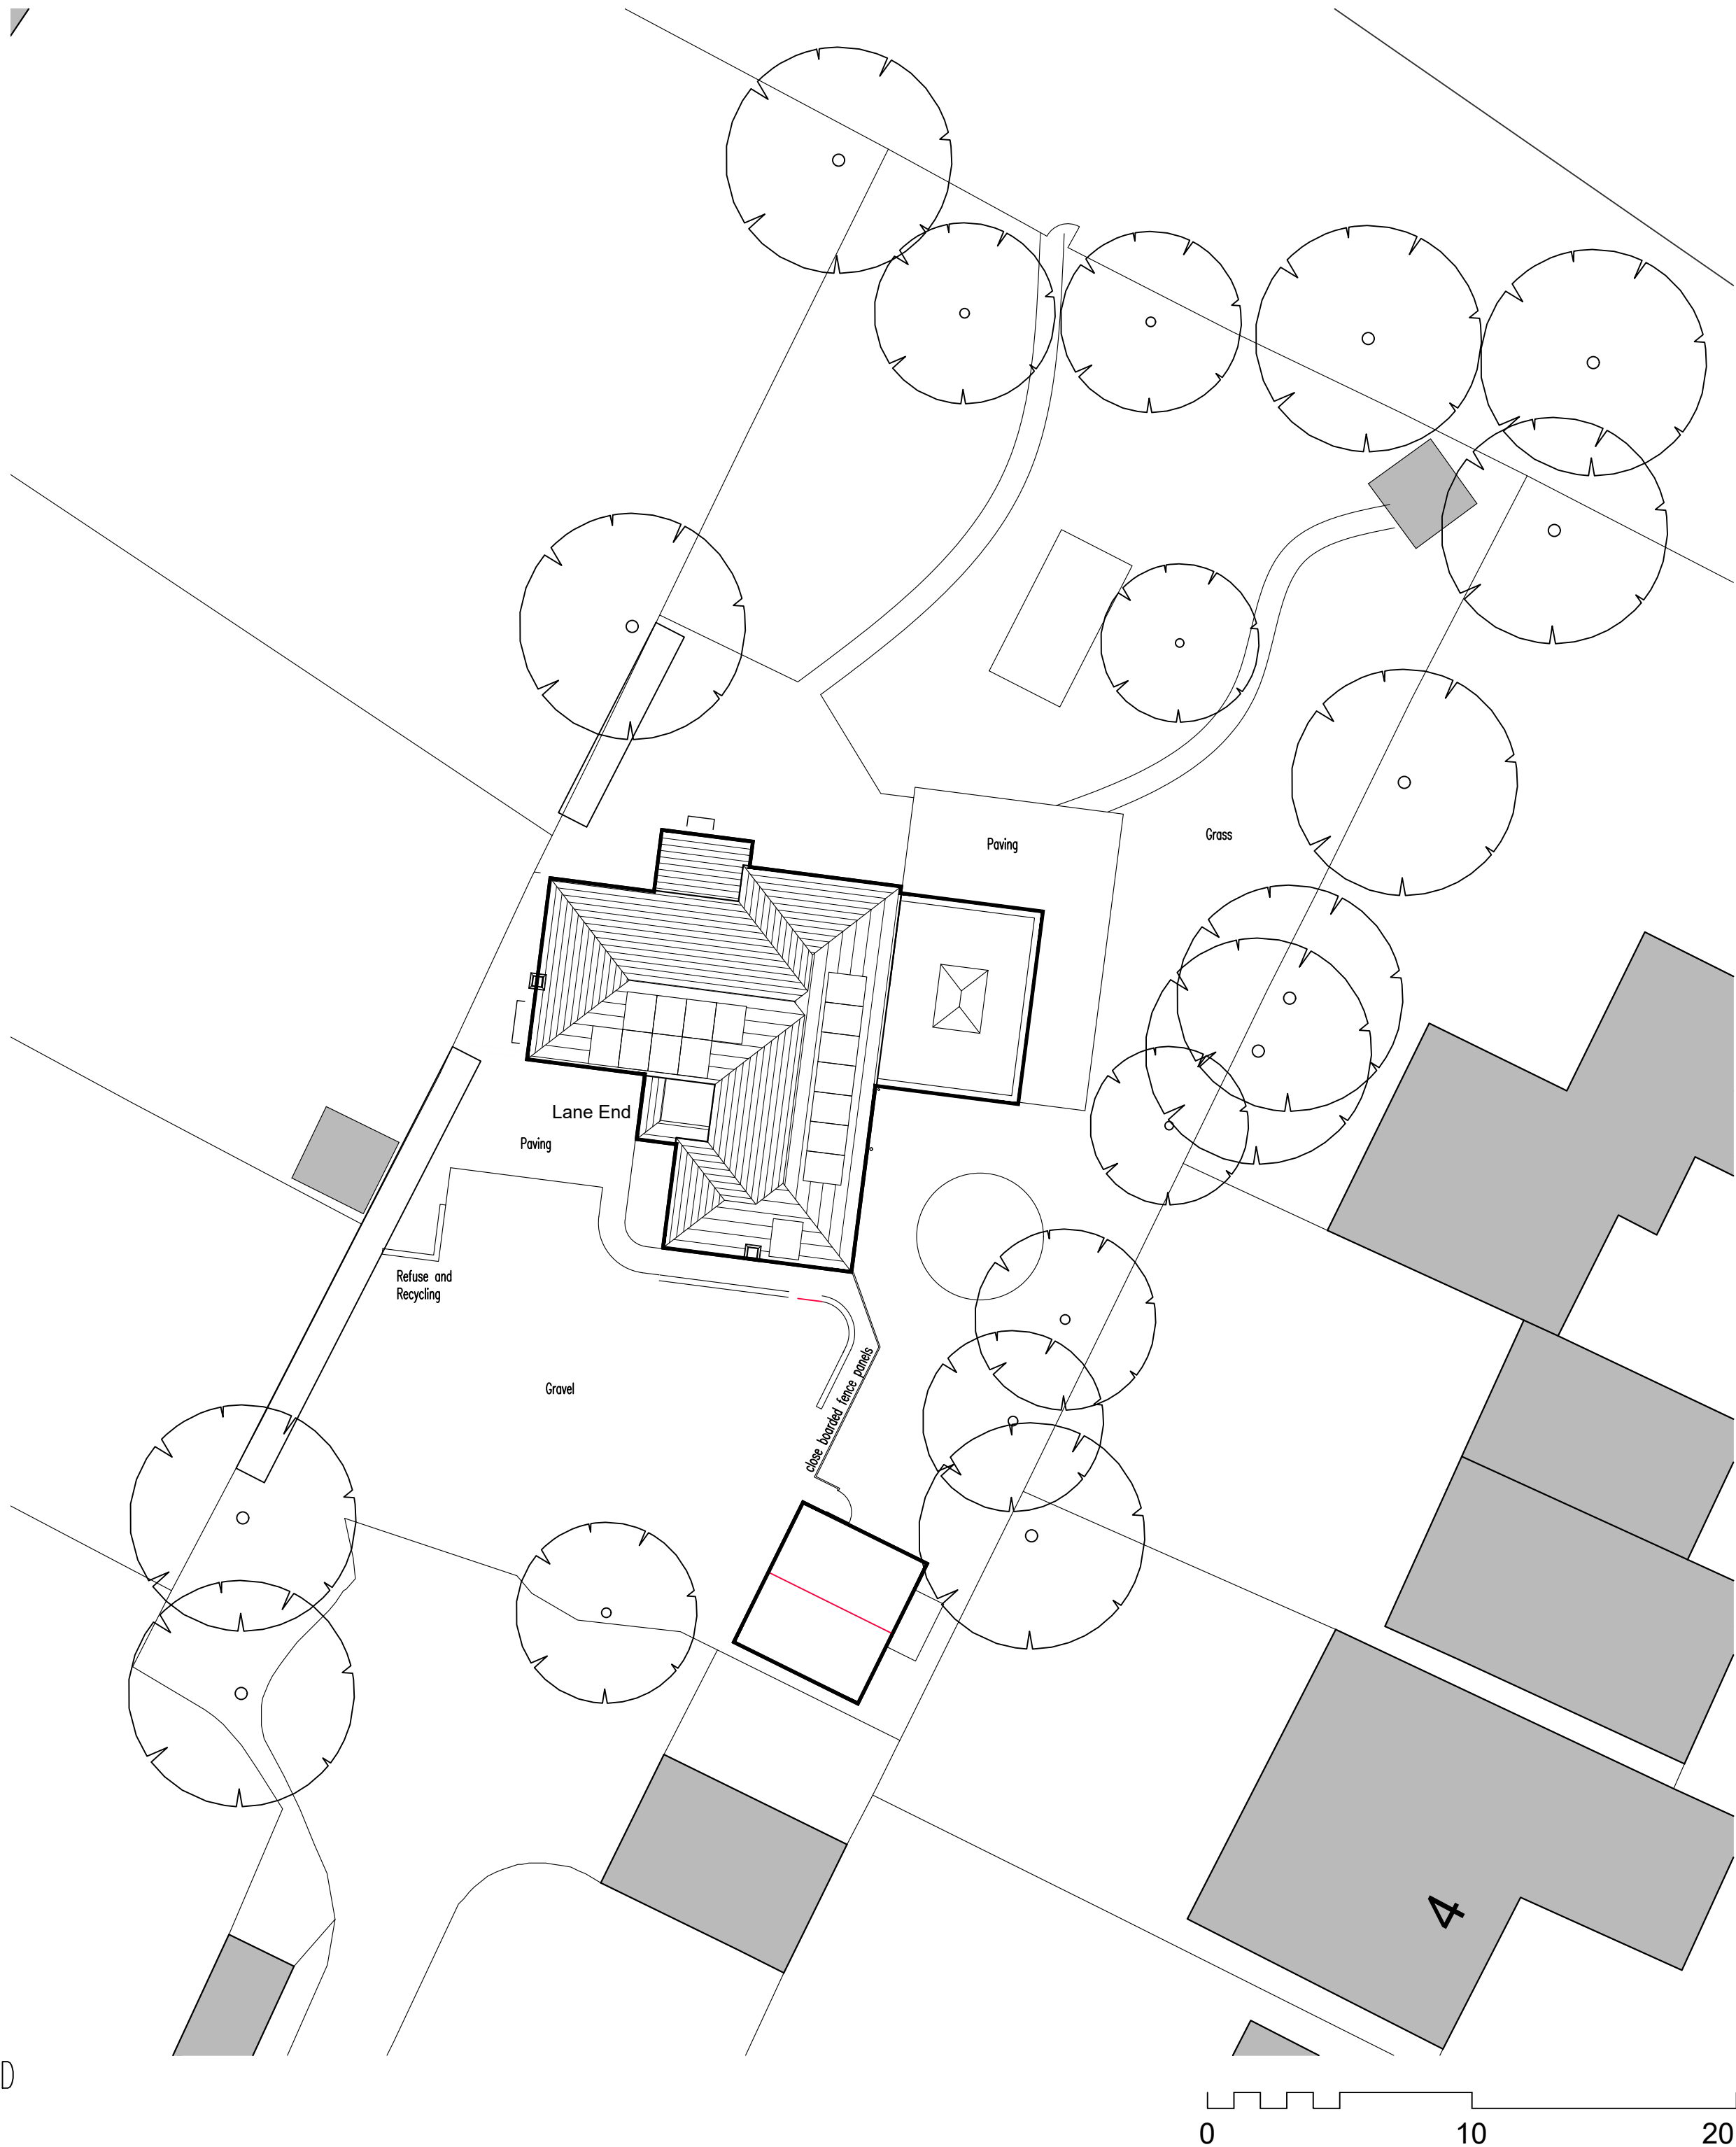

SITE PLAN AS PROPOSED
1:200 scale

ANY QUERIES REGARDING DIMENSIONS TO BE TAKEN UP WITH
PENTANGLE DESIGN GROUP.

ALL DIMENSIONS OF EXISTING BUILDINGS TO BE VERIFIED ON SITE.

THIS DRAWING IS THE COPYRIGHT OF PENTANGLE DESIGN GROUP
AND SHALL NOT BE IN ANY WAY USED OR REPRODUCED WITHOUT
THEIR PRIOR WRITTEN CONSENT.

NOTES

SITE PLAN BASED ON OS DATA.
TREE LOCATIONS ARE INDICATIVE

PLANNING

PENTANGLE
DESIGN GROUP

SUITE 1, 21 BANCROFT HITCHIN HERTS SG5 1JW
TEL(01462) 431133 E:PDG@PENTANGLEDESIGN.CO.UK

JOB TITLE

Proposed Extension and alterations to
Lane End, 27A Wymondey Road
Hitchin

DRAWING TITLE

LOCATION PLAN AND
PROPOSED SITE PLAN

SCALE	DRAWING NUMBER	REVISION
1:200		
DATE	Feb '25	
Sheet	A2	
JOB NUMBER	3913	

02	A
----	---

ARCHITECTS & INTERIOR DESIGNERS