



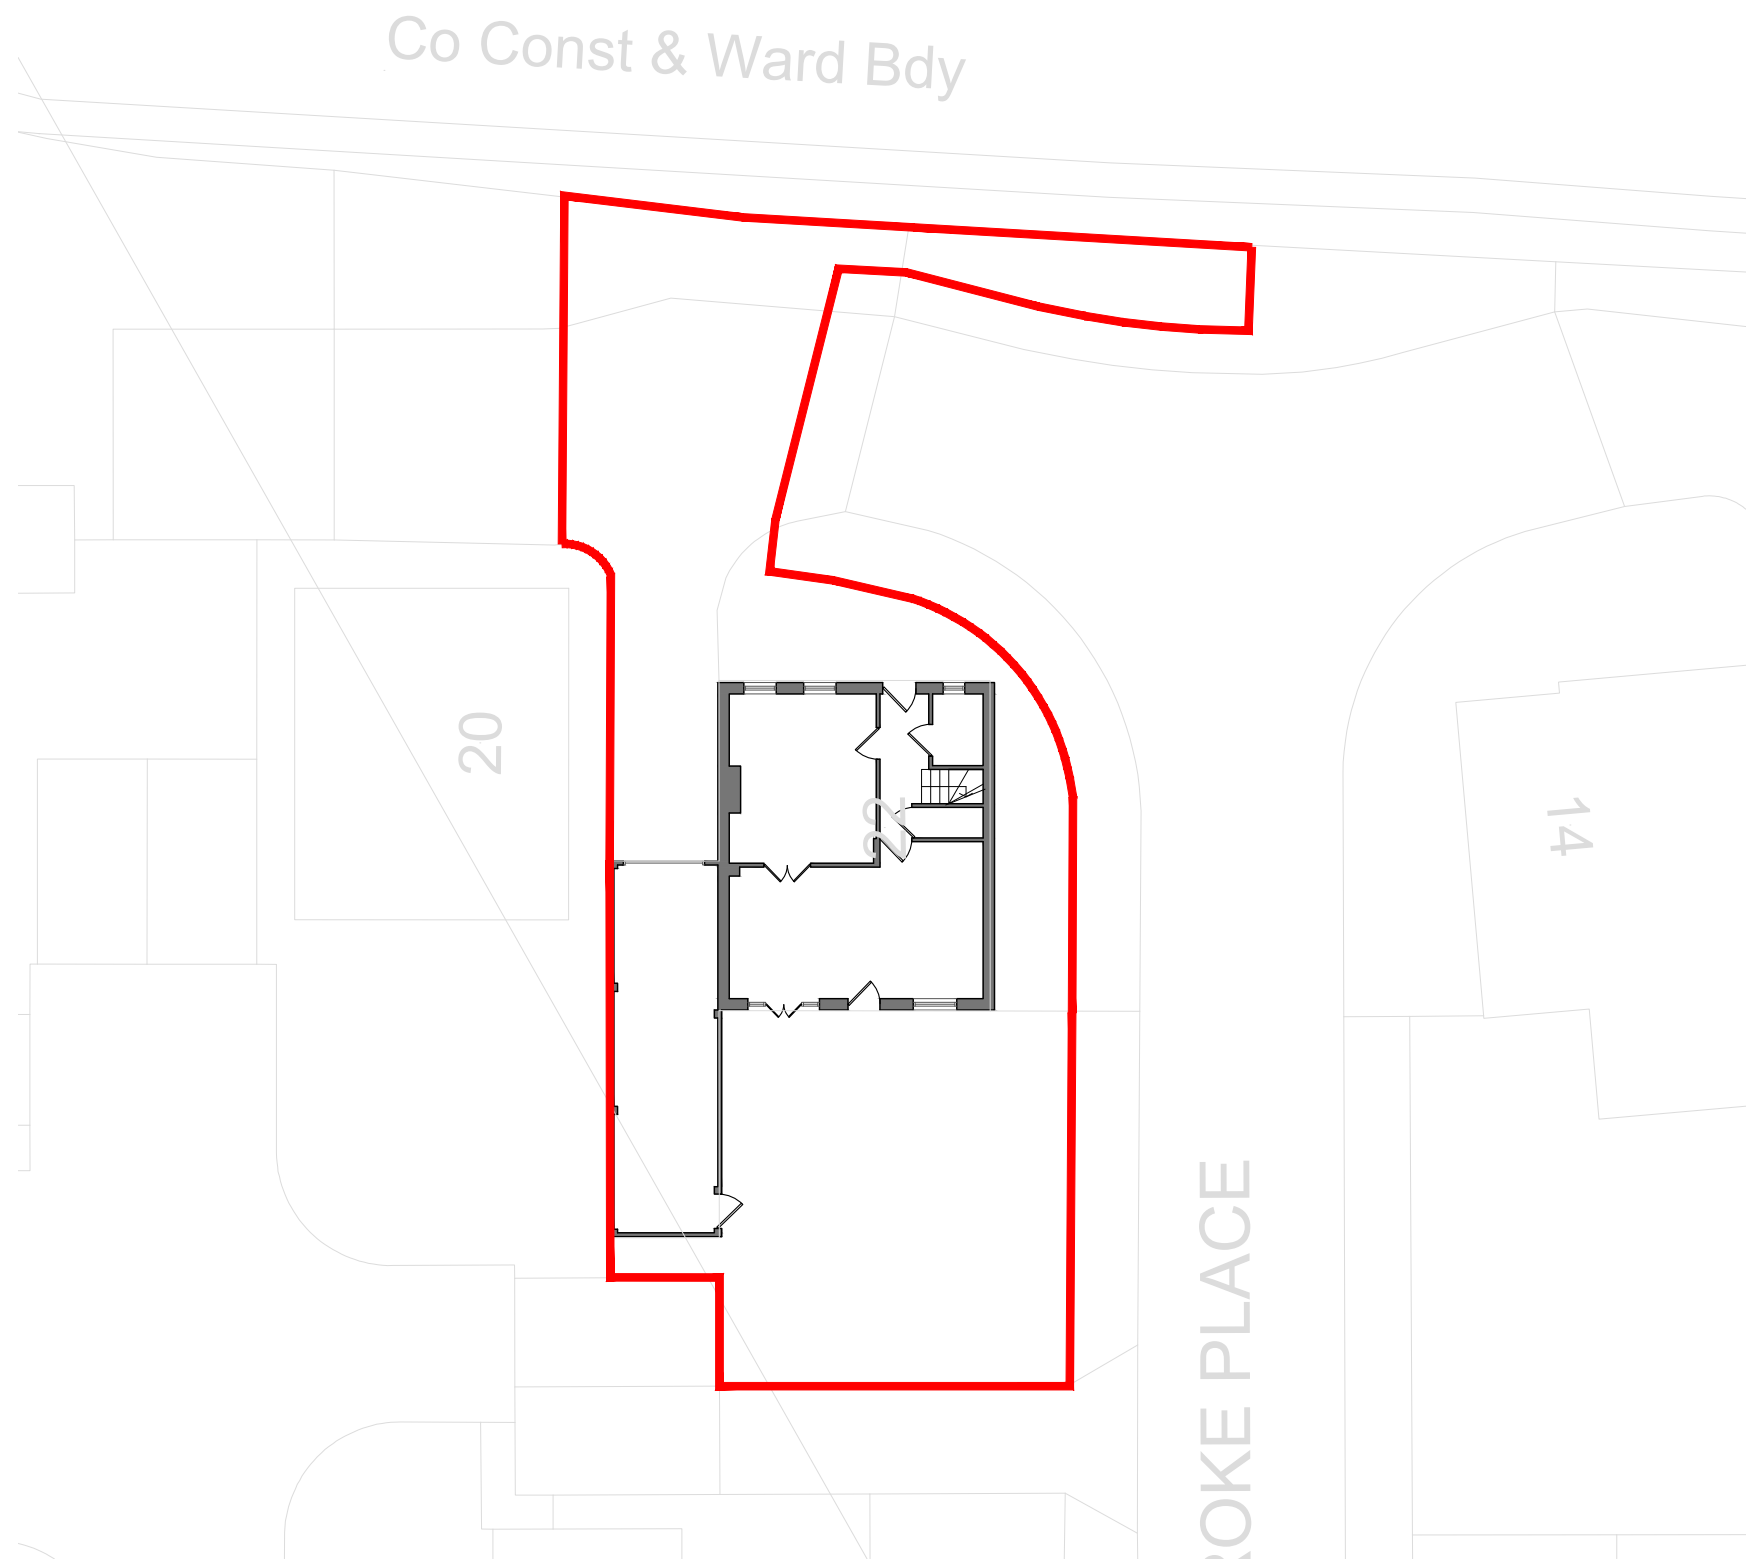

0 4m 8m 12m 16m 20m 1:200

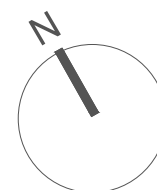

Note: to be read in conjunction with Structural Engineers
Information, specification and drawings

All setting out dimensions to be checked on site by
contractor and any discrepancies to be noted ASAP.
Windows, steelwork, to be site sized.

22 Benbroke Place
Site plan as existing

002

REVISION: A Scale: 1:200@A3