



Existing Impermeable Area Approximately 2839m2 (0.284 Ha)

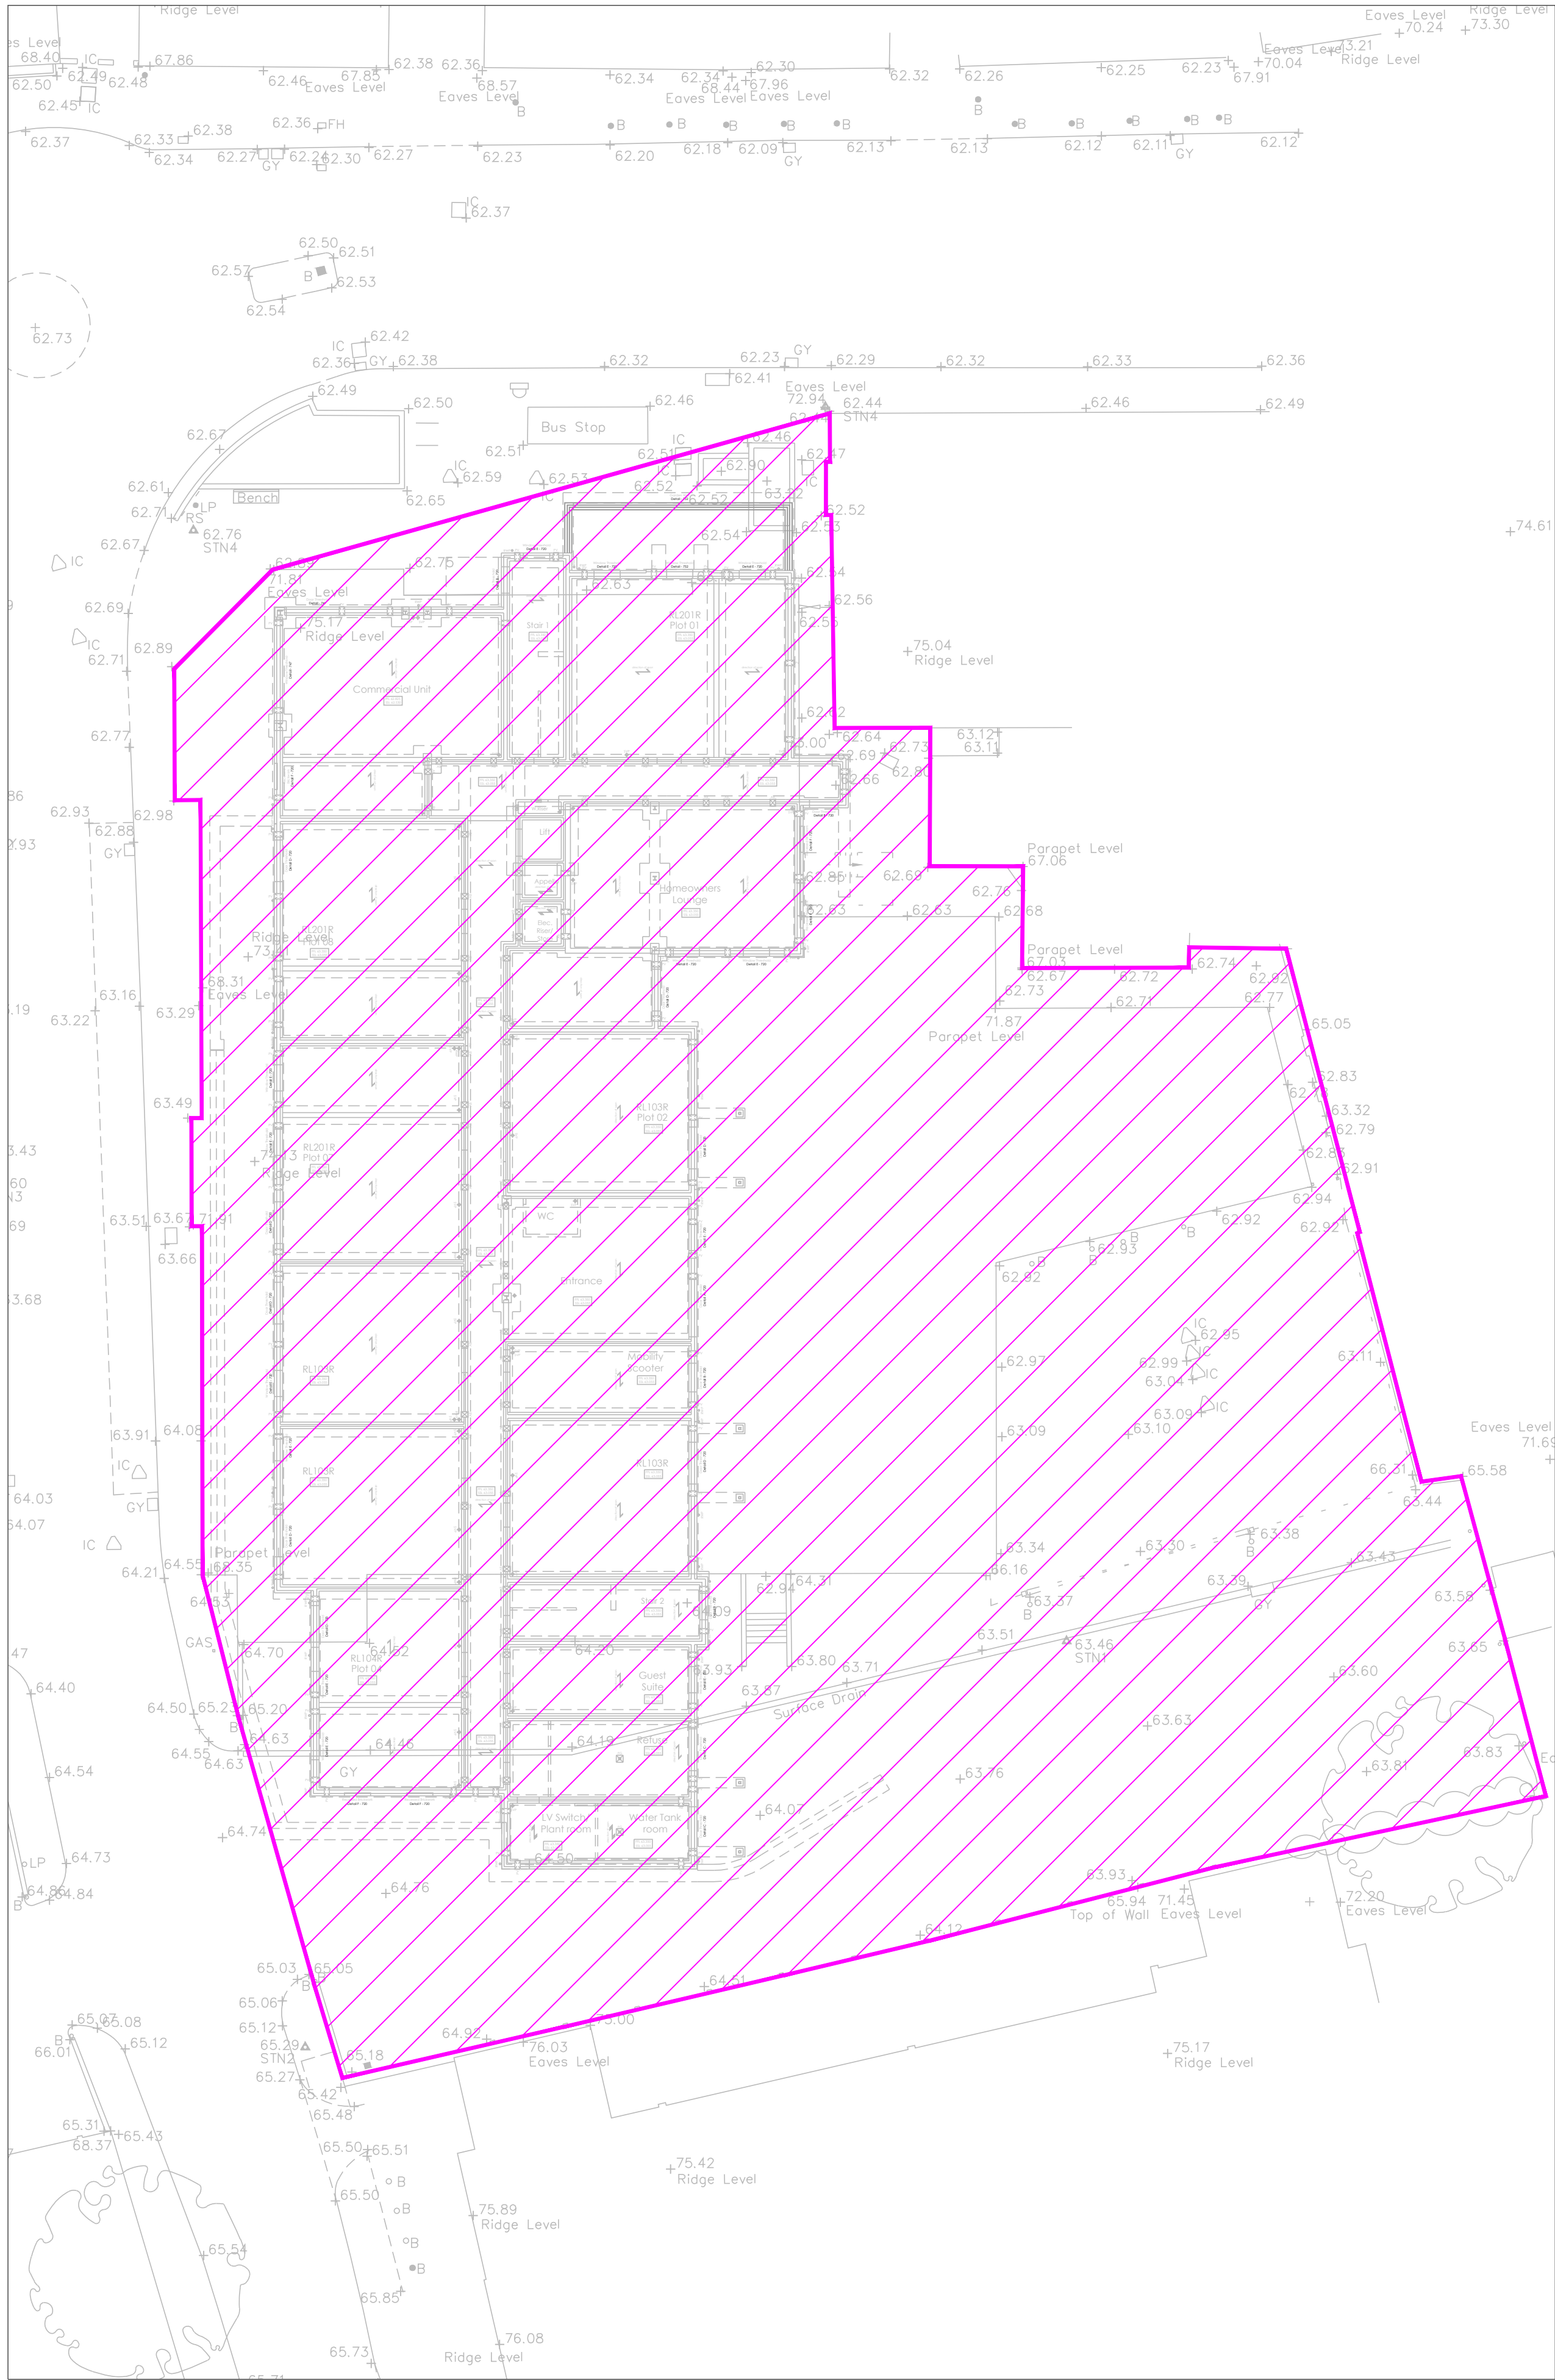

Proposed Impermeable Area Approximately 2170m2 (0.217 Ha)

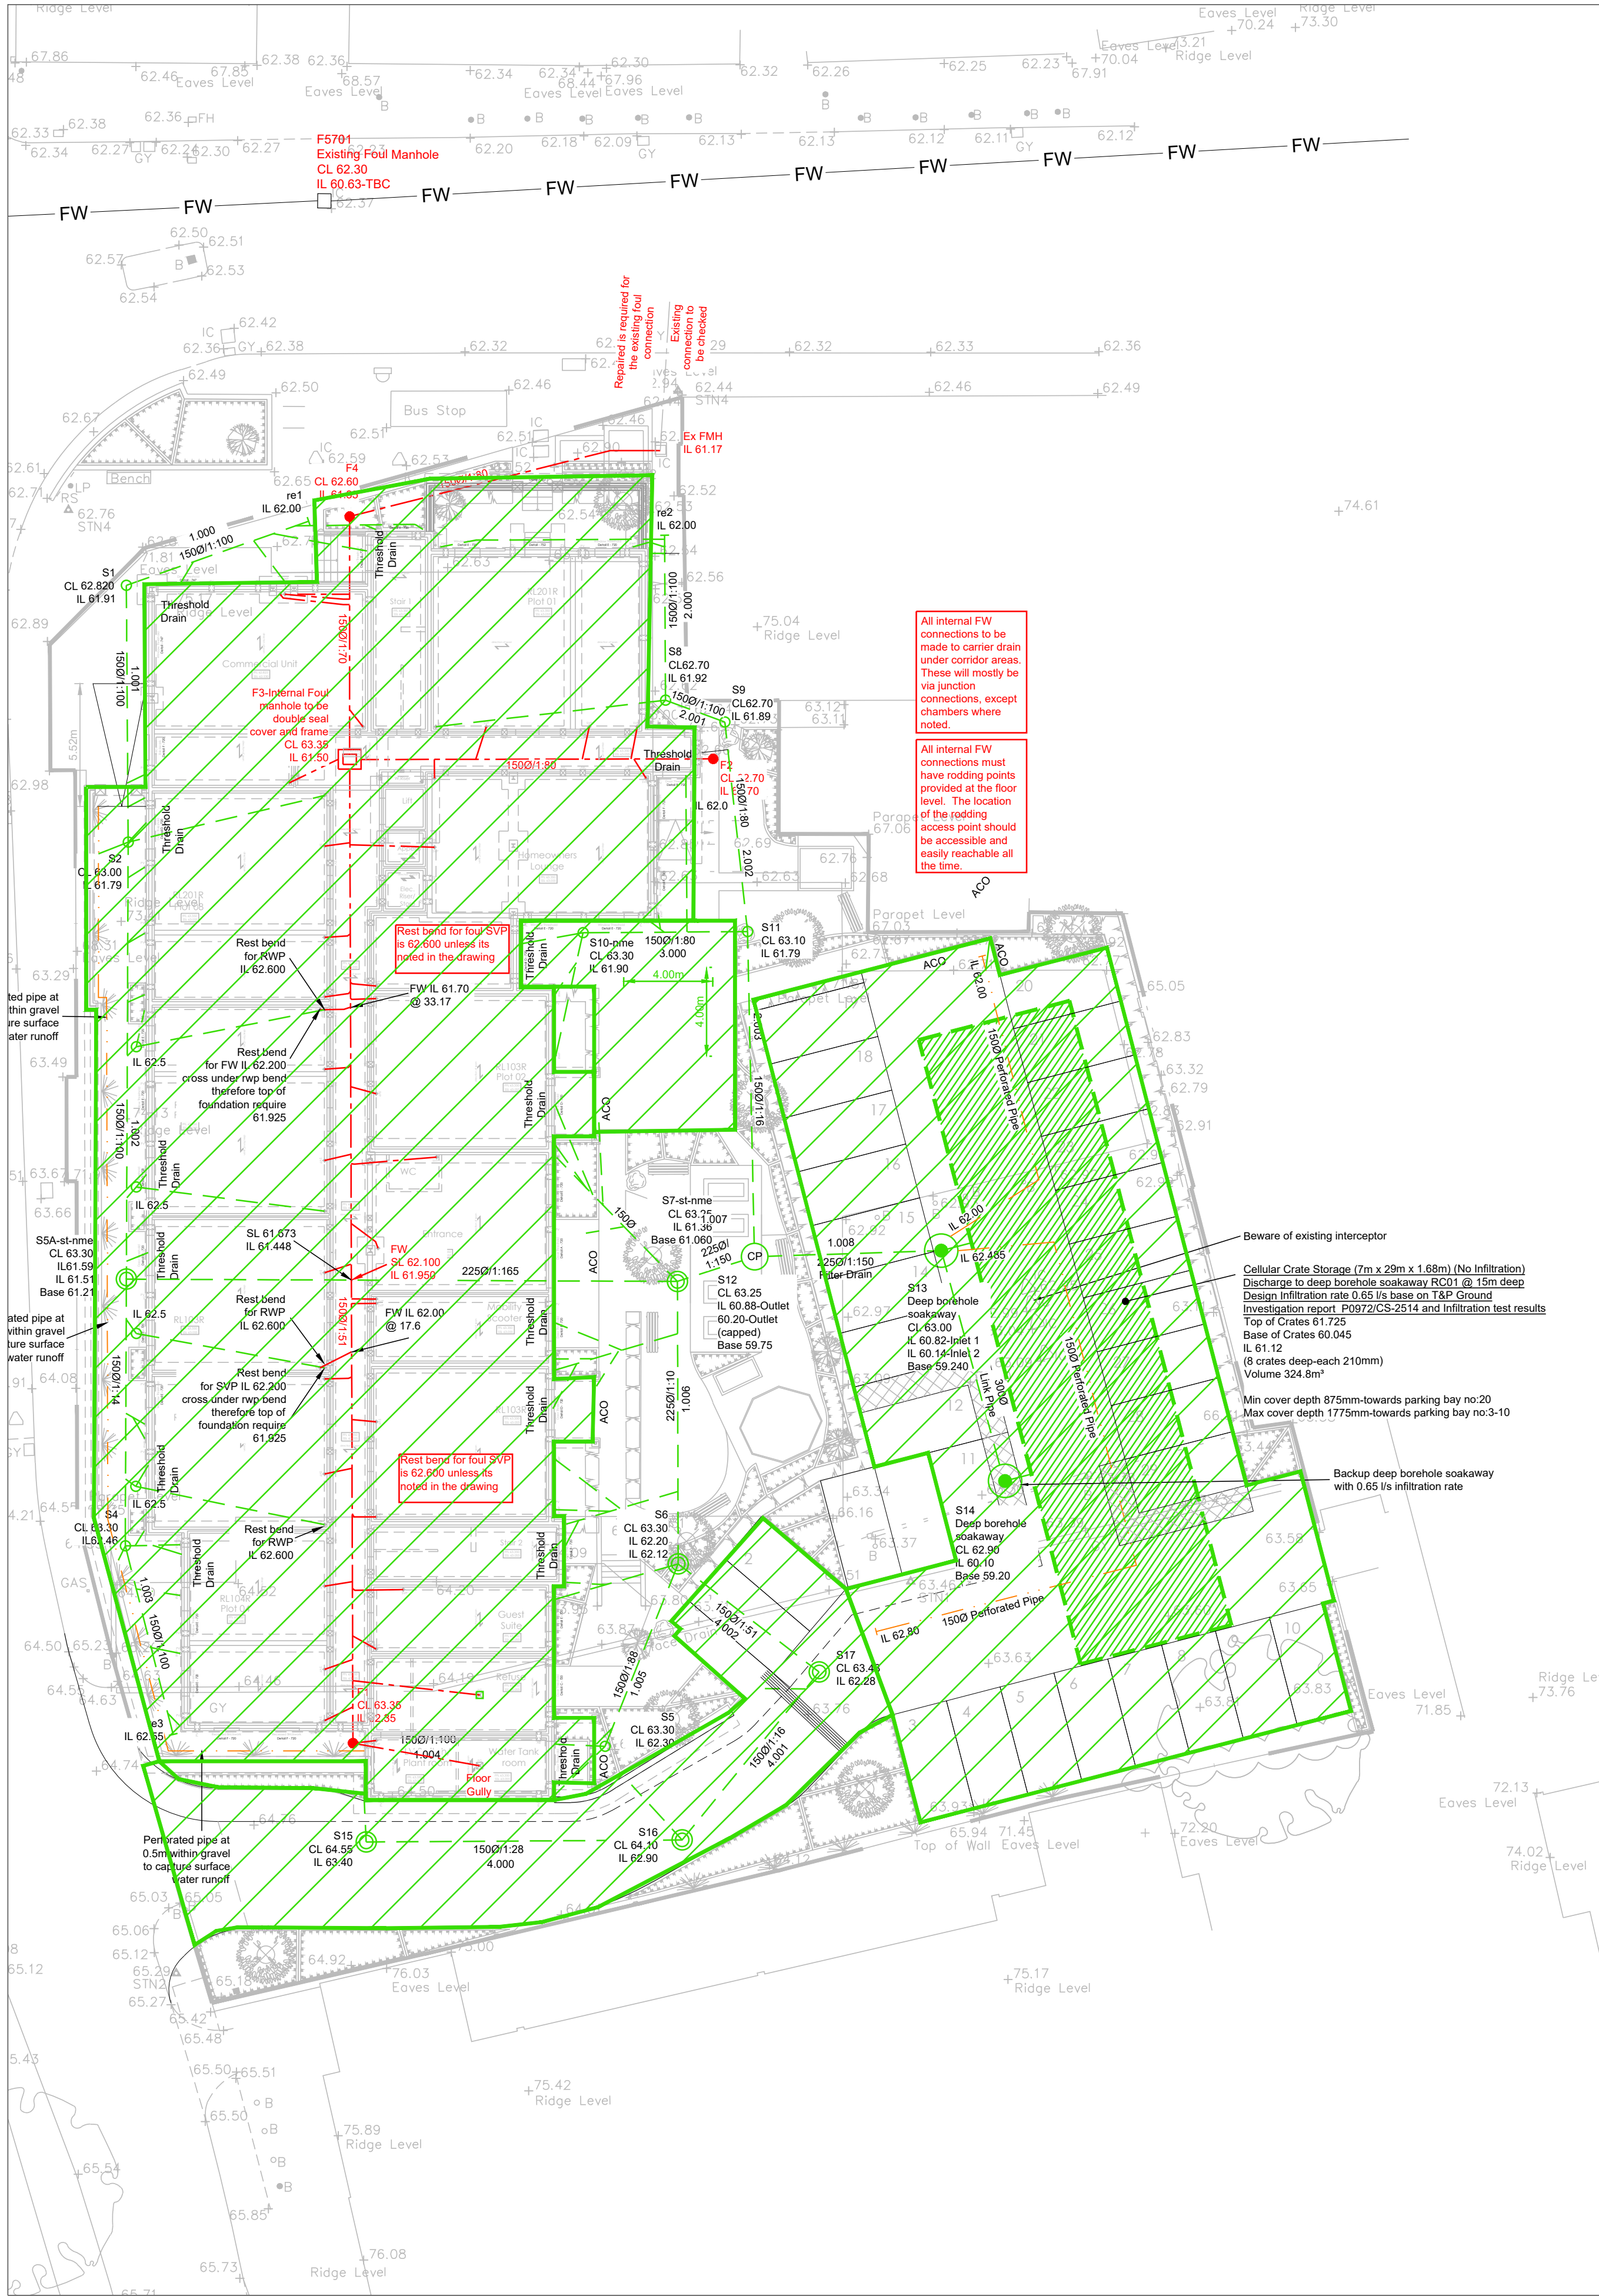

Notes

1 This drawing is to be read in conjunction with the private drainage layout and drainage construction details.

C1	Stage 5 issued/Drawing number revised due to duplication	09.05.25
P3	Stage 4 issue revised according to client's comments	23.01.25
P2	Stage 4 issue	20.01.25
P1	Preliminary issue for planning	22.11.23

Rev	Description	Date
-----	-------------	------

Status:

Stage 5

	Scale : 1:200@A1		
	Date : Nov 23	Checked:	Approved:
	Drawn : IDL	BM	PT

Title :
Drainage Area Plan

Project : Baldock Street, Royston			
Drg. No:	Rev:	File Ref:	1188-07-DAP
LSE-2904-05-DE-220	C1	Plot Ref:	LSE-2904-05-DE-220

Suite 44
Harborough Innovation Centre
Airfield Business Park, Leicester Road
Market Harborough, Leicestershire, LE16 7WB
Tel: 01858 411570
Email: info@infrades.co.uk URL: www.infrades.co.uk



INFRASTRUCTURE DESIGN LTD
EST 2000
working for



McCARTHY STONE
Life, well lived