


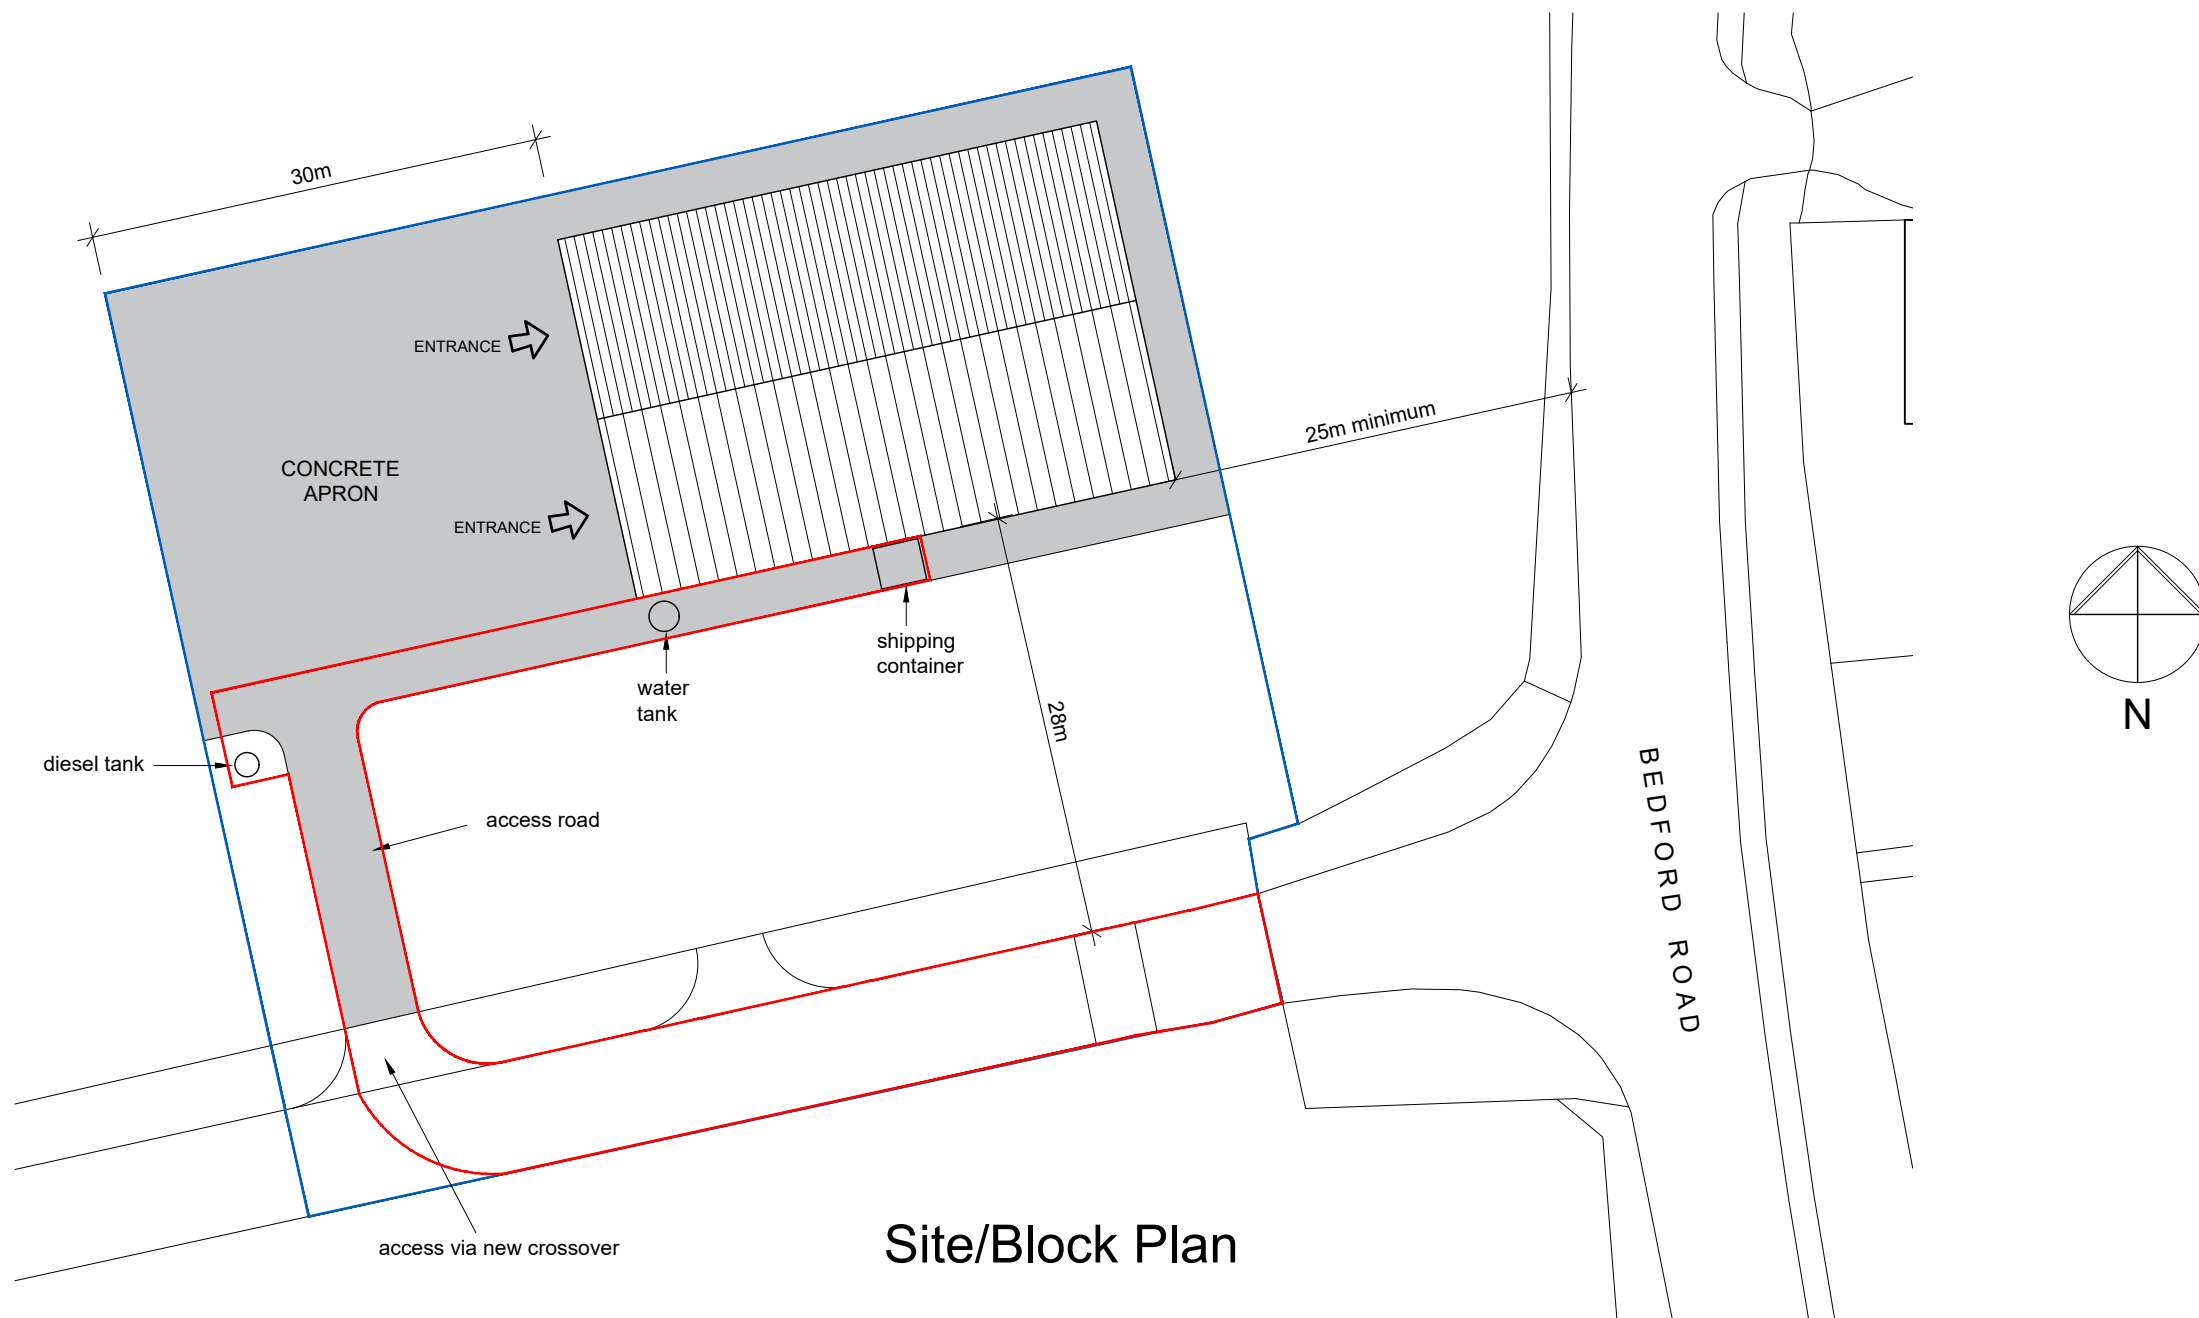

Site/Block Plan

Notes:


This scheme is subject to Town Planning and all other necessary consents.

This drawing is a print and must not be scaled from without reference being made to the accompanying scale bar. Dimensions and levels, where given, are to be checked on site.

This drawing is to be read in conjunction with all other consultants' and specialists' drawings and documents and any discrepancies are to be reported to the architect prior to commencement of the relevant work.


Materials and the workmanship of all relevant trades shall comply fully with the British Standards.

This drawing remains the copyright of **Boyd Seddon Architect**.

 

REV	DATE	DESCRIPTION
A	28.07.21	site layout amended
B	11.08.21	site layout amended
C	28.09.24	container & tanks added
D	30.04.25	red & blue boundary lines updated
E	10.06.25	red line amended

NOTE:
site layout and dimensions are based upon Ordnance Survey information & subject to site checks

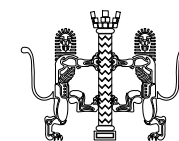

**BOYD
SEDDON
Architect**
RIBA • ARB

10 Periwinkle Lane • Hitchin • Herts • SG5 1TY
Tel 07880 720711
Email boyd.seddon@virginmedia.com


CLIENT
Ms H Flint

PROJECT
NEW AGRICULTURAL BARN
land off Bedford Road
Holwell


DRAWING TITLE
SITE PLAN

SCALE	DRAWING NUMBER	REVISION
1:500 at A3	PL-11	E
DATE	July 2021	
DRAWN	bjs	
PROJECT NUMBER	20259	


Elevations 1:100

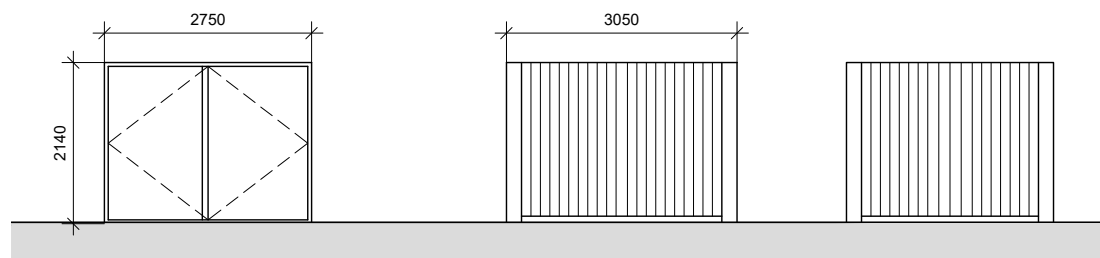

Shipping Container

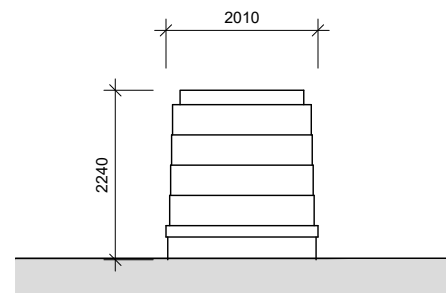

Water Tank

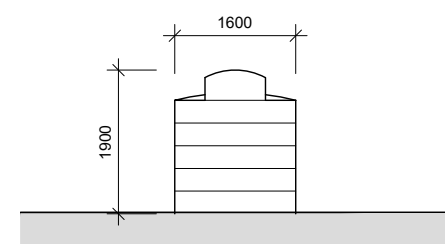

Diesel Tank