



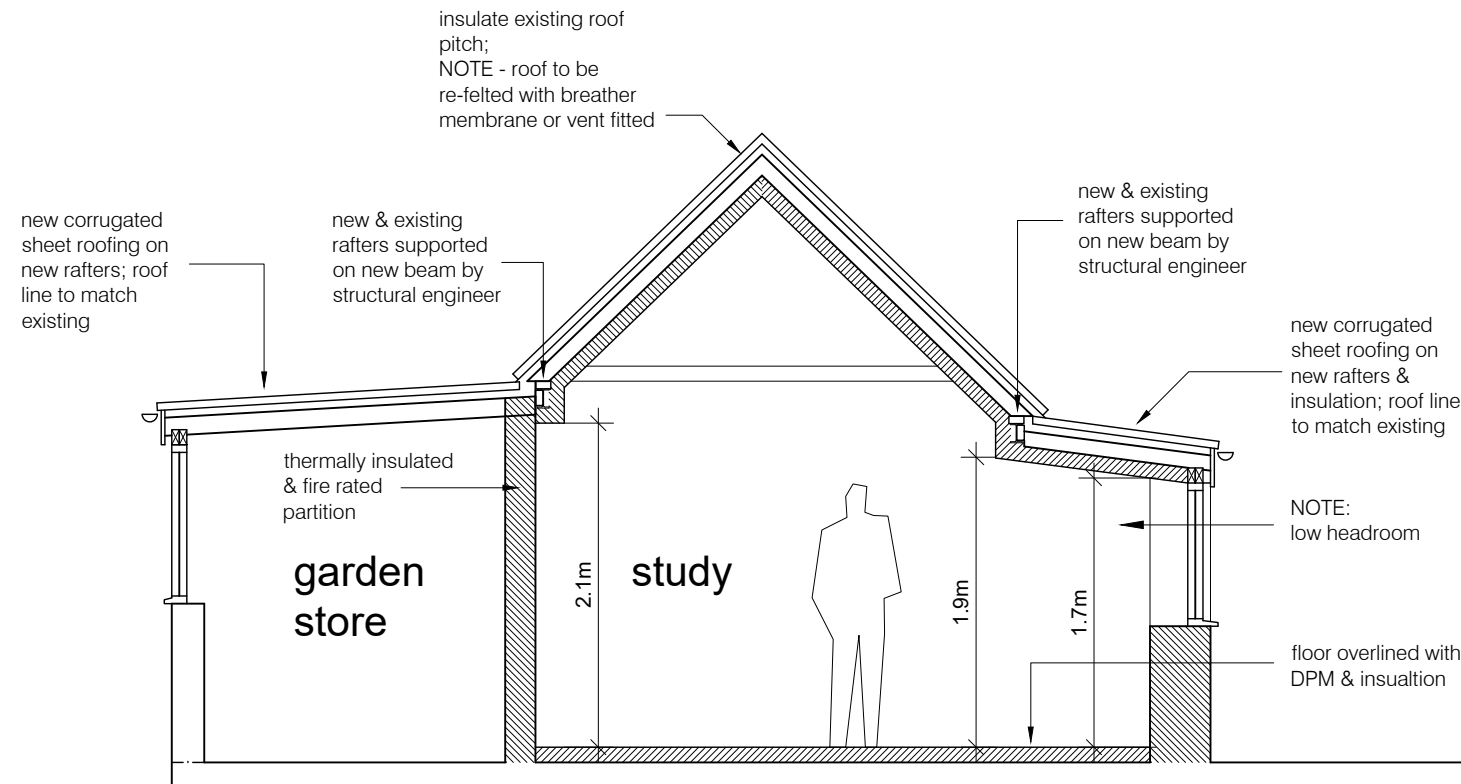

Section A-A
1:50

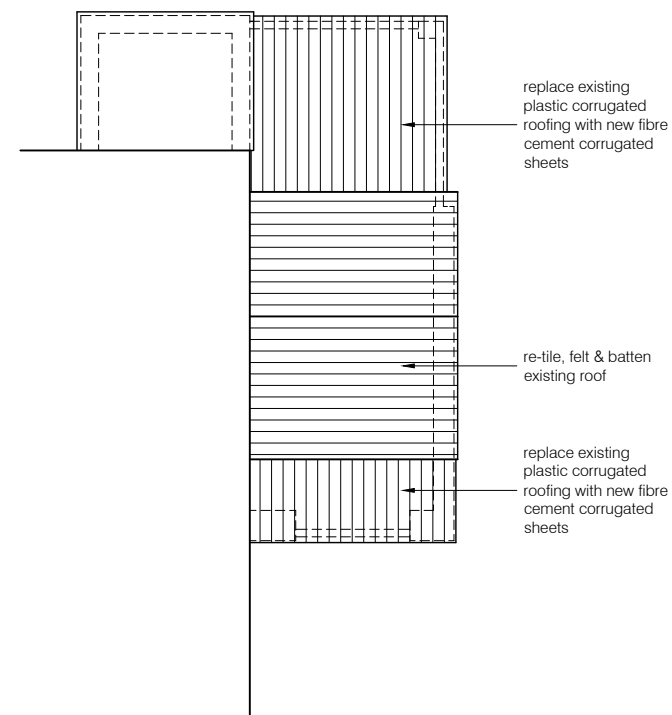

Proposed Roof Plan
1:100

Notes:

This scheme is subject to Town Planning and all other necessary consents.

This drawing is a print and must not be scaled from without reference being made to the accompanying scale bar. Dimensions and levels, where given, are to be checked on site.

This drawing is to be read in conjunction with all other consultants' and specialists' drawings and documents and any discrepancies are to be reported to the architect prior to commencement of the relevant work.


Materials and the workmanship of all relevant trades shall comply fully with the British Standards.

This drawing remains the copyright of **Boyd Seddon Architect.**

METERS	0	0.5	1	1.5	2
1:50					
1:100	0	1	2	3	4

REV	DATE

BOYD SEDDON
architect

 

07880 720711 • boyd@boydseddonarchitect.com
RIBA Chartered • ARB Registered • Green Register

CLIENT

Mr & Mrs Muir

PROJECT

48A Horn Hill
Whitwell
SG4 8AR

DRAWING TITLE

garage conversion

PROPOSED SECTION & ROOF PLAN

SCALE	DRAWING NUMBER	REVISION
as noted at A3		
DATE		
June 2026		
DRAWN		
bjs		
PROJECT NUMBER		
25351		

PL-03