

DIMENSIONS TO BE CHECKED ON SITE BEFORE ANY WORKS.
ANY QUERIES REGARDING DIMENSIONS TO BE TAKEN UP WITH
PENTANGLE DESIGN GROUP.
ALL DIMENSIONS OF EXISTING BUILDINGS TO BE VERIFIED ON SITE.
THIS DRAWING IS THE COPYRIGHT OF PENTANGLE DESIGN GROUP
AND SHALL NOT BE IN ANY WAY USED OR REPRODUCED WITHOUT
THEIR PRIOR WRITTEN CONSENT.


NOTES

MATERIALS:

Roof: Single Ply Membrane flat roof


Walls: Vertical timber cladding on brick plinth.

Windows: powder coated aluminium

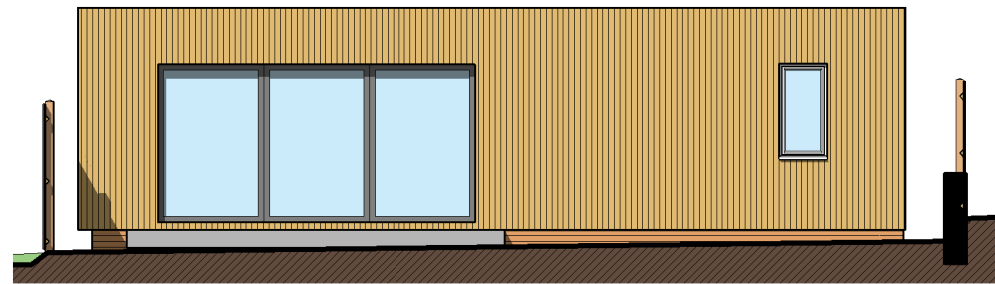


Outbuilding South Elevation

1 : 100

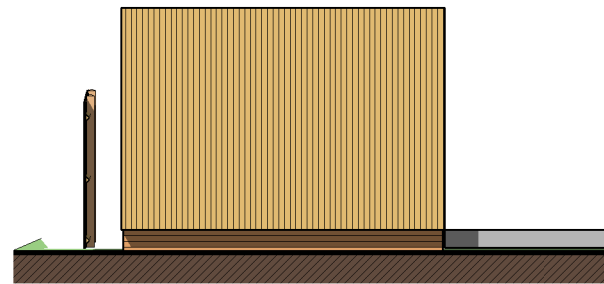


Outbuilding West Elevation

1 : 100

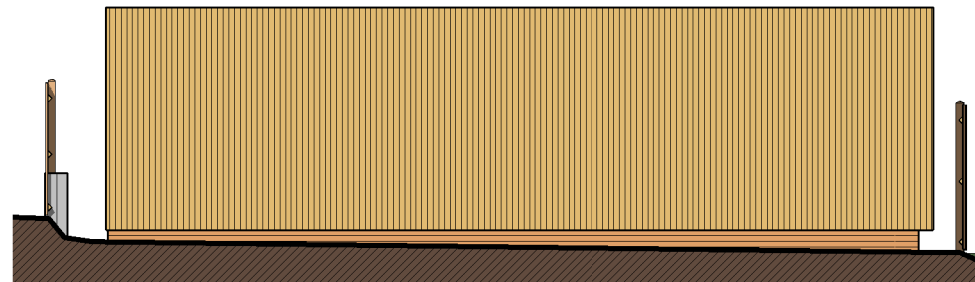


Outbuilding North Elevation

1 : 100

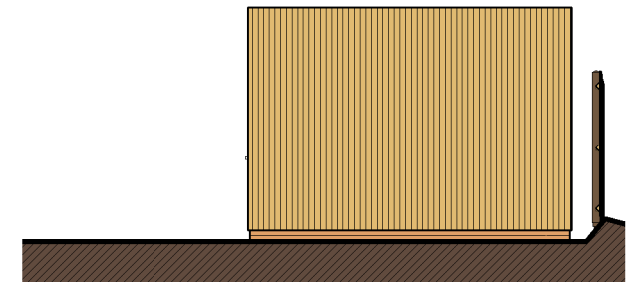

Outbuilding East Elevation

1 : 100

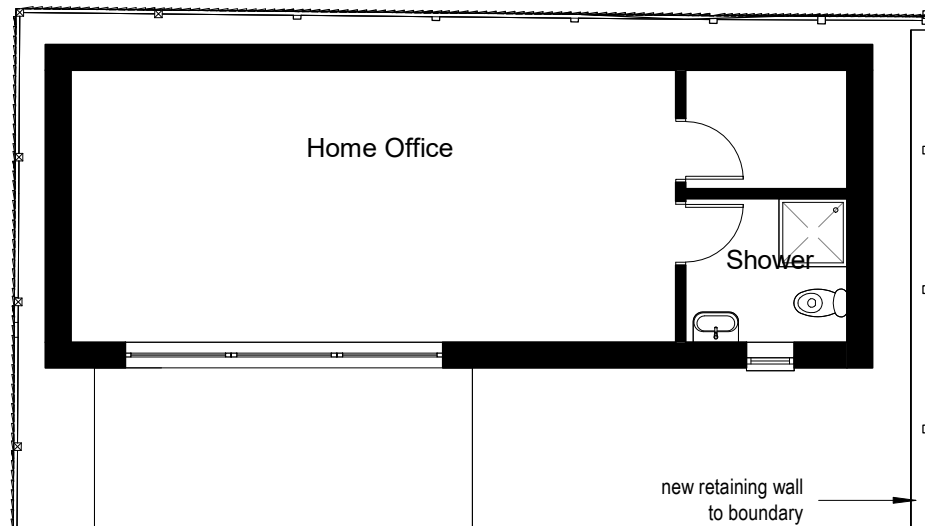

Outbuilding Plan

1 : 100

PLANNING

PENTANGLE

D E S I G N G R O U P

SUITE 1, 21 BANCROFT HITCHIN HERTS SG5 1JW
T:01462 431133 E:pdg@pentangledesign.co.uk

JOB TITLE

Proposed Extensions and alterations to
55 Benslow Lane, Hitchin

for -

DRAWING TITLE

Proposed Outbuilding

SCALE 1 : 100	DRAWING NUMBER 07	REVISION E
DATE Aug '25		
SHT SIZE A3		
JOB NUMBER 3957		

CHARTERED ARCHITECTS

