


This drawing must not be copied without the consent of Toby Hedges
The contractor is responsible for taking and checking all dimensions and angles
Dimensions to be taken in preference to scaling




5 Proposed Rear Elevation
1 : 100

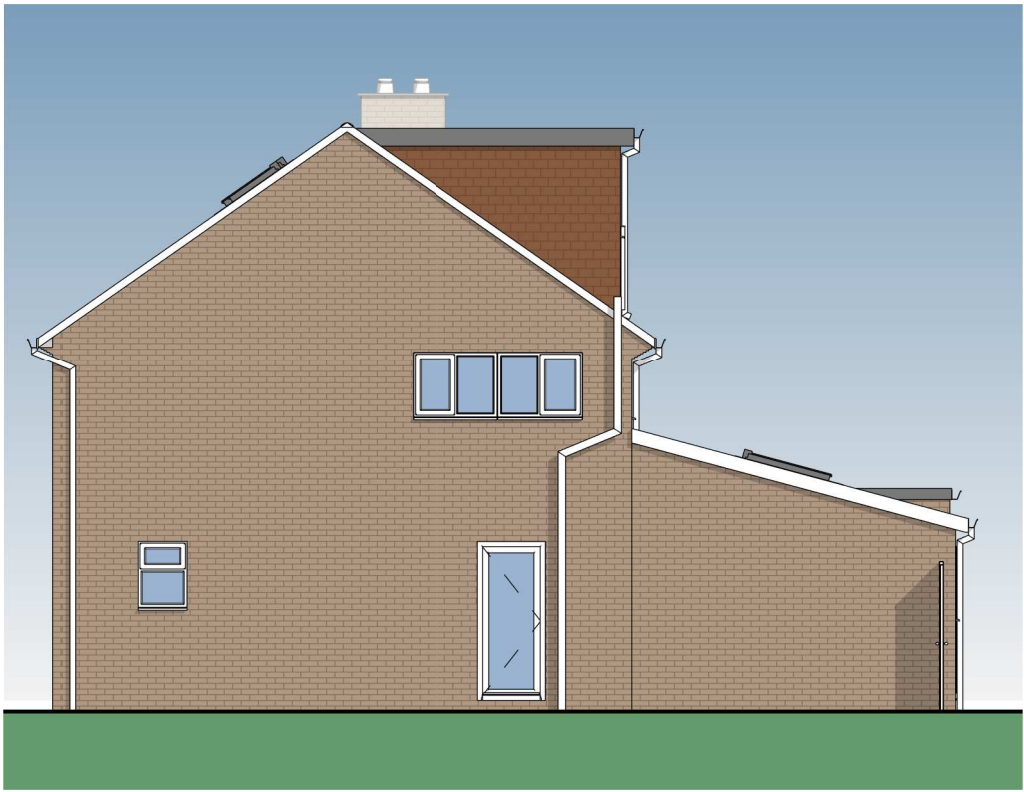


6 Proposed Side Elevation
1 : 100




7 Proposed Front Elevation
1 : 100

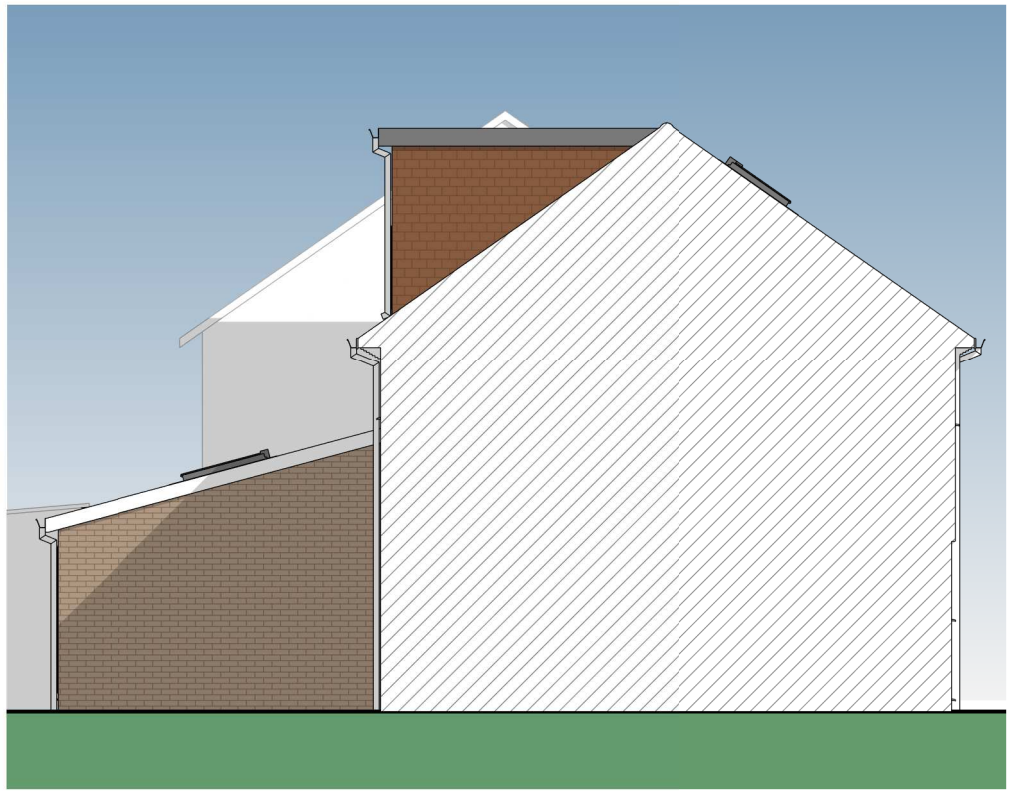


8 Proposed Side Elevation
1 : 100

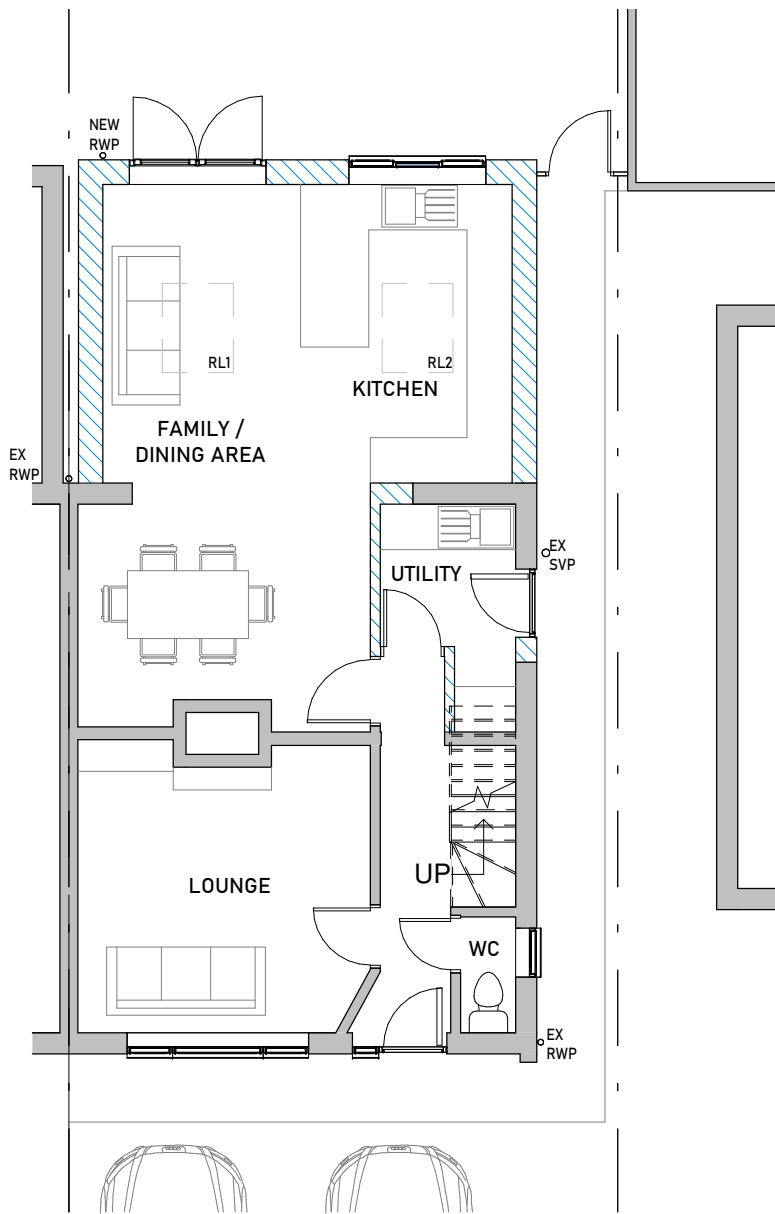


1 Proposed Ground Floor Plan
1 : 100

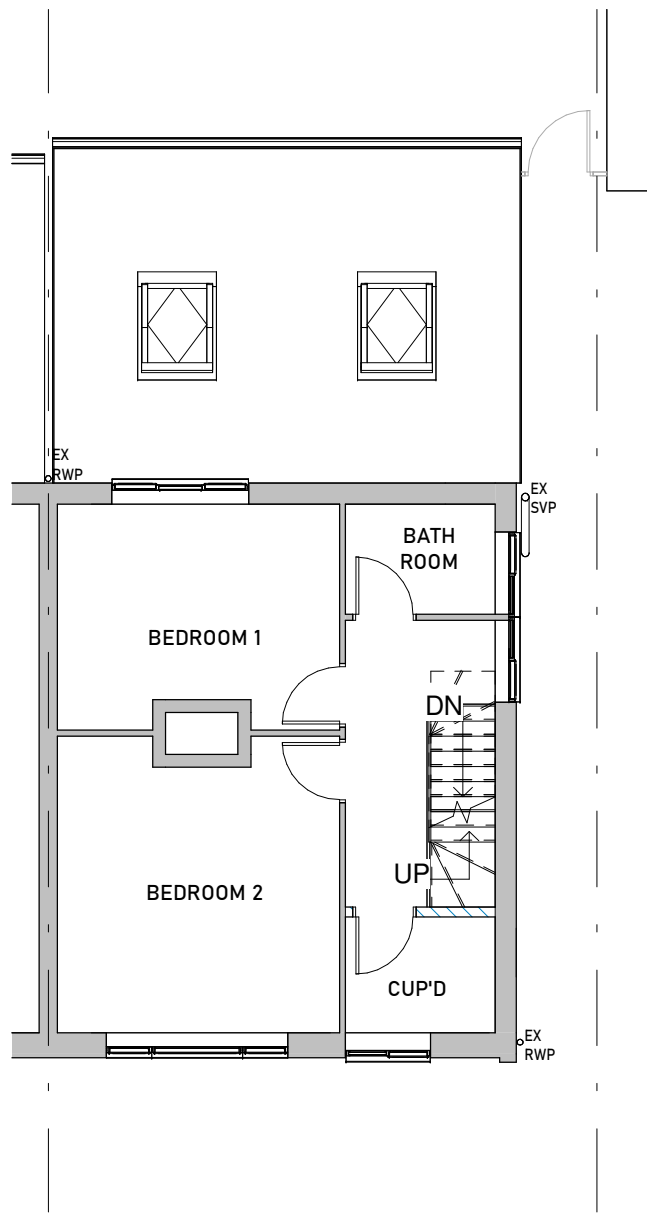


2 Proposed First Floor Plan
1 : 100

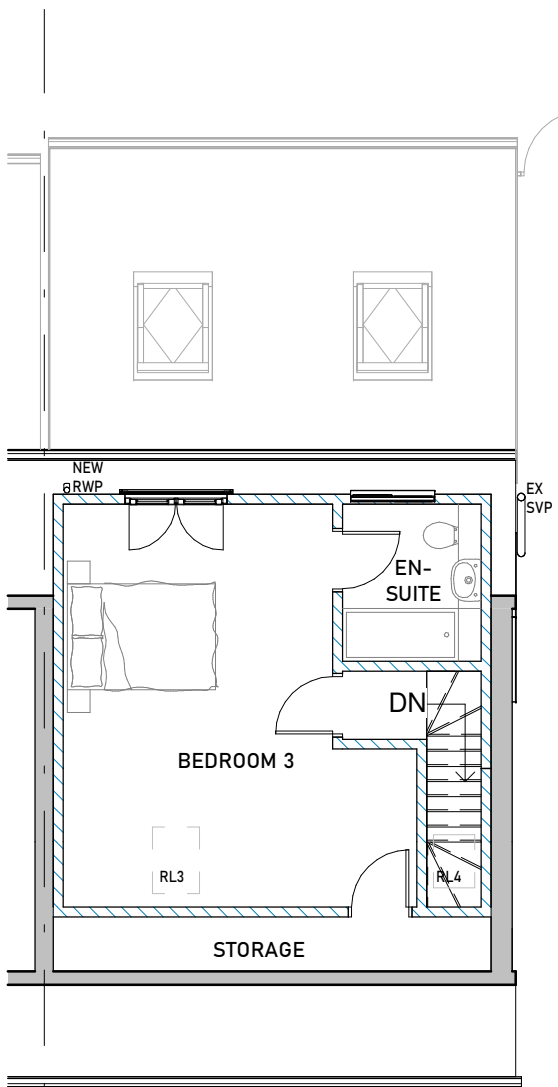

3 Proposed Loft Plan
1 : 100

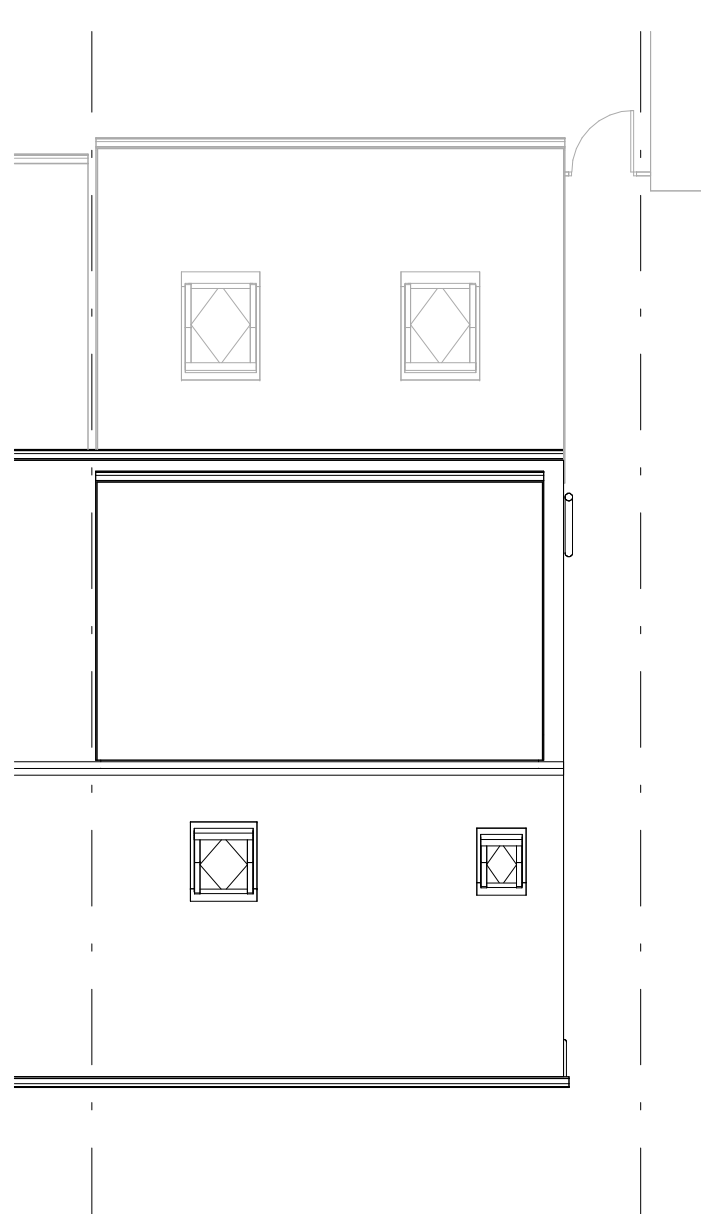

4 Proposed Roof Plan
1 : 100

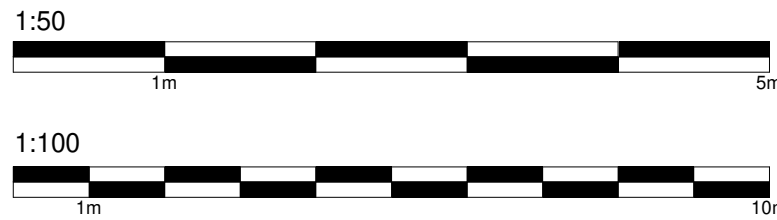

A Planning Amendments 08/09/25 TH



CLIENT:
Mr & Mrs Matthews

PROJECT:
29 Common's Ln
Kimpton
Hertfordshire
SG4 8QG

DRAWING TITLE:
Proposed Single Storey Rear
Extension & Loft Conversion With
Rear Box Dormer
Proposed Floor Plans & Elevations

SCALE: As indicated	DATE: 22/08/2025	DRAWN BY: TH
DWG. NO. 2501-02	REV. A	