

This drawing must not be copied without the consent of Toby Hedges
The contractor is responsible for taking and checking all dimensions and angles
Dimensions to be taken in preference to scaling




3 Existing Rear Elevation
1 : 100




4 Existing Side Elevation
1 : 100




5 Existing Front Elevation
1 : 100

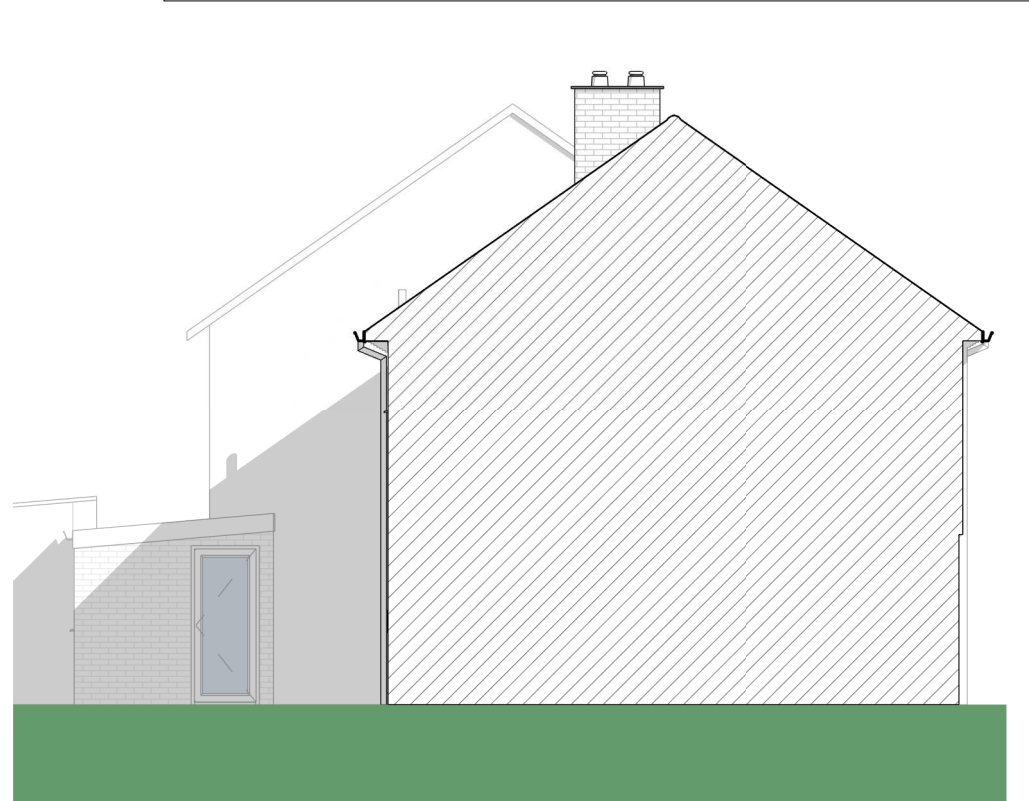


8 Existing Side Elevation
1 : 100

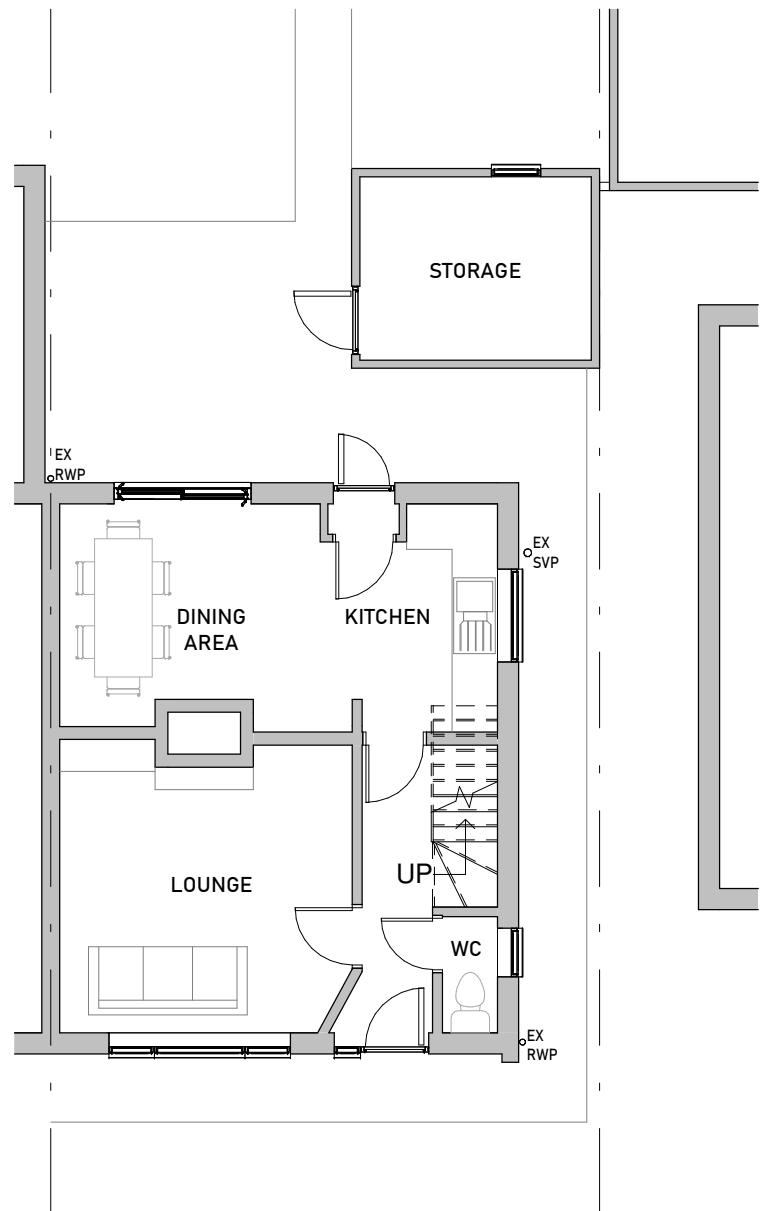


1 Existing Ground Floor Plan
1 : 100

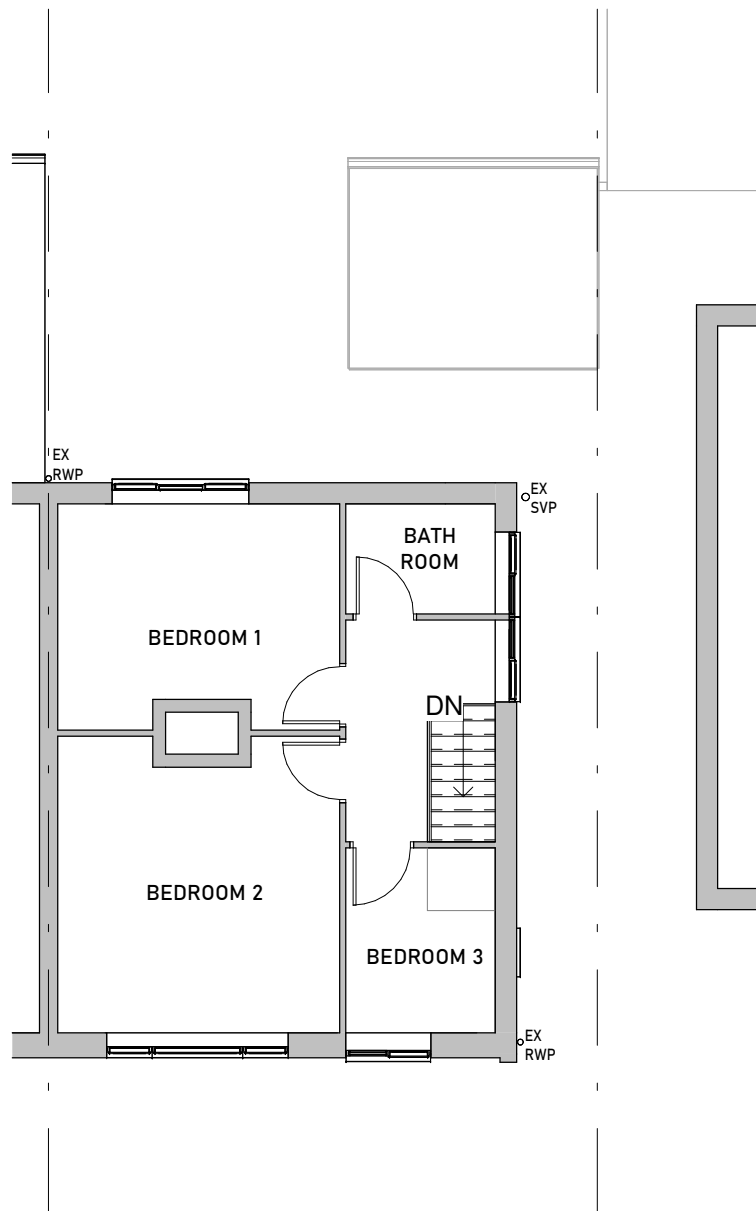

2 Existing First Floor Plan
1 : 100

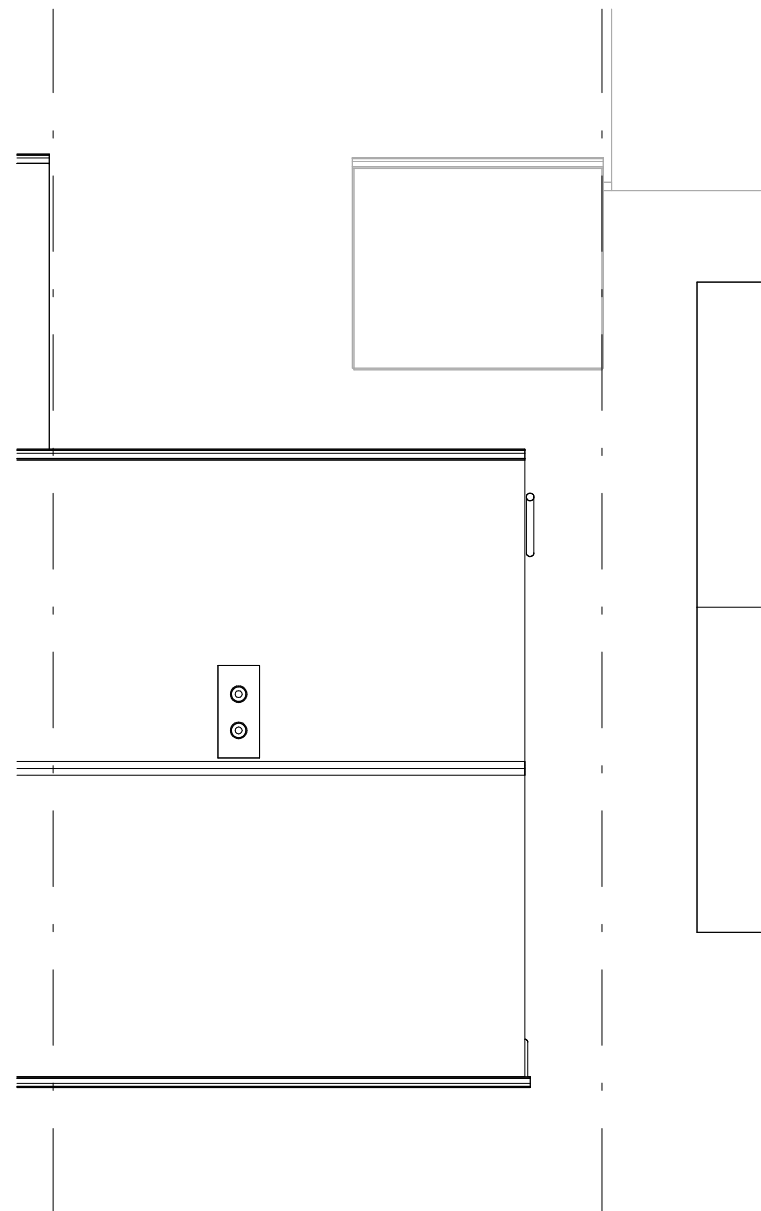

9 Existing Roof Plan
1 : 100

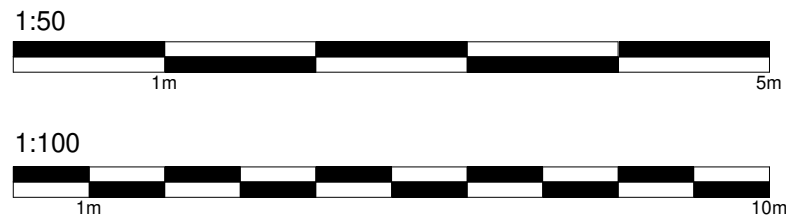

A Planning Amendments 08/09/25 TH



CLIENT:
Mr & Mrs Matthews

PROJECT:
29 Common's Ln
Kimpton
Hertfordshire
SG4 8QG

DRAWING TITLE:
Proposed Single Storey Rear
Extension & Loft Conversion With
Rear Box Dormer
Existing Floor Plans & Elevations

SCALE: As indicated	DATE: 22/08/2025	DRAWN BY: TH
DWG. NO. 2501-01	REV. A	