



General notes


- These drawings have been prepared for the purpose of obtaining planning approval only.
- All dimensions must be checked on site by the client and/or building contractor.
- The client is responsible for all matters relating to Party Wall Act 1996.
- Where existing drain runs are shown these are assumed only.
- The client is responsible for checking that boundaries are correct and proposals do not conflict with any restrictive covenants which may be in title deeds.
- All works to be executed to the satisfaction of the Local Authority and to comply with all current Building Regulations, Planning Requirements, British Standards and Codes of Practice.

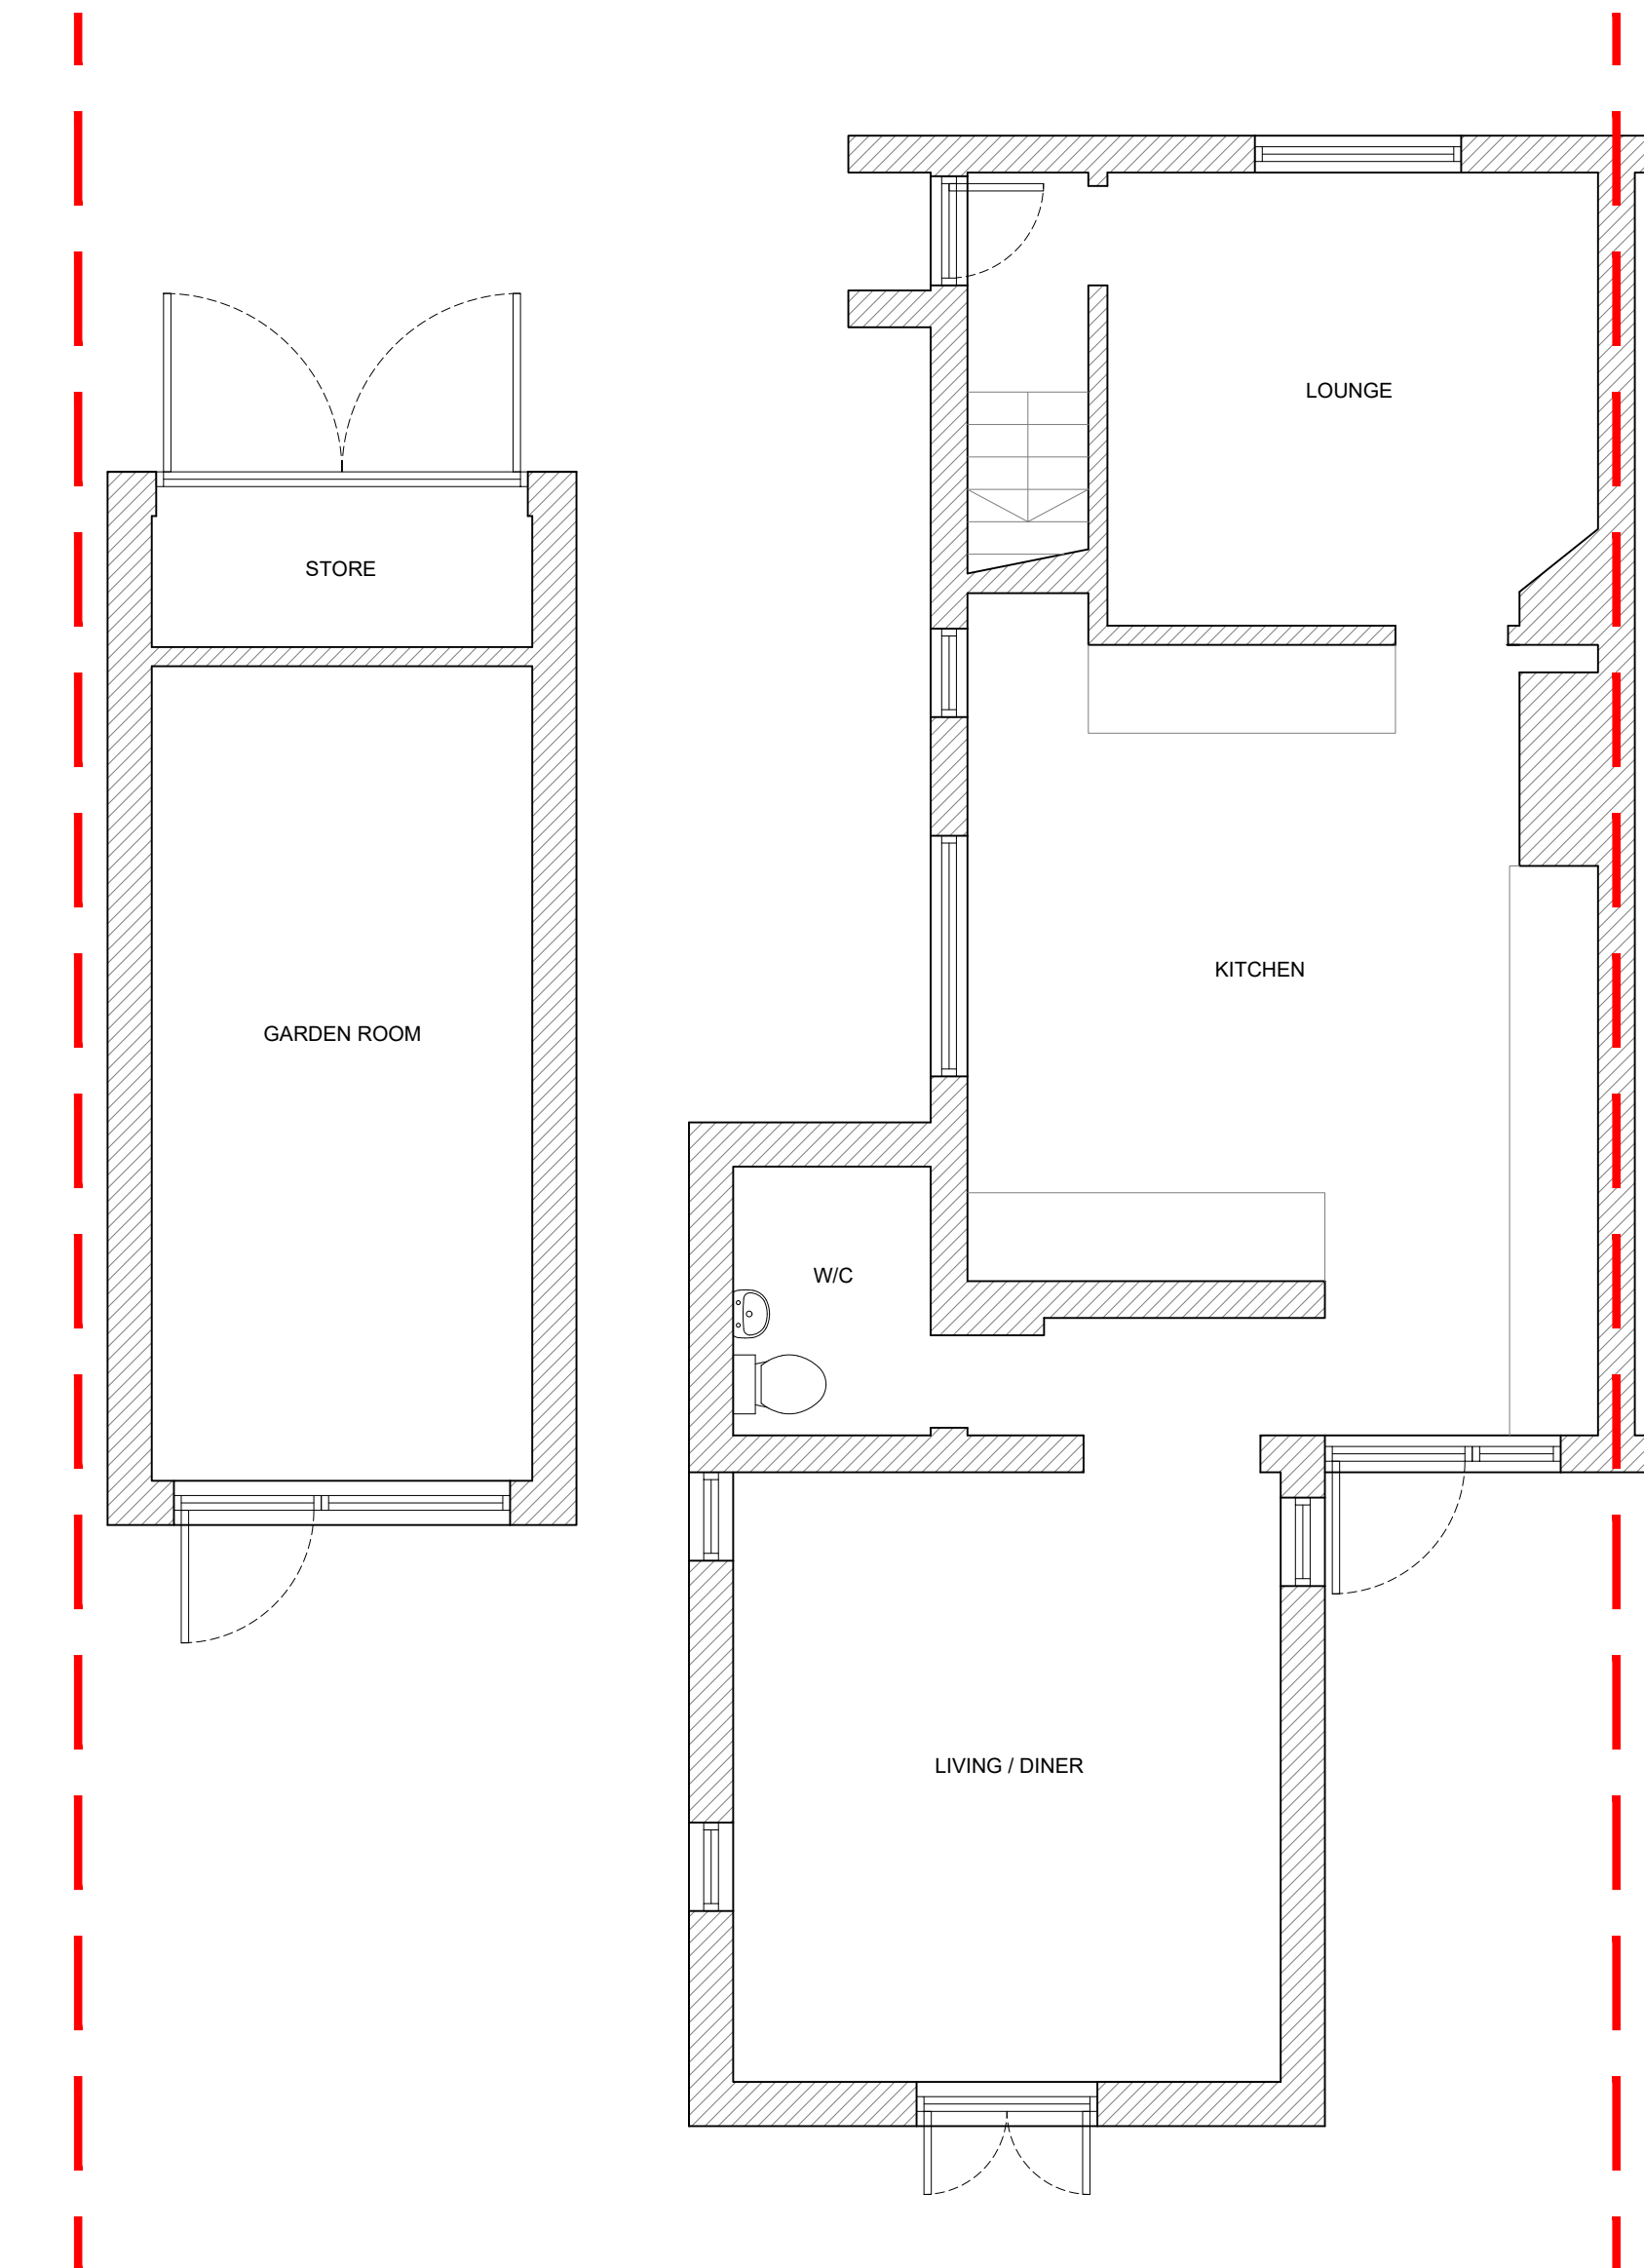


EXISTING GROUND FLOOR PLAN
Scale: 1:50

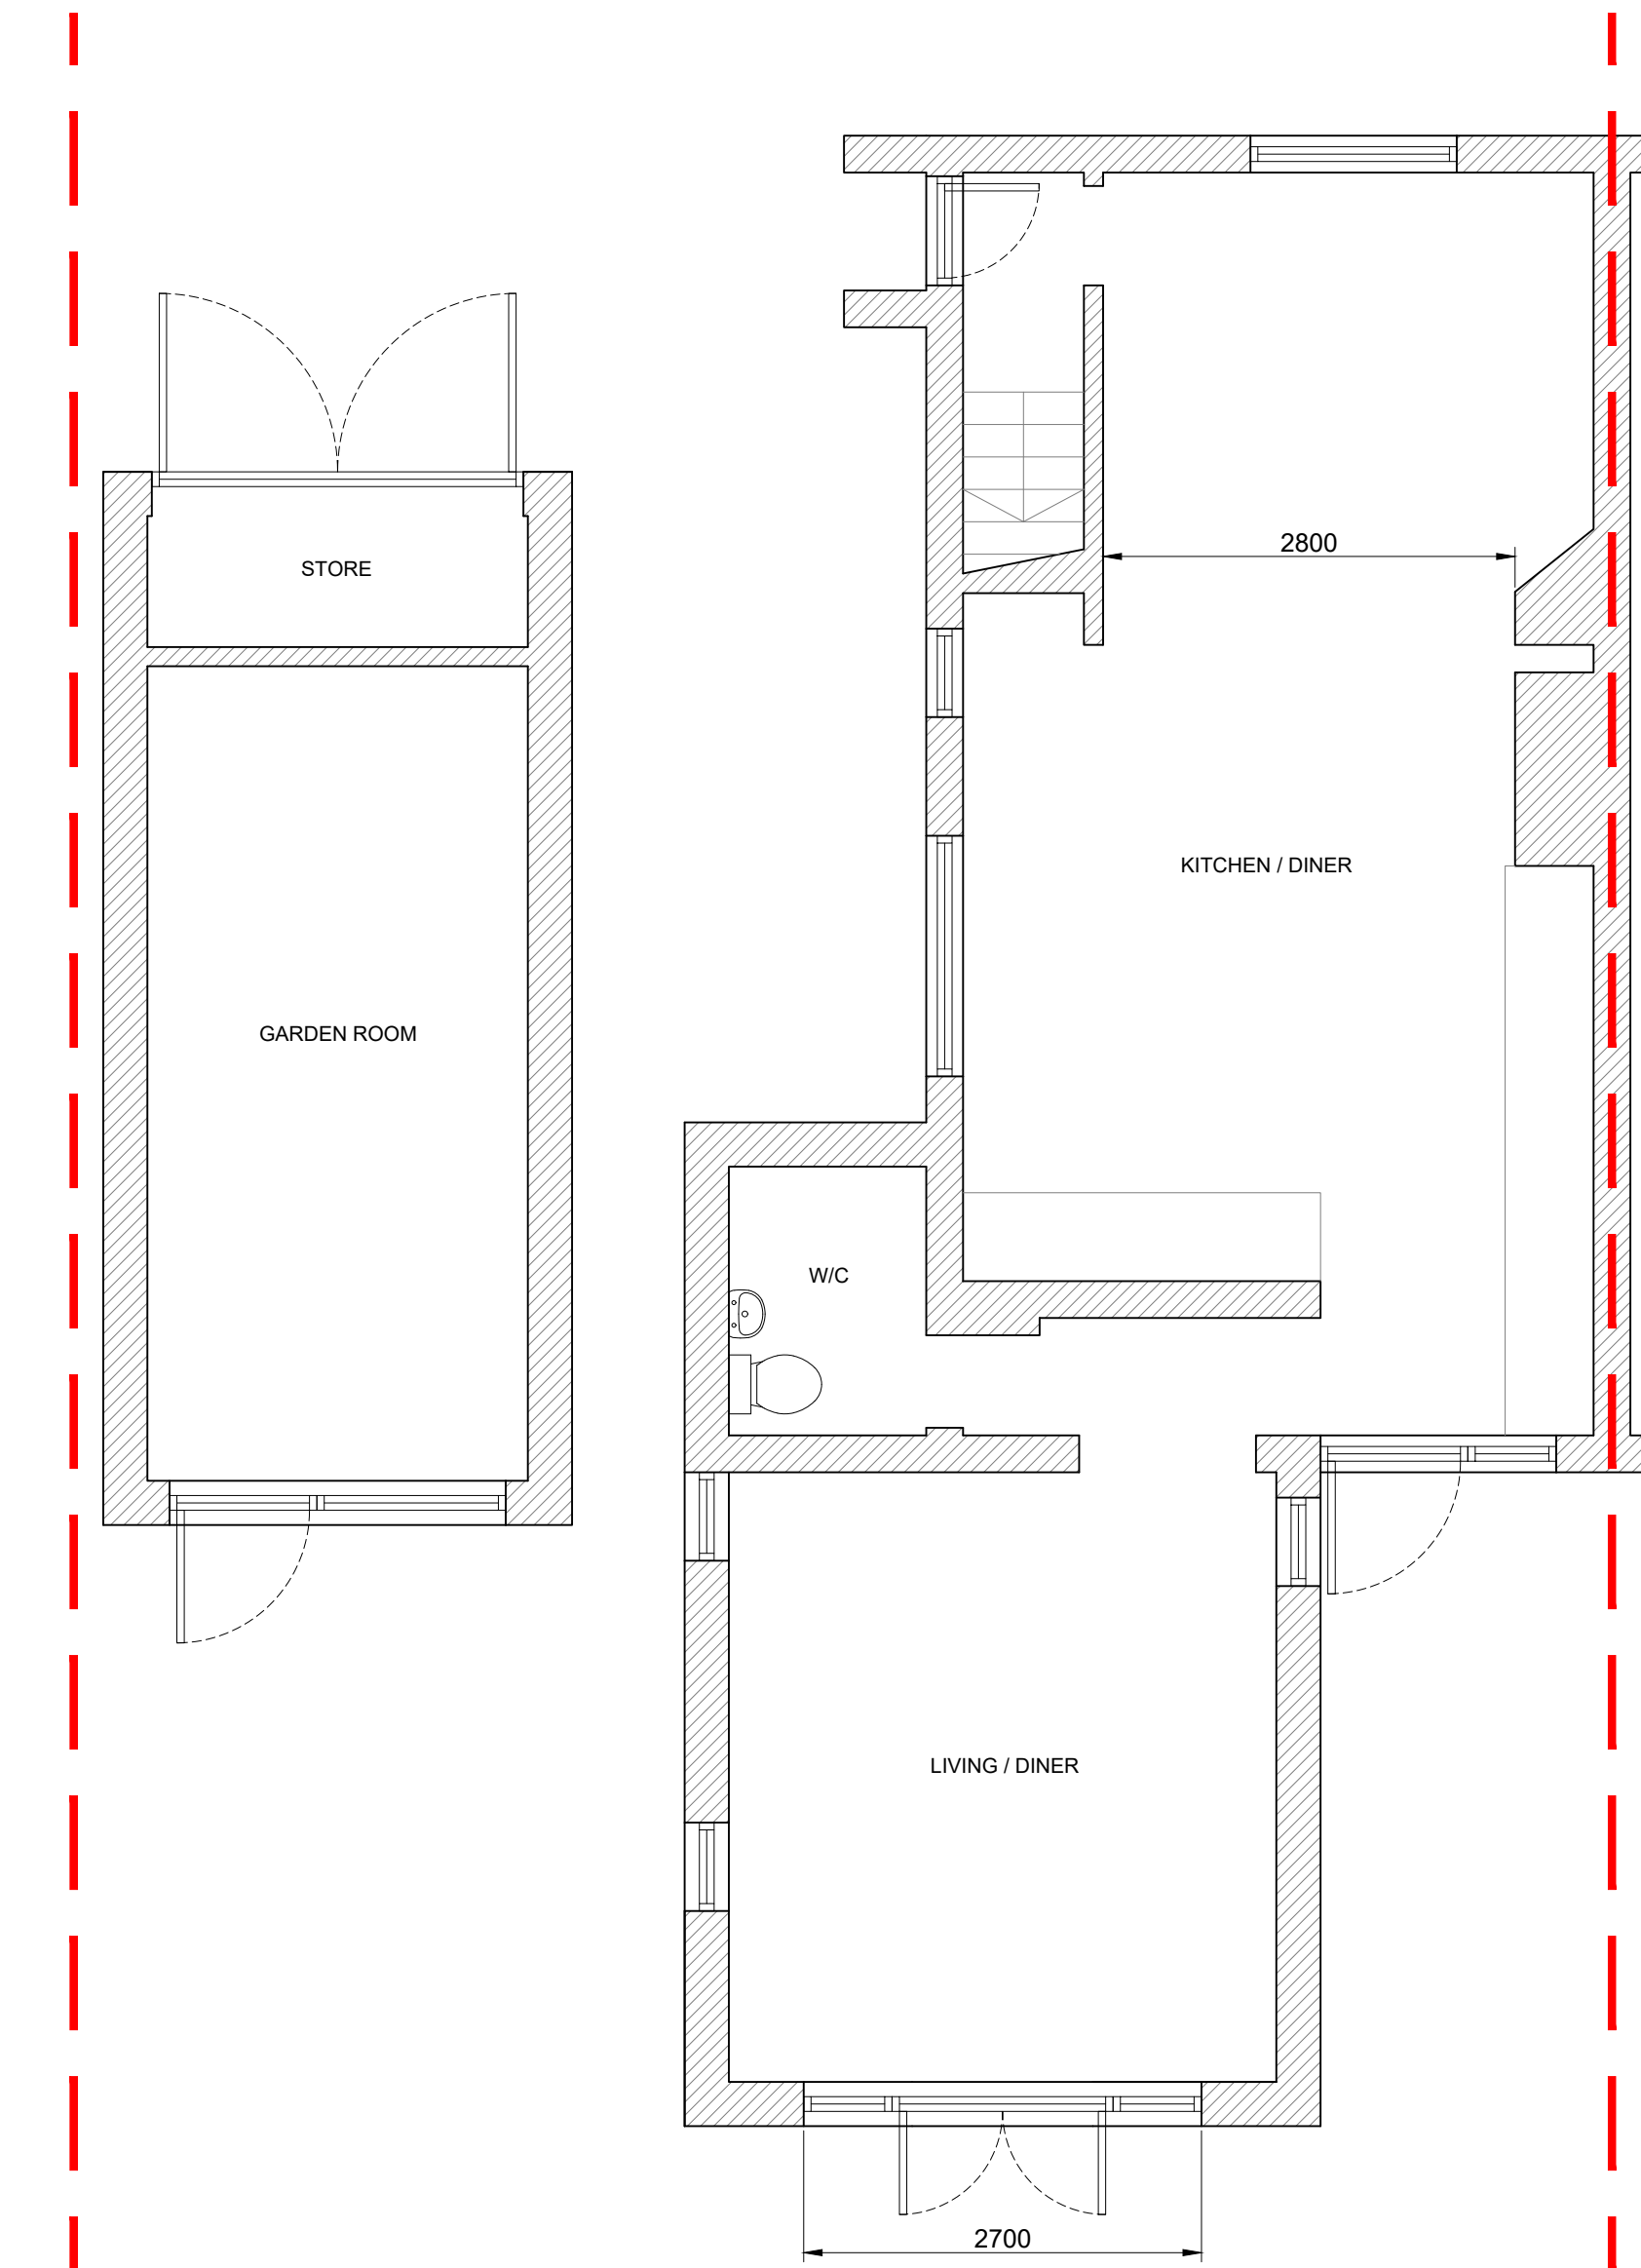

PROPOSED GROUND FLOOR PLAN
Scale: 1:50

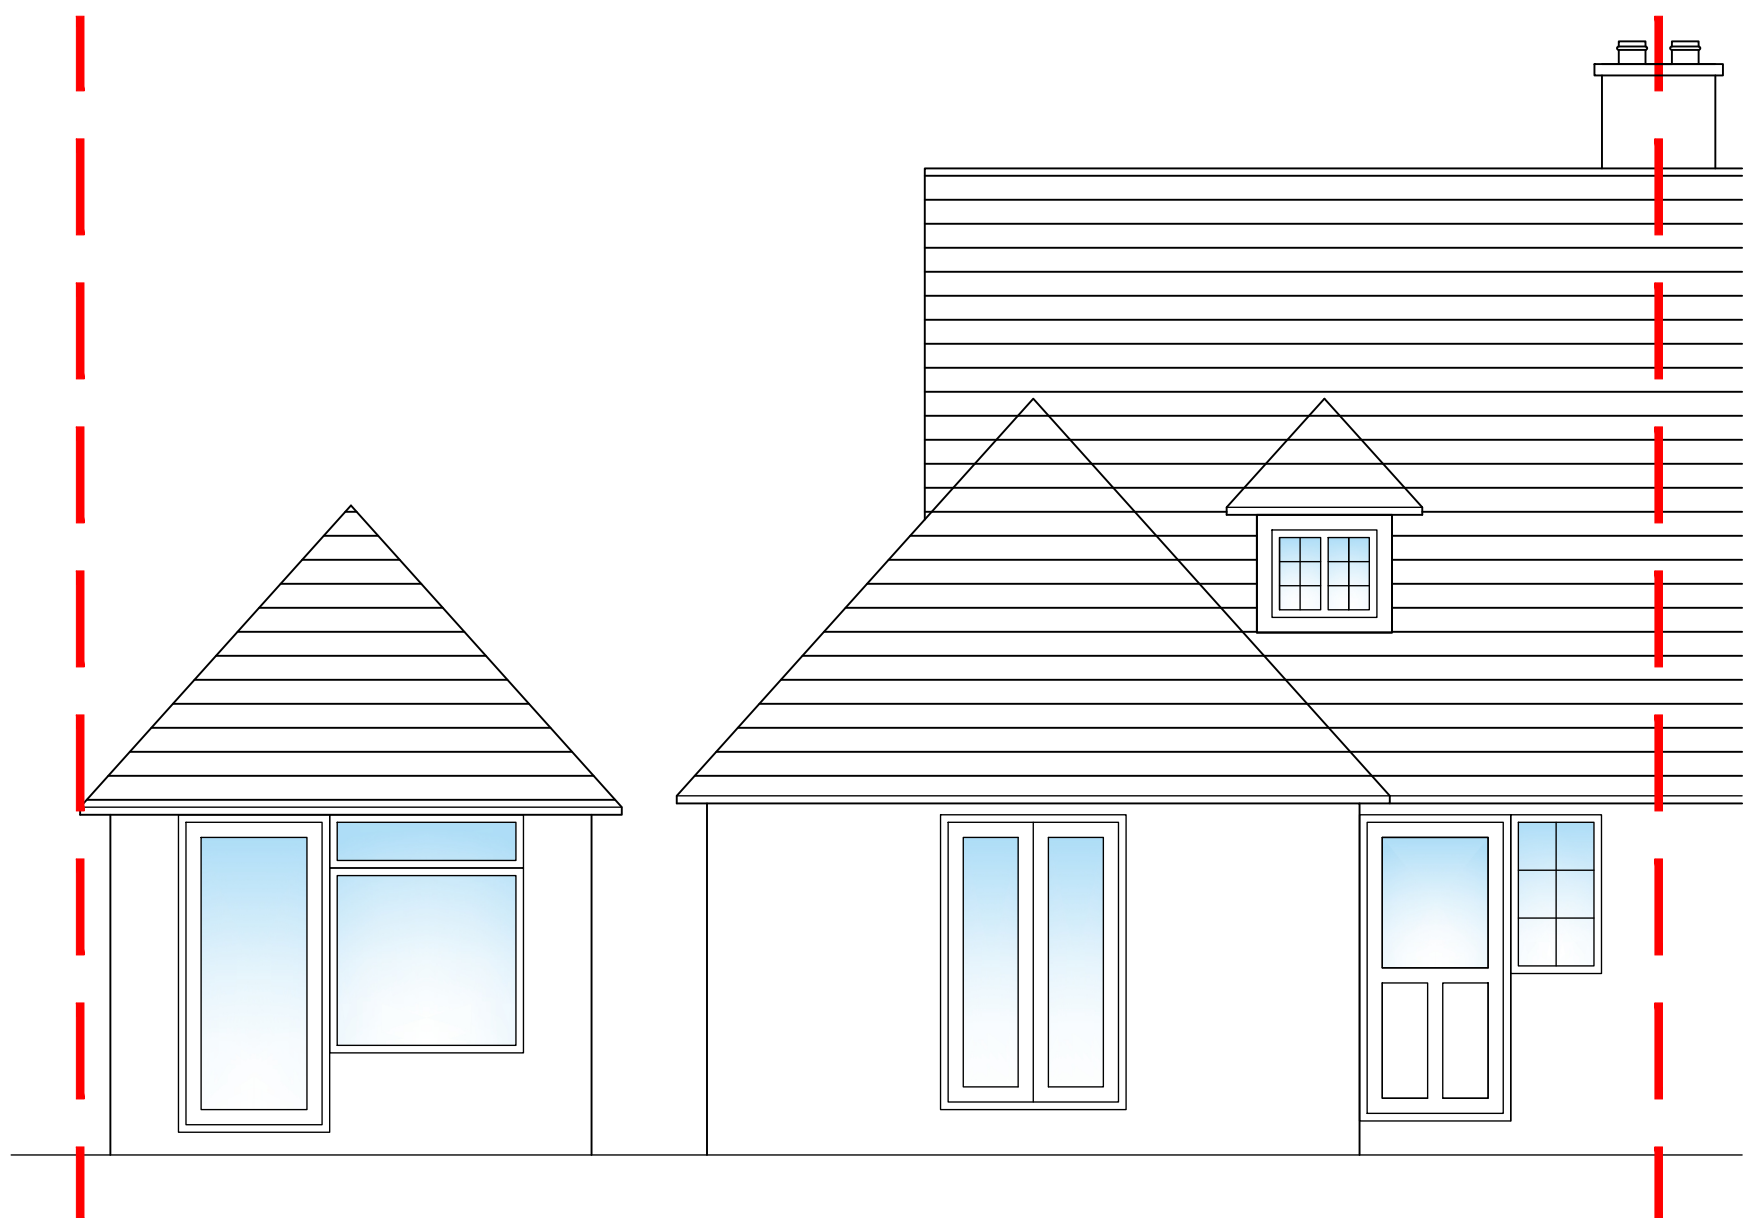

EXISTING REAR ELEVATION
Scale: 1:50

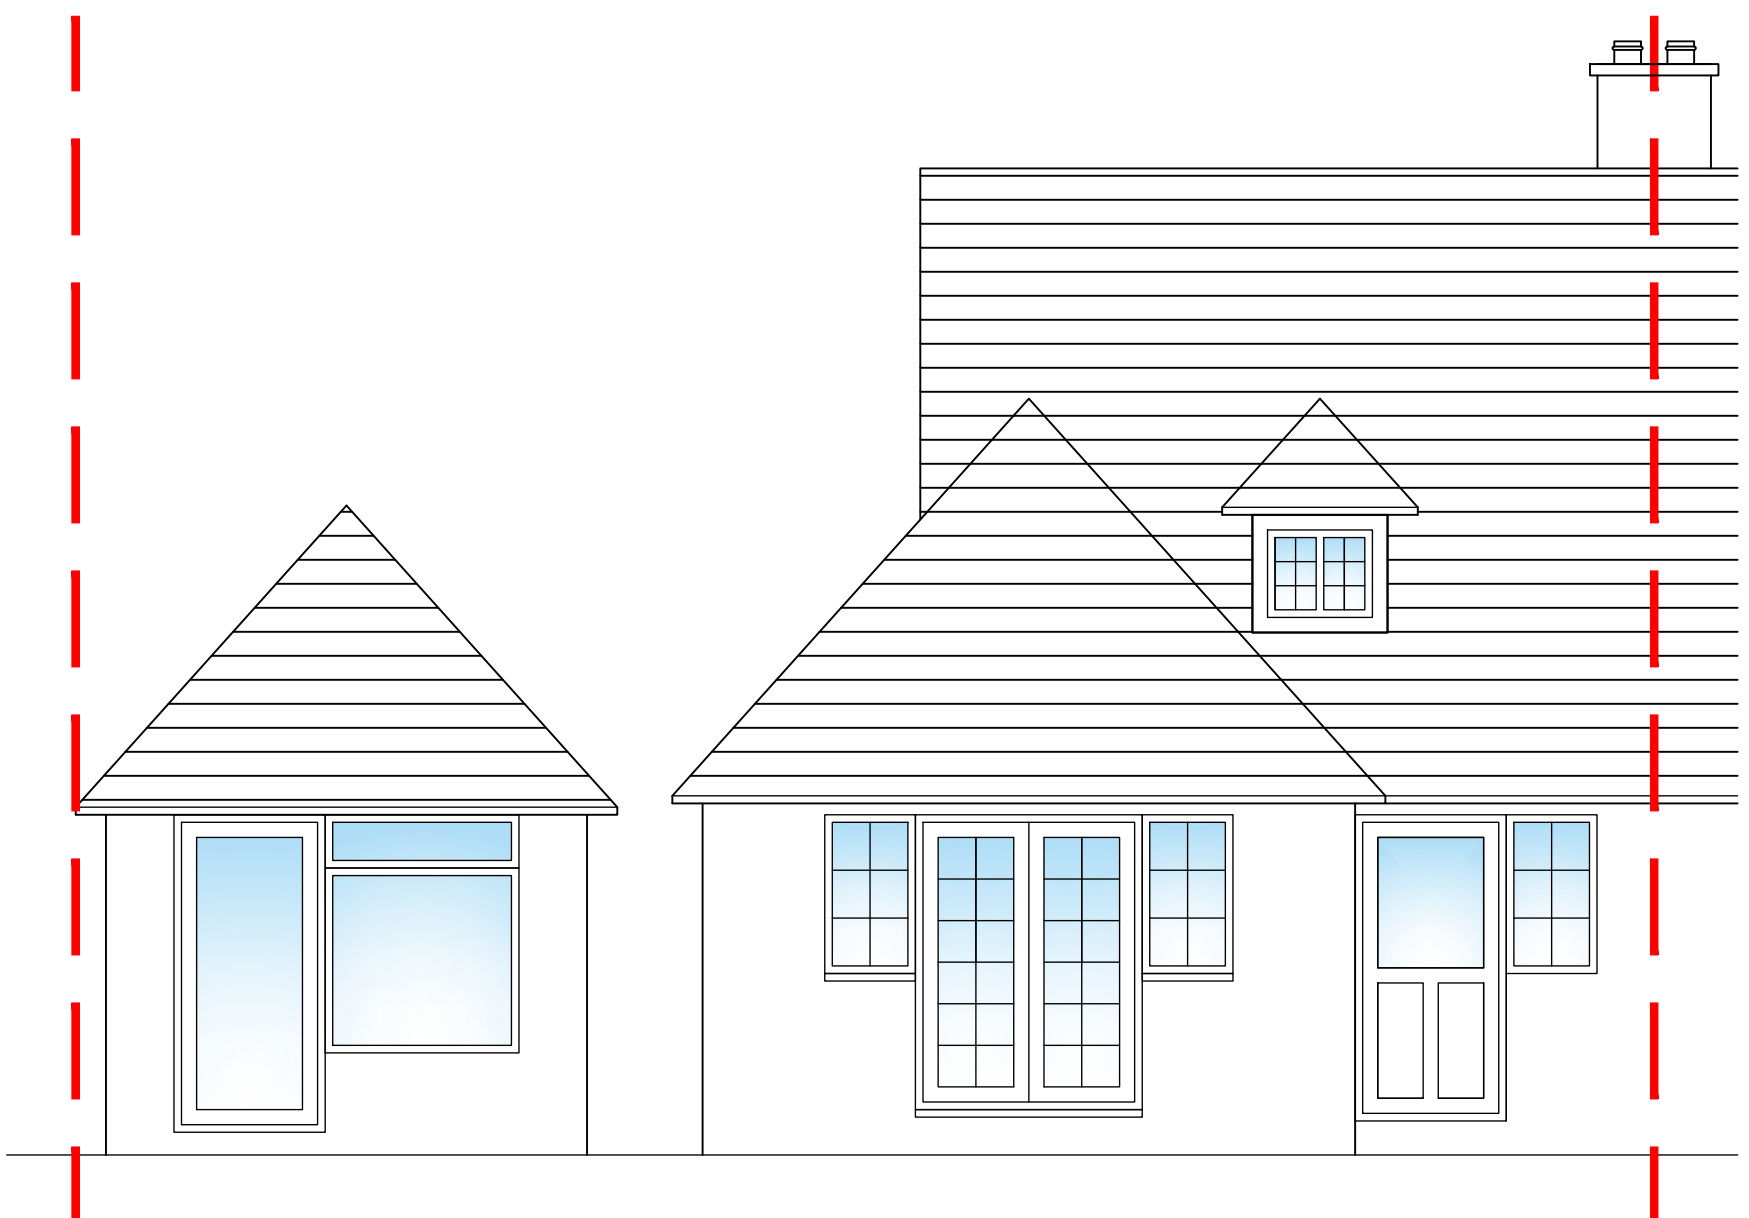

PROPOSED REAR ELEVATION
Scale: 1:50

FOR APPROVAL

P02	16.09.25	FRENCH DOOR STYLE UPDATED
P01	21.05.25	FOR PLANNING APPROVAL



Richfield Consulting Ltd
Shared Space, The Carling Building
Coopers Yard, Hitchin, SG5 1AR

T: +44 (0)1462 416700
E: info@richfieldconsulting.co.uk
W: www.richfieldconsulting.co.uk

Suitability	Scale	Drawn
	1:50 at A1	RR

Drawing Status
PLANNING APPROVAL

Client
MR AND MRS SHARP

Project
**188 PARK LANE
OLD KNEBWORTH**

Title
**GENERAL ARRANGEMENTS
EXISTING AND PROPOSED
PLANS AND ELEVATIONS**

Project No	Drawing No	Revision
0372	RIC-XX-ZZ-DR-A-0100	P02