


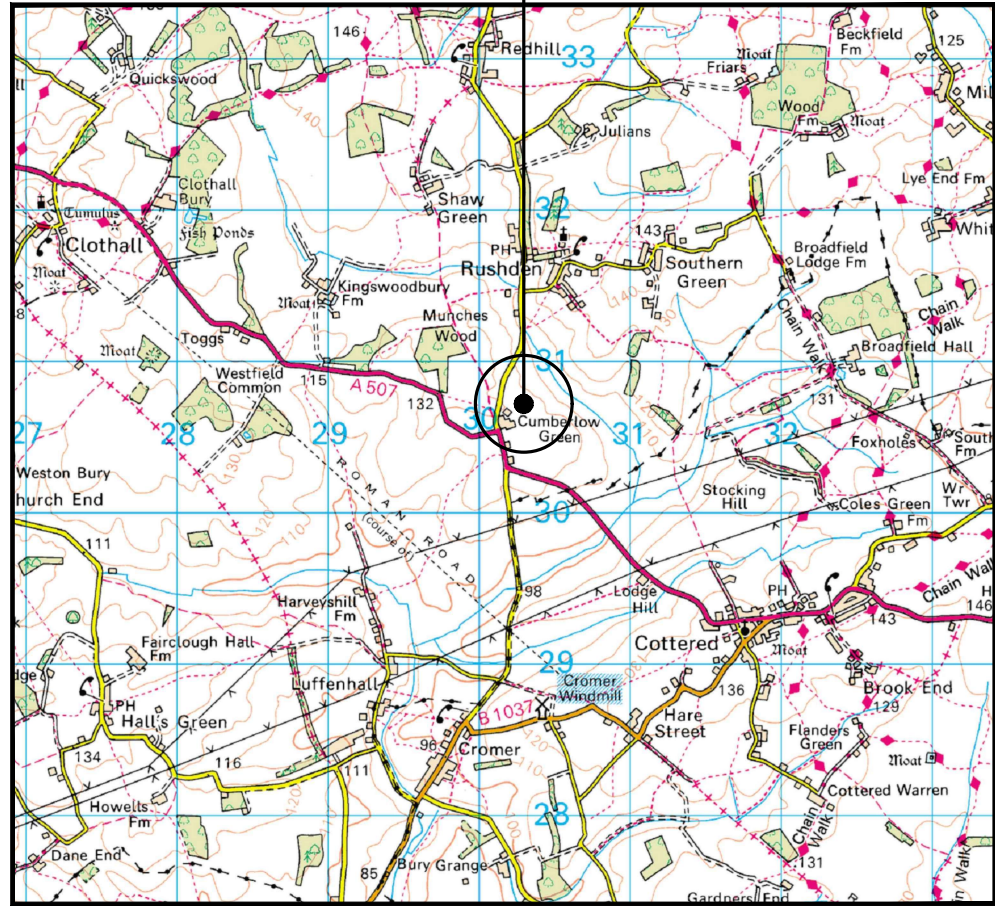


0 500 1000 1500 2000 2500m
1:50000

SITE LOCATION
(Scale 1:50000)
Ordnance Survey map extract
based upon Landranger map series
with the permission of the controller of
His Majesty's Stationery Office
Licence No. 100022432
Crown copyright.



SITE PHOTOGRAPH

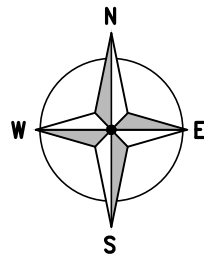

2307.00


2306.00

5301.00

5302.00

← = Right of Access
← = Public Access Route

SITE LOCATION

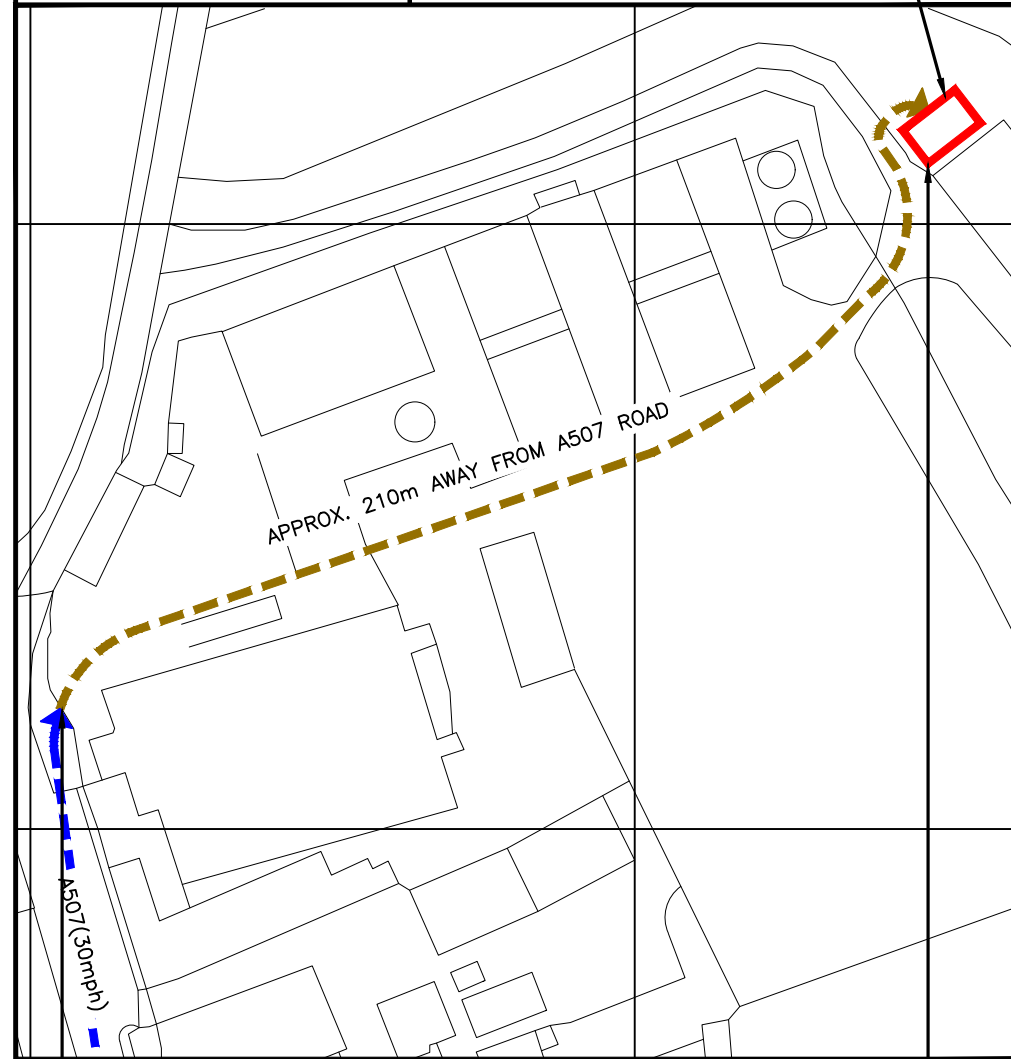

respected.compose.anode

trash.reclining.ideals

DETAILED SITE LOCATION

(Scale 1:1250)
Based upon Ordnance Survey map extract
with the permission of the Controller of
His Majesty's Stationery Office.
Crown copyright.
Licence No. 100022432

0 12.5 25 37.5 50 62.5m
1:1250

ALL DIMENSIONS ARE IN mm UNLESS NOTED OTHERWISE


N.G.R | E: 530250 | N: 230720

DIRECTIONS TO SITE:
HEAD NORTHEAST ON M11, AT JUNCTION 8,
USE THE LEFT 2 LANES TO TAKE THE
A120 W EXIT TO B. STORTFORD, TAKE THE
2ND EXIT ONTO A120, TAKE THE 2ND EXIT
AND STAY ON A120, TAKE THE 3RD EXIT
ONTO HADHAM RD/A120, AT HADHAM PK
ROUNDAABOUT, TAKE THE 2ND EXIT ONTO
LITTLE HADHAM BYP/A120, TAKE THE 3RD
EXIT, CONTINUE ONTO STANDON RD/A120,
TAKE THE 3RD EXIT ONTO A10, TAKE THE
2ND EXIT AND STAY ON A10, TAKE THE
1ST EXIT AND STAY ON A10, TAKE THE 1ST
EXIT ONTO BALDOCK RD/A507, CONTINUE
STRAIGHT, SLIGHT RIGHT, SLIGHT RIGHT,
SLIGHT LEFT, TURN LEFT, DESTINATION WILL
BE ON THE RIGHT

2A	AMENDMENT	EMF	SI	04/08/25
1A	PLANNING ISSUE	EMF	SI	22/07/25
REV	MODIFICATION	BY	CH	DATE



Cell Name		Opt.
CUMBERLOW GREEN FARM – VODAFONE		–
Cell ID No		
CSID	VF	TEF
20744327	16771	76711
✓ TM Cell ID	N/A	N/A
93219	–	–
Site Address / Contact Details		
LAND AT CUMBERLOW GREEN FARM CUMBERLOW GREEN FARM SG9 0QD		
Drawing Title: SITE LOCATION MAPS		
Purpose of issue: PLANNING		Dwg Rev:
Drawing Number: 100		1A
Surveyed By: KTL	Original Sheet Size: A3	Pack Issue:
Drawn: EMF	Date: 22/07/25	Checked: SI Date: 22/07/25 2A

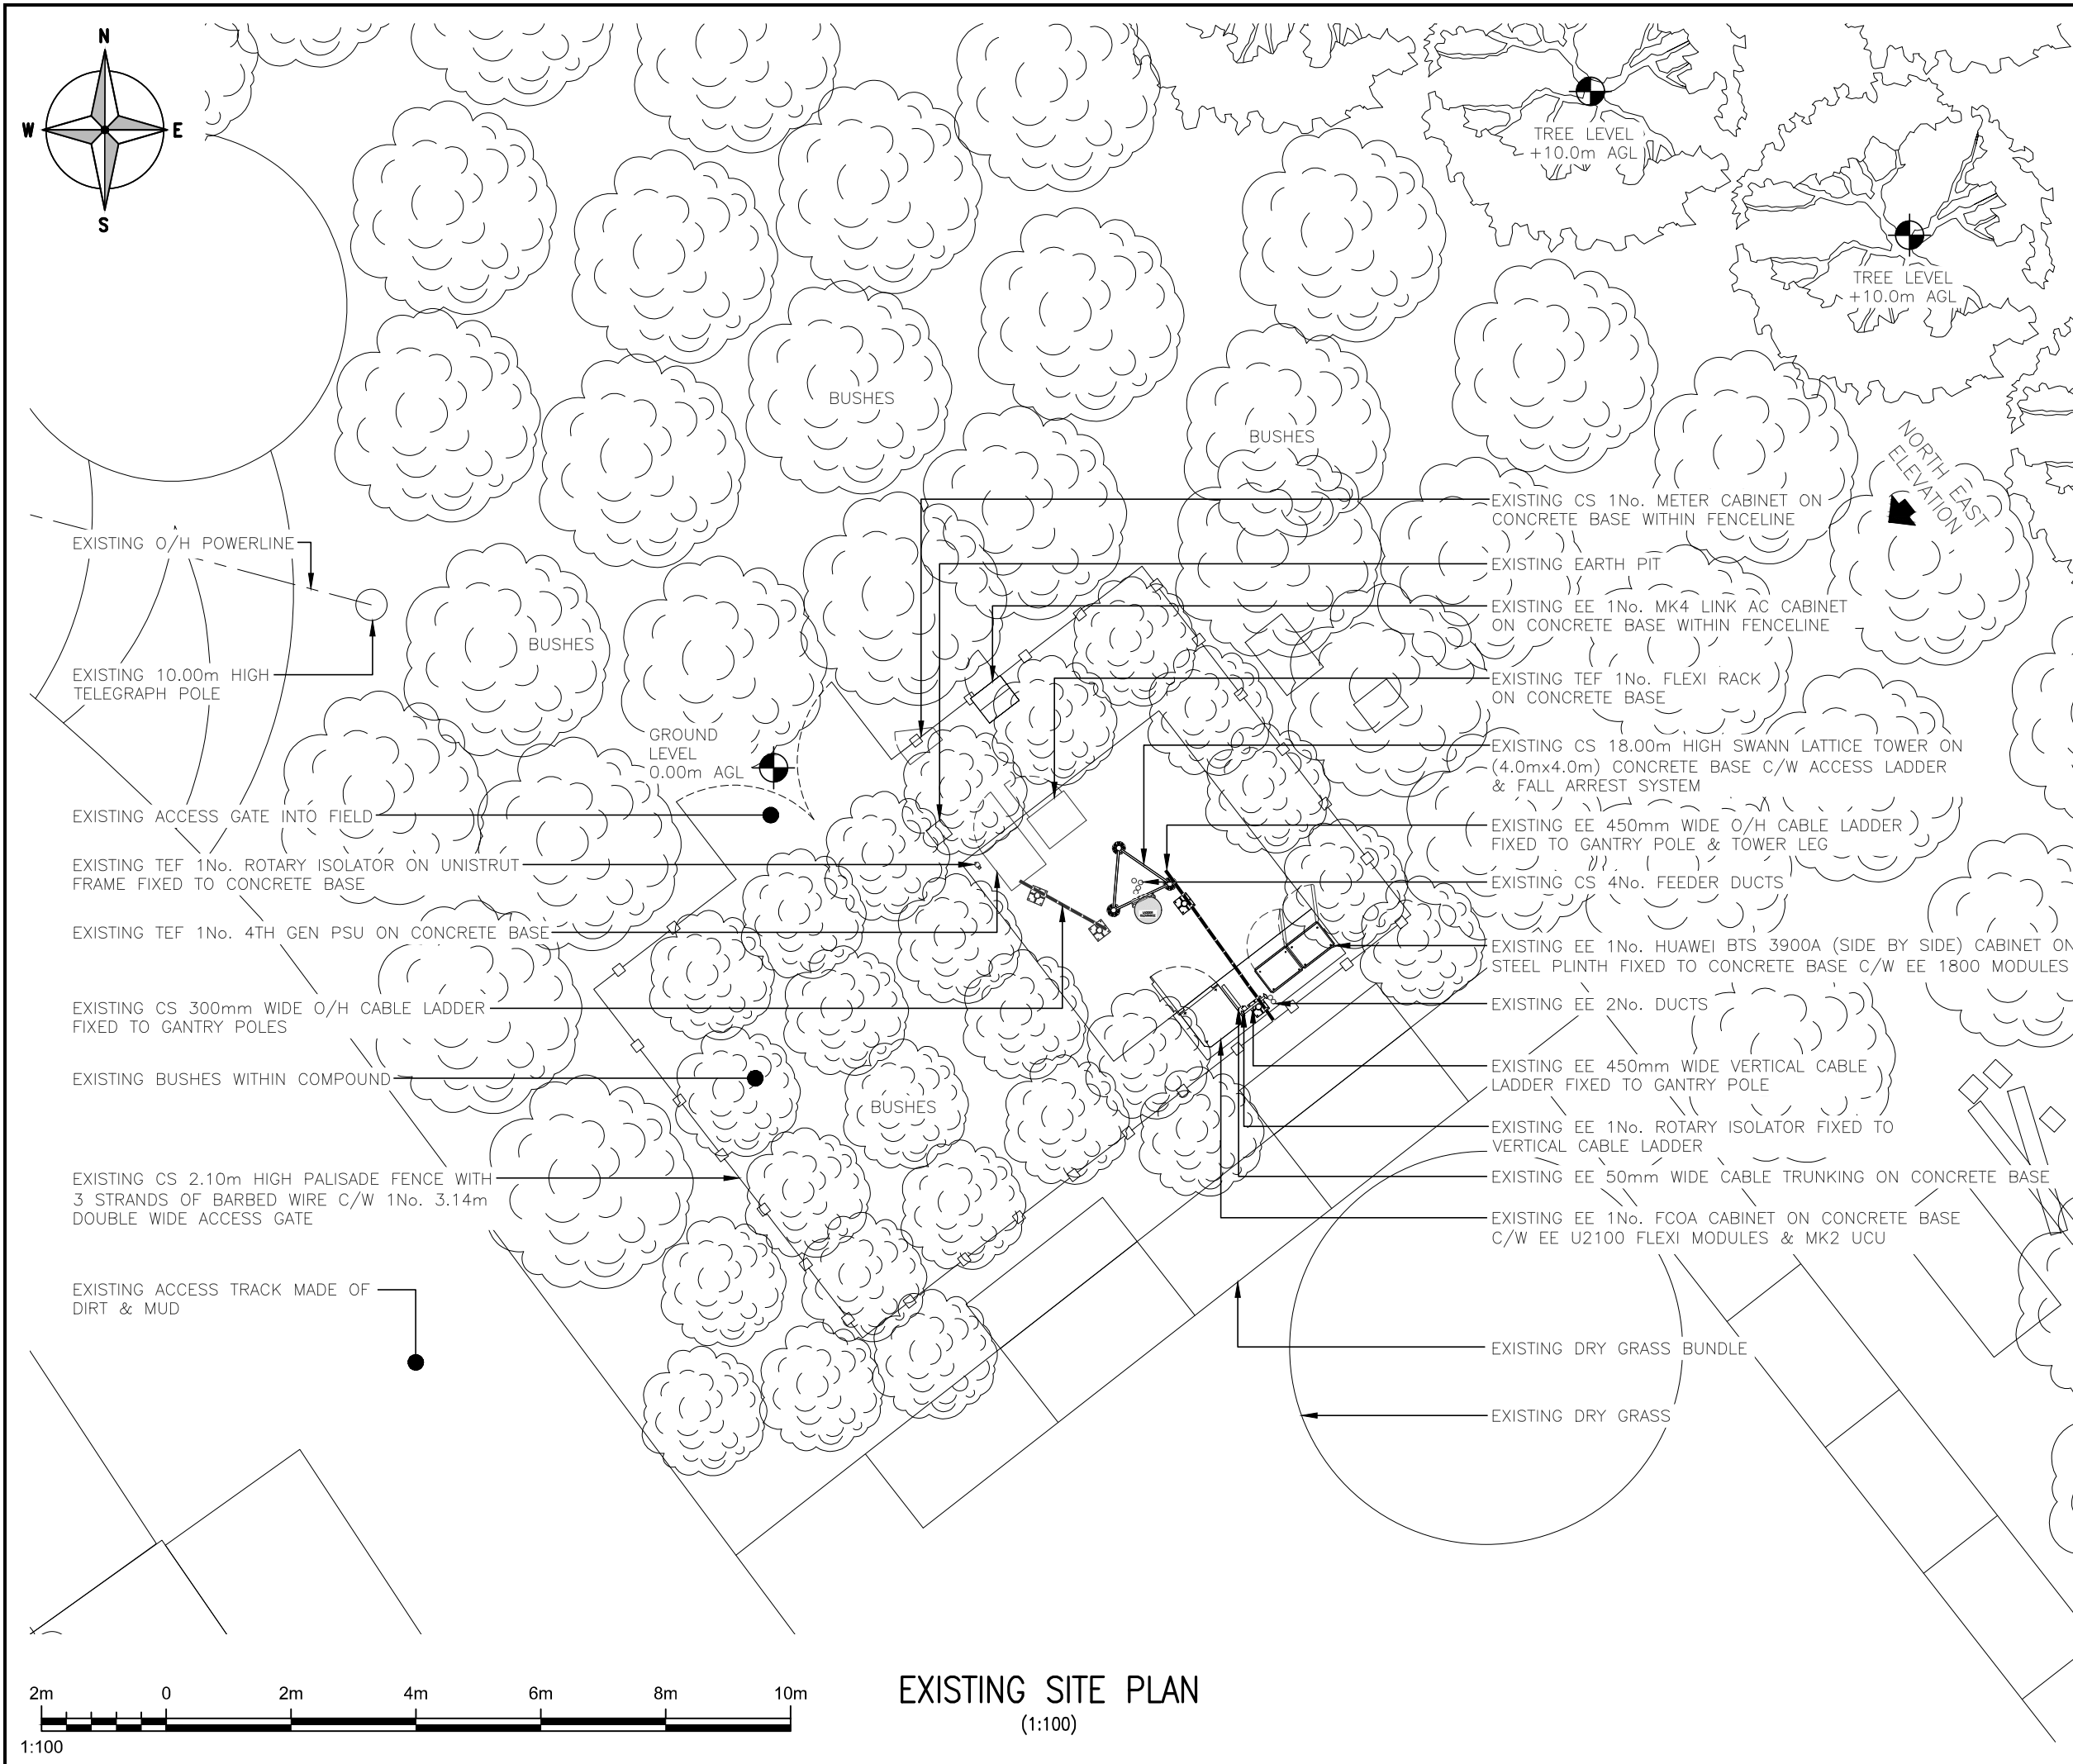

ALL DIMENSIONS ARE IN mm UNLESS NOTED OTHERWISE

N.G.R


E: 530250

N: 230720

NOTES:

2A	AMENDMENT	EMF	SI	04/08/25
1A	PLANNING ISSUE	EMF	SI	22/07/25
REV	MODIFICATION	BY	CH	DATE

Cell Name				Opt.
CUMBERLOW GREEN FARM – VODAFONE				–
Cell ID No				
CSID	–	VF	–	TEF
20744327	–	16771	–	76711
✓ TM Cell ID	–	N/A	–	N/A
93219	–	–	–	–
Site Address / Contact Details				
LAND AT CUMBERLOW GREEN FARM CUMBERLOW GREEN FARM SG9 0QD				
Drawing Title: EXISTING SITE PLAN				
Purpose of issue: PLANNING				Dwg Rev: 1A
Drawing Number: 200				1A
Surveyed By: KTL		Original Sheet Size: A3		Pack Issue:
Drawn: EMF	Date: 22/07/25	Checked: SI	Date: 22/07/25	2A

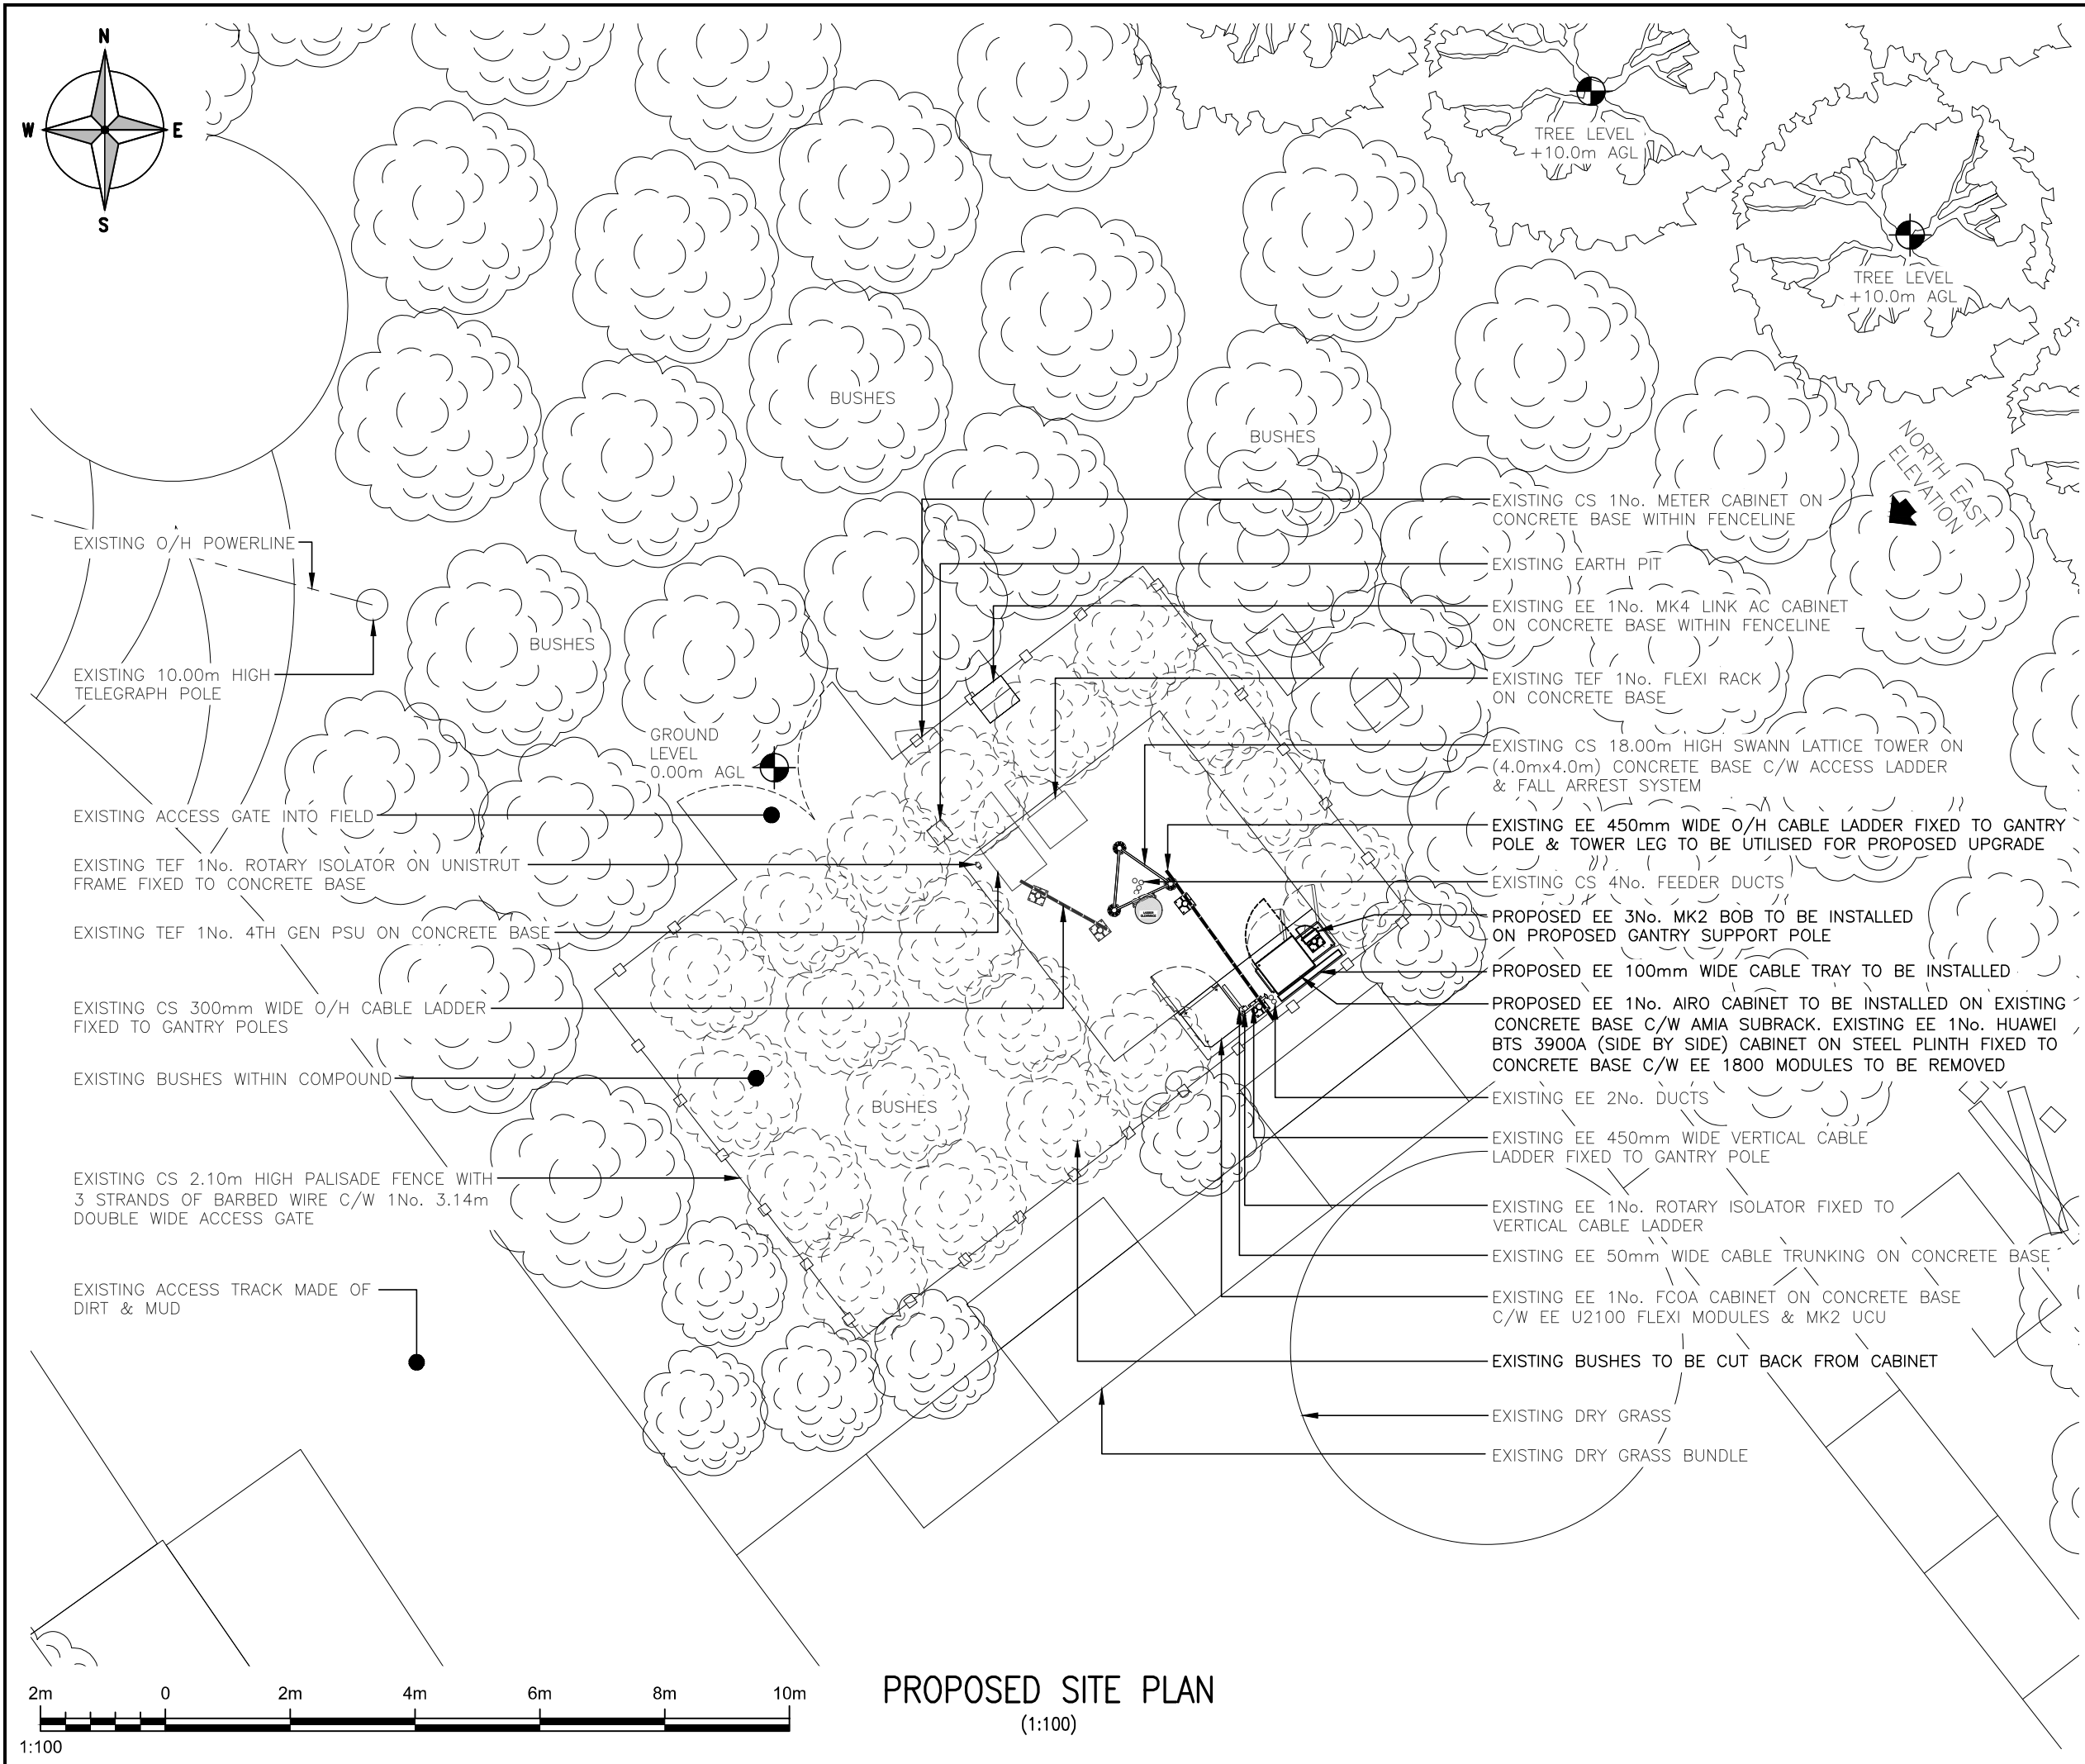

ALL DIMENSIONS ARE IN mm UNLESS NOTED OTHERWISE

N.G.R

E: 530250

N: 230720


NOTES:

NOTE:

EXISTING OVERGROWN VEGETATION AND BUSHES WITHIN COMPOUND TO BE CUT BACK PRIOR TO UPGRADE WORKS COMMENCING

2A	AMENDMENT	EMF	SI	04/08/25
1A	PLANNING ISSUE	EMF	SI	22/07/25
REV	MODIFICATION	BY	CH	DATE

Cell Name				Opt.
CUMBERLOW GREEN FARM – VODAFONE				–
Cell ID No				
CSID	–	VF	–	TEF
20744327	–	16771	–	76711
✓ TM Cell ID	–	N/A	–	N/A
93219	–	–	–	–
Site Address / Contact Details				
LAND AT CUMBERLOW GREEN FARM CUMBERLOW GREEN FARM SG9 0QD				
Drawing Title: PROPOSED SITE PLAN				
Purpose of issue: PLANNING				Dwg Rev: 1A
Drawing Number: 201				1A
Surveyed By: KTL		Original Sheet Size: A3		Pack Issue:
Drawn: EMF	Date: 22/07/25	Checked: SI	Date: 22/07/25	2A

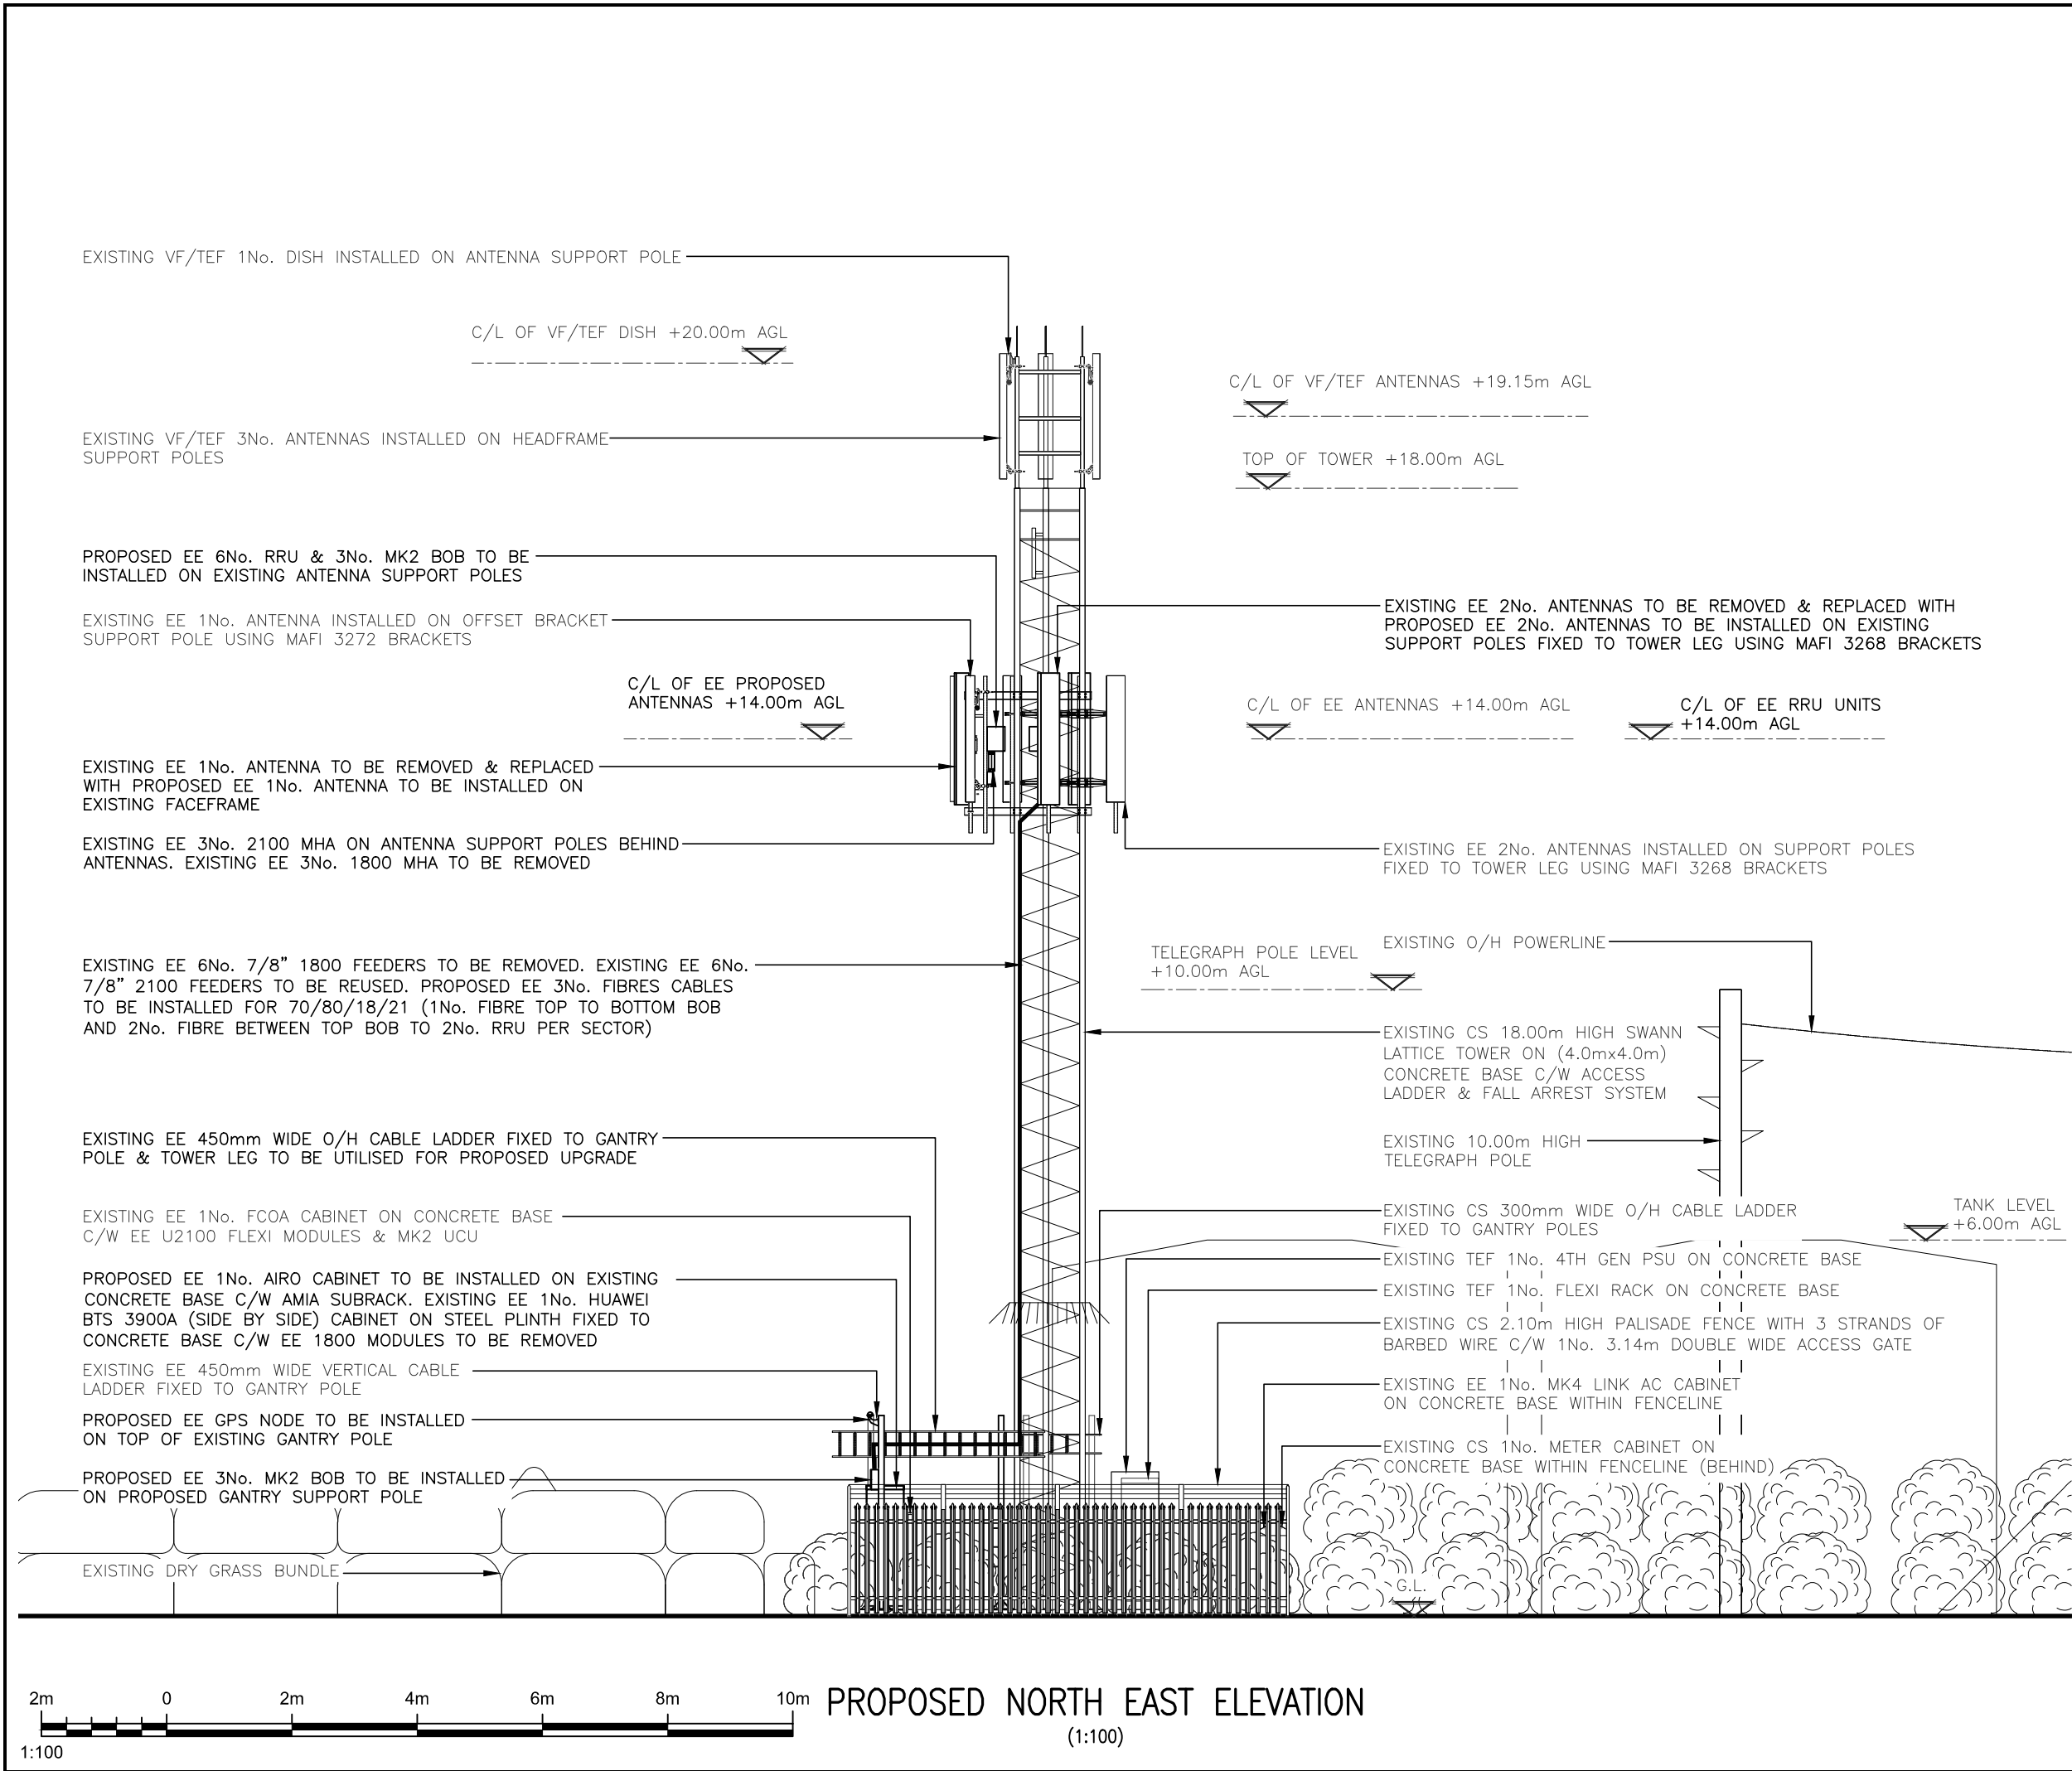

ALL DIMENSIONS ARE IN mm UNLESS NOTED OTHERWISE

N.G.R E: 530250 N: 230720

NOTES:

NOTE:
EXISTING OVERGROWN VEGETATION
AND BUSHES WITHIN COMPOUND TO
BE CUT BACK PRIOR TO UPGRADE
WORKS COMMENCING

1A PLANNING ISSUE EMF SI 22/07/25

REV MODIFICATION BY CH DATE



Cell Name Opt.

CUMBERLOW GREEN FARM - VODAFONE -

Cell ID No

CSID	-	VF	-	TEF
20744327	-	16771	-	76711
✓ TM Cell ID	-	N/A	-	N/A
93219	-	-	-	-

Site Address / Contact Details

LAND AT CUMBERLOW GREEN FARM
CUMBERLOW GREEN FARM
SG9 0QD

Drawing Title: PROPOSED SITE ELEVATION

Purpose of issue: PLANNING Dwg Rev:

Drawing Number: 301 1A

Surveyed By: KTL Original Sheet Size: A3 Pack Issue:

Drawn: EMF Date: 22/07/25 Checked: SI Date: 22/07/25 2A