




1:100 Proposed Front Elevation

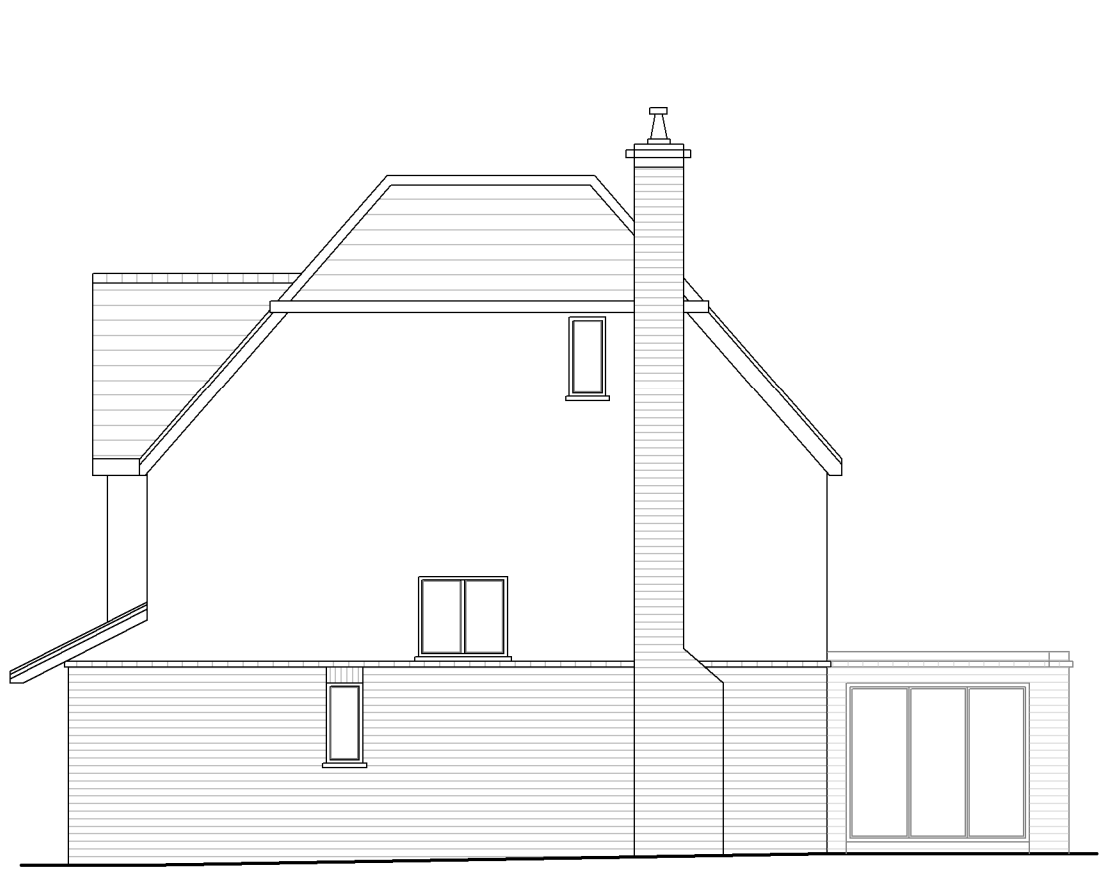

1:100 Proposed Side Elevation




1:100 Proposed Rear Elevation




Site




Neighbouring application, to be read in conjunction with this application

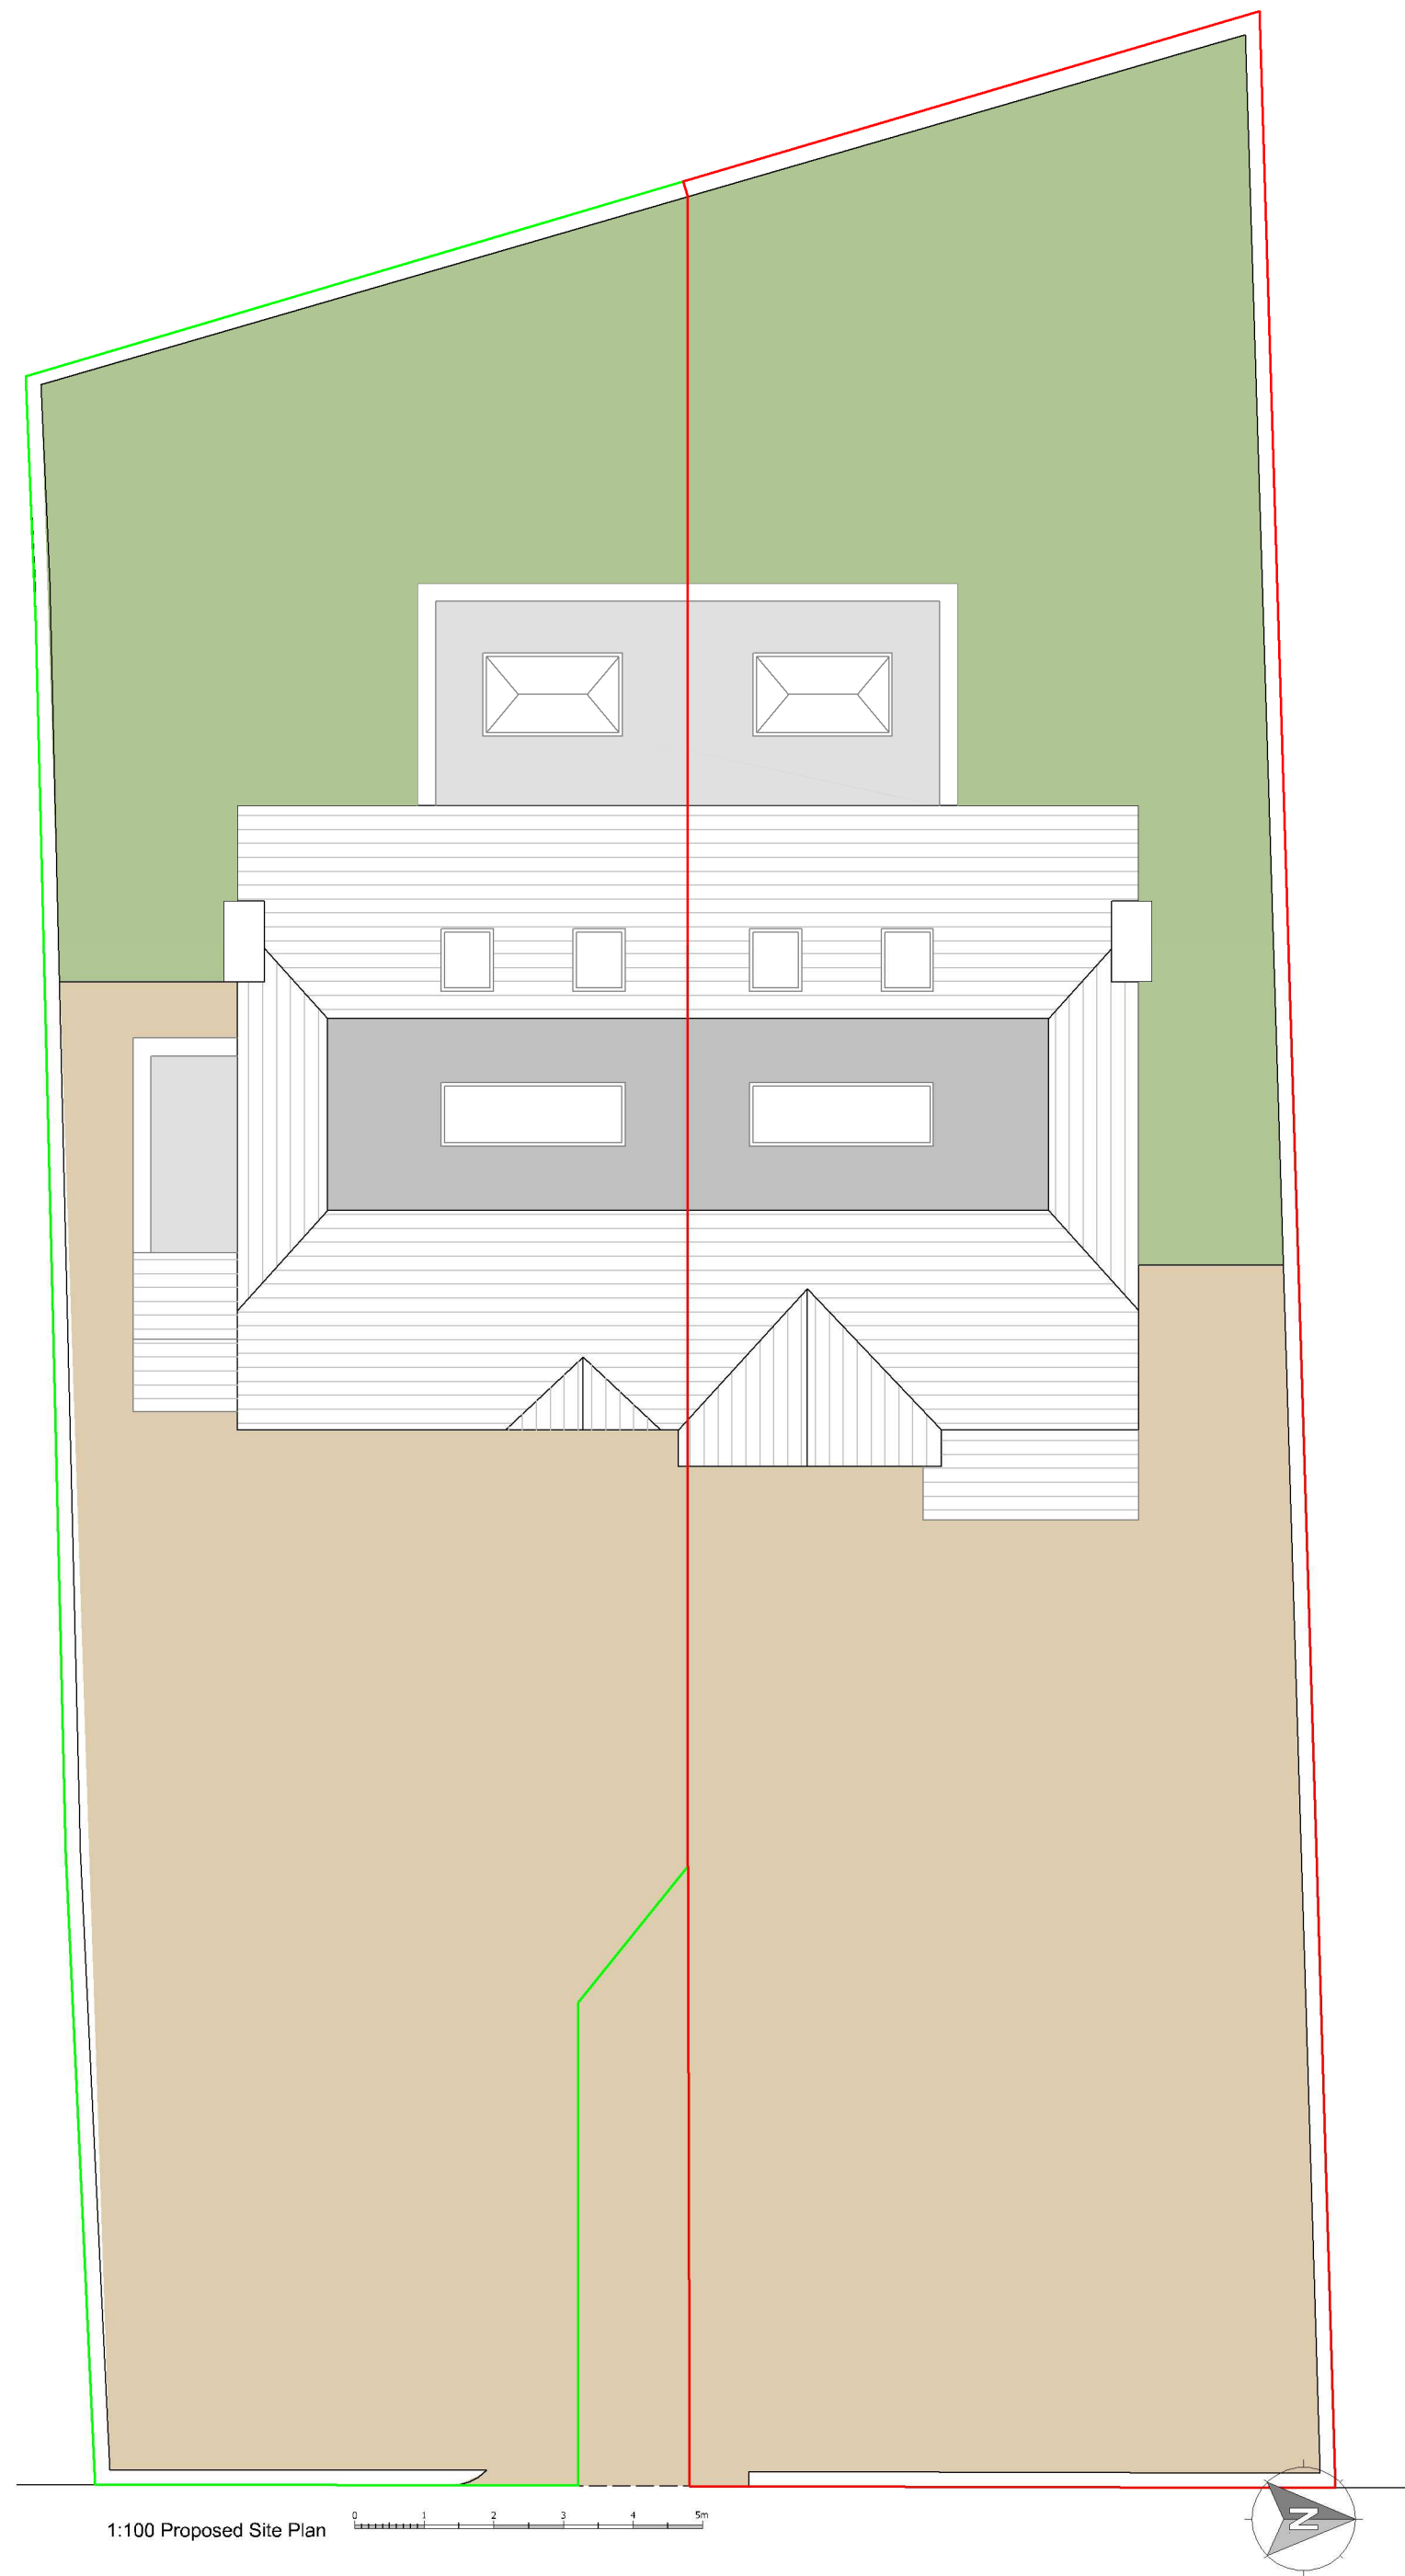


1:100 Proposed Site Plan

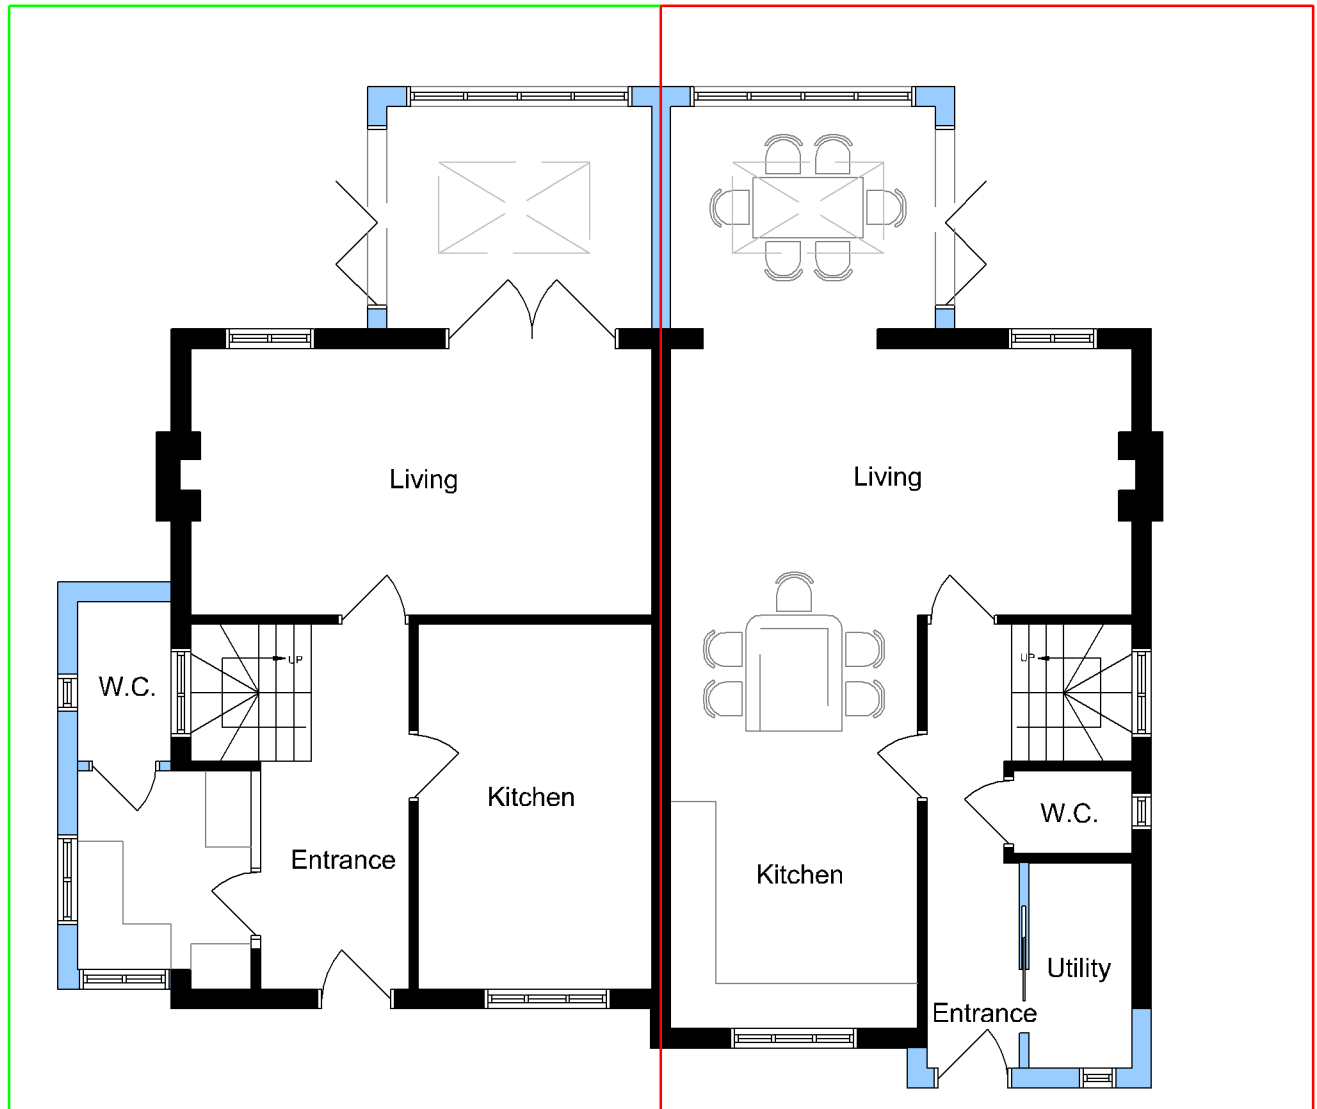


1:100 Proposed Ground Floor Plan

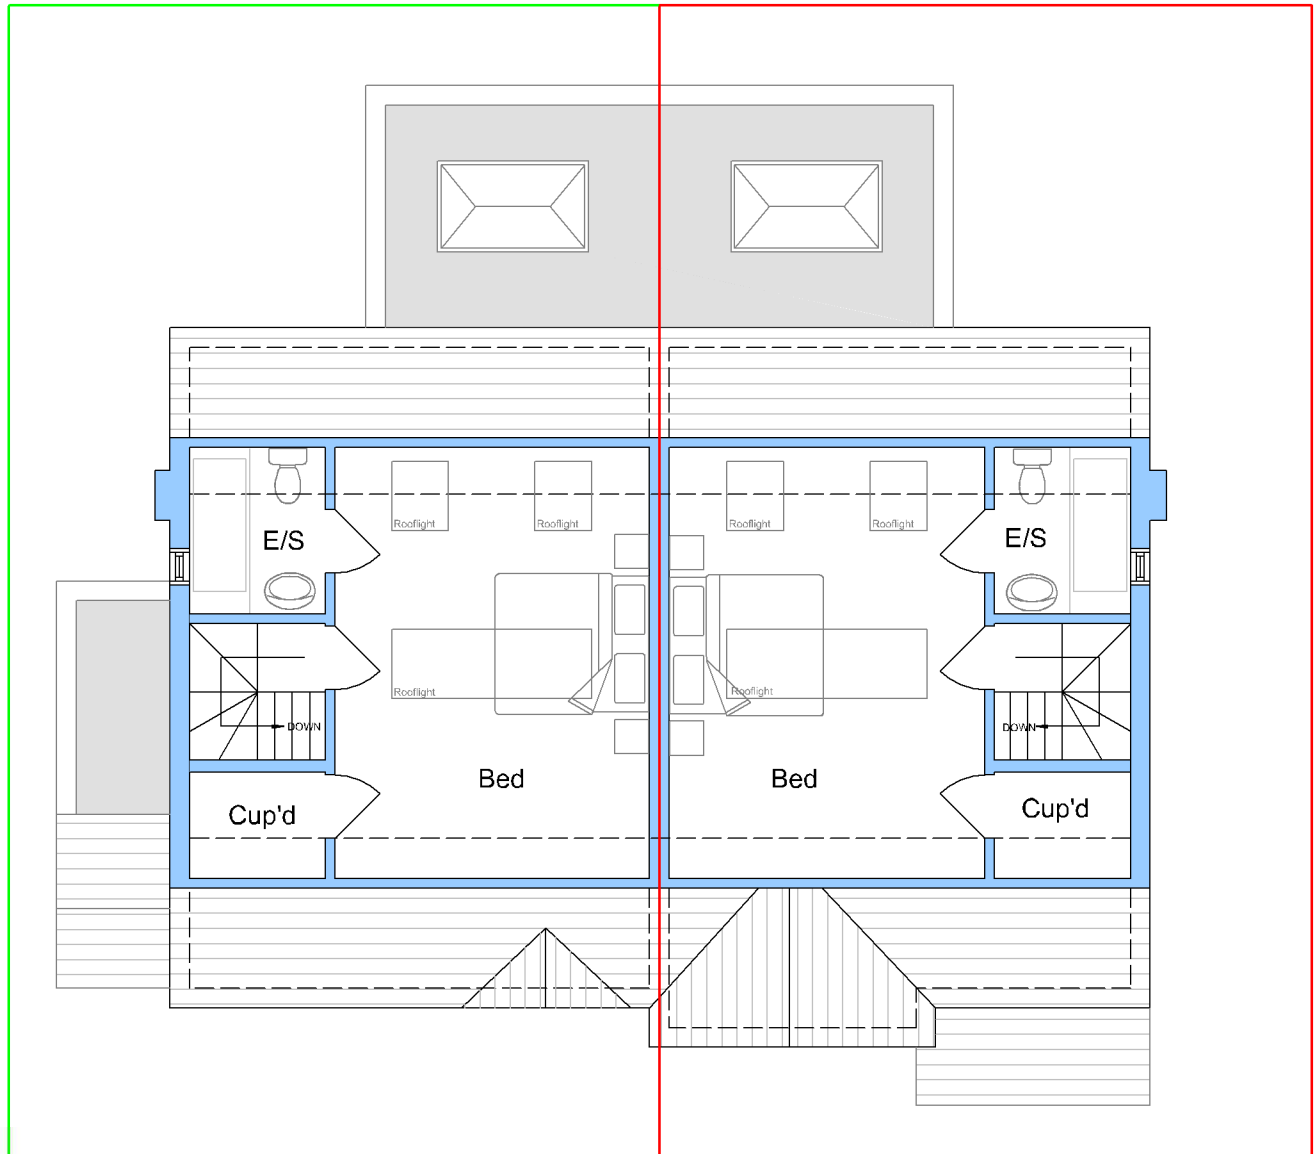

1:100 Proposed Second Floor Plan

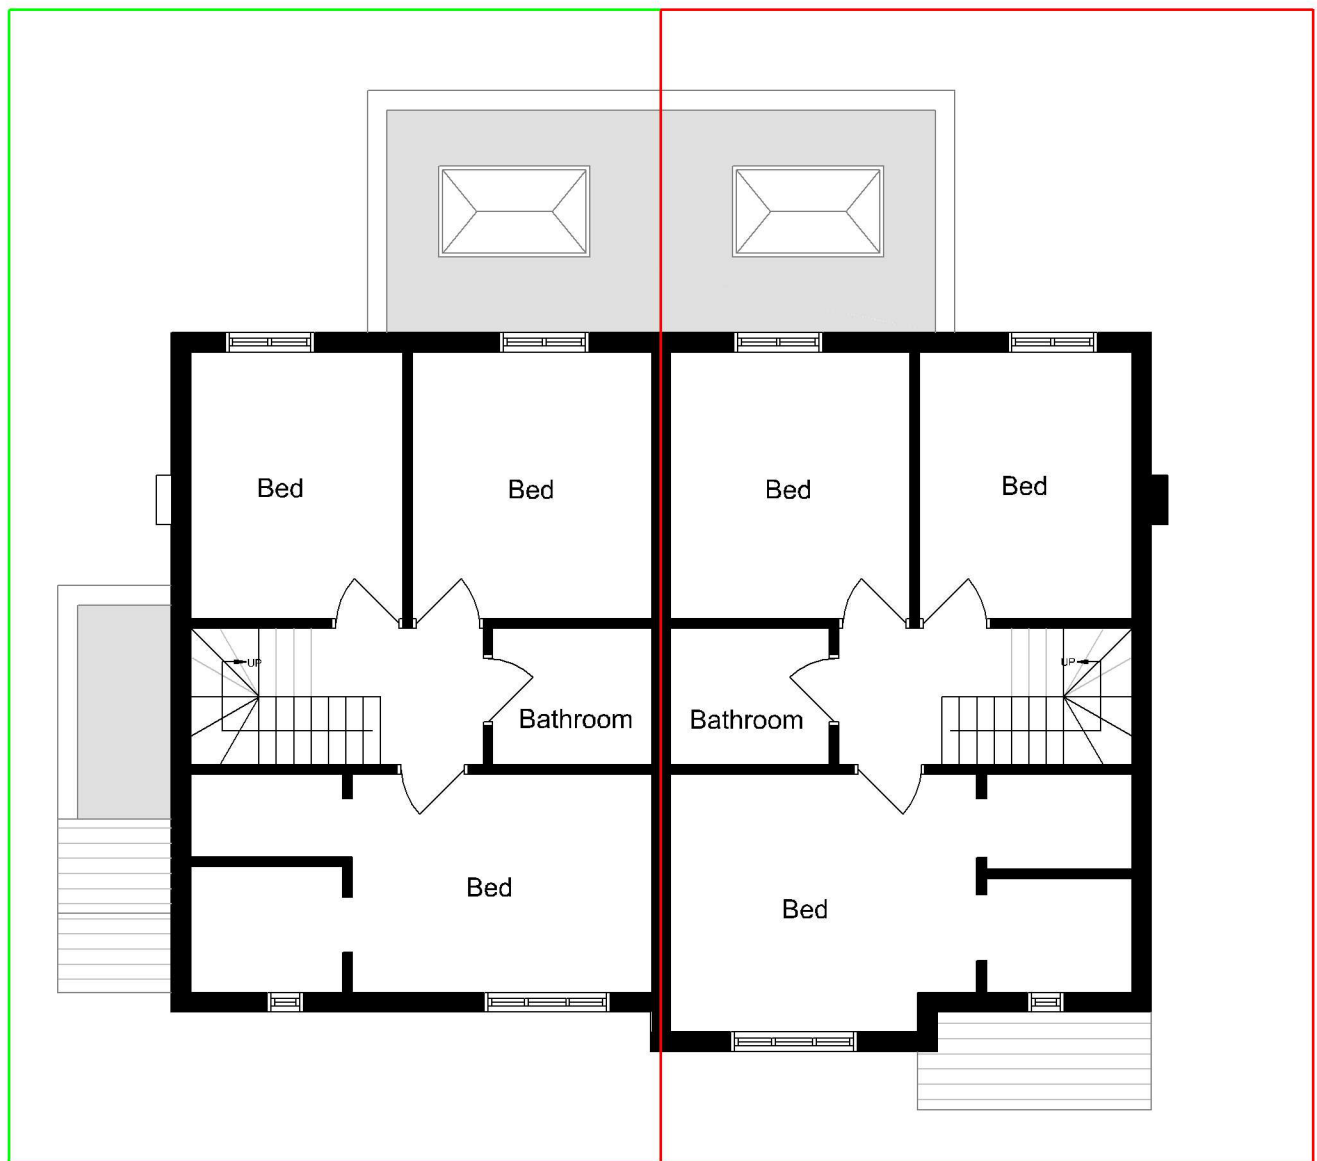

1:100 Proposed First Floor Plan

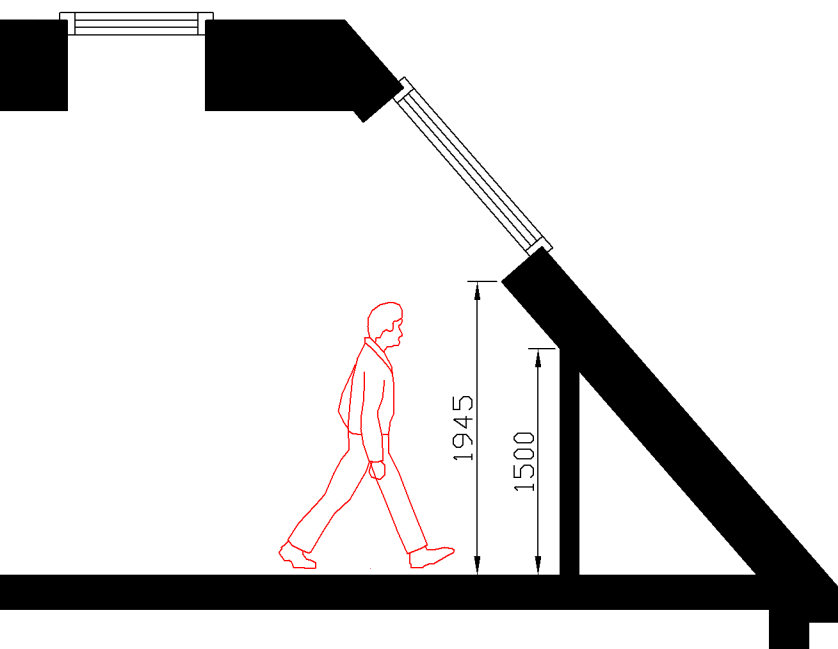

1:50 Section showing the sil height of the rear facing veluxes, demonstrating the inability of overlooking.

Rev A - Amended Roof Plan - 01/10/2024
Rev B - Amended Side Extension - 05/12/2024

THE PLANNING CONSULTANCY LTD		
The Studio, 2 Bradbury Farm Barns Hare Street, Buntingford, Hertfordshire, SG9 0DX		
Project Name: The Basset, Bankside, High Street, Barley, Royston SG8 8HU		Project No: 320
Drawing Title: Proposed Plans		Drawn by: HLW
Scale: 1:100 @ A1	Date Drawn: 13/09/2024	DRG NO: 02 - 101B
Dimensions are in millimeters unless otherwise stated. Do not scale from this drawing. If in doubt, ask.		