




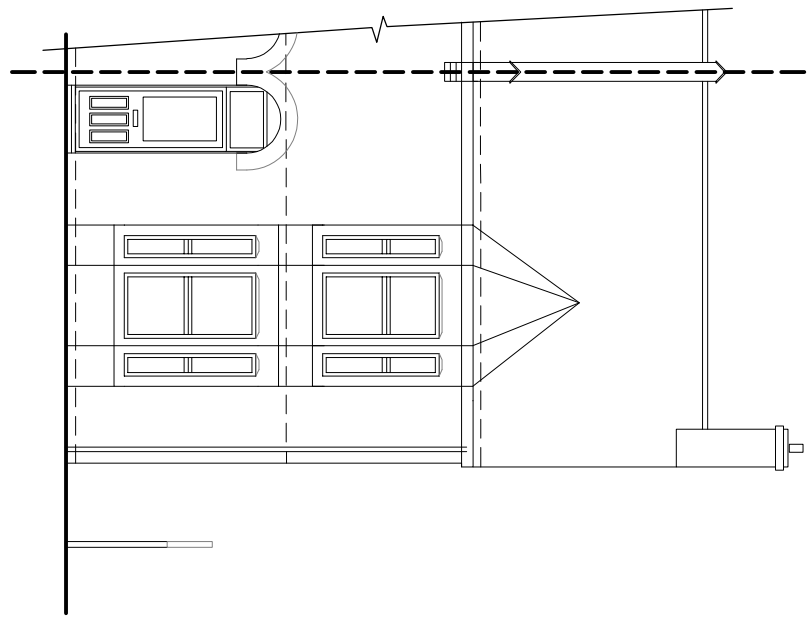


Front Elevation to 1:100

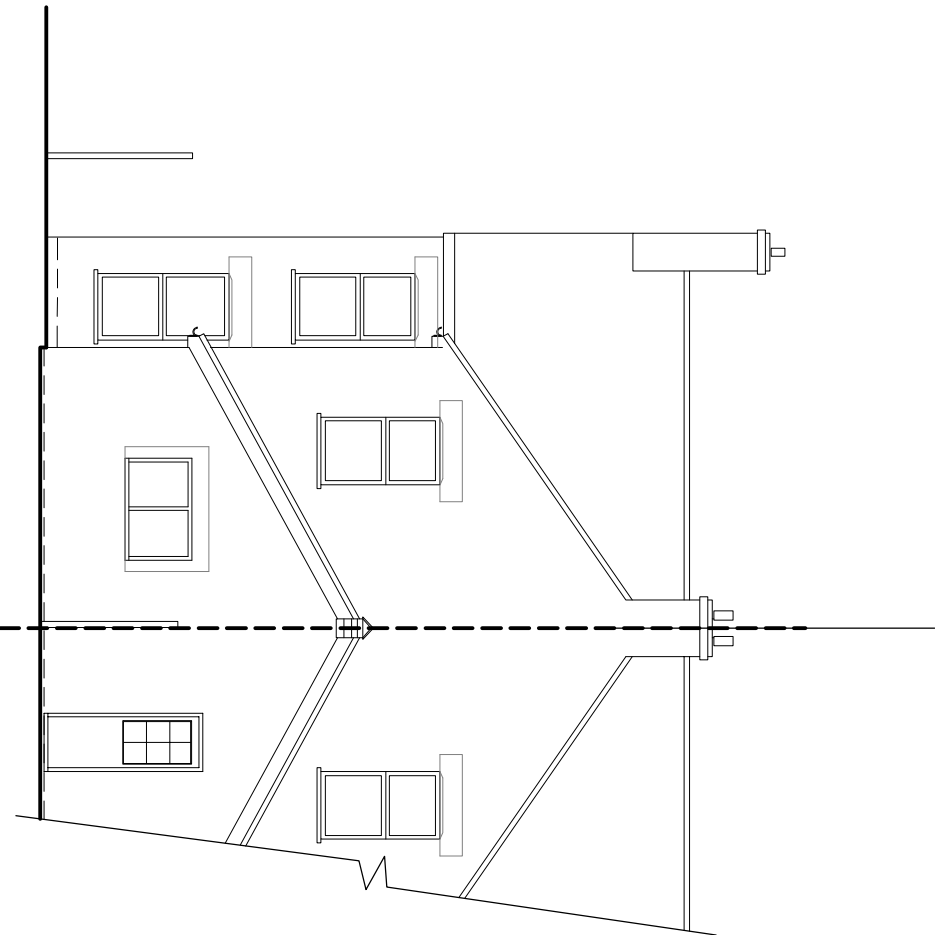


Rear Elevation to Garden 1:100

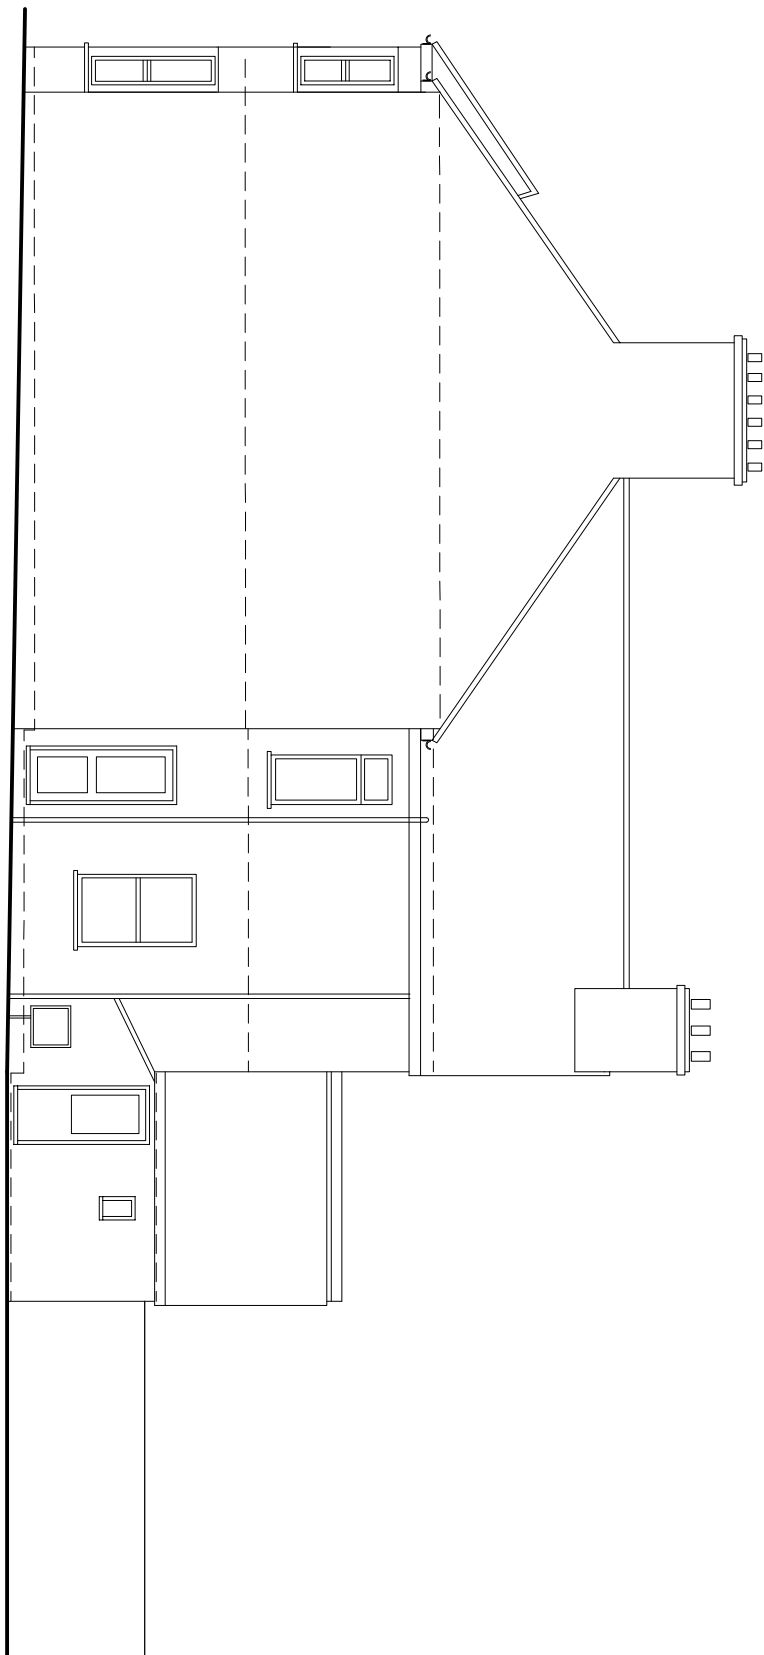

Side Elevation to No. 10 1:100

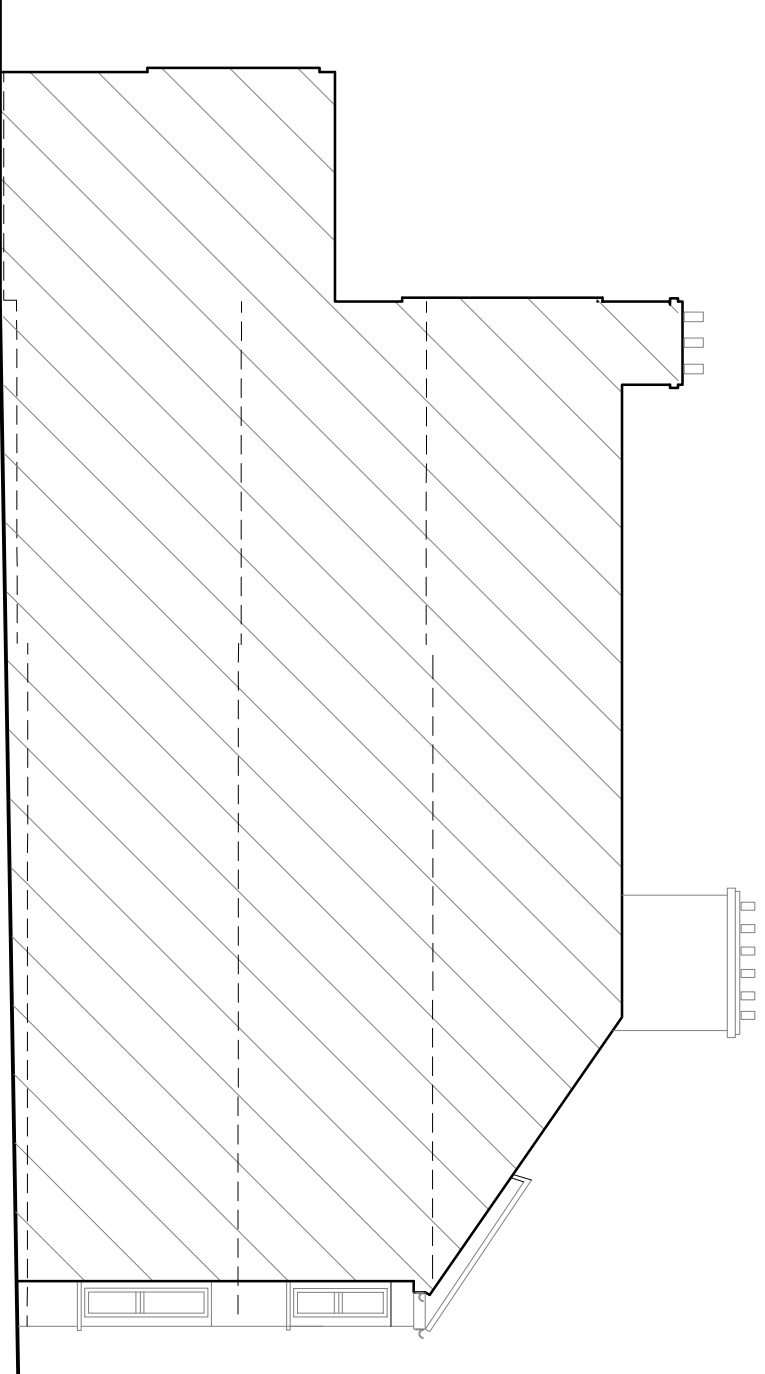

Side Elevation to No. 6 1:100

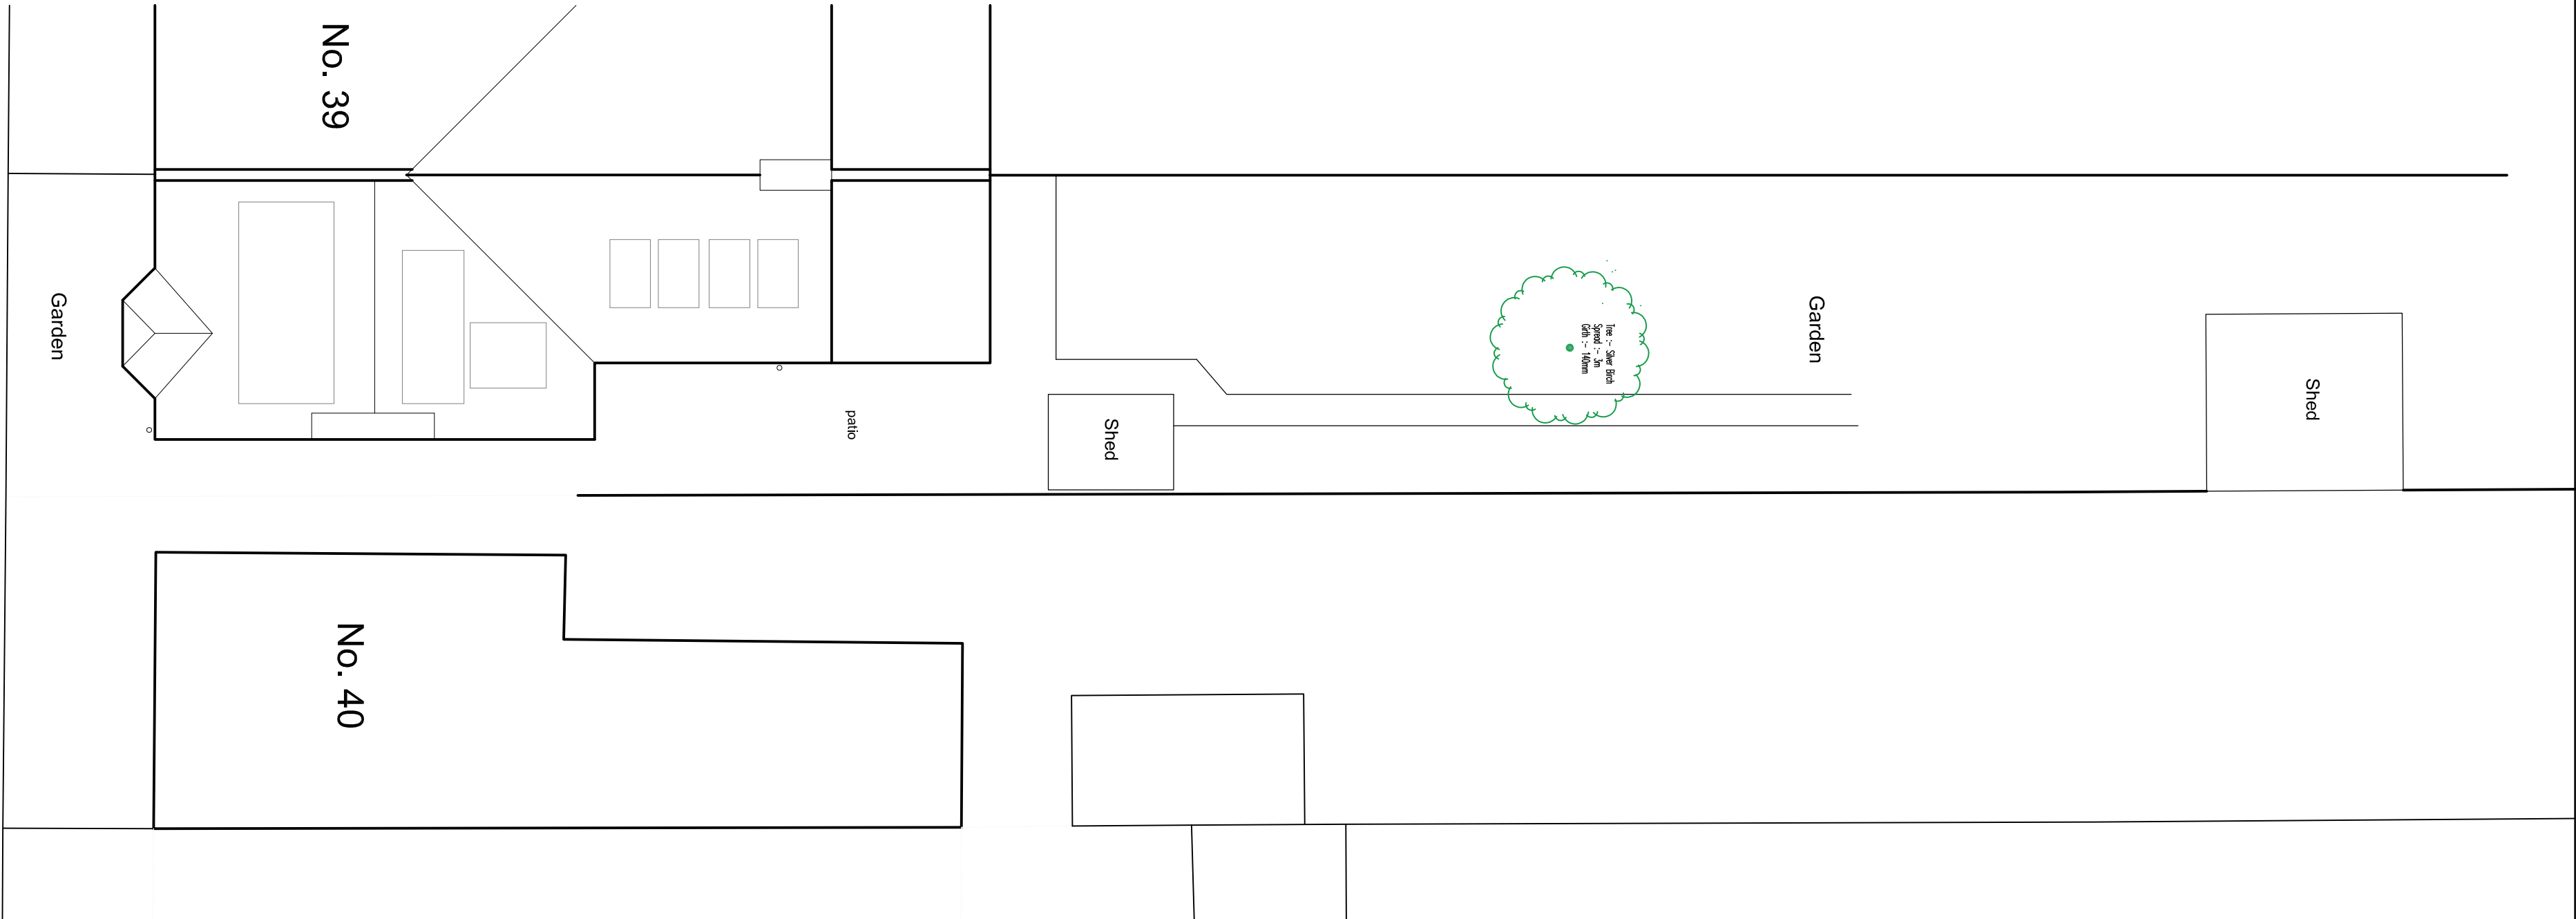

Site Plan @ 1:100



Crown Copyright and database rights 2025. OS AC0000814278 National Map Centre. Purchased 25/09/2025 1 year licence.

Location Plan 1:1250



Crown Copyright and database rights 2025. OS AC0000814278 National Map Centre. Purchased 25/09/2025 1 year licence.

Block Plan 1:500


NOTE : This drawing is subject to copyright, no portion is to be used without prior consent. This scheme is subject to Town Planning, Building Regulations and all other necessary consents. Dimensions, Areas and levels where given are subject to a site survey and are to be checked on site prior to construction.

This project falls under the Construction Design and Management Regulations 2015 whether domestic or commercial.

As the client you have specific duties under these regulations. These duties are a legal requirement.

For information on your responsibilities please go to www.HSE.gov.uk then CDM Regulations 2015.

10m @1:100

 

PRELIMINARY

Rev. Date. Amendments

bwp bourne wood partnership

SALISBURY HALL, LONDON, COUNTY, ST ALBANS, HERTS/SHRE, AL2 8LL
Tel:01727 821897
Email:info@bournewp.co.uk
www.bournewood.co.uk

Client / Project:

Mr G Reynolds & Miss G Kilby,
40 York Road, Hitchin,
Herts. SG5 1XB

Drawing Title:

Existing Elevations, Site, Block
and Location Plan

Drawn By:

Date:
Sept 2025

Scale:

Size:
A1

Job / Drawing Number:

Revision:
A

2281 SV02

Project Management And Cost Control Of Construction Projects