




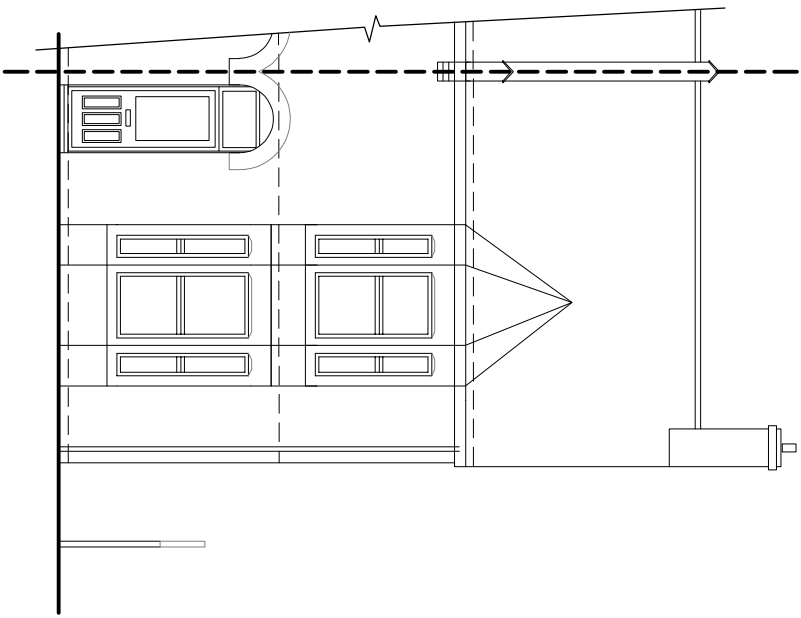


Front Elevation to 1:100

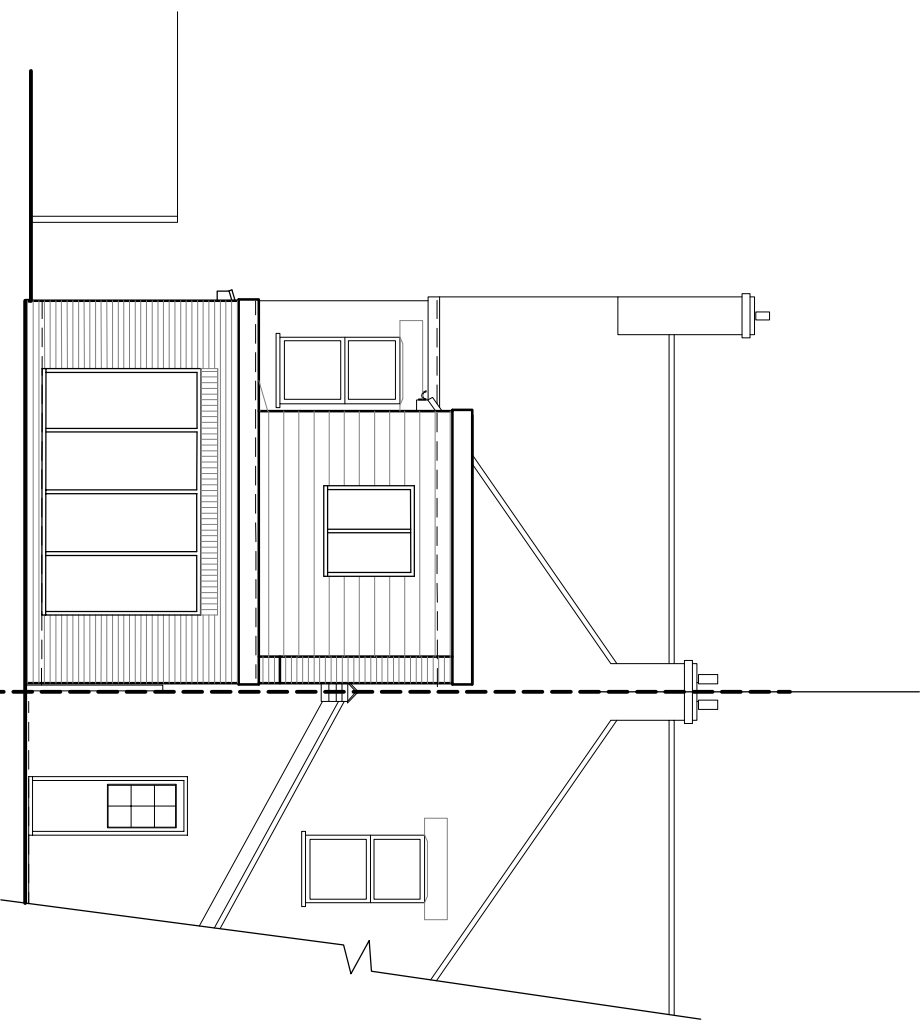


Rear Elevation to Garden 1:100

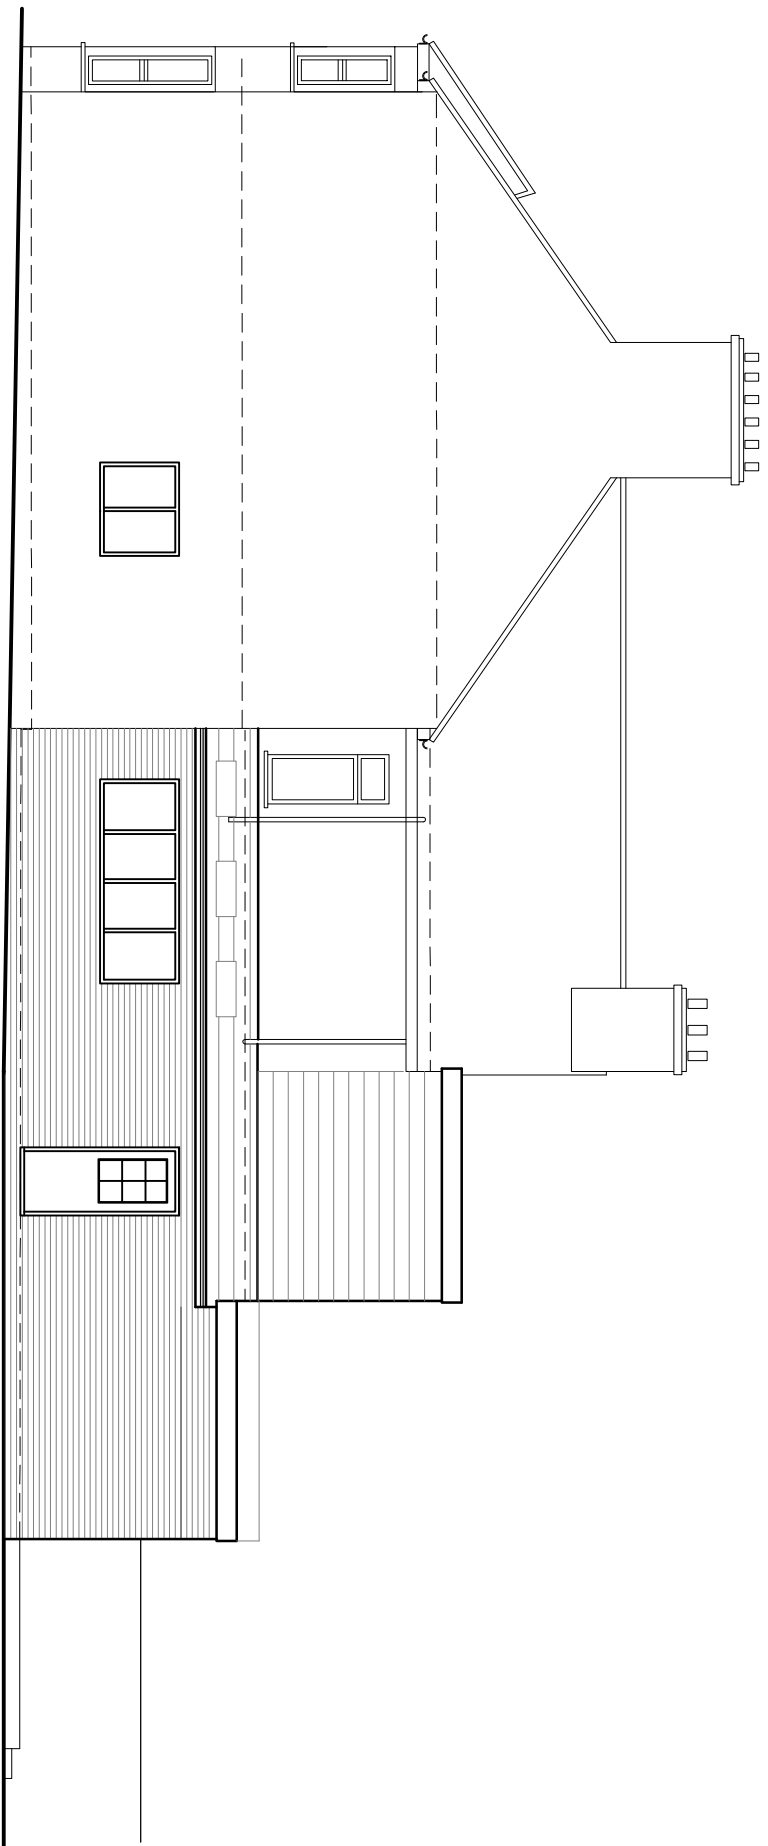

Side Elevation to No. 10 1:100

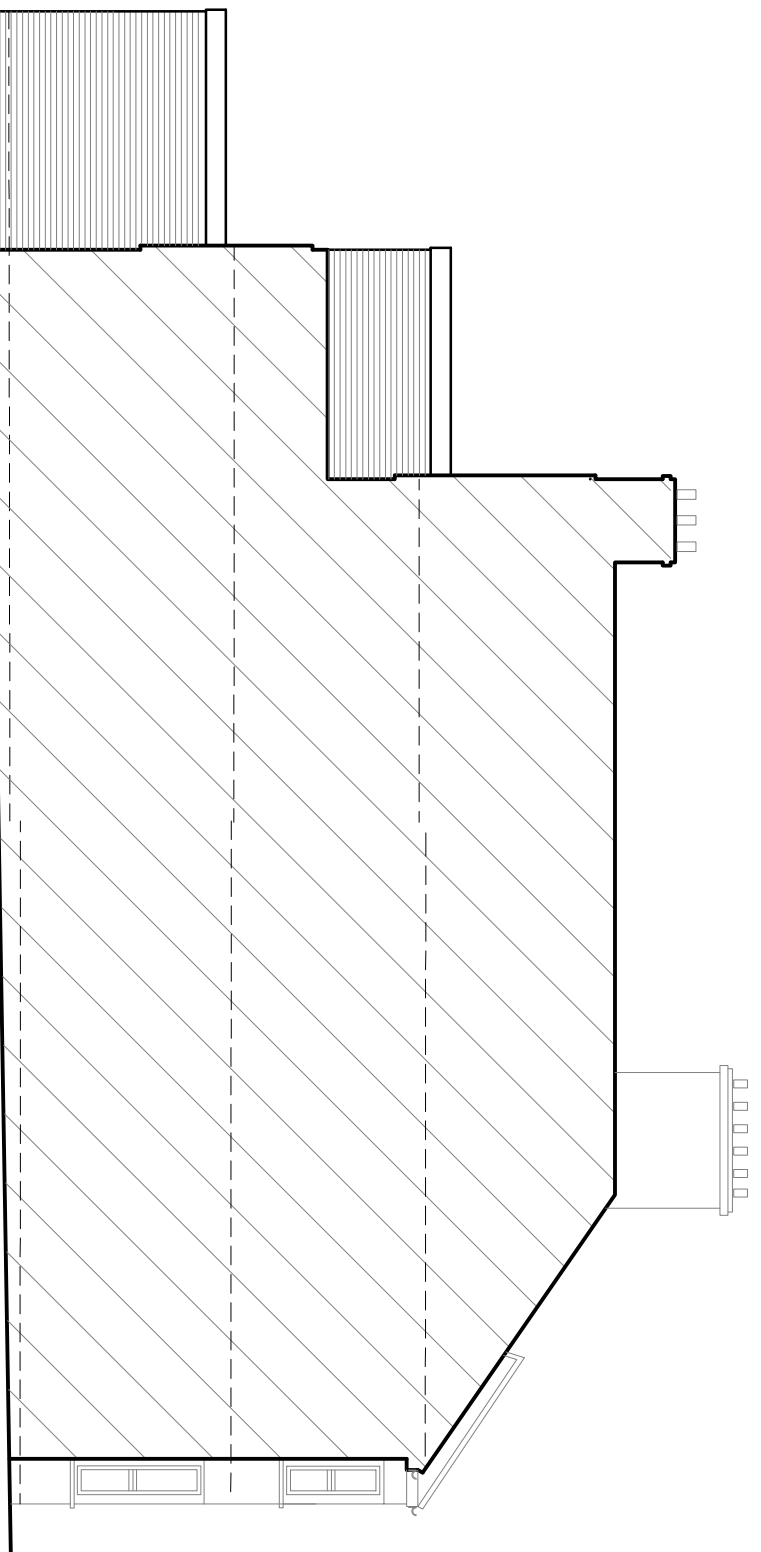

Side Elevation to No. 6 1:100

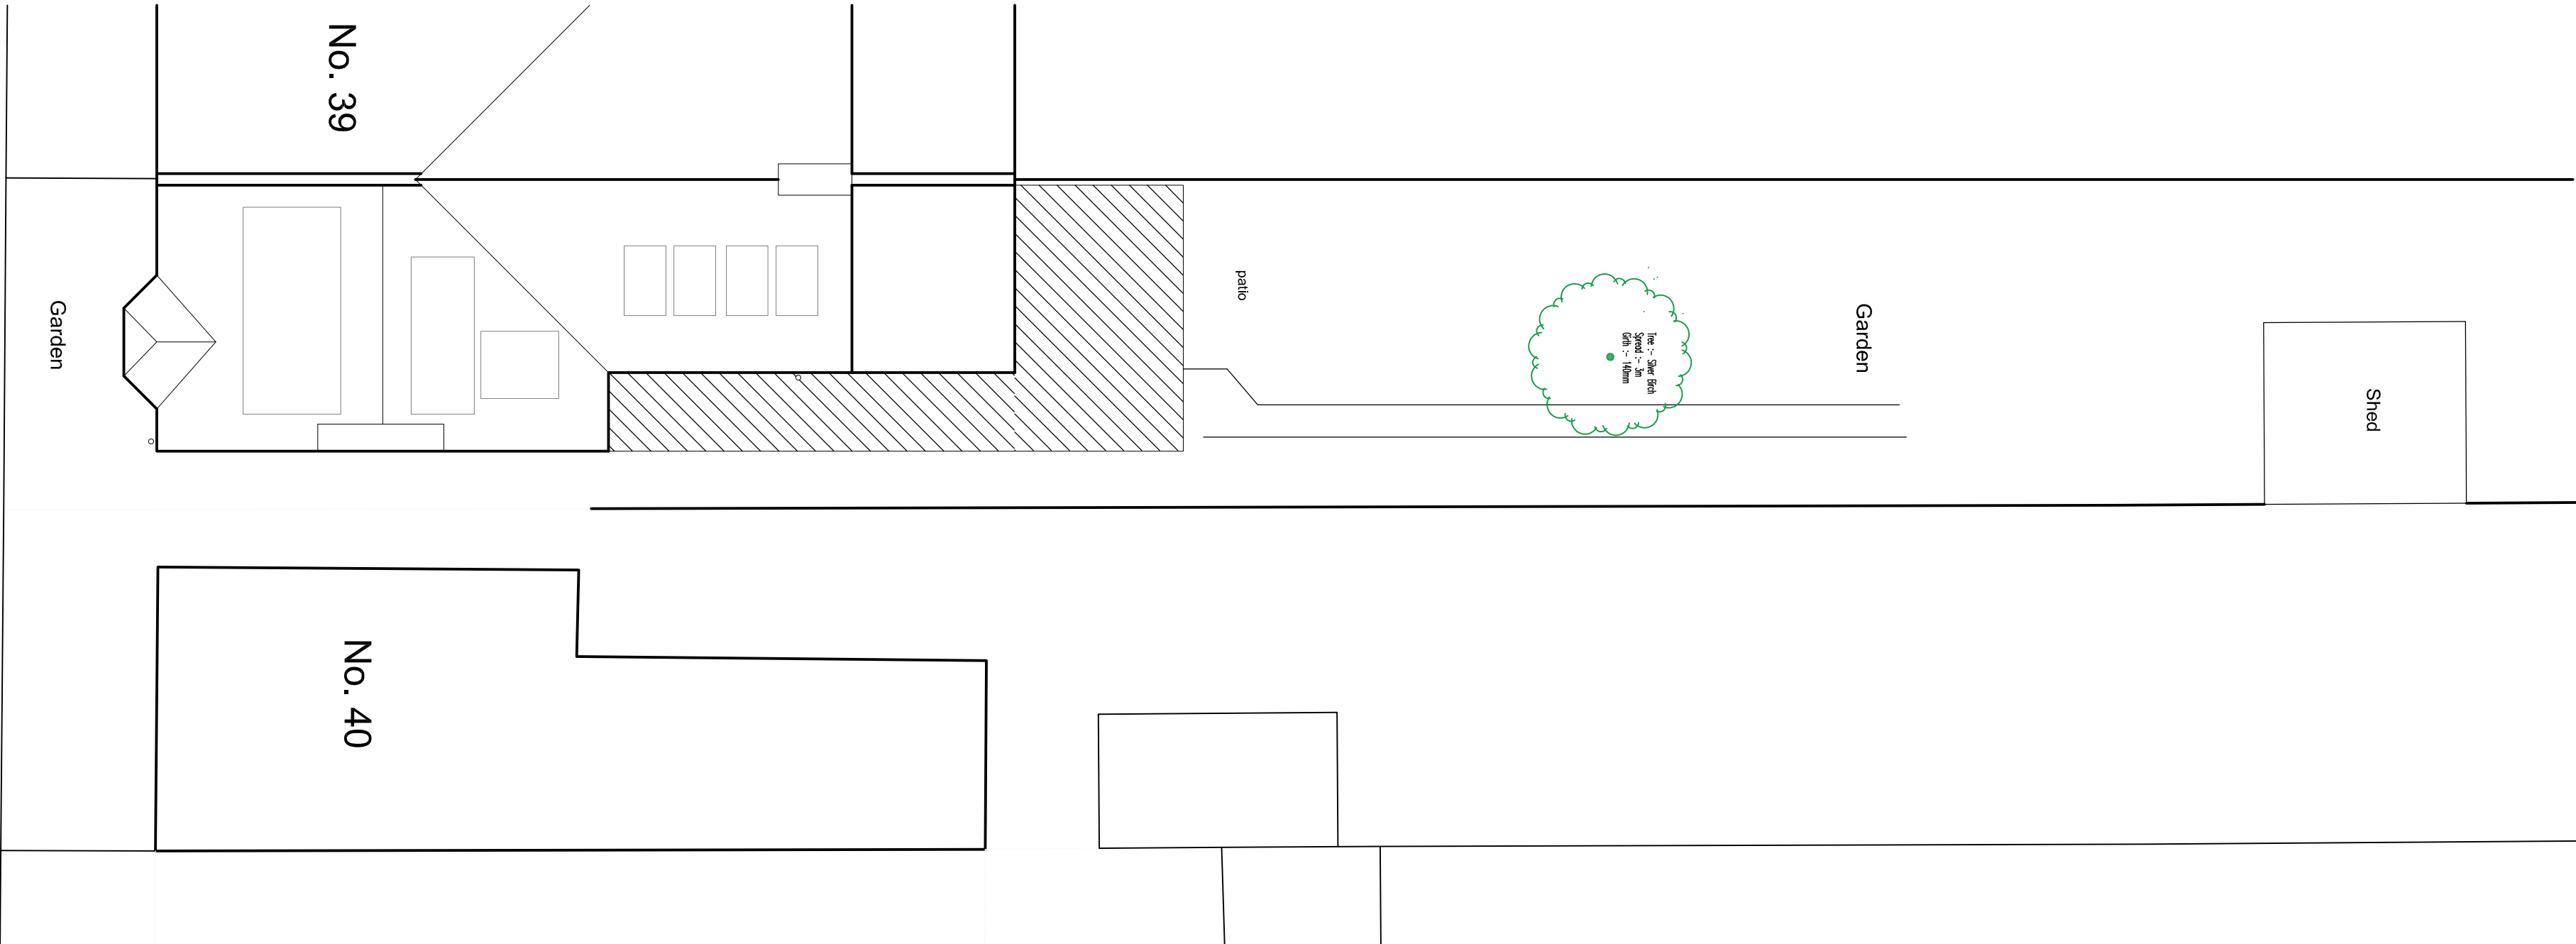

Site Plan @ 1:100



Location Plan 1:1250



Block Plan 1:500

NOTE : This drawing is subject to copyright, no portion is to be used without prior consent. This scheme is subject to Town Planning, Building Regulations and all other necessary consents. Dimensions, Areas and levels where given are subject to a site survey and are to be checked on site prior to construction.

This project falls under the Construction Design and Management Regulations 2015 whether domestic or commercial. As the client you have specific duties under these regulations. These duties are a legal requirement. For information on your responsibilities please go to www.HSE.gov.uk then CDM Regulations 2015.

10m @1:100



PRELIMINARY

Rev. Date. Amendments

bwp bourne wood partnership

SALISBURY HALL LONDON, COVENTRY, SALISBURY, HERTFORDSHIRE, AL2 8LU
enquiries@bournewp.co.uk
www.bournewood.co.uk

Client / Project:
Mr G Reynolds & Miss G Kilby,
40 York Road, Hitchin,
Herts, SG5 1XB

Drawing Title:
Proposed Elevations, Site, Block
and Location Plan

Drawn By: Date: Oct 2025

Scale: Size: A1

Job / Drawing Number: Revision: D

2281 PD02

Project Management And Cost Control Of Construction Projects