
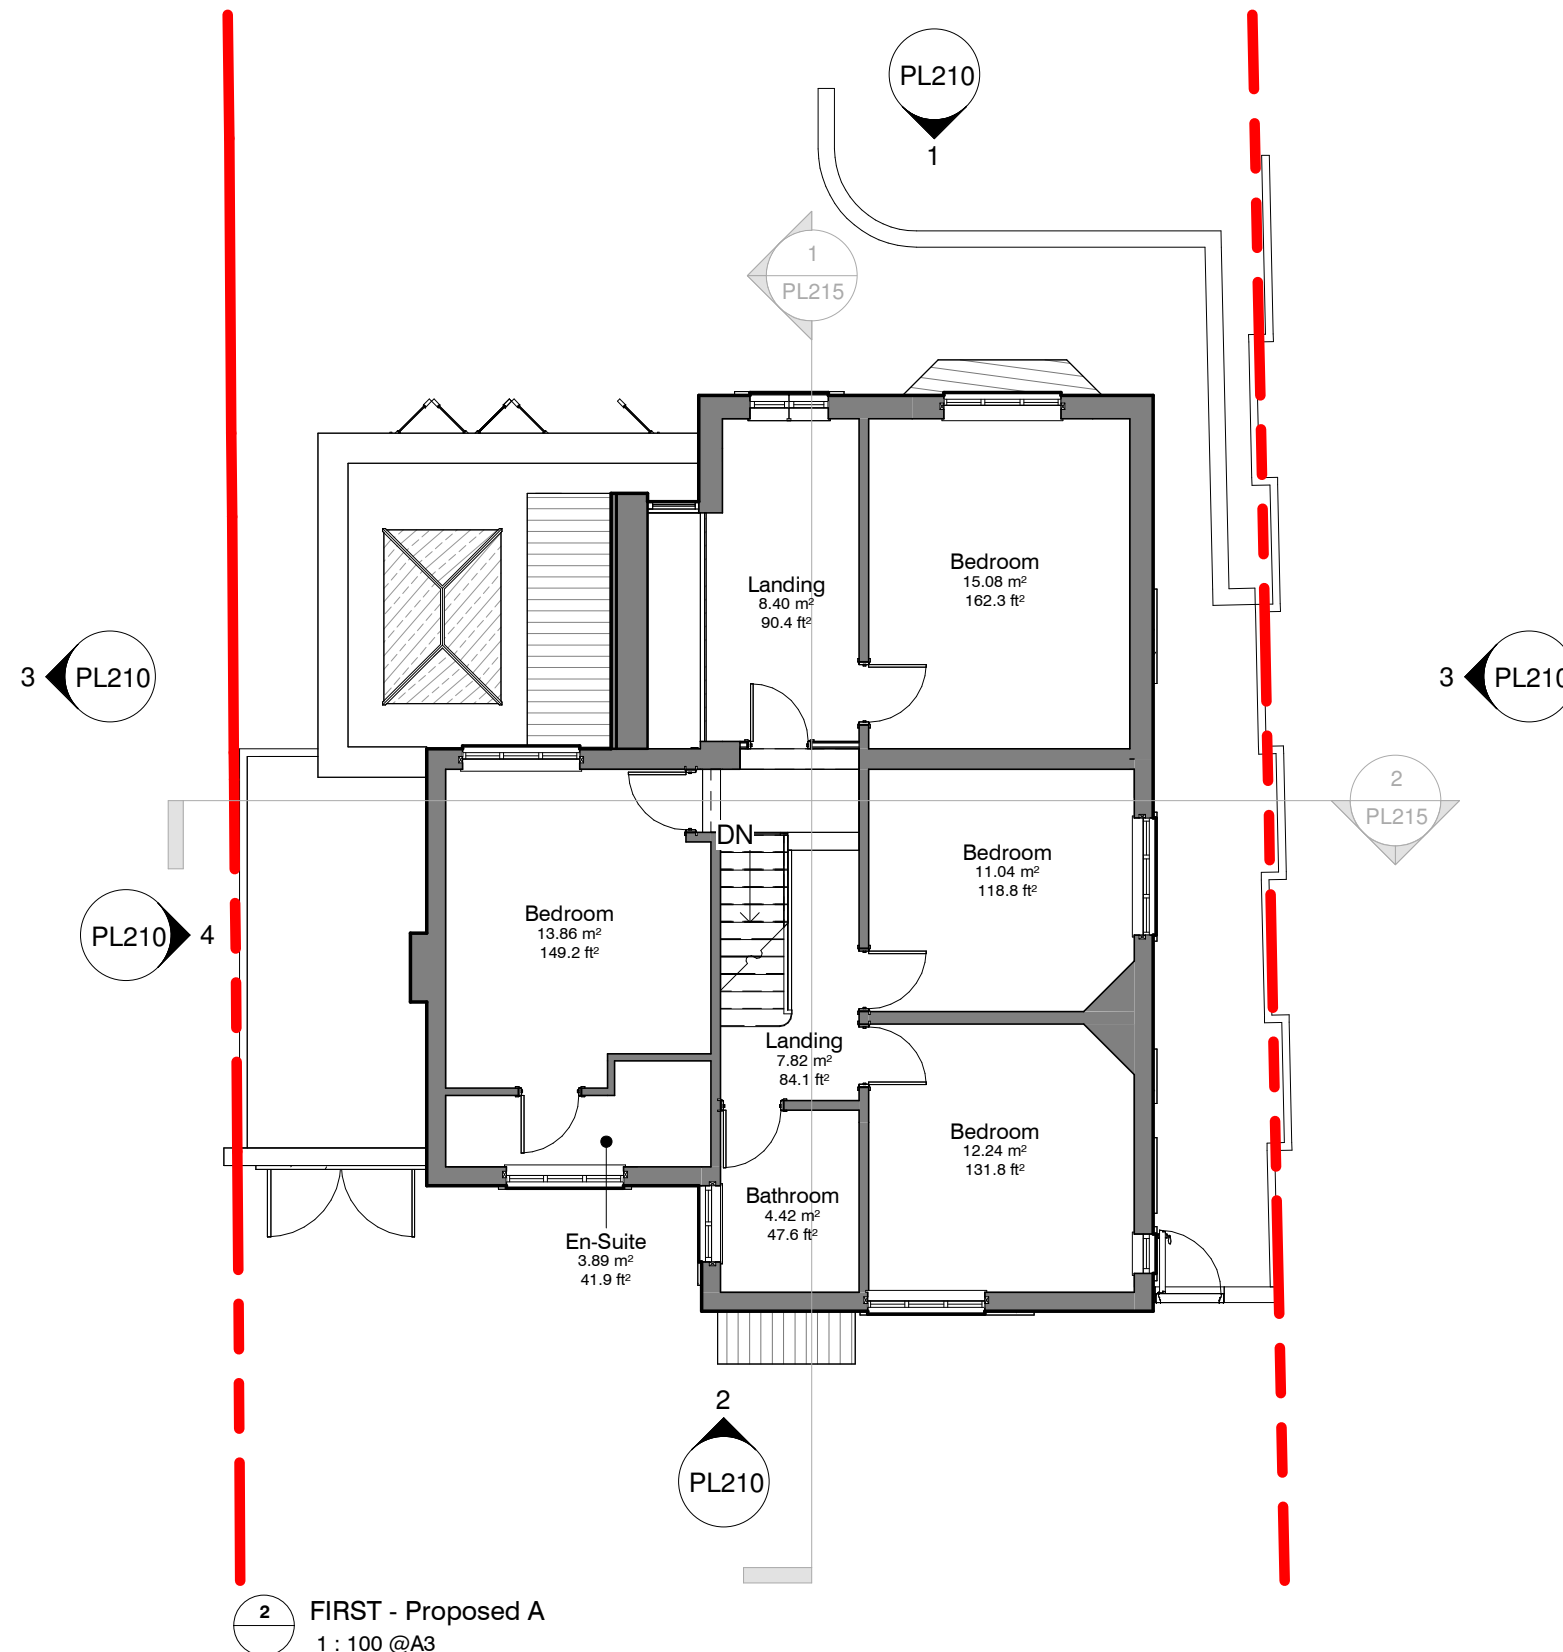


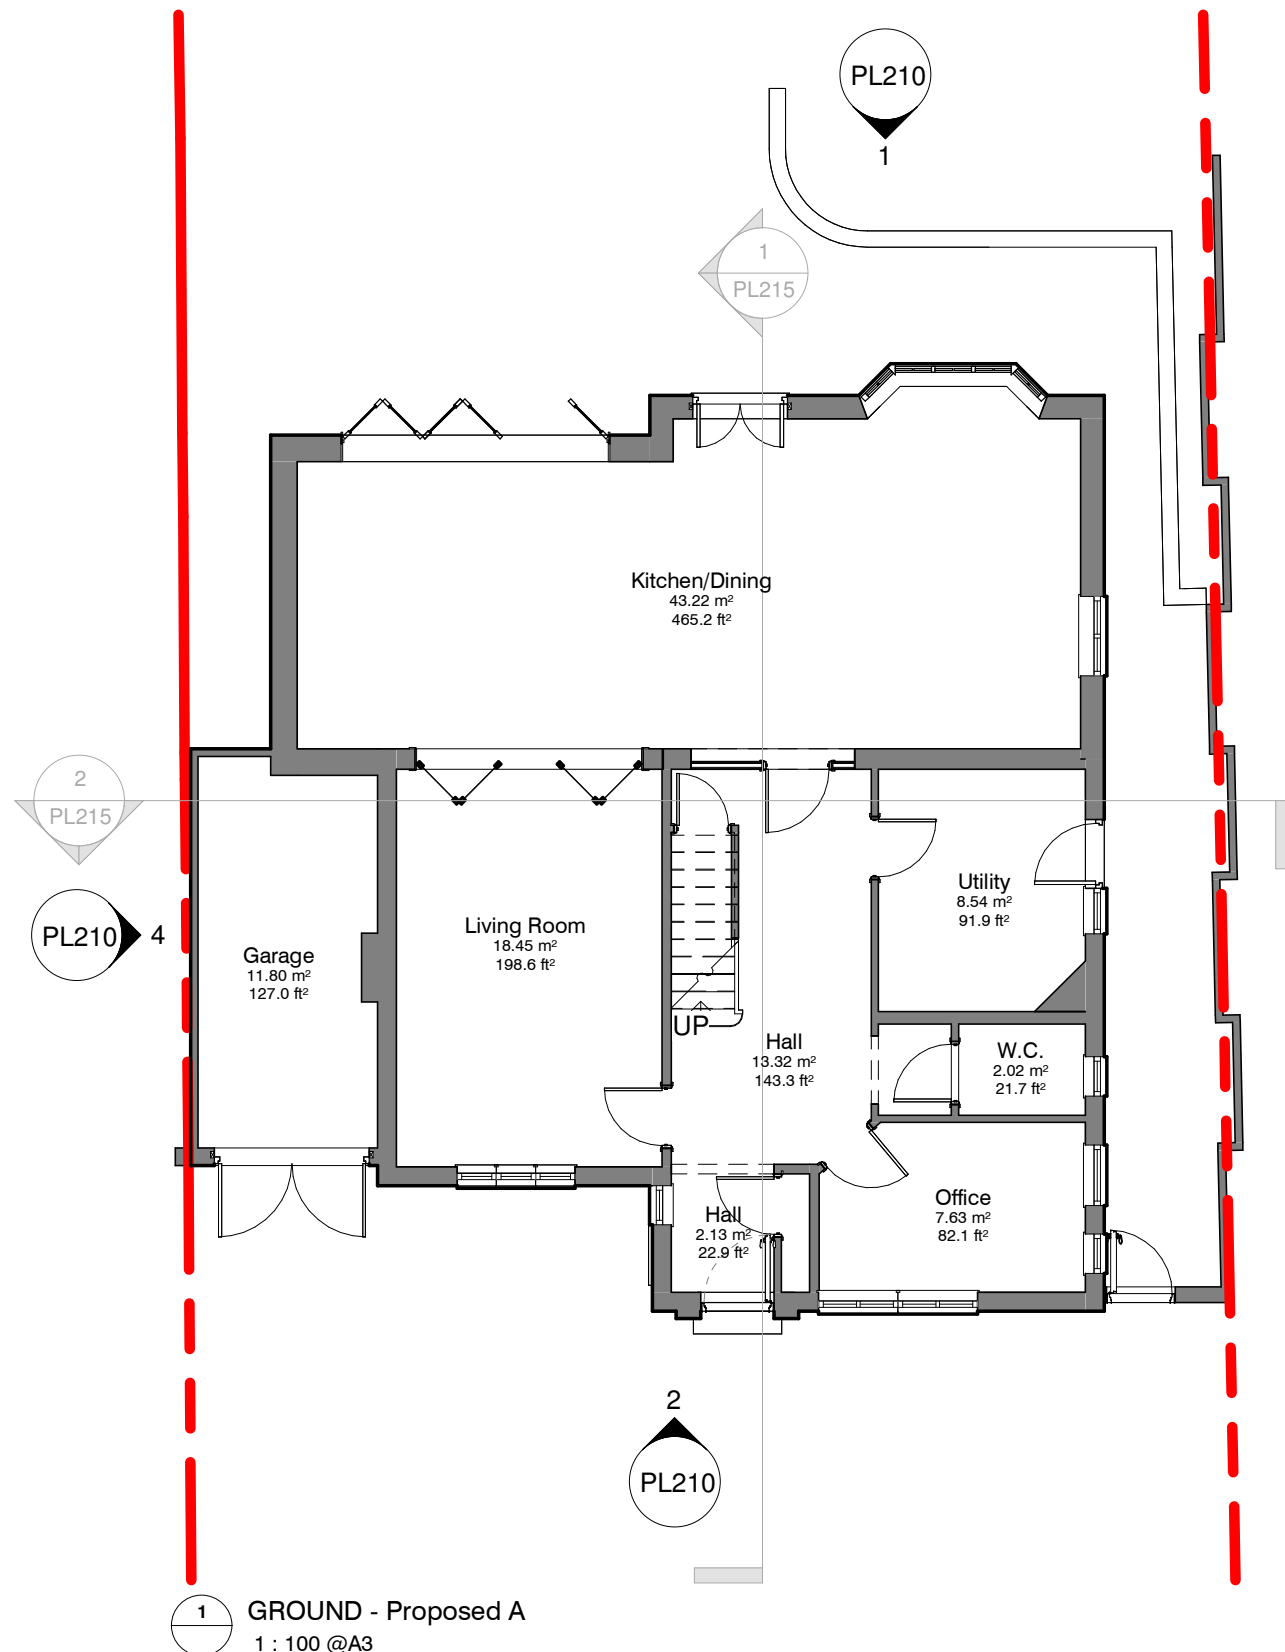

Client:		Title:		Project number:		Drawing number:		Revision:		Revisions:		Date		 PicklePlanning 1 Sale Drive- Baldock-SG7 6NS 07843238113 pickleplanning@gmail.com www.pickleplanning.co.uk 
Paul Wilde		Proposed Floor Plans		PW-2422		PL201		C		Rev - Description		22.10.24		
Address:										A ISSUED FOR COMMENT		05.11.24		
75 Spring Road, Letchworth, SG6 3SL										B ISSUED FOR COMMENT		19.11.24		
										C PLANNING ISSUE		09.01.25		
Sheet Size - A3		Status:		PLANNING		Scale:		Drawn by:		Date:				
						1 : 100@A3		Author		10/21/24				
The copyright of this drawing is reserved with the author and must not be copied or reproduced without consent. All printed dimensions only to be taken from title drawing. All contracts to manufacture the site and the erection of the building shall be subject to the conditions and notices in the site and building contracts prior to any construction commencing on the site. No liability shall be taken by the author of any discrepancies between the drawings and the actual construction.														

The copyright of this drawing is vested with the author and must not be copied or reproduced without consent. Figures dimensions only to be taken from this drawing. All contractors must visit the site and be responsible for checking all building regulations and notifying the author of any discrepancies prior to any manufacture or construction work. Note this drawing will only be to scale at stated sheet size.