


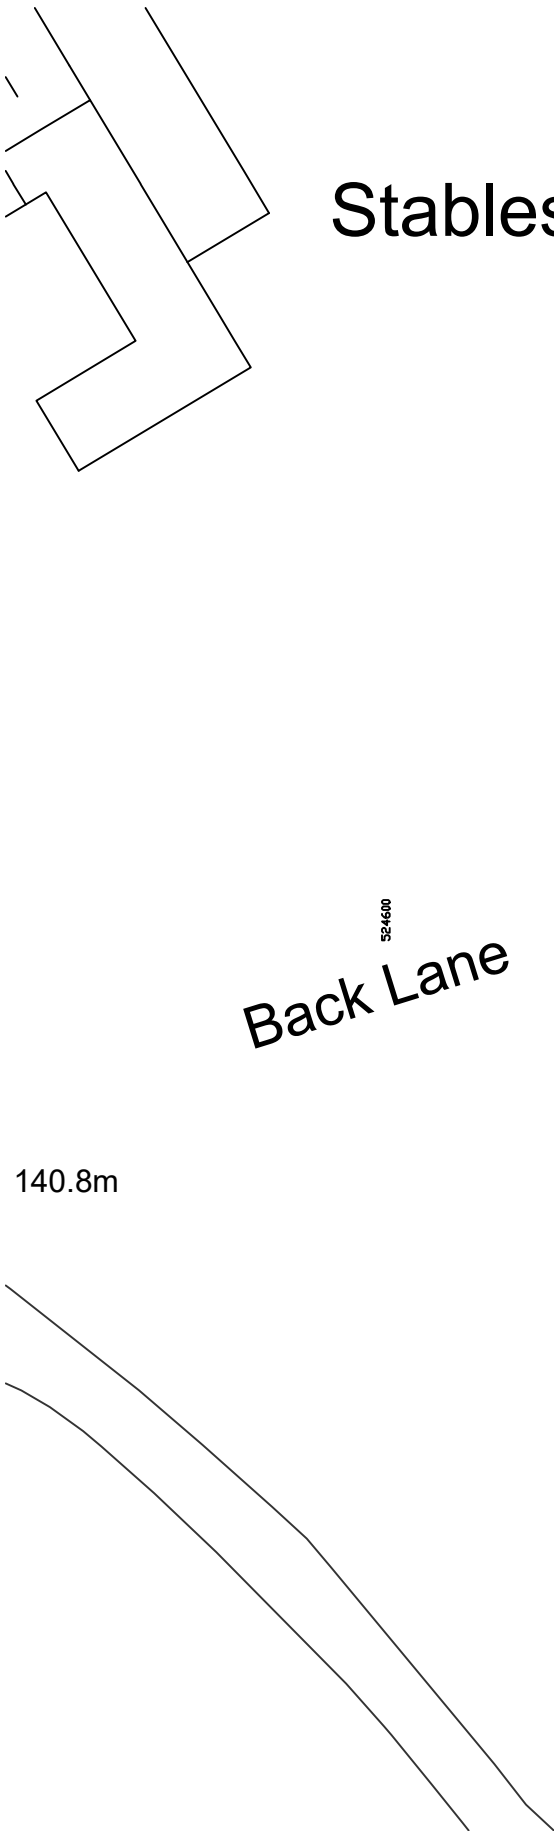

Orchard Cottage

Chestfield Stud

Barn Cottages

Back Lane

Chesfield Church
(remains of)

BENCHMARK
ARCHITECTS

General Notes:
This drawing is the property of BENCHMARK ARCHITECTS & is not to be reproduced other than for the purposes of this project named below without permission. DO NOT SCALE EXCEPT FOR THE PURPOSES OF PLANNING. All dimensions should be checked and confirmed on site and any discrepancies reported to the architect. Any conflict or discrepancy between this drawing and any other information must also be reported and clarification sought. All works are to be carried out in accordance with current Codes of Practice and British Standards unless specifically directed otherwise. It is the design sub-contractors responsibility to ensure that all dimensions and details are appropriate to their installation. This drawing or any comments within should not be miss-construed so as to relieve the sub-contractor of that responsibility. All materials and components are to comply with specifications and should achieve all design performance and tolerances stated in specifications. All reproduction, copyright & intellectual property rights reserved © 2023
HEALTH AND SAFETY INFORMATION
All works should be carried out by a competent contractor working to an appropriate method statement and paying attention to current and relevant Construction (Design and Management) project documentation including the designers risk assessment.

Rev:
P01
P01
P01
P01
P01
Notes:
Stage 03 - Issue to client
Stage 03 - Issue to client
Stage 03 - Issue to client
Stage 03 - Planning Submission
Stage 03 - Planning Submission/LBC

Date:
03.09.2024
06.09.2024
10.09.2024
18.09.2024
17.10.2024
Dwn:
MF
MF
MF
MF
MF
Iss:
MD
MD
MD
MD
MD
Scale / Orientation:



Key / Location:

Legend:

Client:
STUART POONAWALA
Purpose of Issue:
STAGE 03 - PLANNING
Drawing Title:
EXISTING SITE PLAN
Project Name:
MANOR FARM, GRAVELEY
Scale @A3:
1:500
Drawn by:
MF
Issued by:
MD
Date of First Issue:
03.09.2024
Project - Drawing No:
BH23023-BM3-00-GF-DR-A-10011
Revision:
P01