


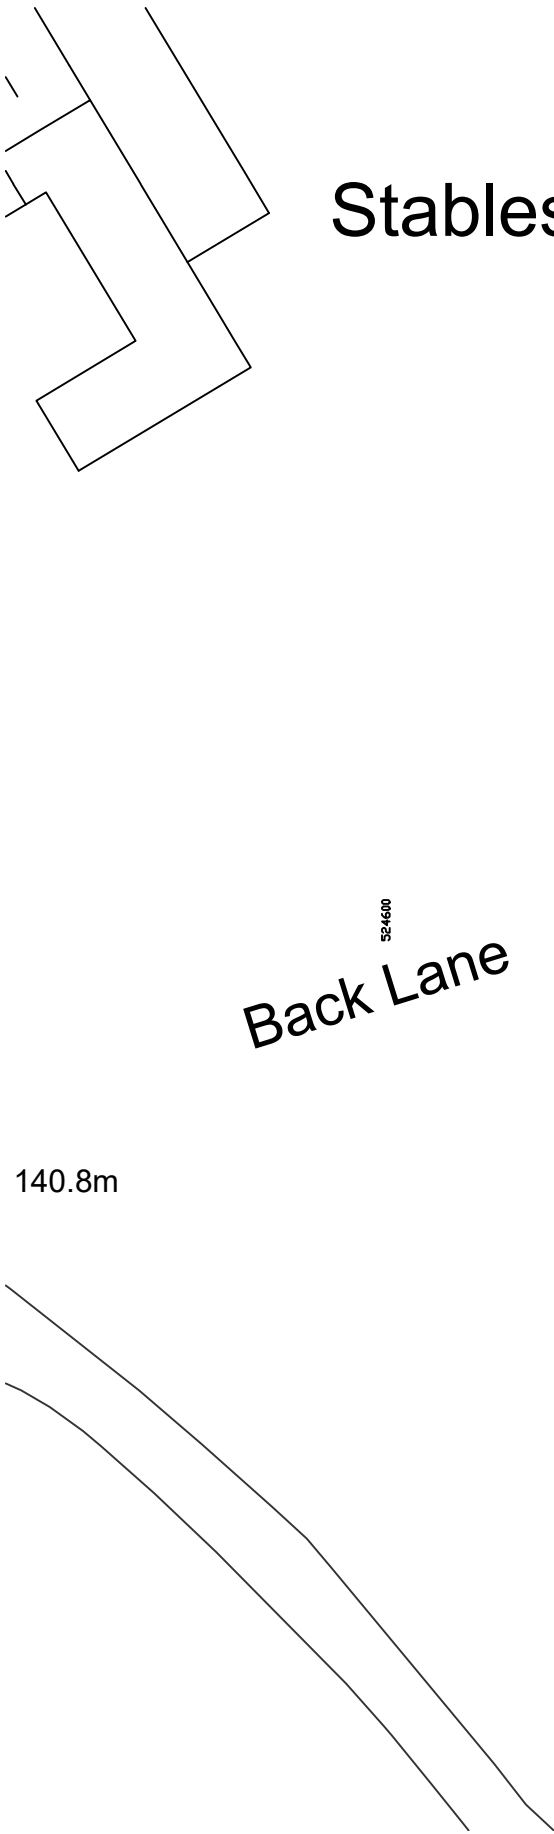

Orchard Cottage

Chestfield Stud

Barn Cottages

Back Lane

Chesfield Church
(remains of)

227900

BENCHMARK
ARCHITECTS

General Notes:
This drawing is the property of BENCHMARK ARCHITECTS & is not to be reproduced other than for the purposes of this project named below without permission. DO NOT SCALE EXCEPT FOR THE PURPOSES OF PLANNING. All dimensions should be checked and confirmed on site and any discrepancies reported to the architect. Any conflict or discrepancy between this drawing and any other information must also be reported and clarification sought. All works are to be carried out in accordance with current Codes of Practice and British Standards unless specifically directed otherwise. It is the design sub-contractors responsibility to ensure that all dimensions and details are appropriate to their installation. This drawing or any comments within should not be mis-construed so as to relieve the sub-contractor of that responsibility. All materials and components are to comply with specifications and should achieve all design performance and tolerances stated in specifications. All reproduction, copyright & intellectual property rights reserved © 2023
HEALTH AND SAFETY INFORMATION
All works should be carried out by a competent contractor working to an appropriate method statement and paying attention to current and relevant Construction (Design and Management) project documentation including the designers risk assessment.

Rev	Notes
P01	Stage 03 - Issue to client
P02	Stage 03 - Planning rev as per client's comments
P03	Stage 03 - Outbuilding plan update
P03	Stage 03 - Planning Submission
P04	Stage 03 - (Minor updates) Planning Submission/LBC

Date:	Dwn:	Iss:	Scale / Orientation:
03.09.2024	MF	MD	
06.09.2024	MF	MD	
10.09.2024	MF	MD	
18.09.2024	MF	MD	
17.10.2024	MF	MD	



Key / Location:

Legend:

Client:	STUART POONAWALA	Project Name:	MANOR FARM, GRAVELEY
Purpose of Issue:	STAGE 03 - PLANNING	Drawing Title:	PROPOSED SITE PLAN (GROUND FLOOR)
Scale @A3:	1:500	Drawn by:	MF
		Issued by:	MD
		Date of First Issue:	03.09.2024
		Project - Drawing No:	BH23023-BM3-00-ZZ-DR-A-10012
		Revision:	P04

