


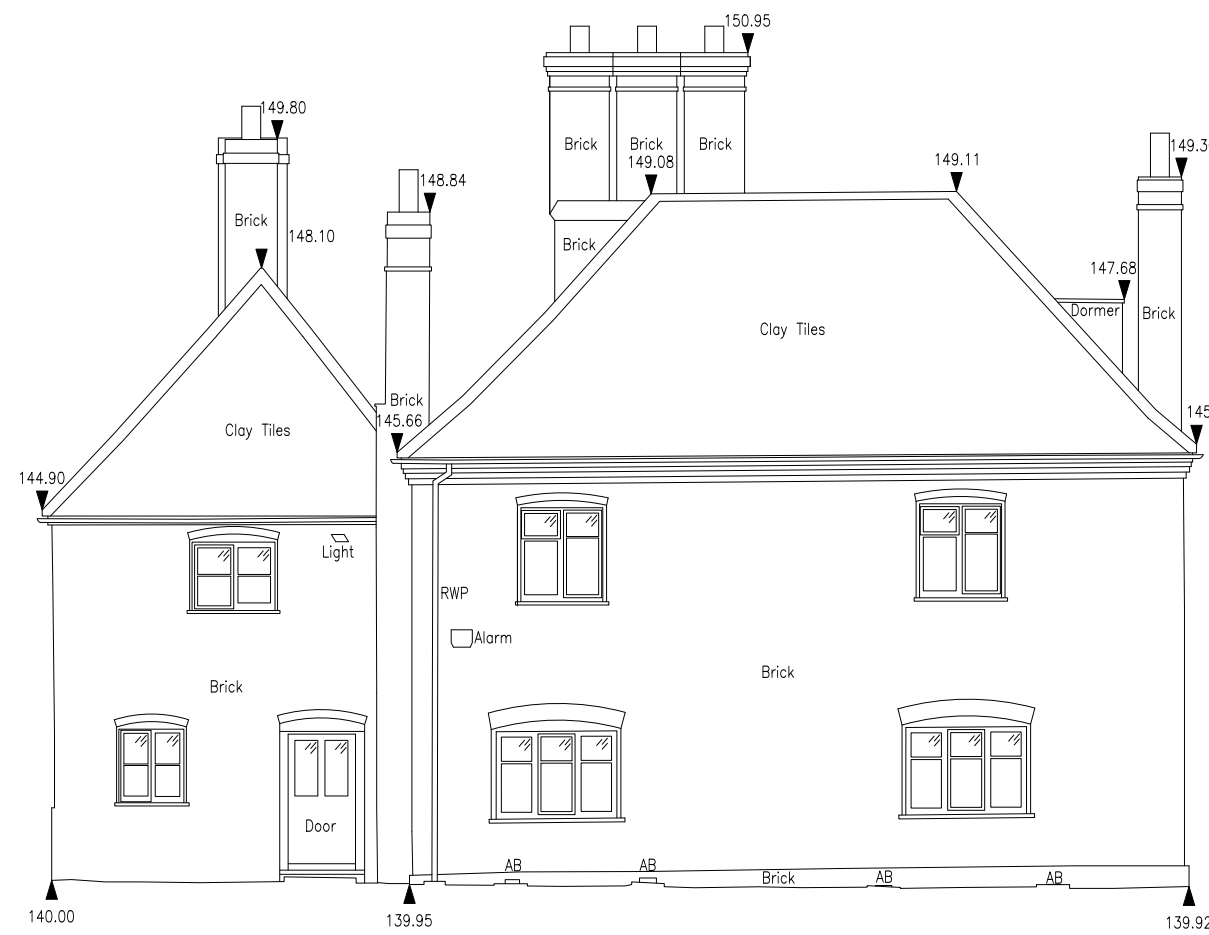
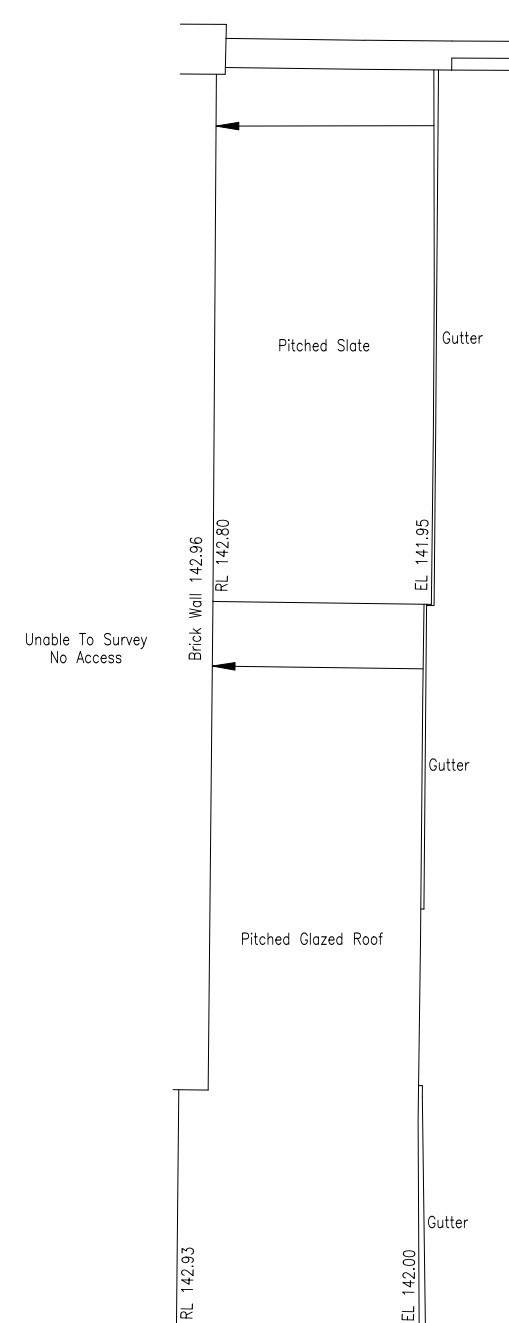
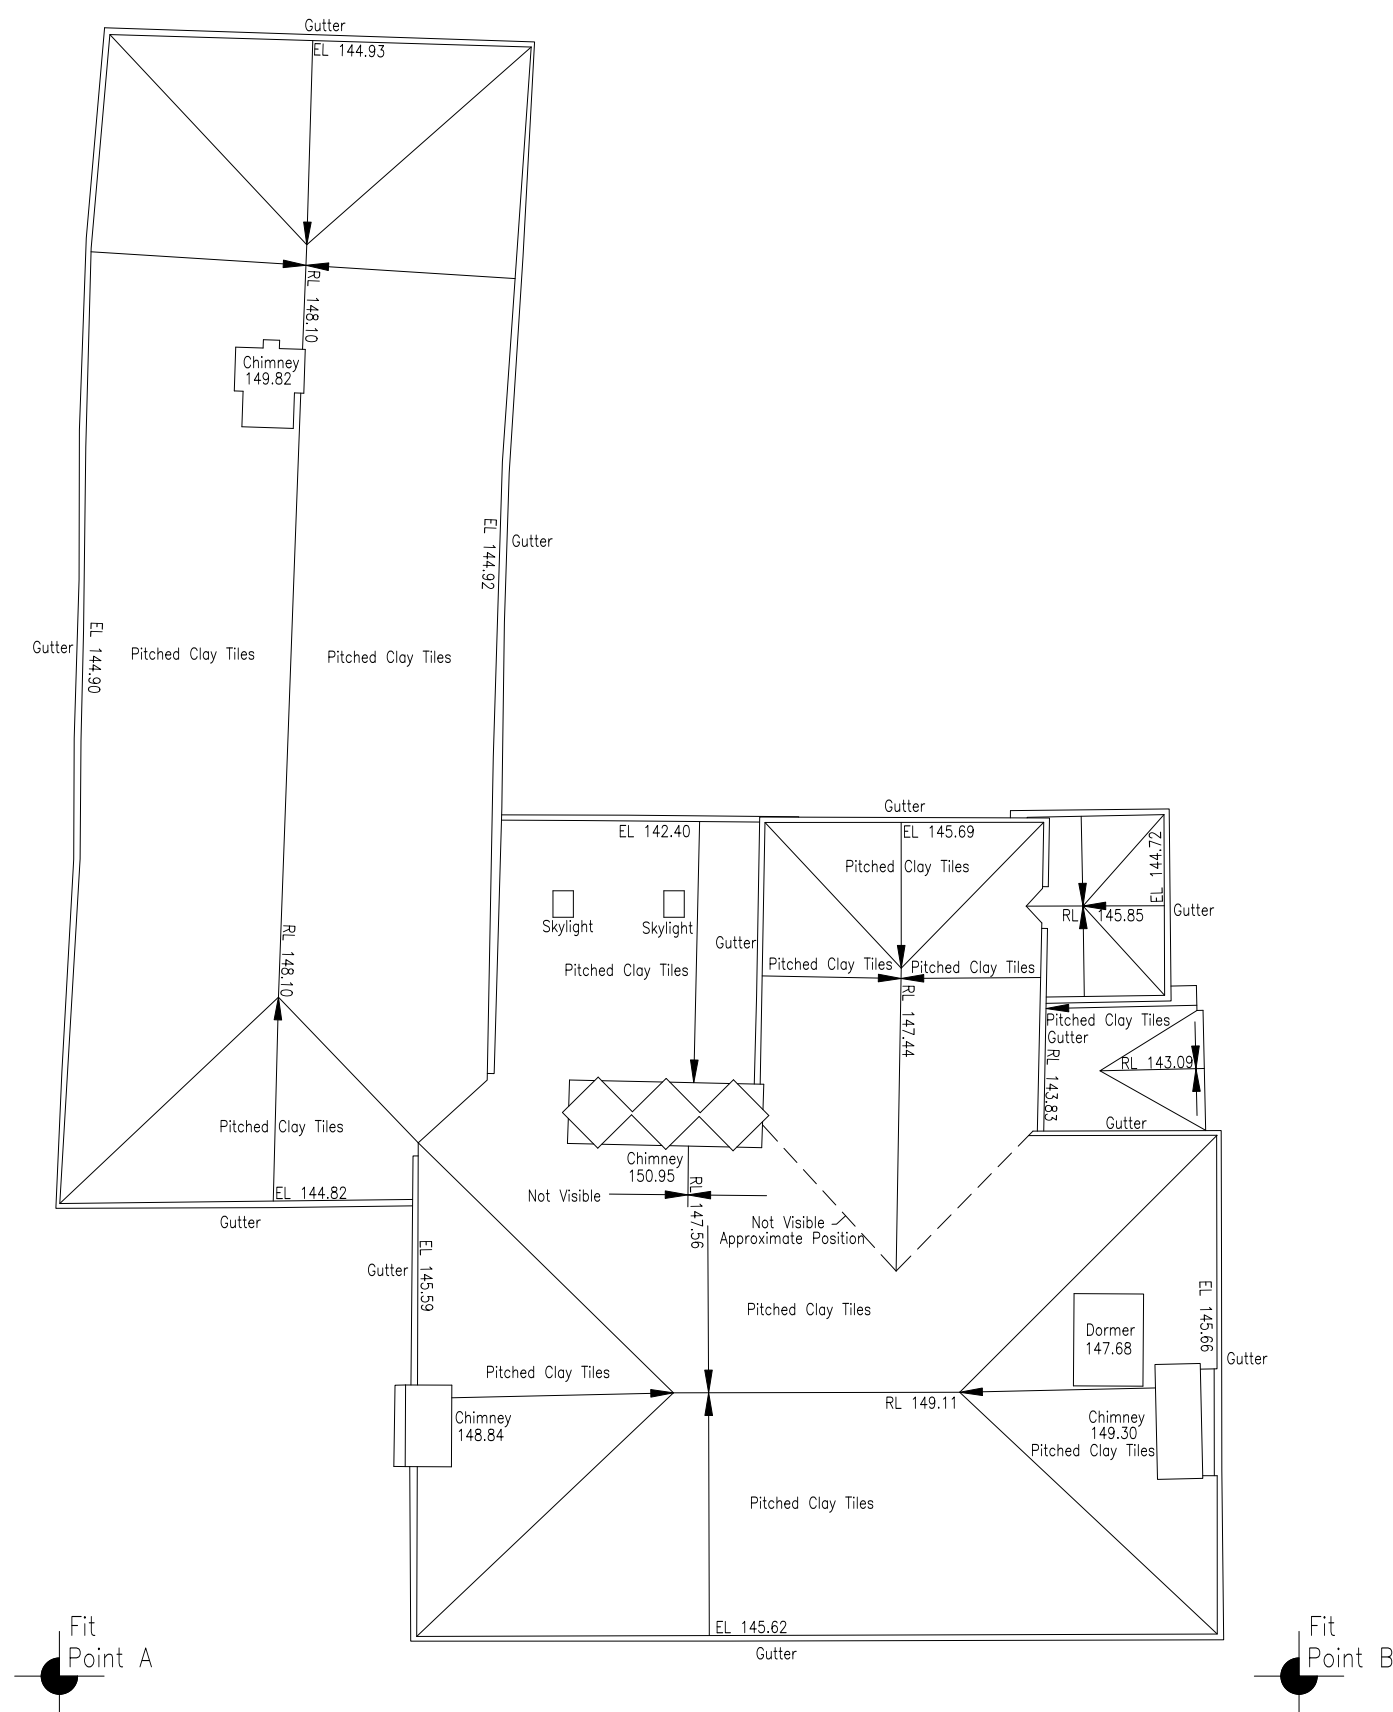


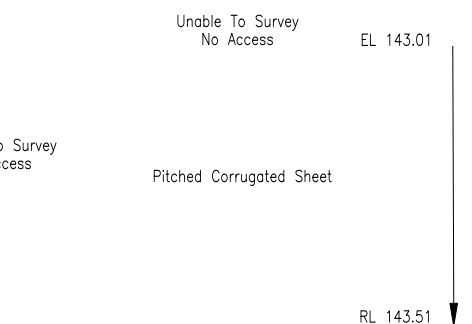

datum 137.00m
ELEVATION 1

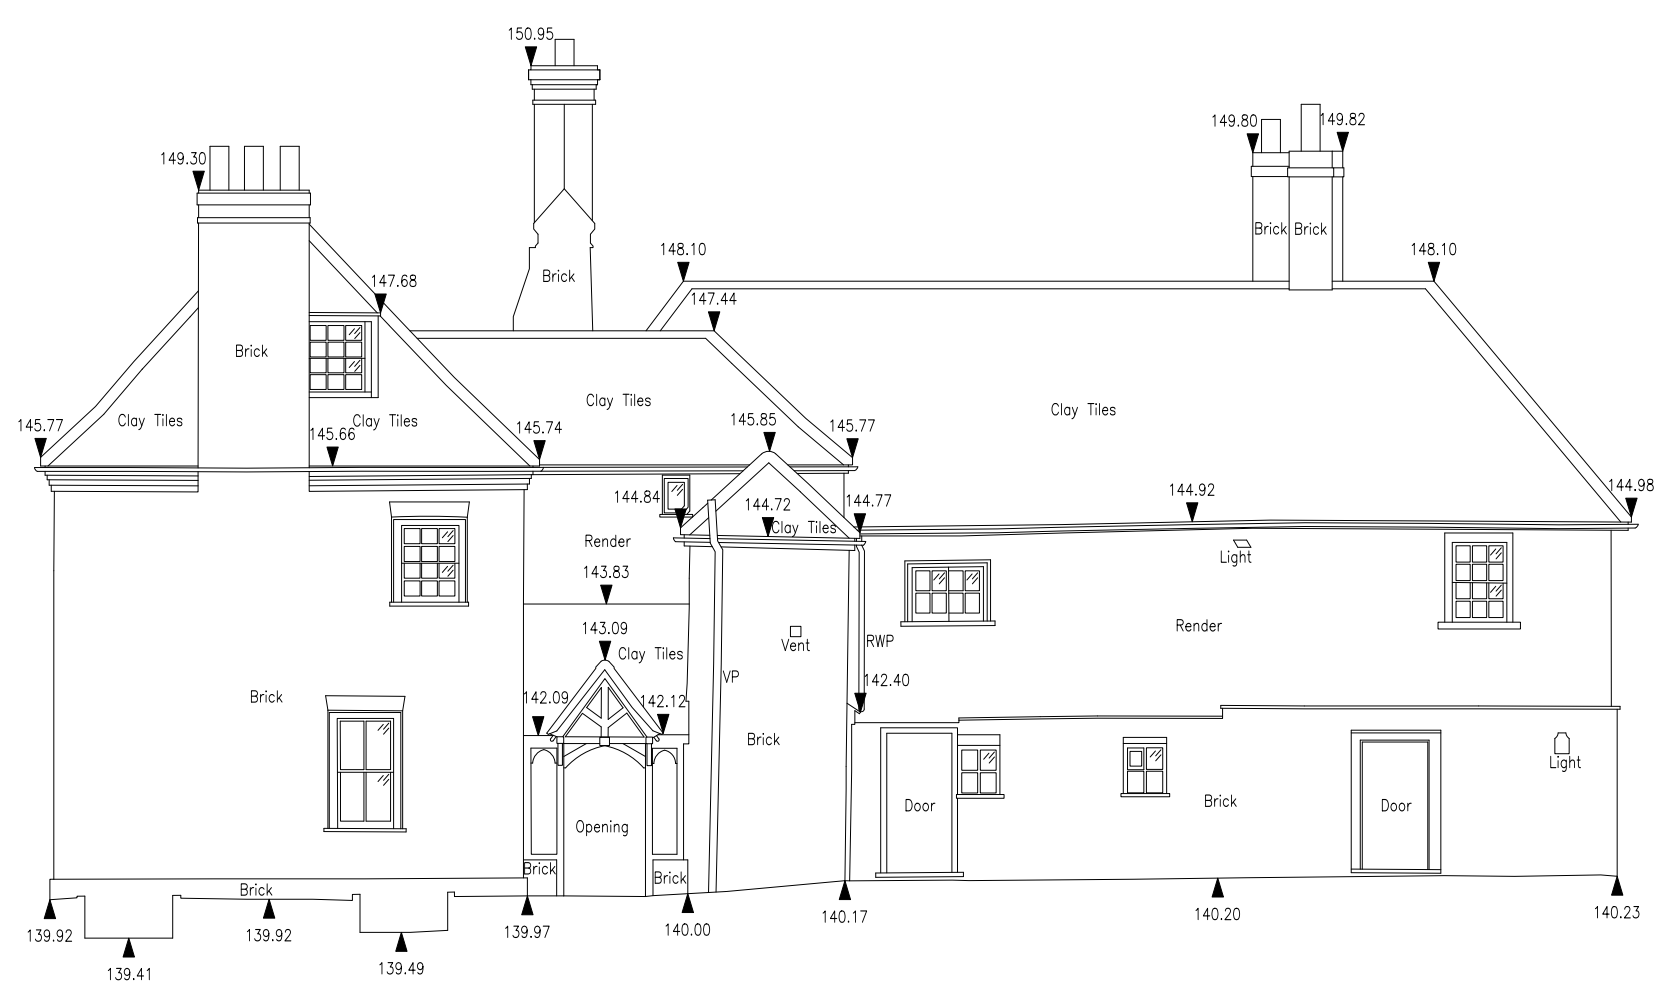

datum 137.00m
ELEVATION 2

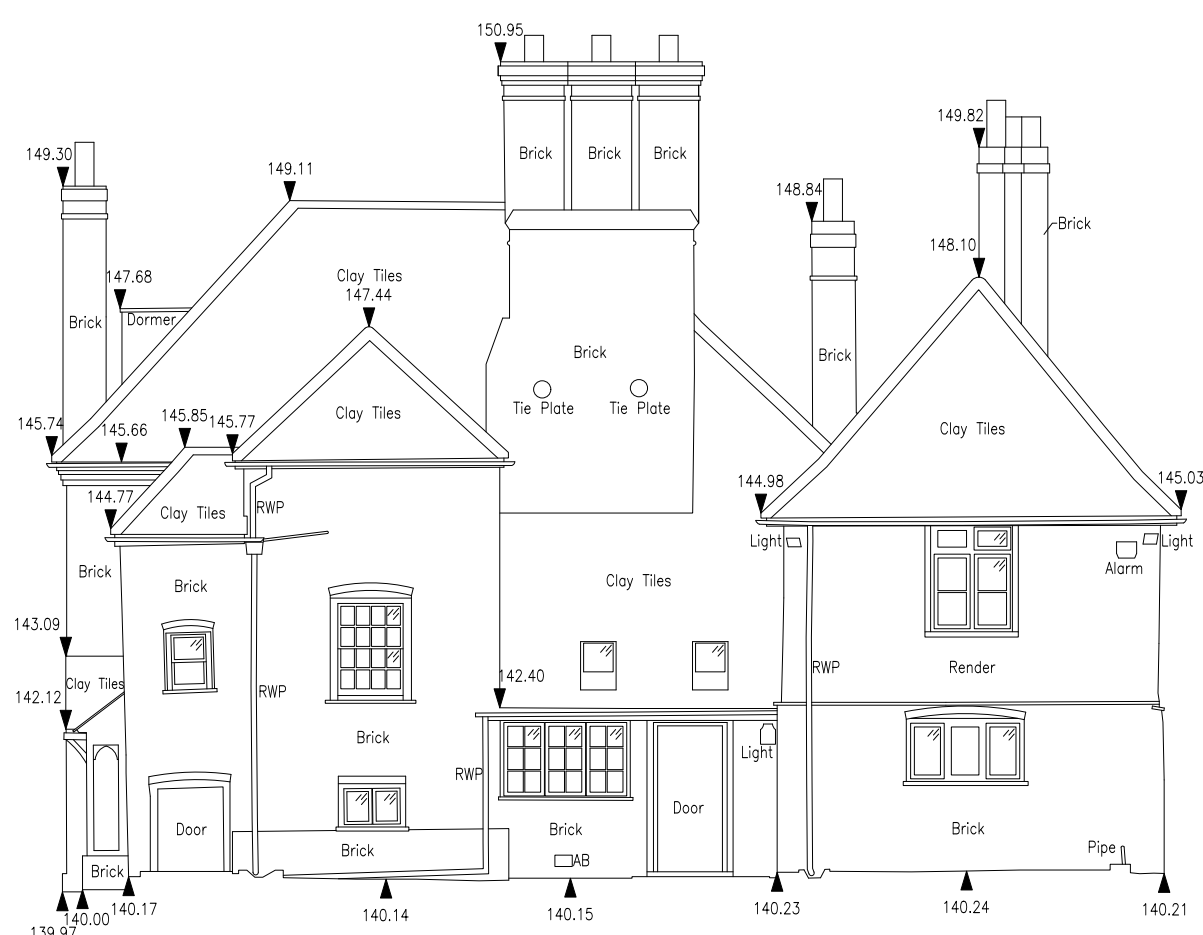

datum 137.00m
ELEVATION 3


Abbreviated Features:		Legend:	Symbols:		
AB	Air Brick	LT	Light	Rodstar	
B	Belford	O/F	Overflow Pipe	Light	
C/D	Close Boarded	P	Pipe	Emergency Light	
C-H	Cl to Head	P/C	Pitch Roof	Strong Light	
C	Chimney	P/R	Pitched Roof	Well Mounted Light	
CL	Celling Level	P/R	Pitched Roof	Moors Point	
CRD	Crane Dabboard	P/R	Point & Rise	Moors Point	
CR	Crane Post	R	Roller Door	Roller Door	
D	Door	RG	Rodding Eye	Light Switch	
DH	Door Height	RH	Roller Pipe	Pendant Switch	
F	Fire Exit	SD	Sliding Doors	Alarm Bell	
F-C	Fl to Cl	SL	Sliding Level	Fire Alarm Push	
FL	Fl to Floor	SL	Sliding Level	Smoke Detector	
FL	Fl to Floor	SP	Spring Surface Level	Alarm Flare	
FL	Fl to Floor	SP	Spring Surface Level	Fire Alarm Push	
FL	Fl to Floor	SP	Spring Surface Level	Smoke Detector	
FL	Fl to Floor	SP	Spring Surface		

Plan Coordinate Control:—

N/A


Level Datum:-
All Levels relate to OSGB36 using GPS

Key:

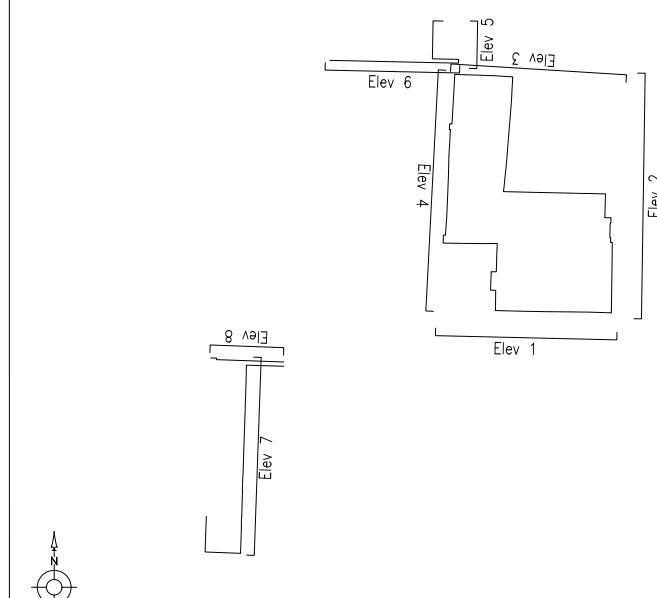

Notes:

REV NO	REV NOTE	DATE	SIGNED
--------	----------	------	--------

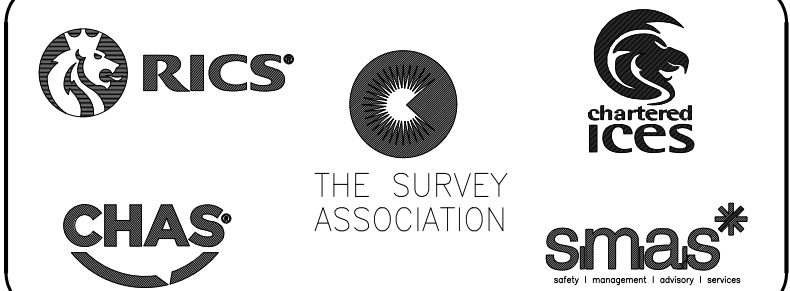

Site:	Manor Farm Graveley SG4 7BN
Client:	Stuart Poonowala
Survey Title:	Measured Building Survey Roof Plan & Elevations 1-3

Date	June 2023	Scale	1/100 @ A1
Dwg No.	23137-MBS	Surveyor	GD
Sheet	2 of 3	Checked	KMG