




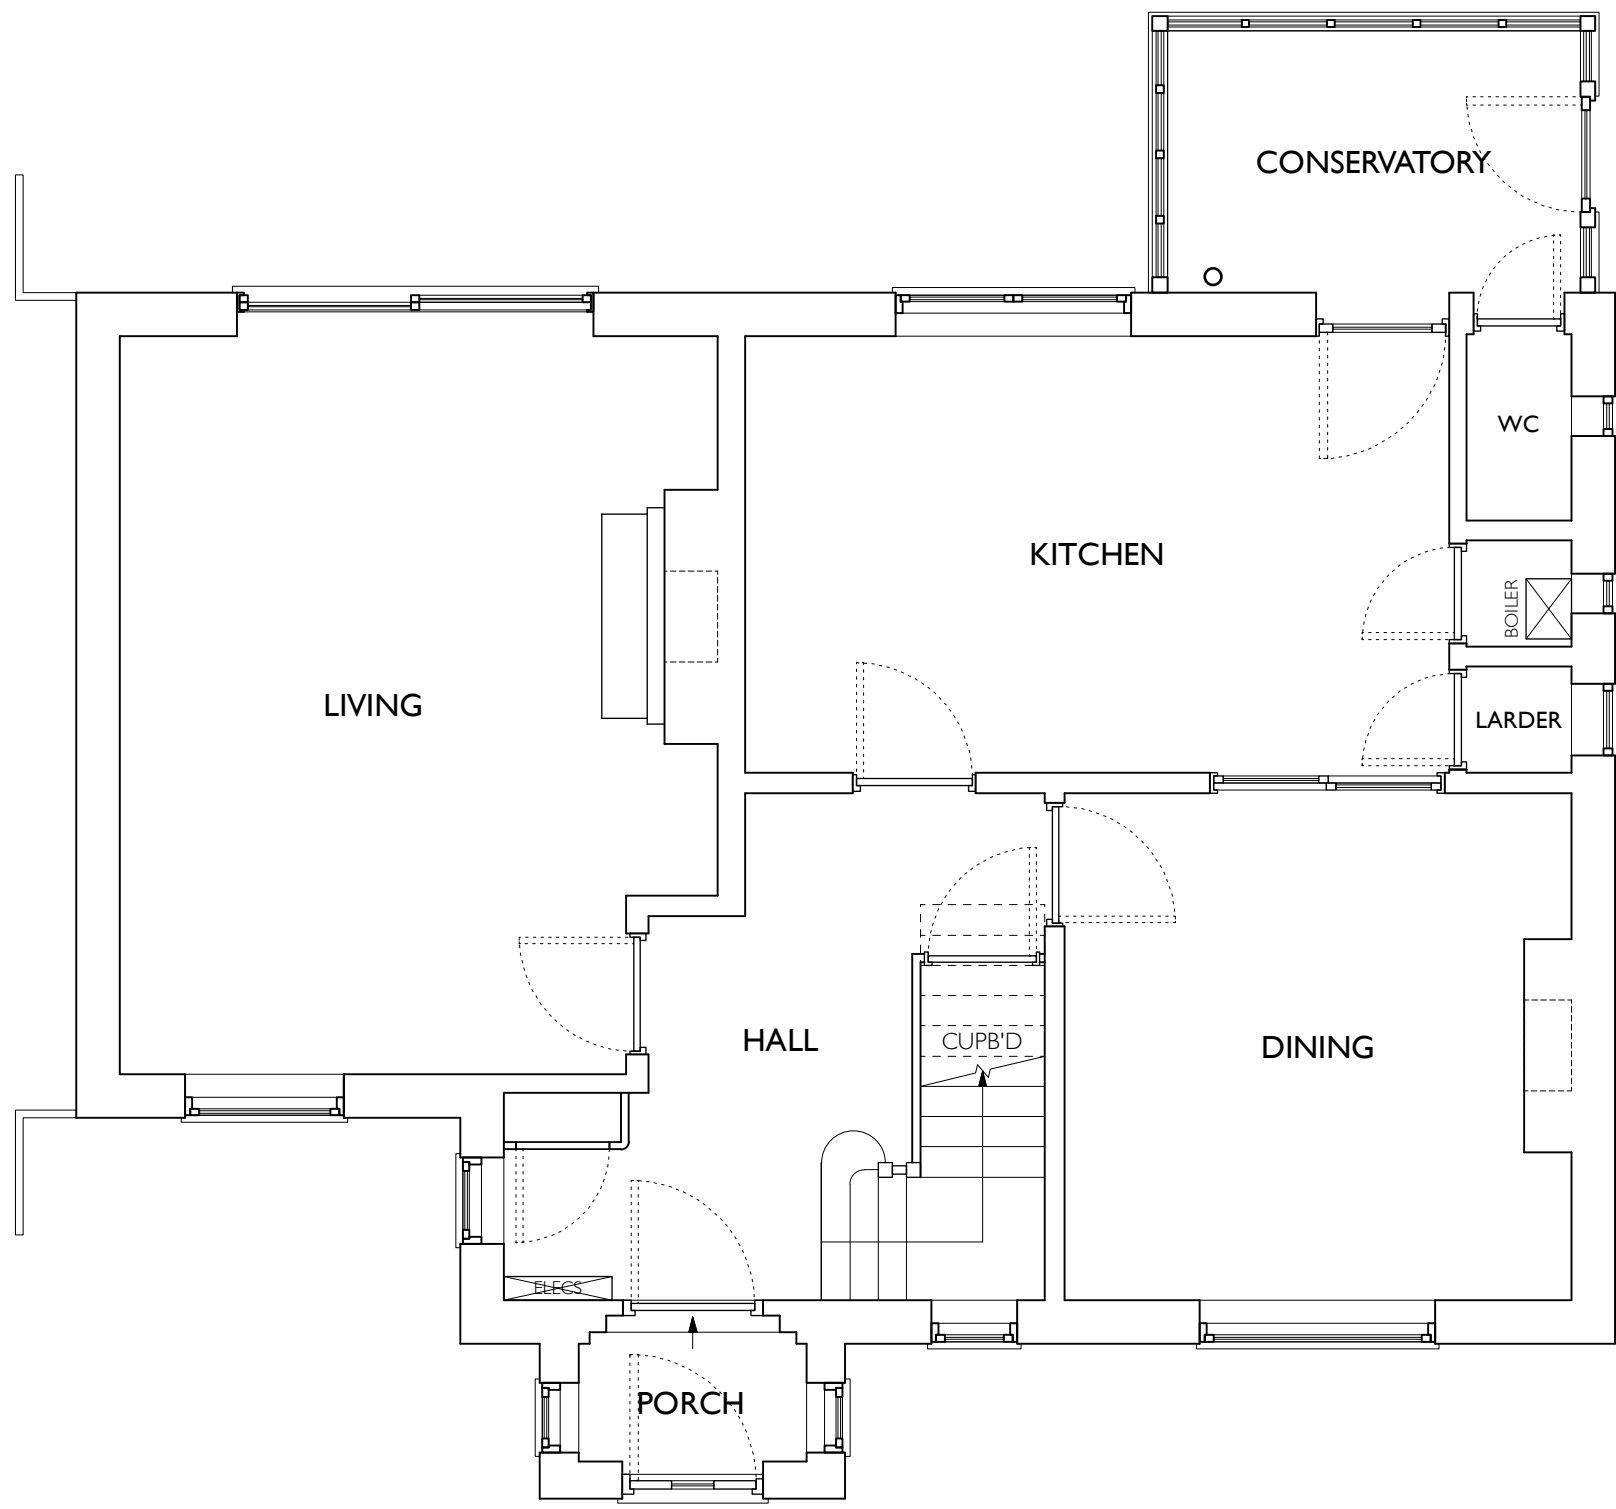


GROUND PLAN

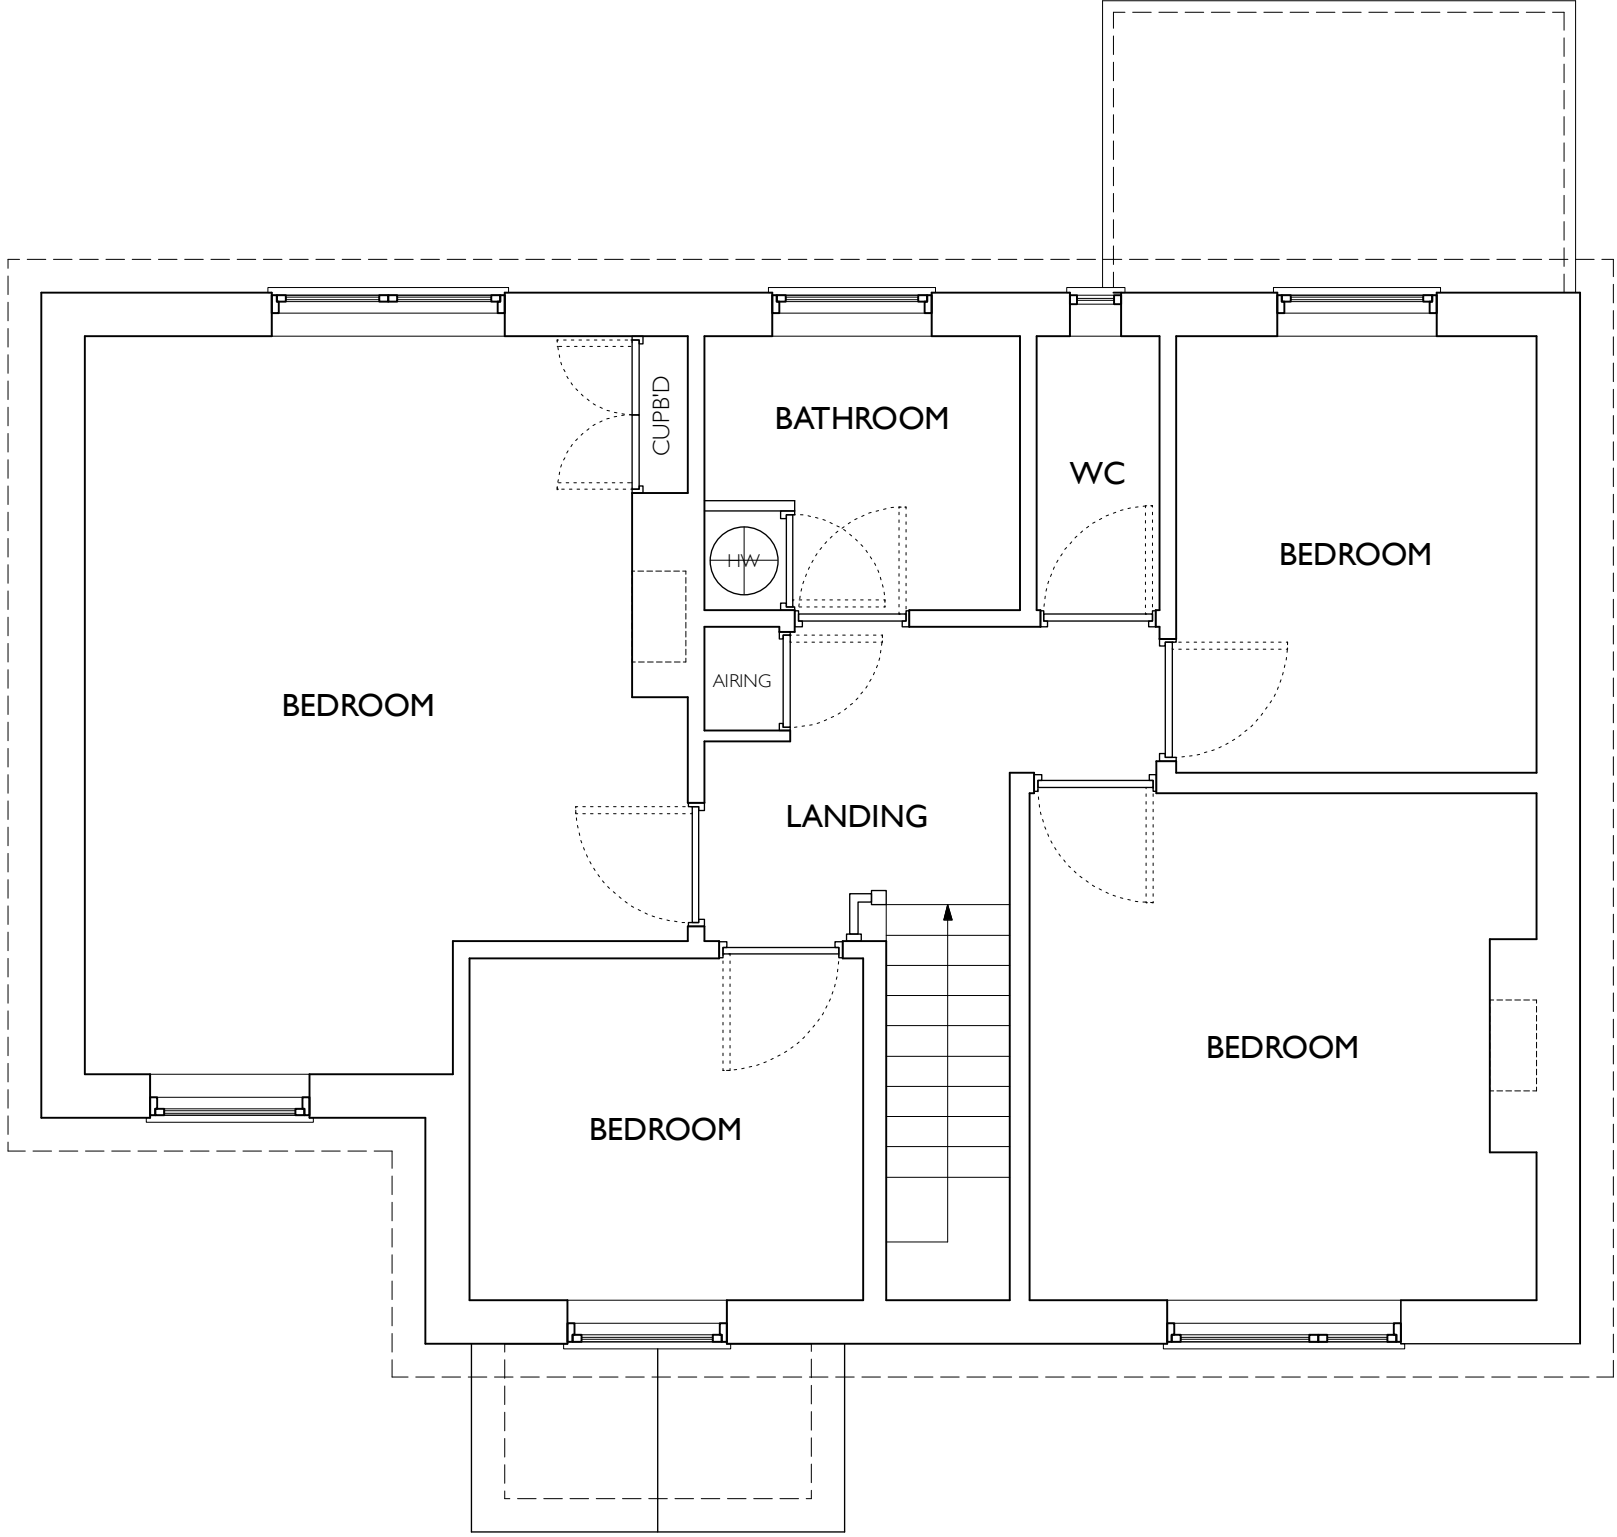

1st FLOOR PLAN

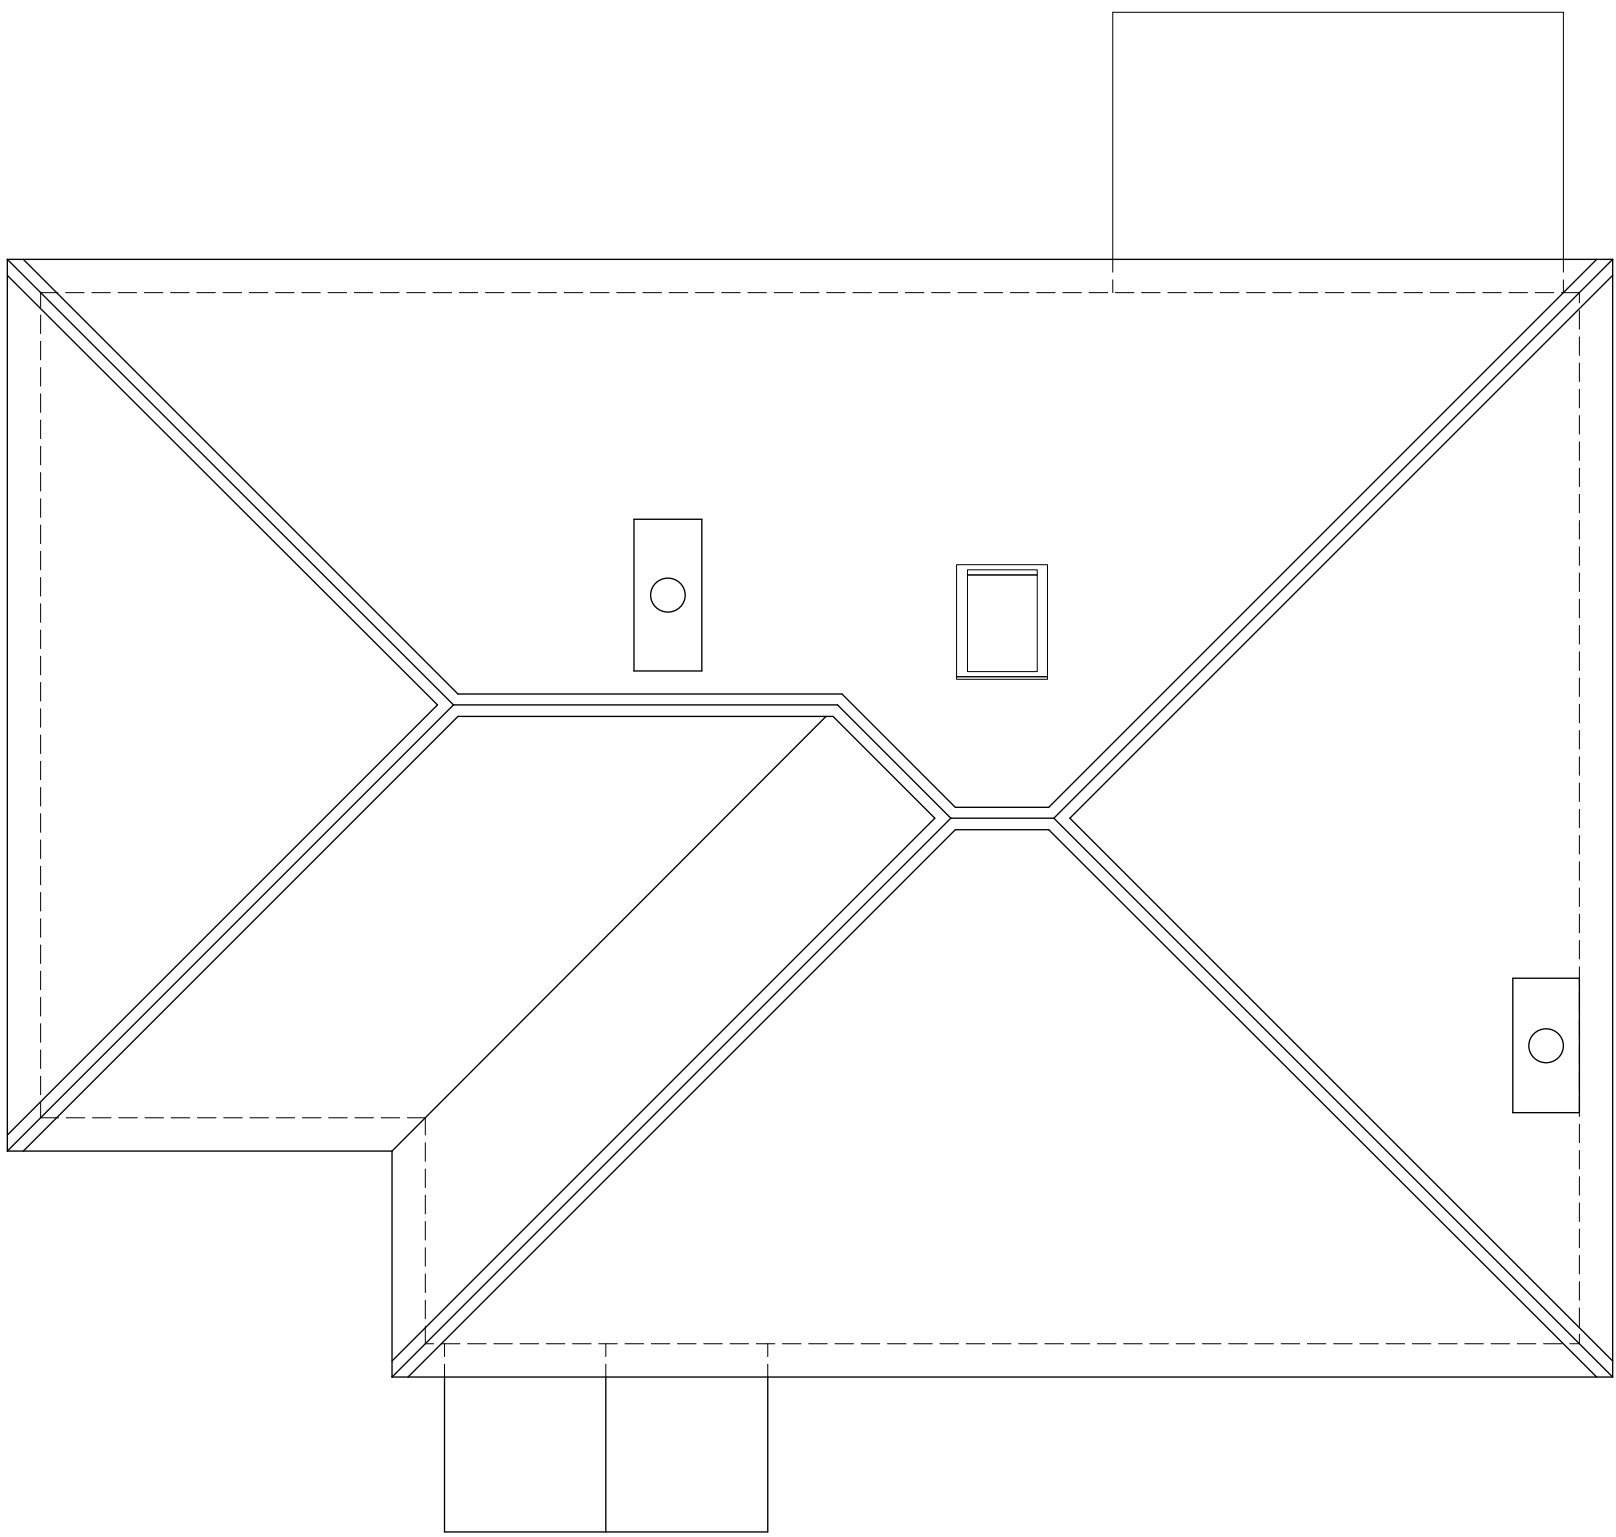

ROOF PLAN

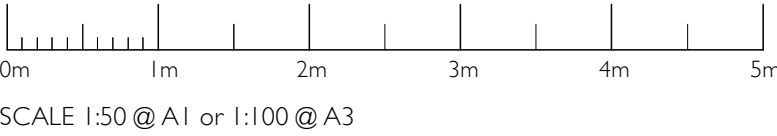

SCALE 1:50 @ A1 or 1:100 @ A3

friend architectural and interior design	Rev. Date Description	No.
	Drawing Title	1
	Project	Extensions & Barn Conversion
	Date	November 2025
This drawing is copyright and no portion should be used without consent. All dimensions and levels on this drawing are to be checked on site by contractor and any discrepancies reported to the designer prior to commencement of the work.	Drawn by	MF
	Job No.	