

MATERIALS

Walls
Existing Face Brick & Brick Effect Cladding
Proposed Face Brick to match

Roof
Existing Concrete Interlocking Roof Tile & Flat Resin Roof
Proposed Marley Edgemere Concrete Interlocking Roof Tile


Windows
Existing White UPVc & Brown UPVc Woodgrain Effect Windows
Proposed White UPVc Windows & Proposed Velux Roof Light

Doors
Existing UPVc Doors
Proposed White UPVc Doors, Chartwell Green Front Door

Driveway
Proposed Permeable Resin Drive

KEY PLAN


Site Boundary	
Proposed Brick	
Proposed Roof Tiles	
Landscaping	
Paving	
Resin Drive	

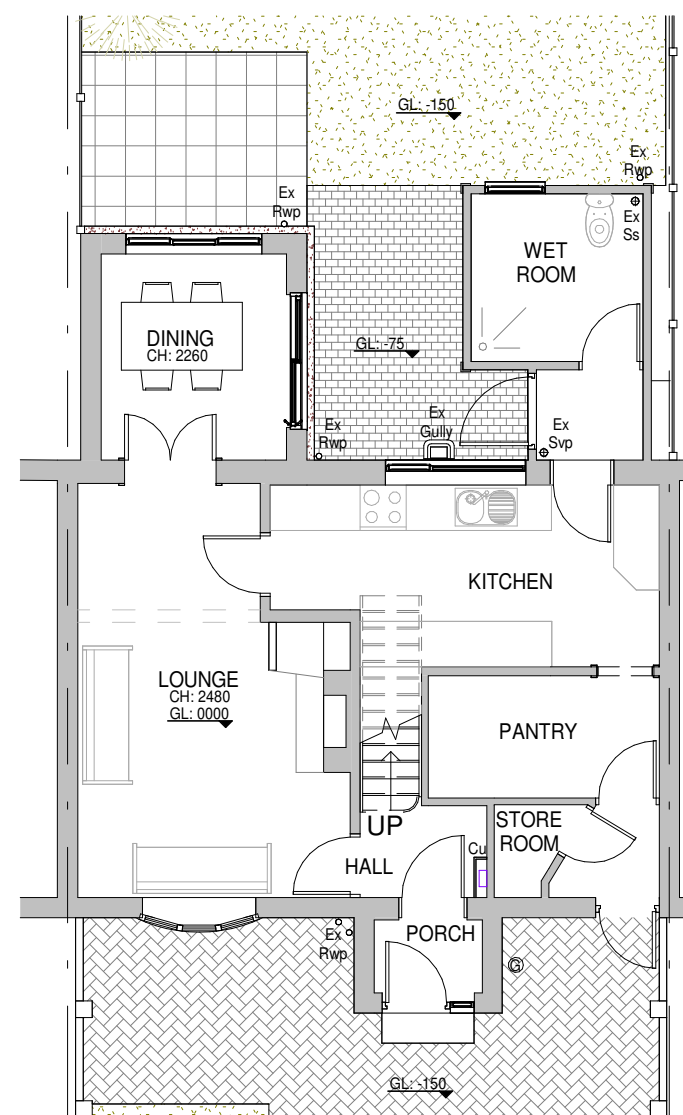


1 Existing Ground Floor Plan
1 : 100




2 Existing West Elevation
1 : 100

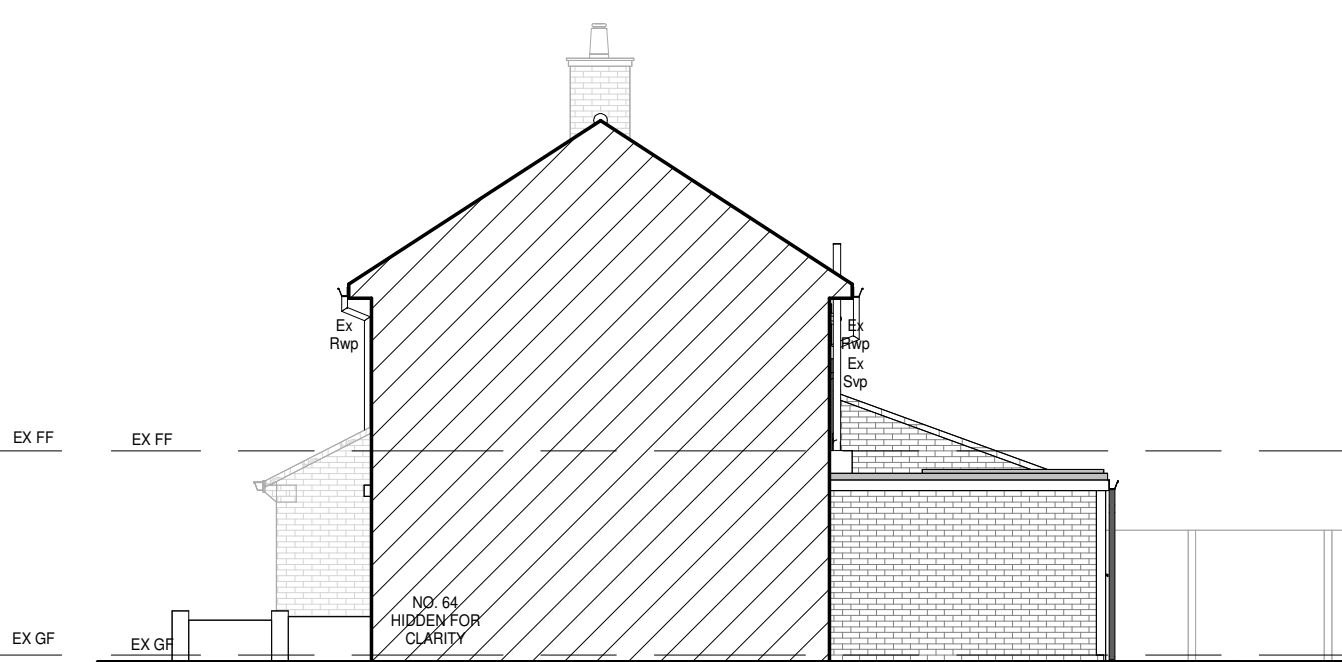


3 Existing South Elevation
1 : 100

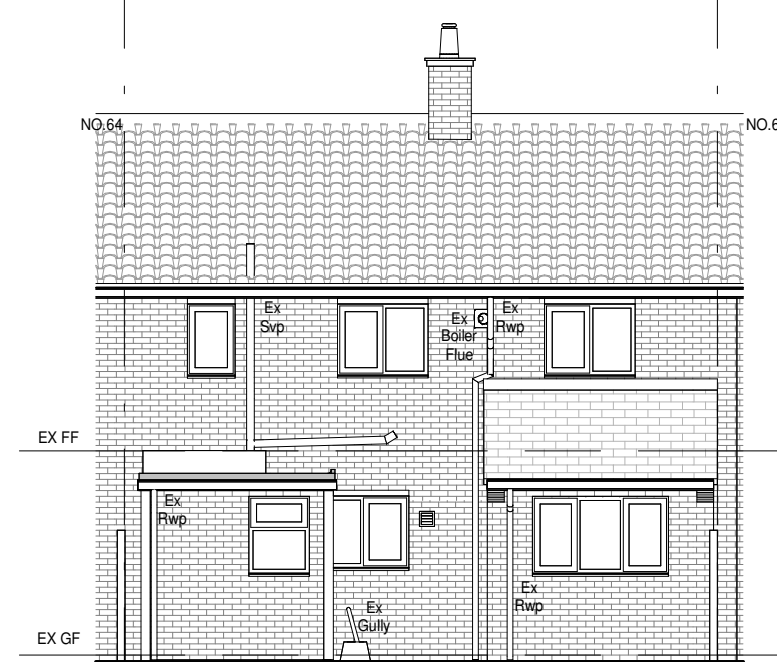


4 Existing East Elevation
1 : 100

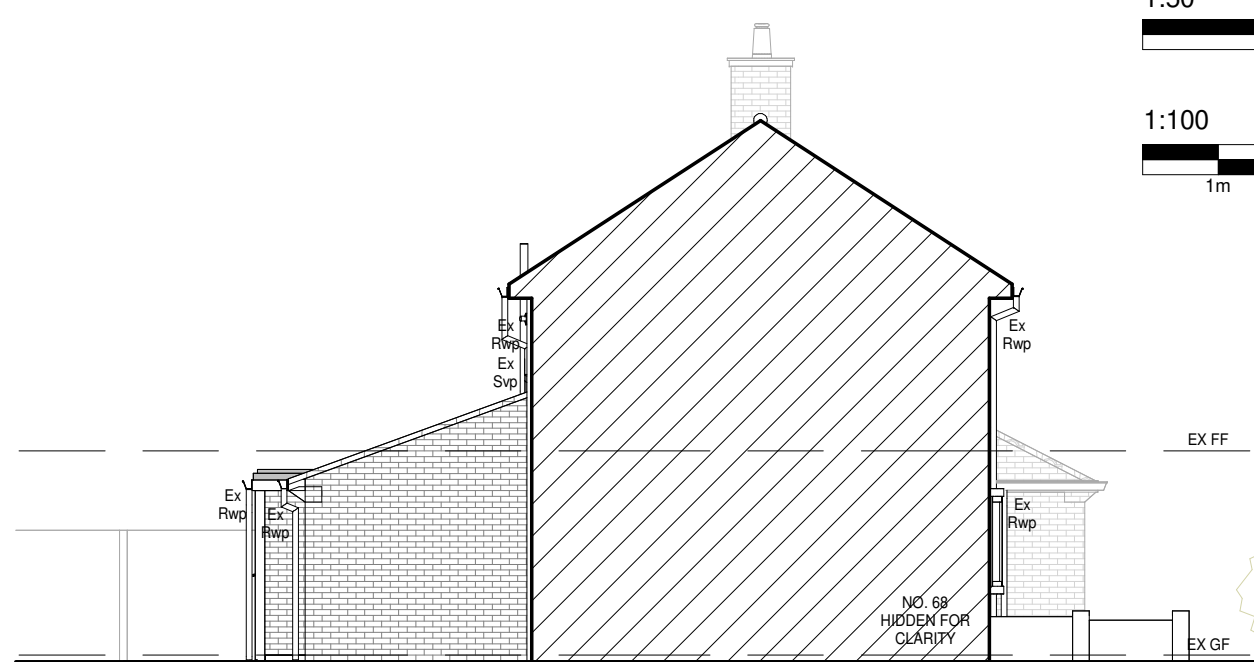


5 Existing North Elevation
1 : 100

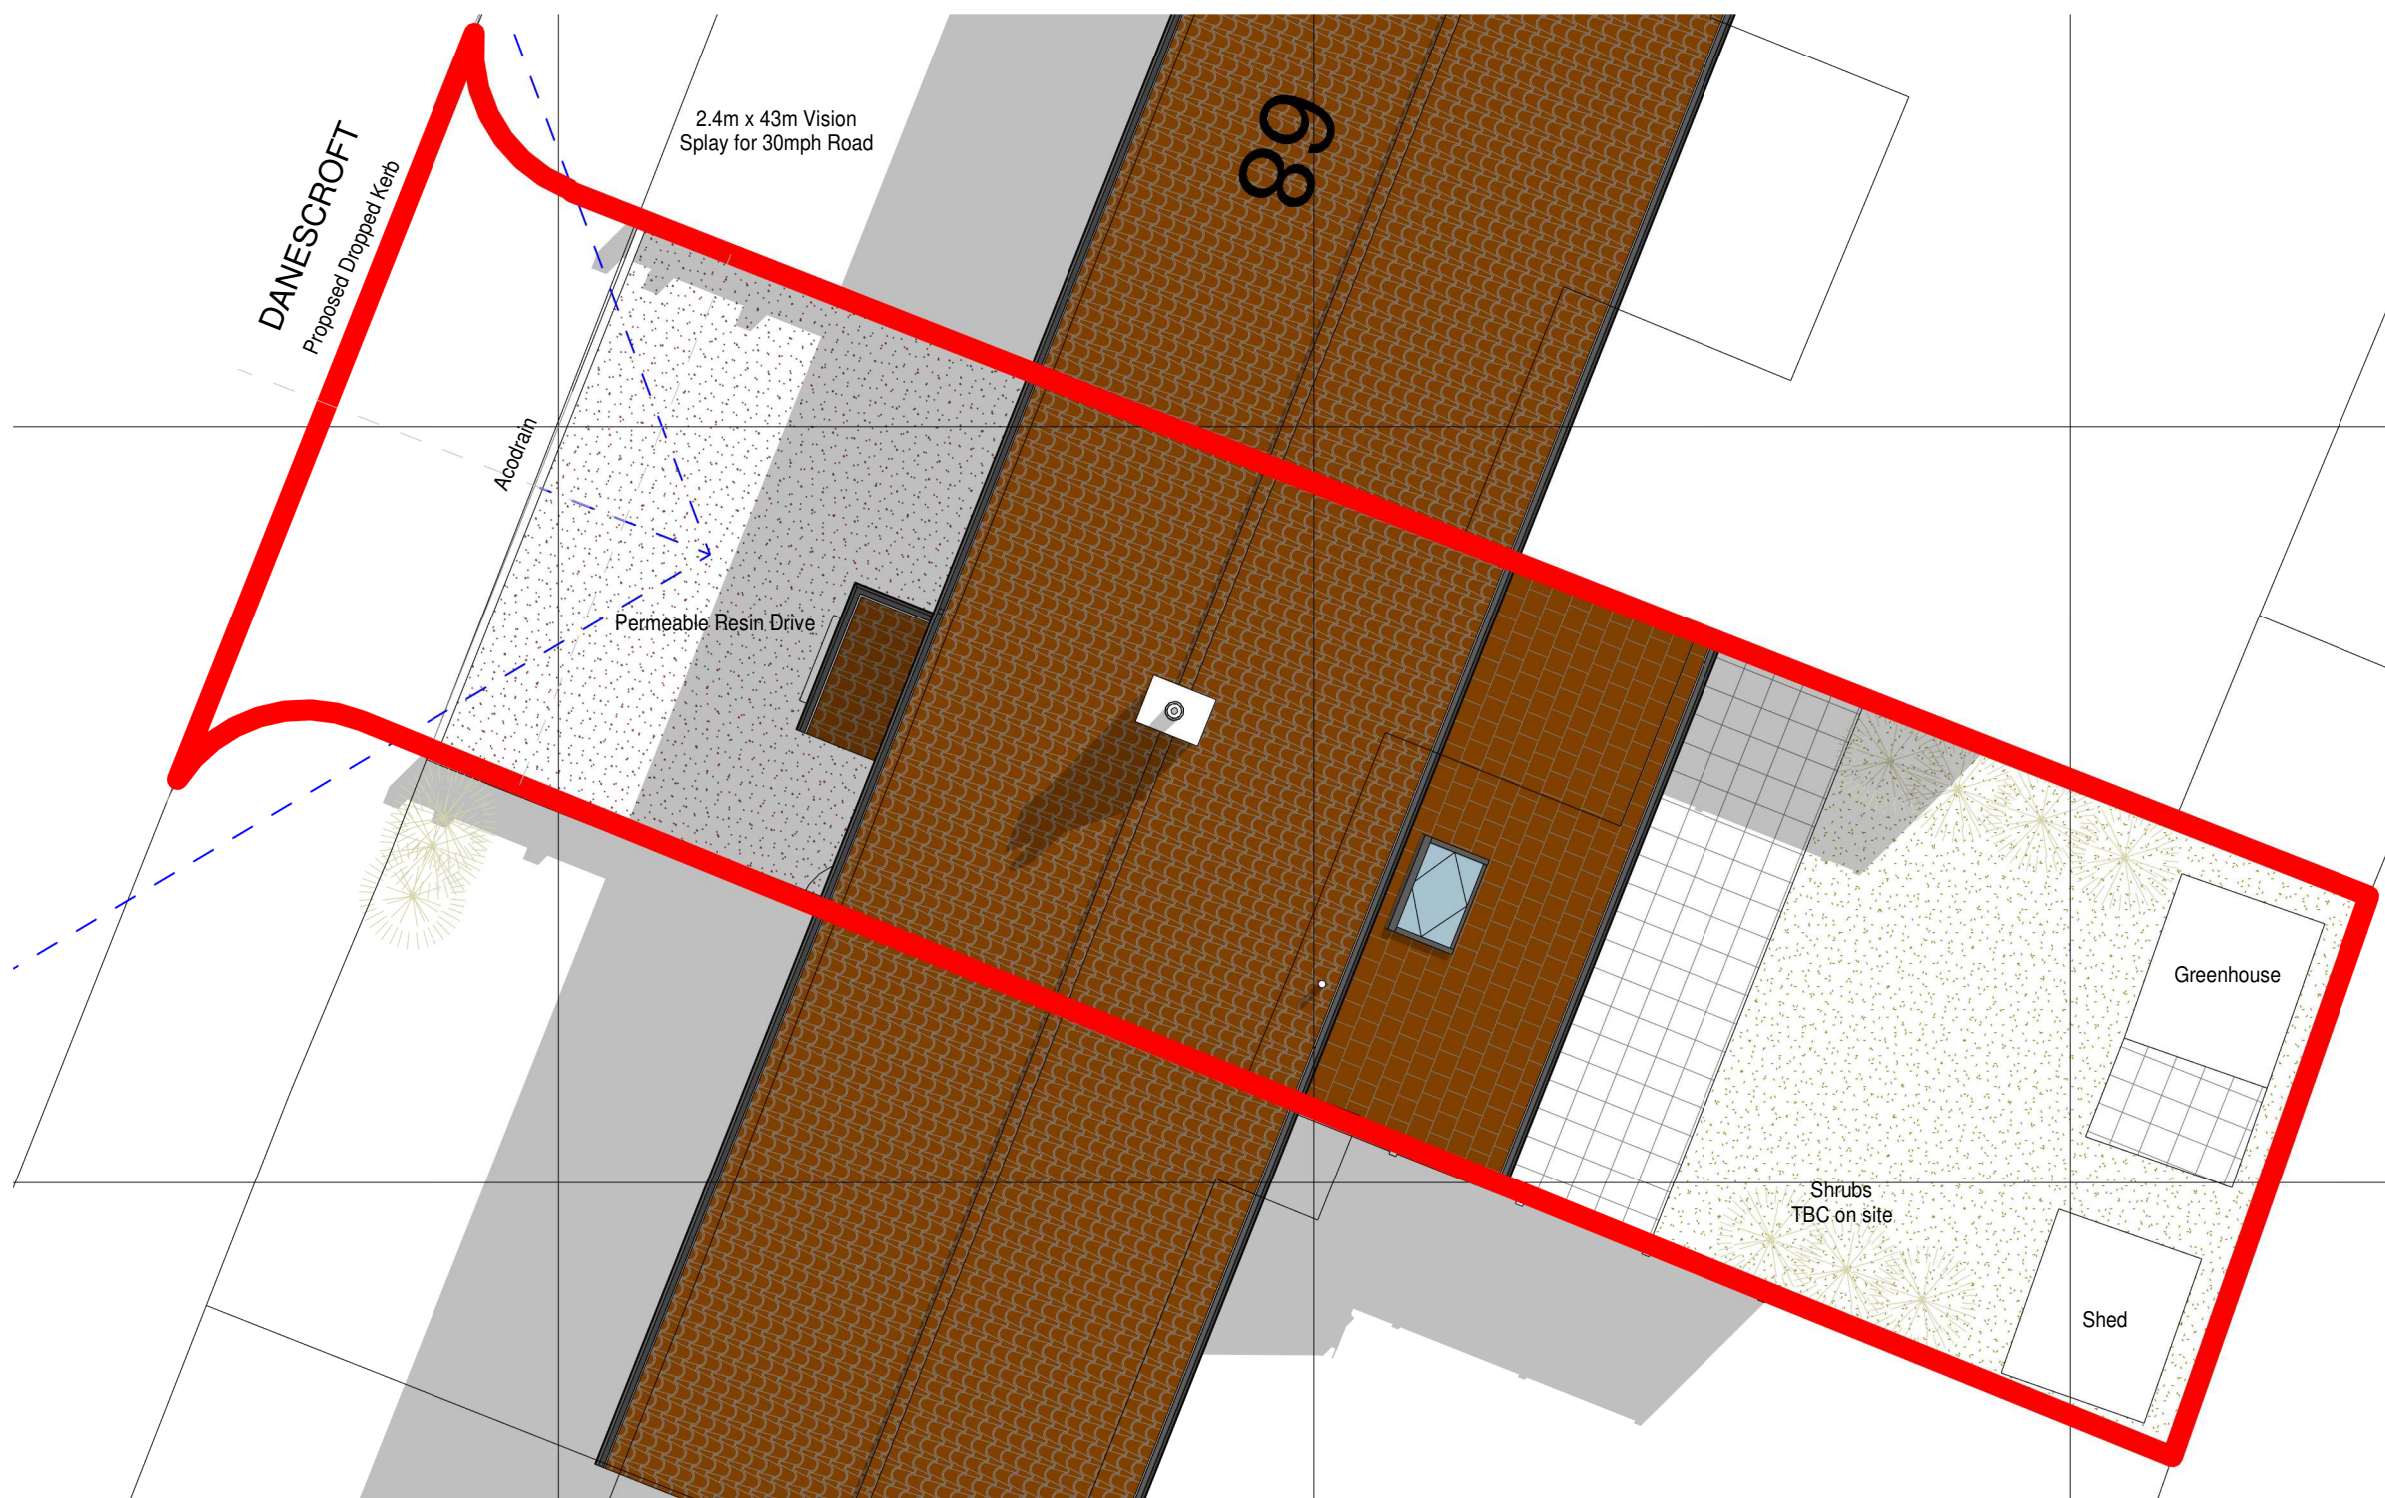

7 Proposed Site/Block Plan
1 : 100

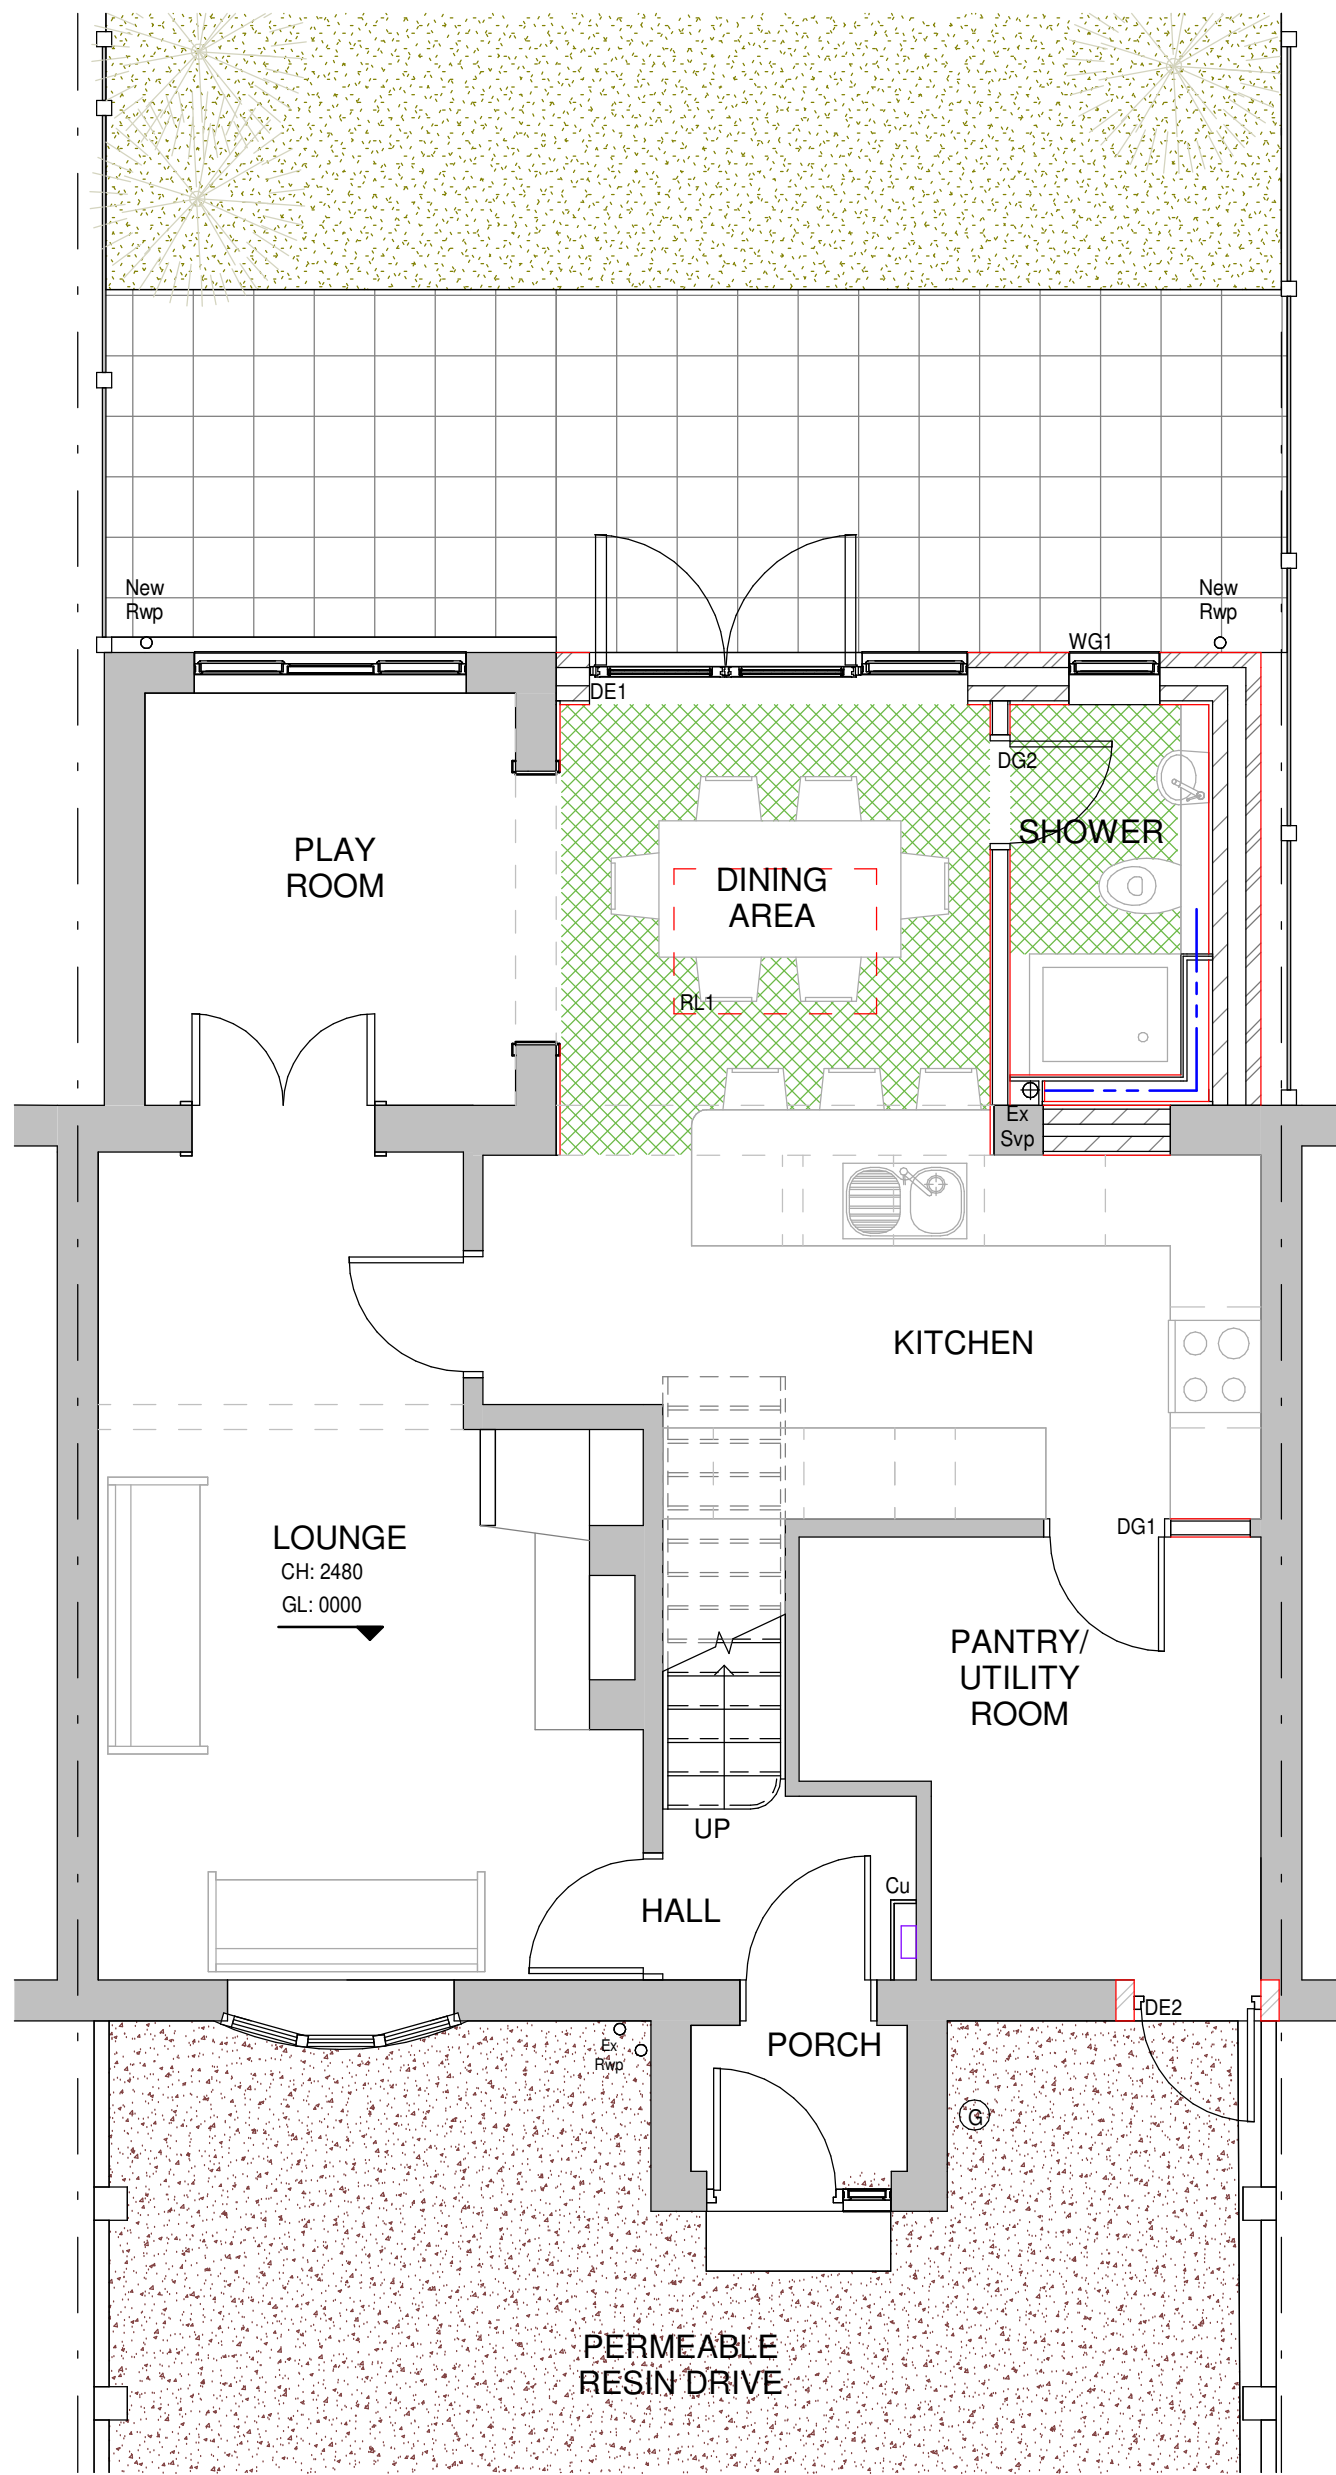

6 Proposed Ground Floor Plan
1 : 50

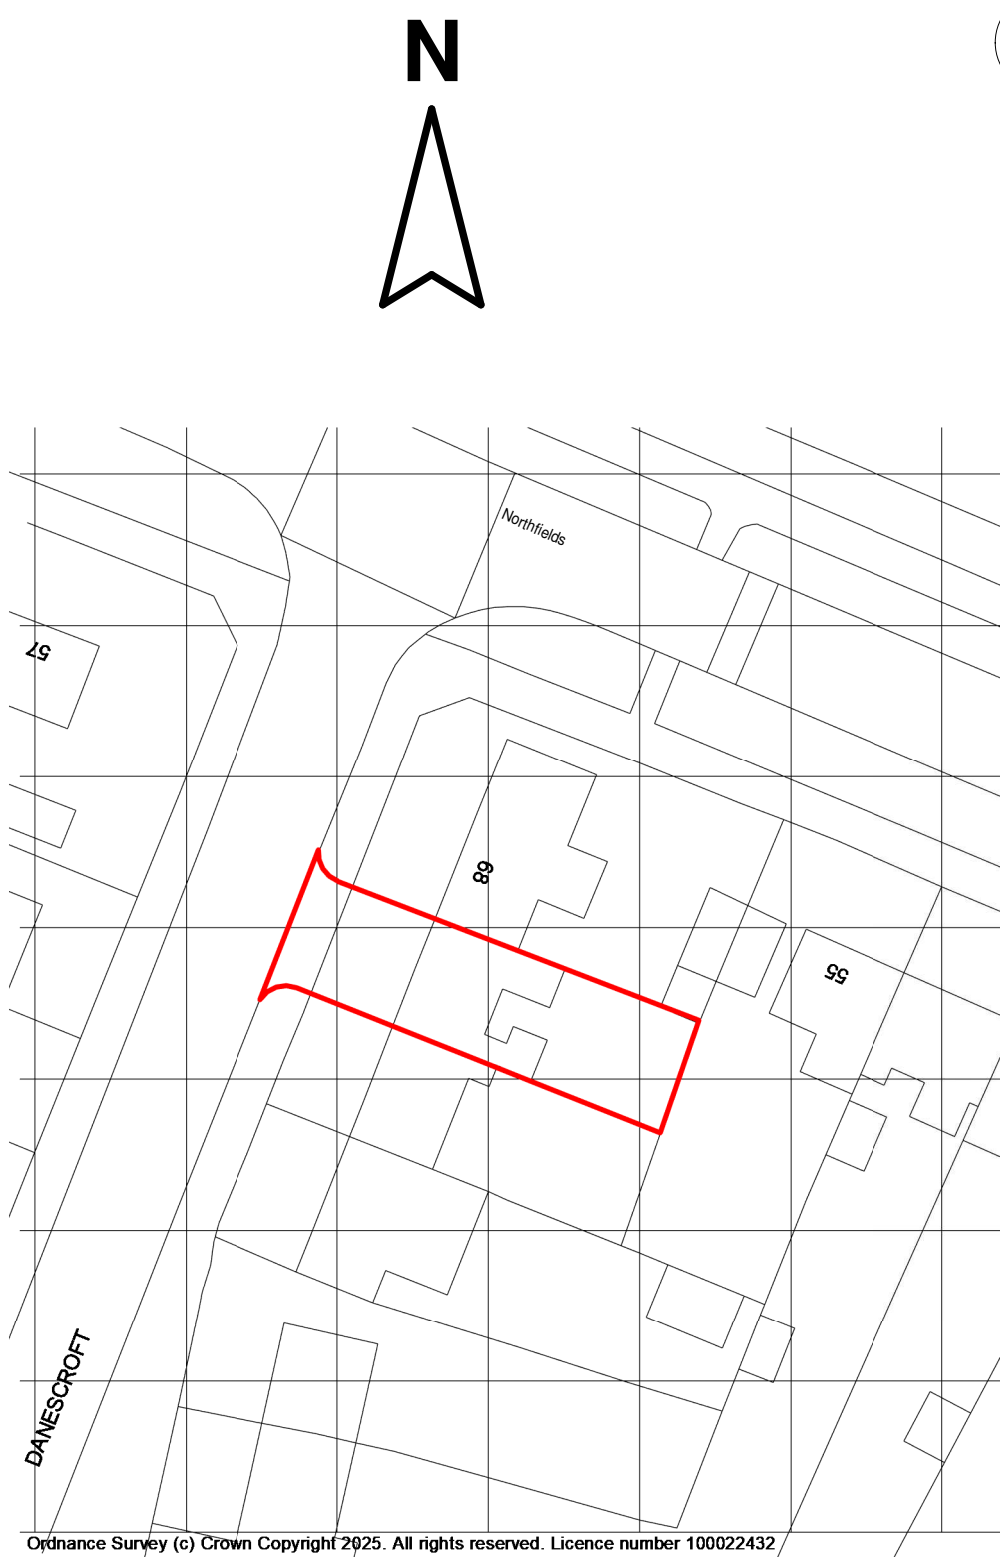

8 Location Plan
1 : 500



9 Existing Site Plan
1 : 100

A Updated to Client 28/11/2025 GHM
Comments/Added Driveway



HOME EXTENSION TEAM

4 Brand Street, Hitchin, Hertfordshire, SG5 1HX
Tel: (01462) 440099 E-mail: hitchin@het.co.uk

CLIENT:
Mr & Mrs Davies

PROJECT:
66 Danescroft
Letchworth
Hertfordshire
SG6 4RQ

DRAWING TITLE:
Removal of Existing Rear Pre-Fabricated Extension. Proposed Single Storey Rear Infill Extension. Replacement of Existing Single Storey Rear Roof. To Include Roof Light, Replacement of Door to Front Elevation, Internal Alterations & New Driveway

Existing Plans, Elevations, Proposed Plans, Site/Block Plan, Location Plan

SCALE:	DATE:	DRAWN:	CHECKED:
As indicated	03/11/2025	GHM	DC/TB

DWG. NO.	REV.
HET-1860/01	A