






A Ground Floor, Level B3
12001

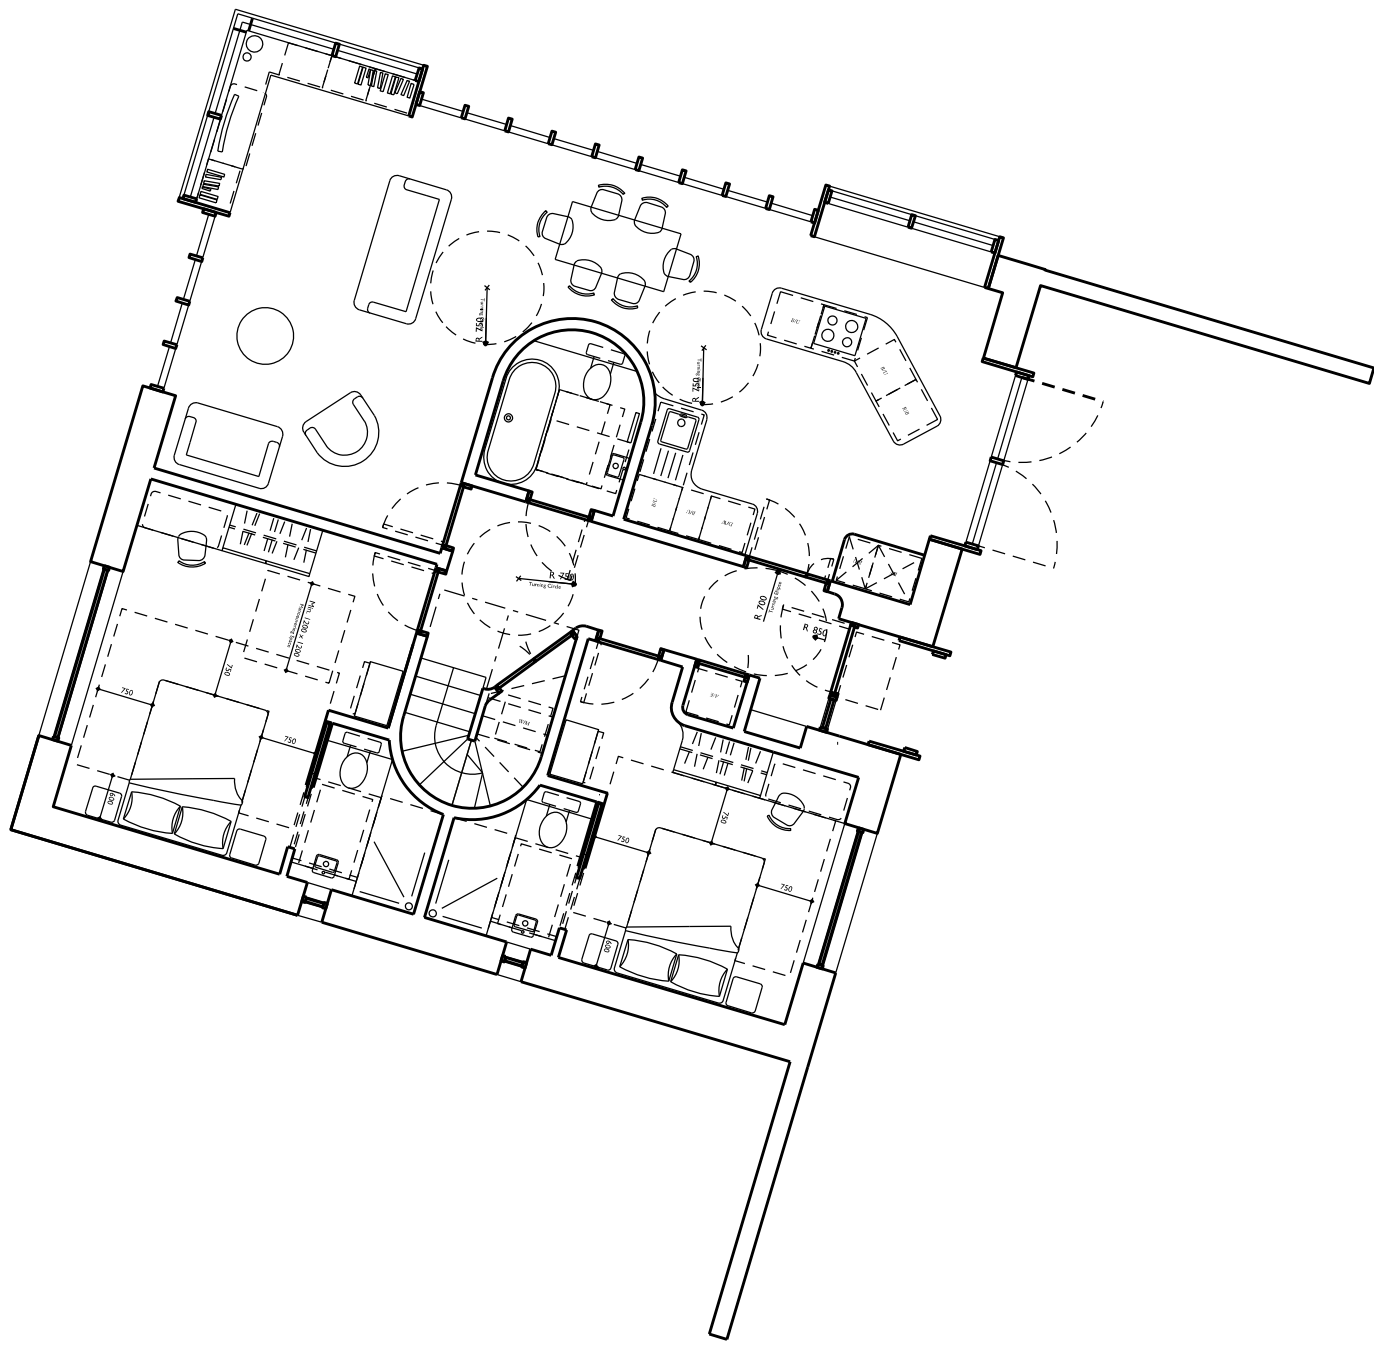


B First Floor, Level B2
12001

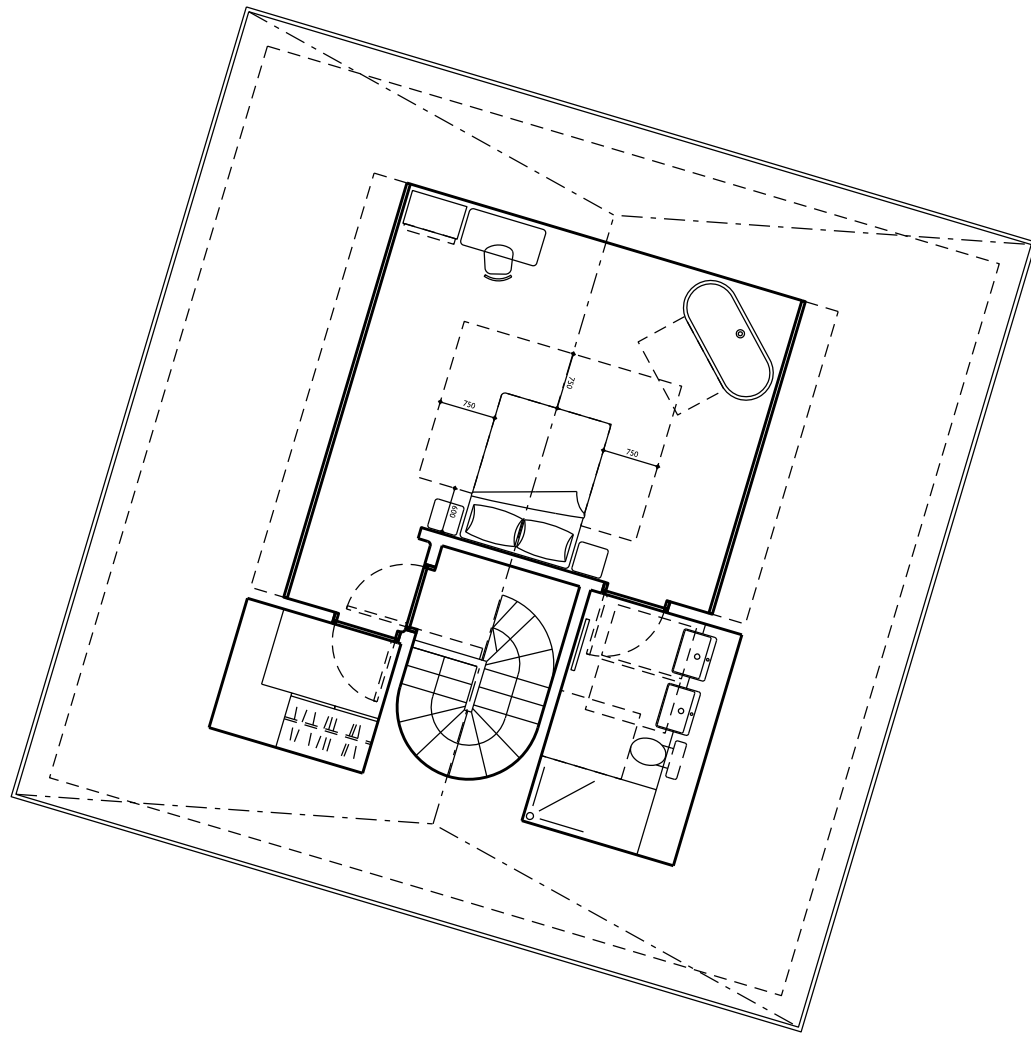


C Second Floor, Level B1
12001

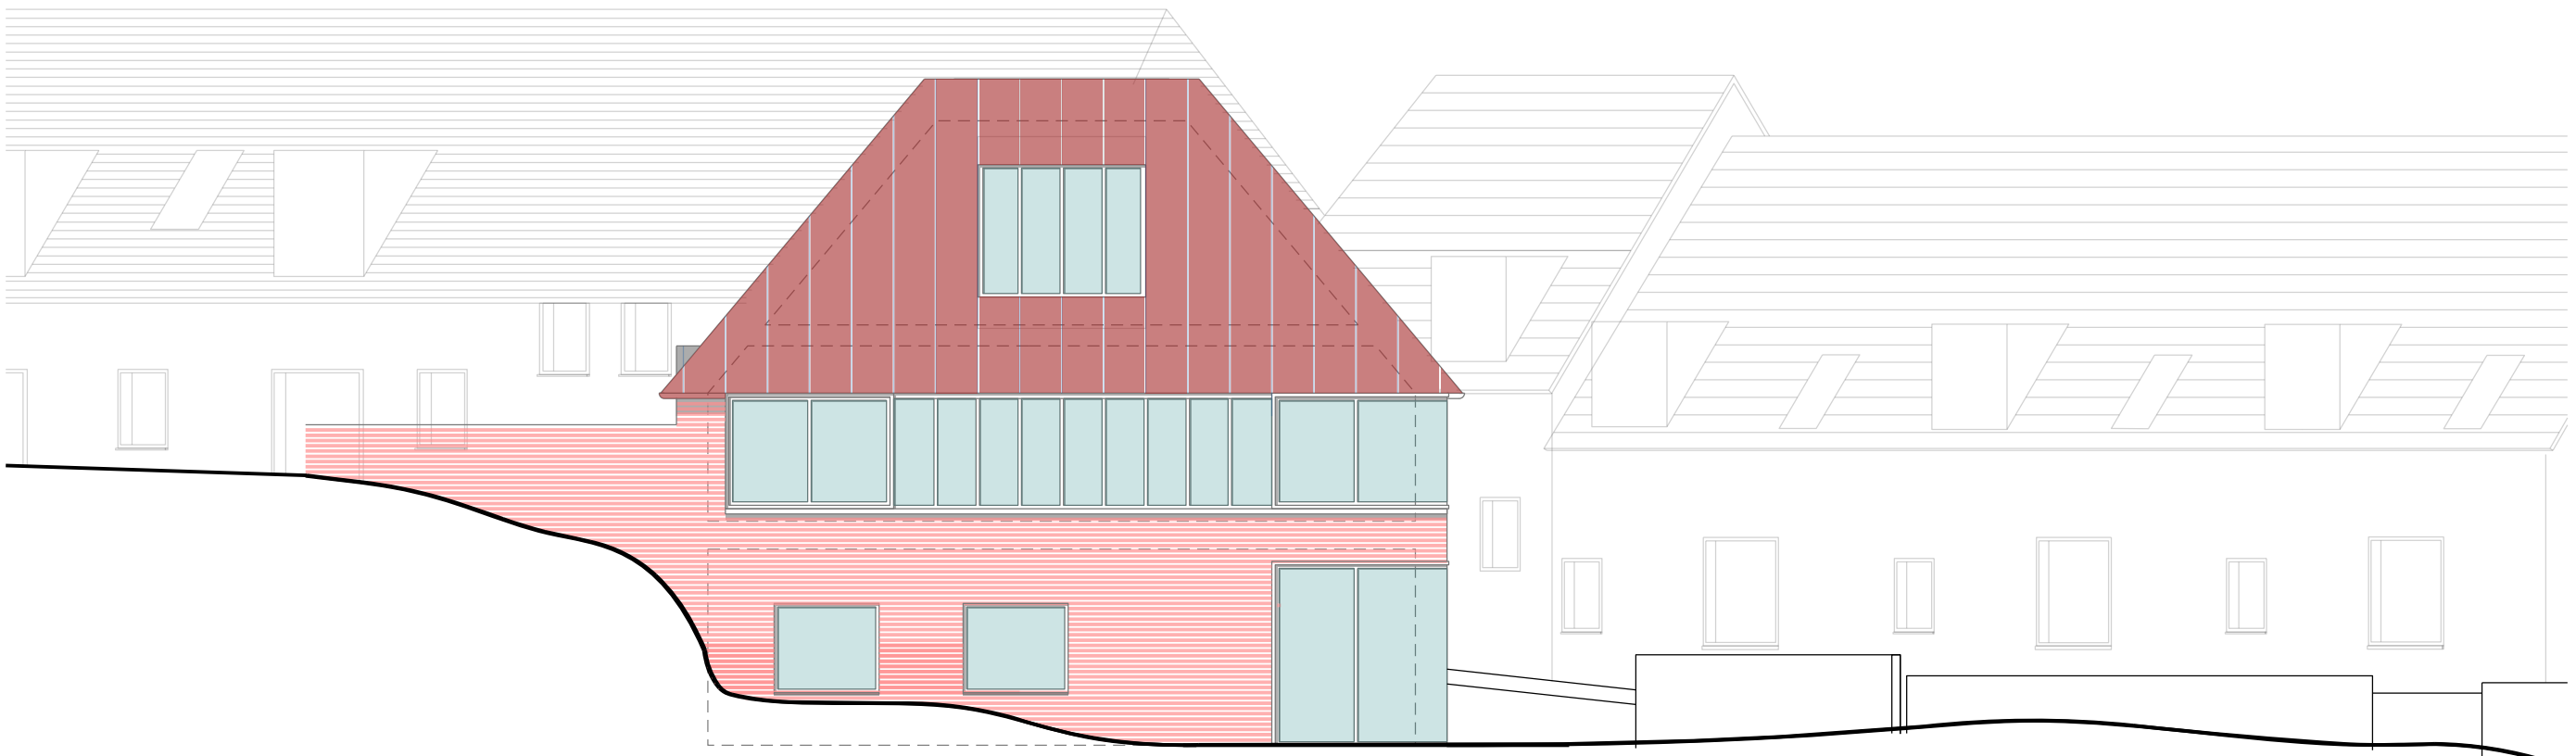


D North East Elevation
12001

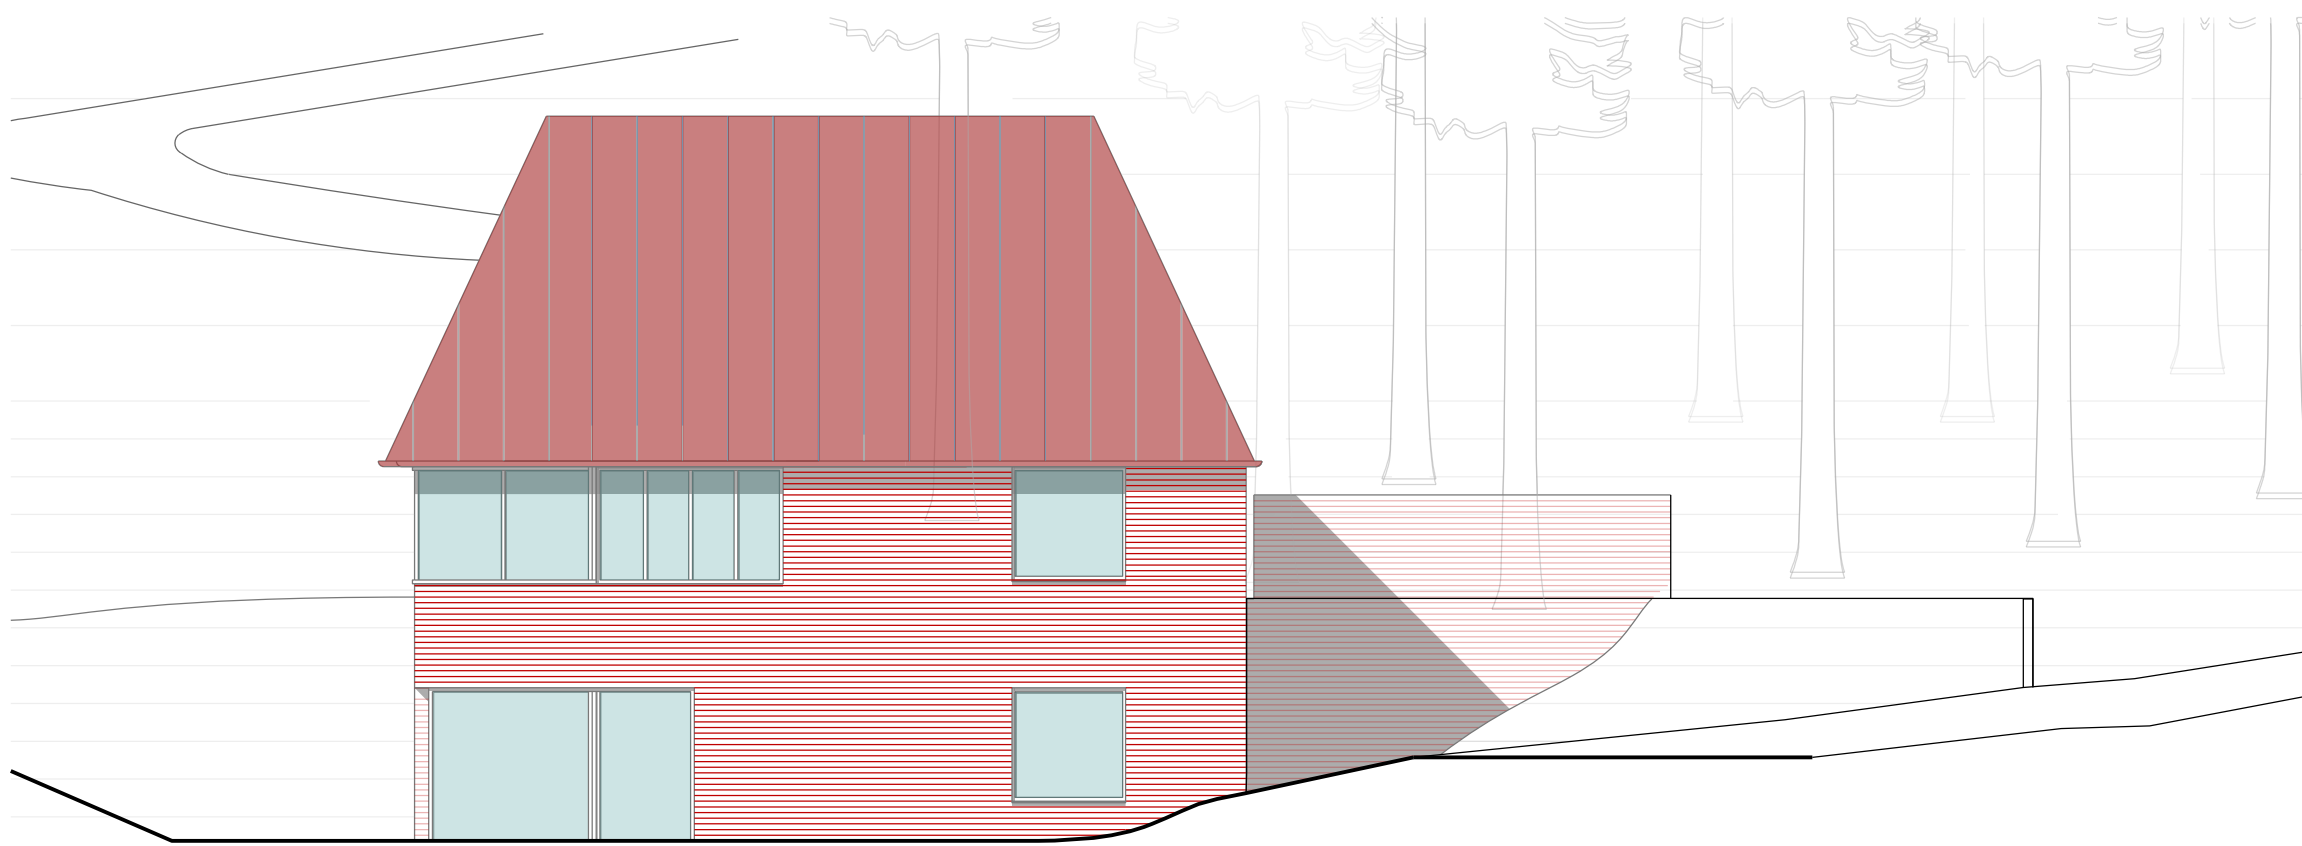

E North West Elevation
12001

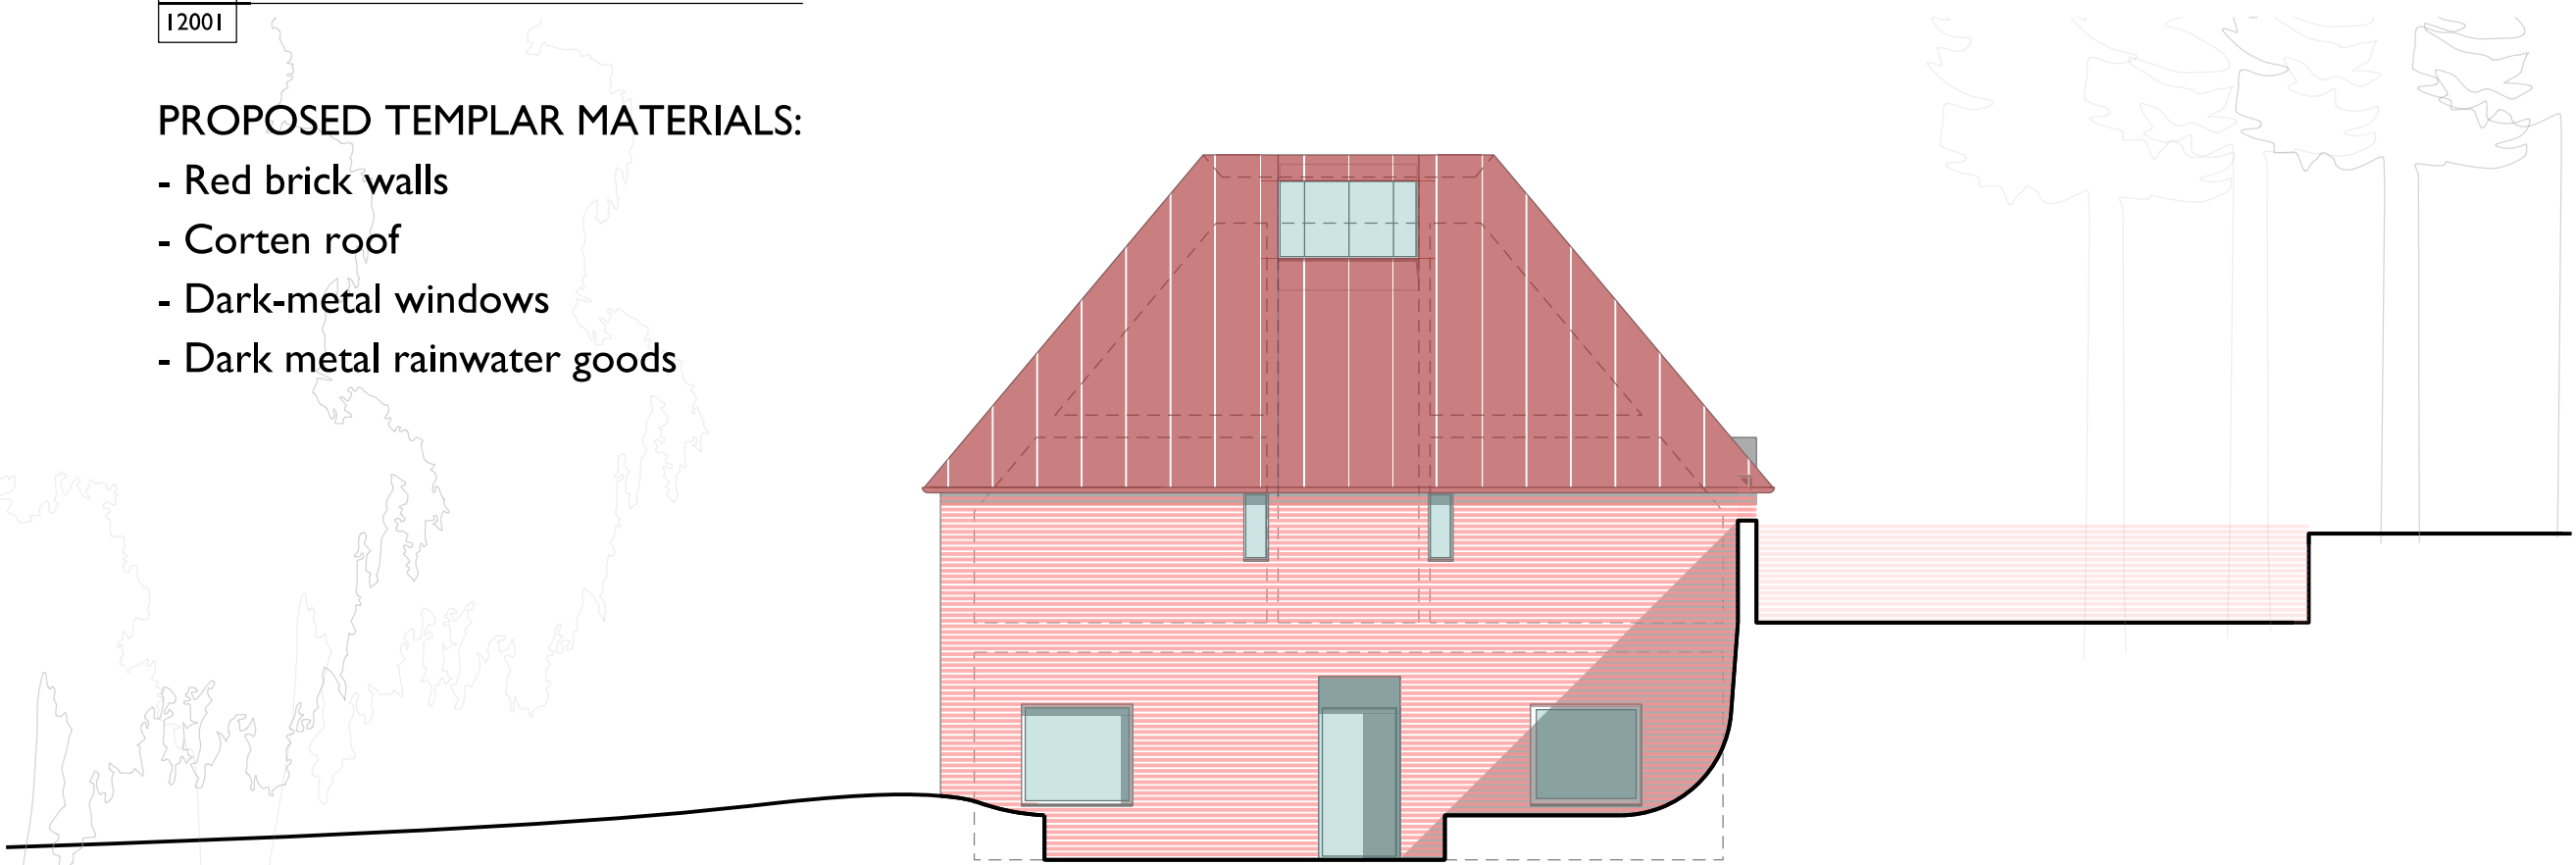

F South West Elevation
12001

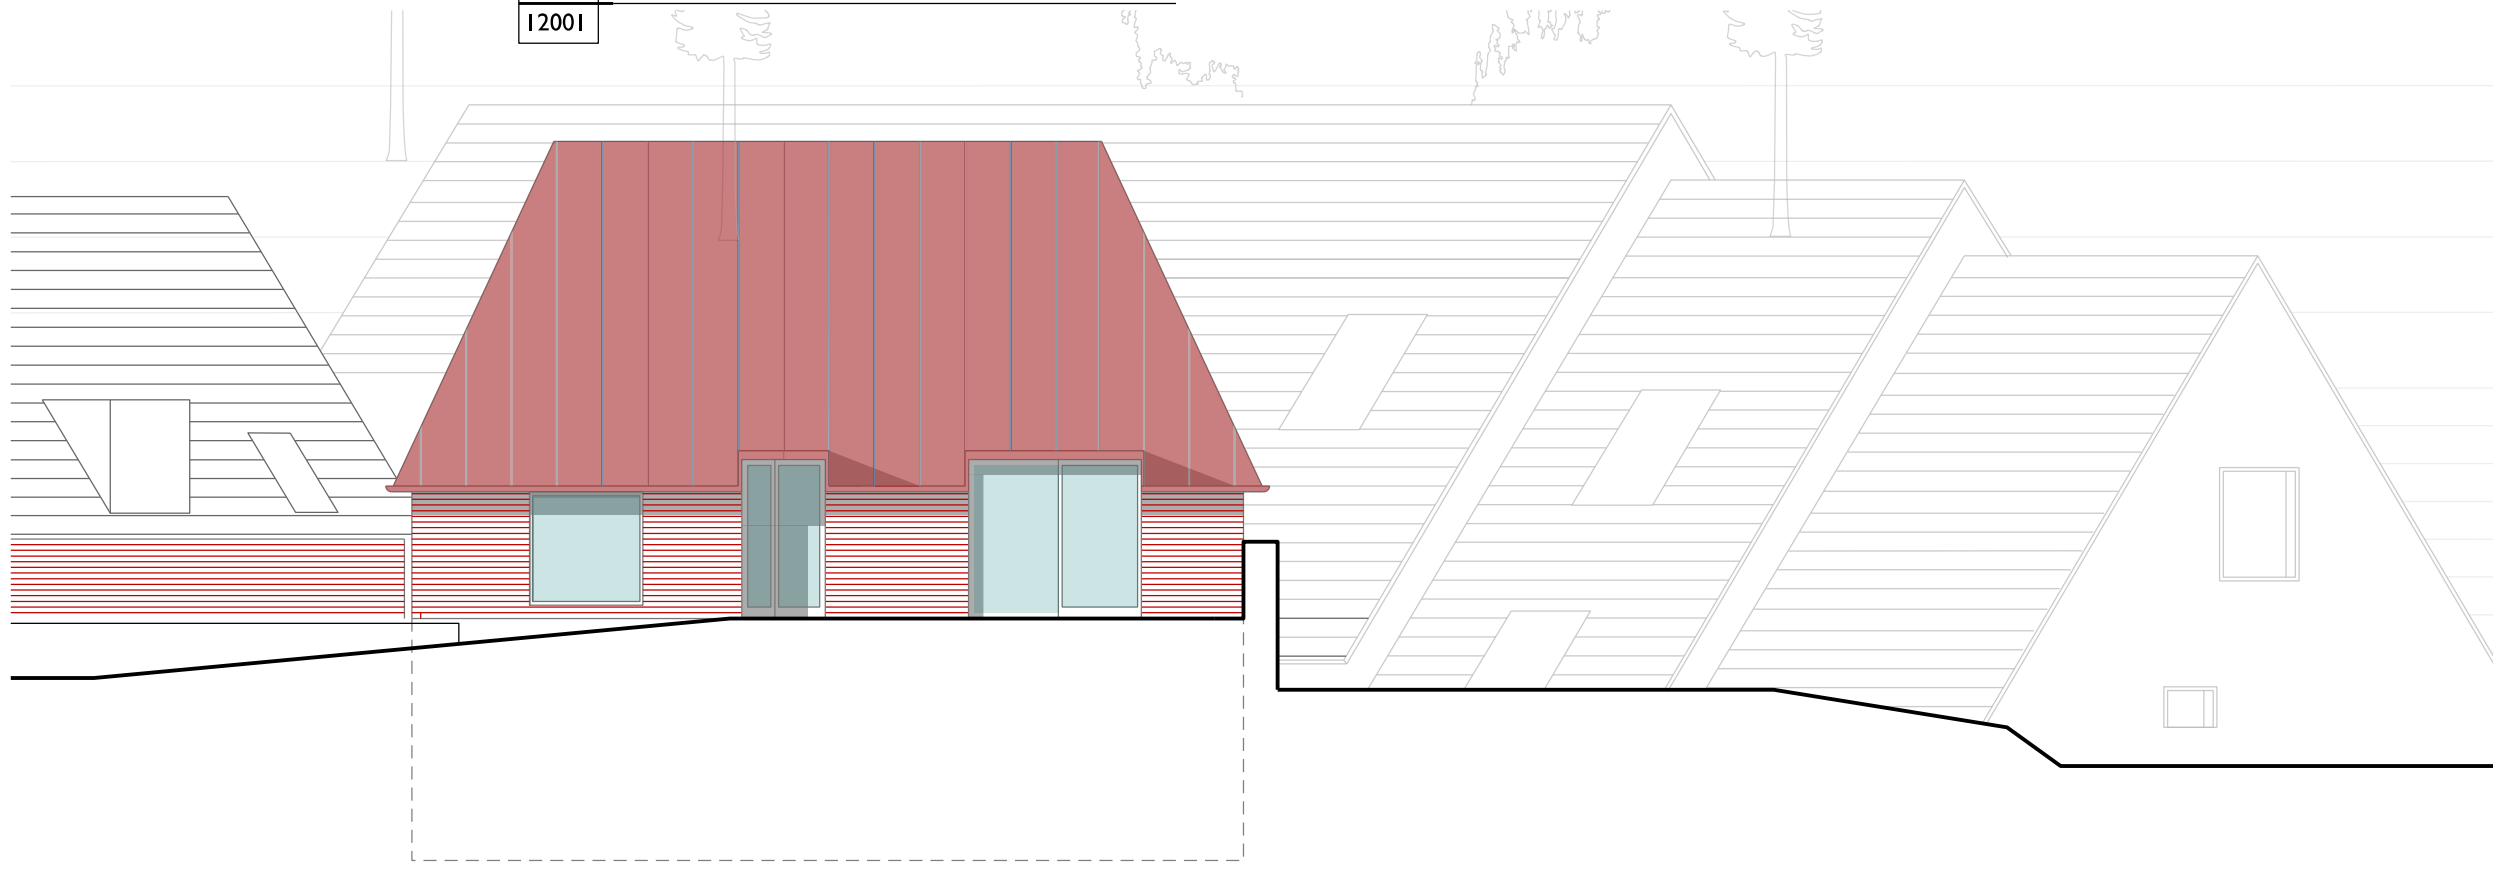

G South East Elevation
12001

PROPOSED TEMPLAR MATERIALS:

- Red brick walls
- Corten roof
- Dark-metal windows
- Dark metal rainwater goods

DO NOT SCALE OFF THIS DRAWING
DO NOT SUBSTITUTE ANY OF THE PRODUCTS OR MATERIALS.

1. This is a planning drawing and is intended for this use only; it must not be used for construction.
2. All dimensions are in MM and should be checked on site prior to commencement of work; do not scale off this drawing.
3. This drawing is to be read in conjunction with all other relevant information.
3. Discrepancies between drawings and information to be referred to Architect without delay.



P01
Revision
Issued for Planning
Description
25.06.24
Date

0m 1m 5m

AY PILSBURY THOMAS ARCHITECTS
S P C A B A L
HONEYLANDS RADWINTER SAFFRON WALDEN ESSEX
CB10 2JT | 01799 599208 | info@kpt.co.uk | kpt.co.uk

Client
The Door UK Ltd

Project
Temple Dinsley
Preston, Hitchin, Hertfordshire,
SG4 7RT

Drawing title

**Proposed GA Plans & Elevations:
Templar**

Purpose of issue
Planning

Job no. Status Scale @ A1
641 S0 1:100

Checked by
ST

Date Revision
14.05.24 P01

Drawing number
641-KS-03-TL-DR-A-12001