




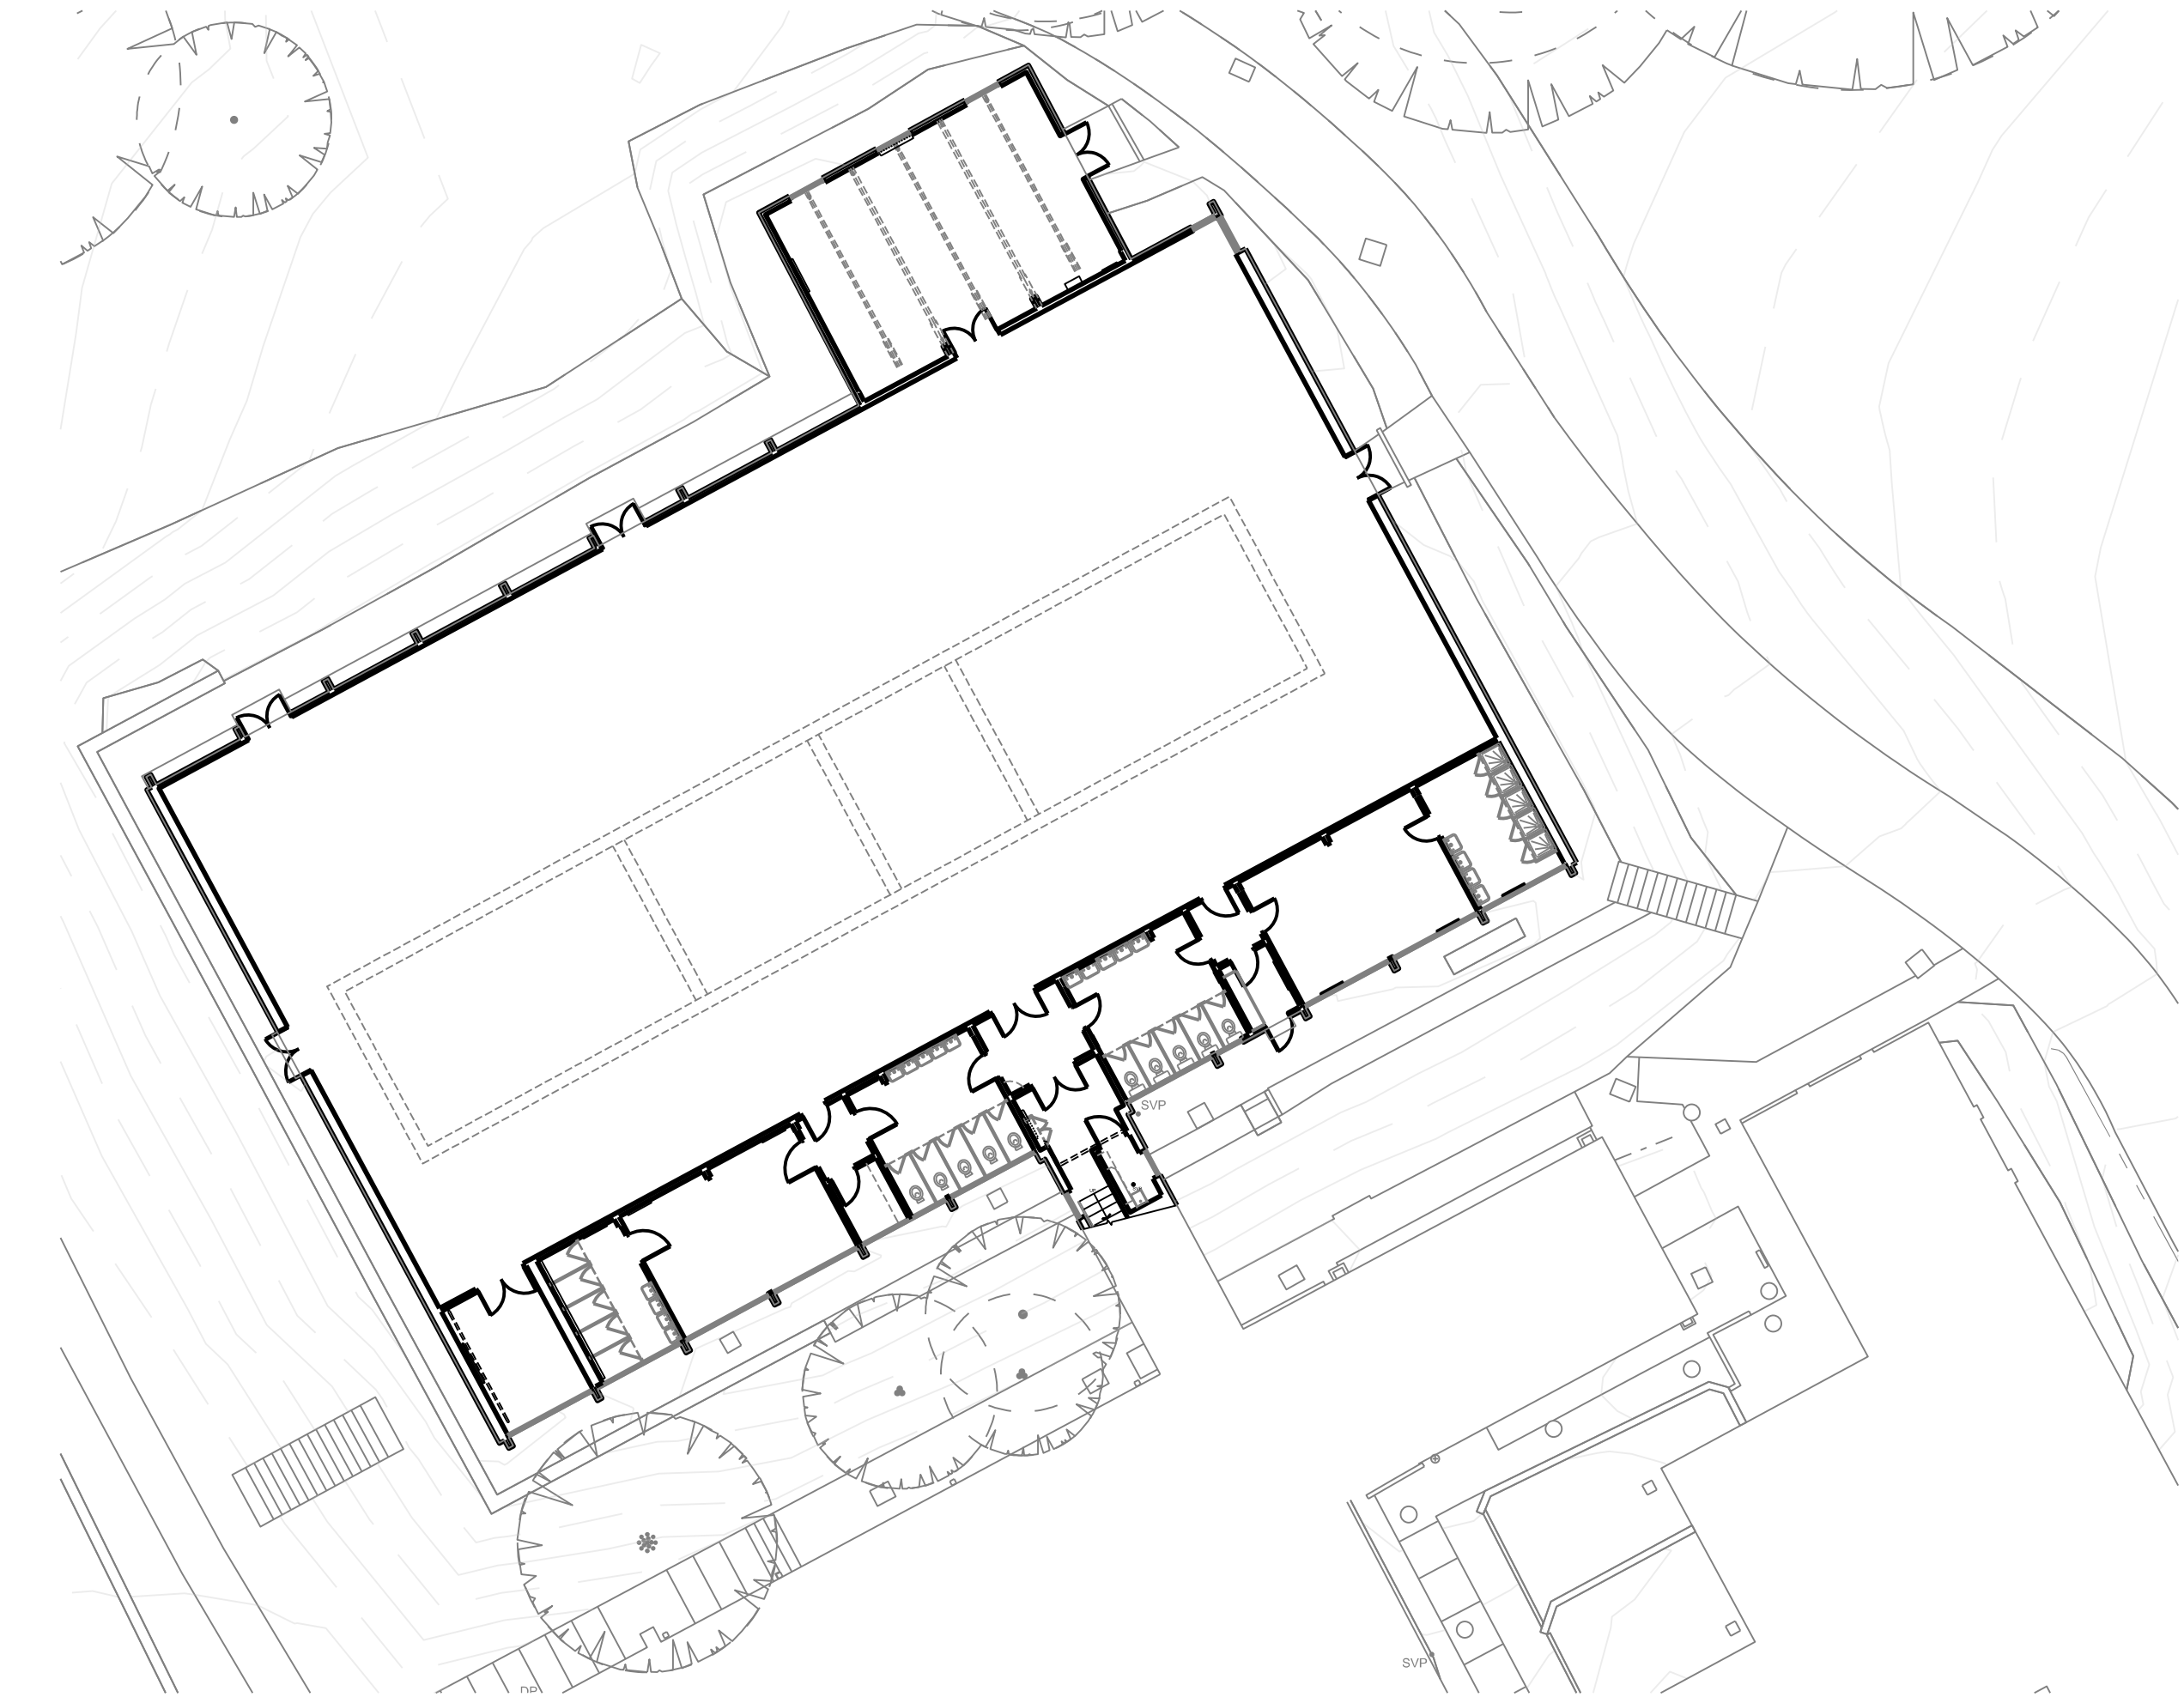


A Level -4
02001

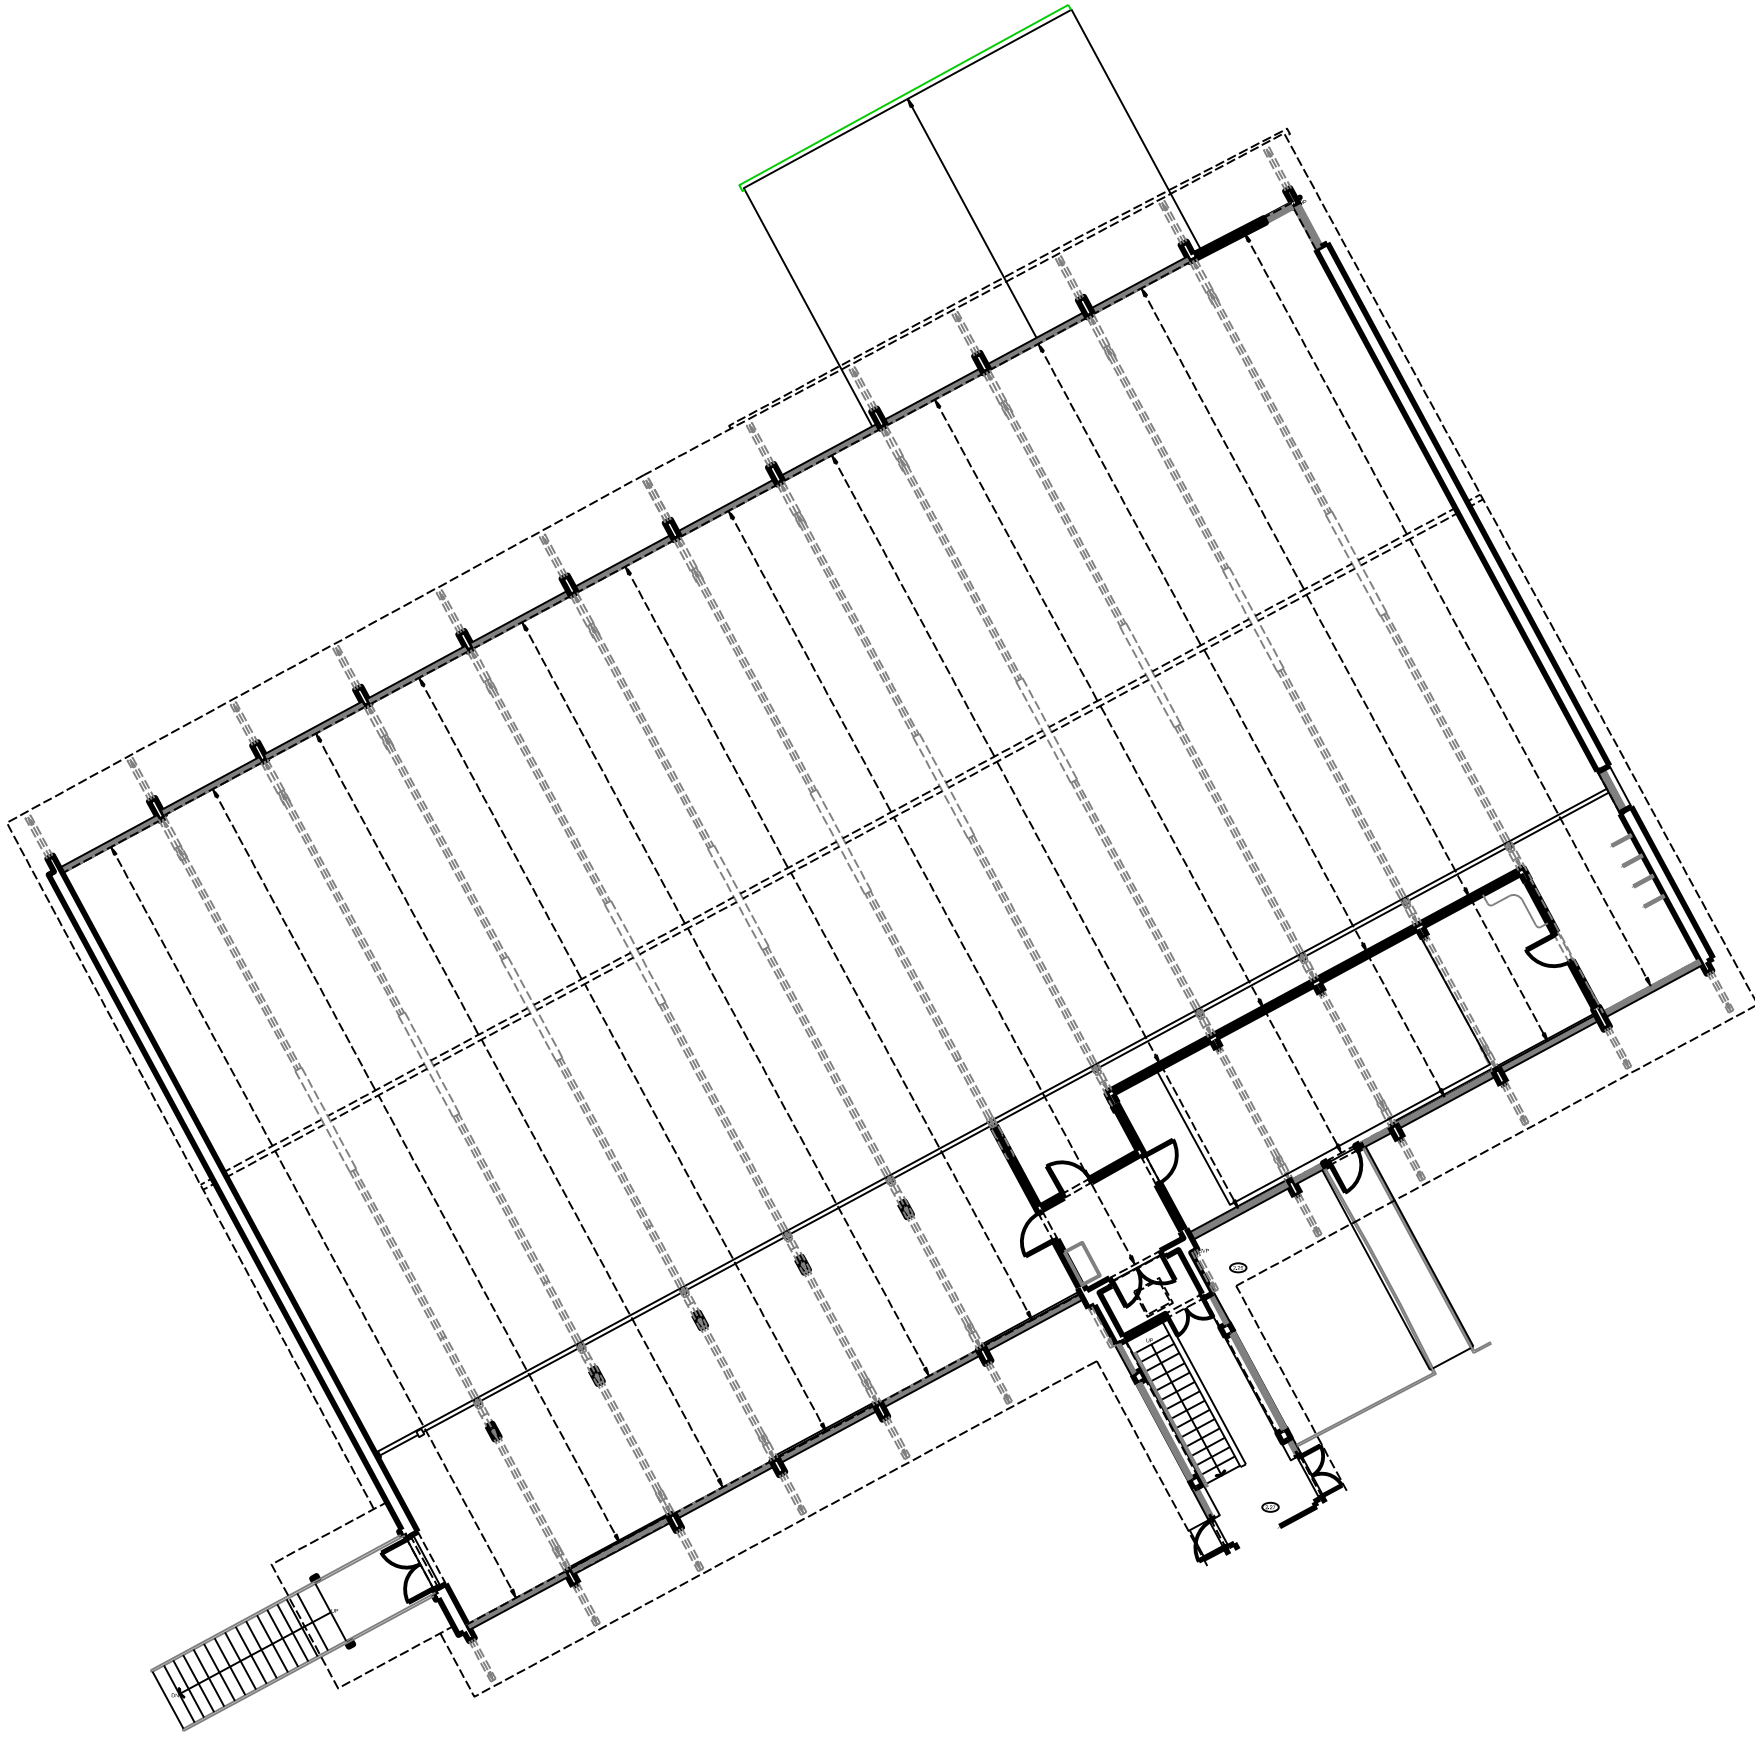


B Level -3
02001

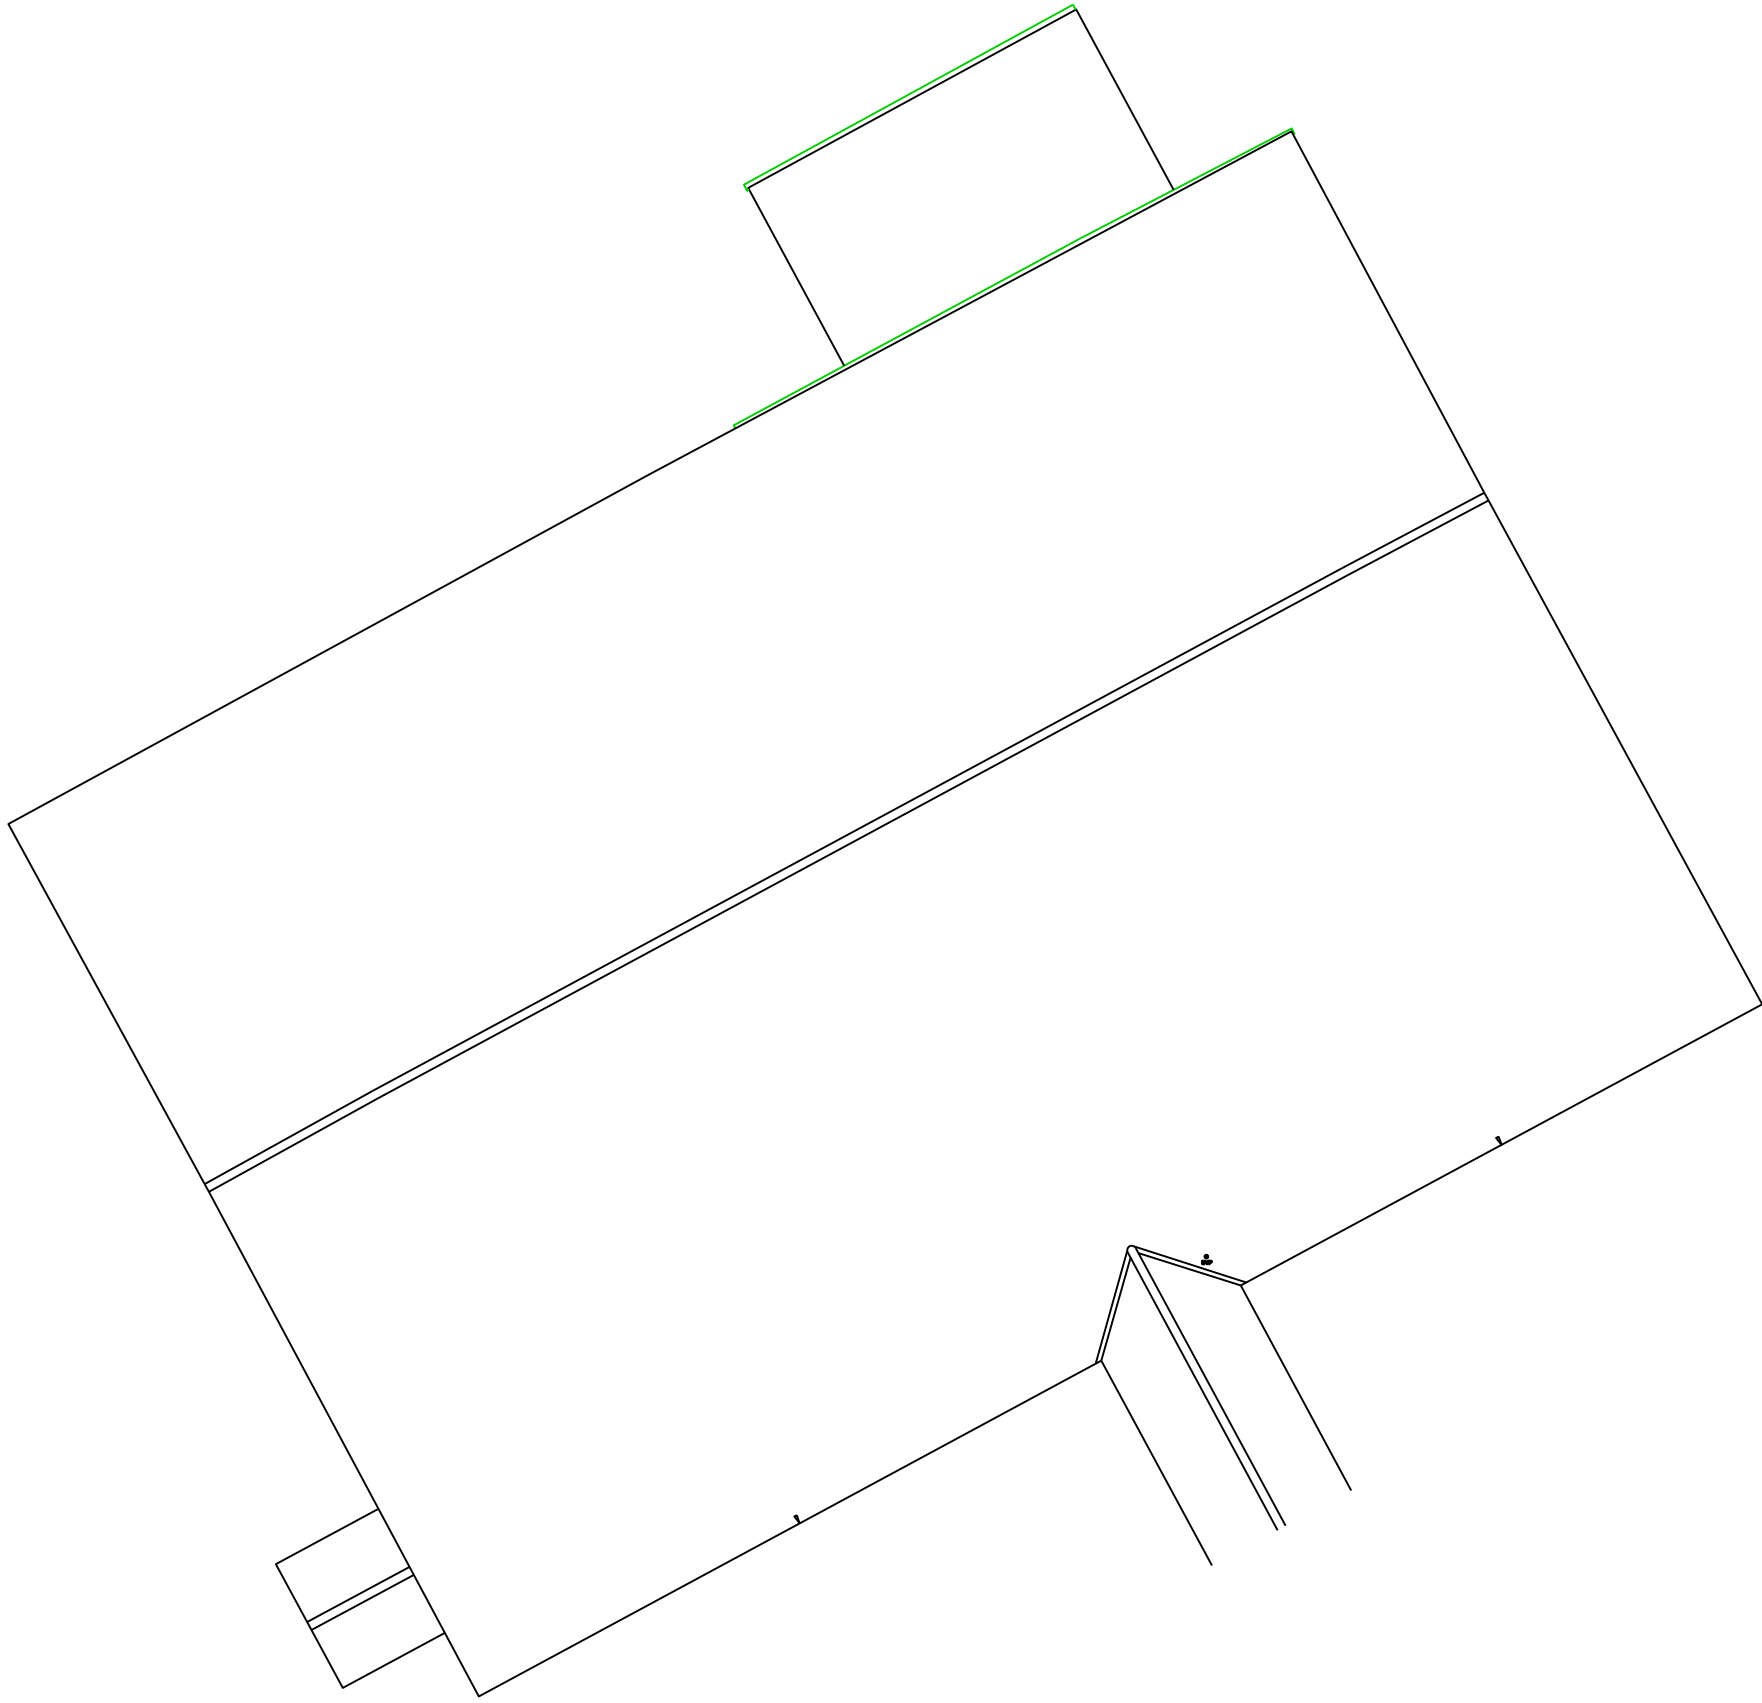


C Level -2
02001

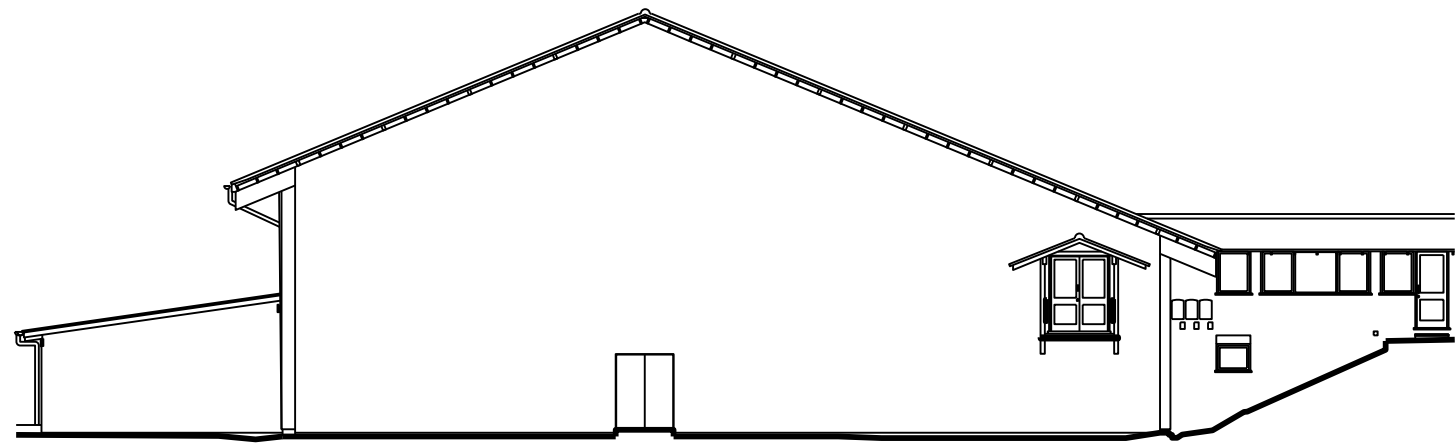


D West Elevation 17
02001

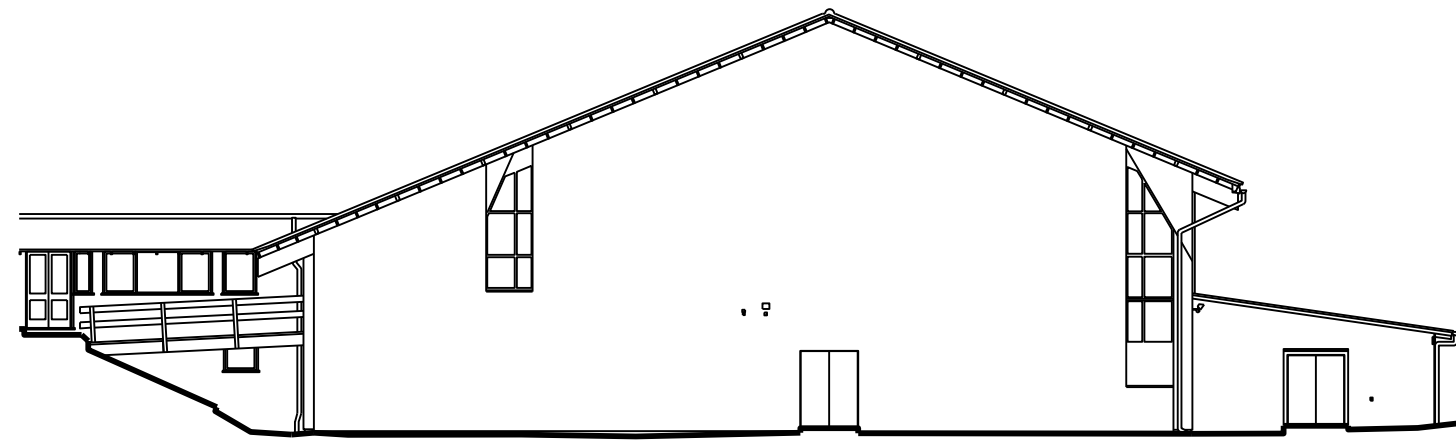


E East Elevation 19
02001

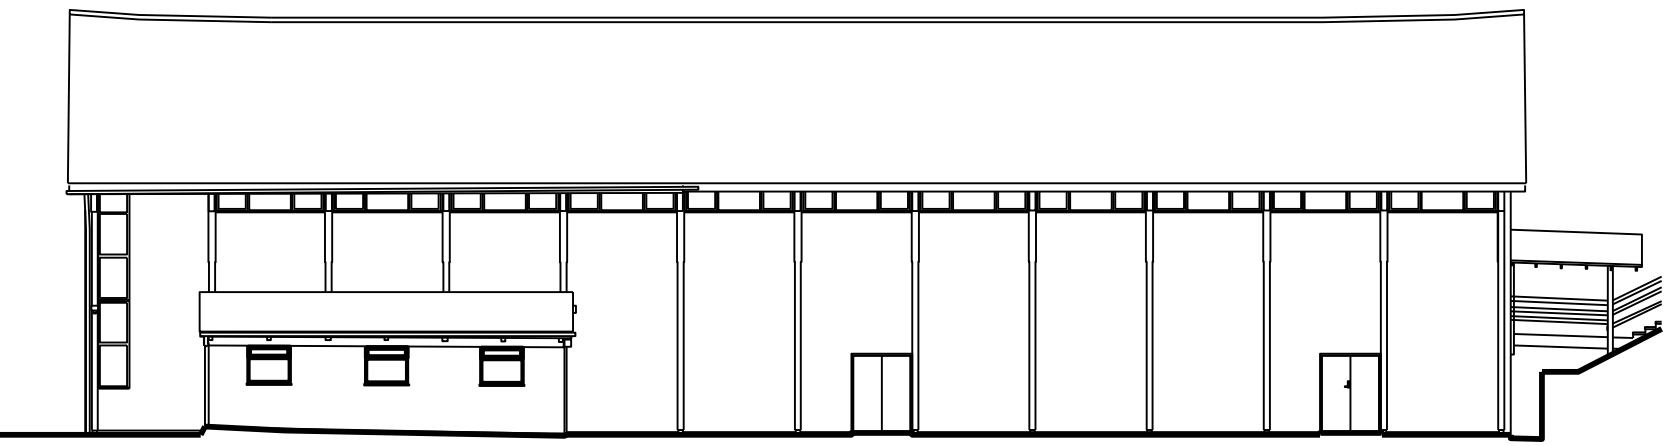


F North Elevation 16
02001

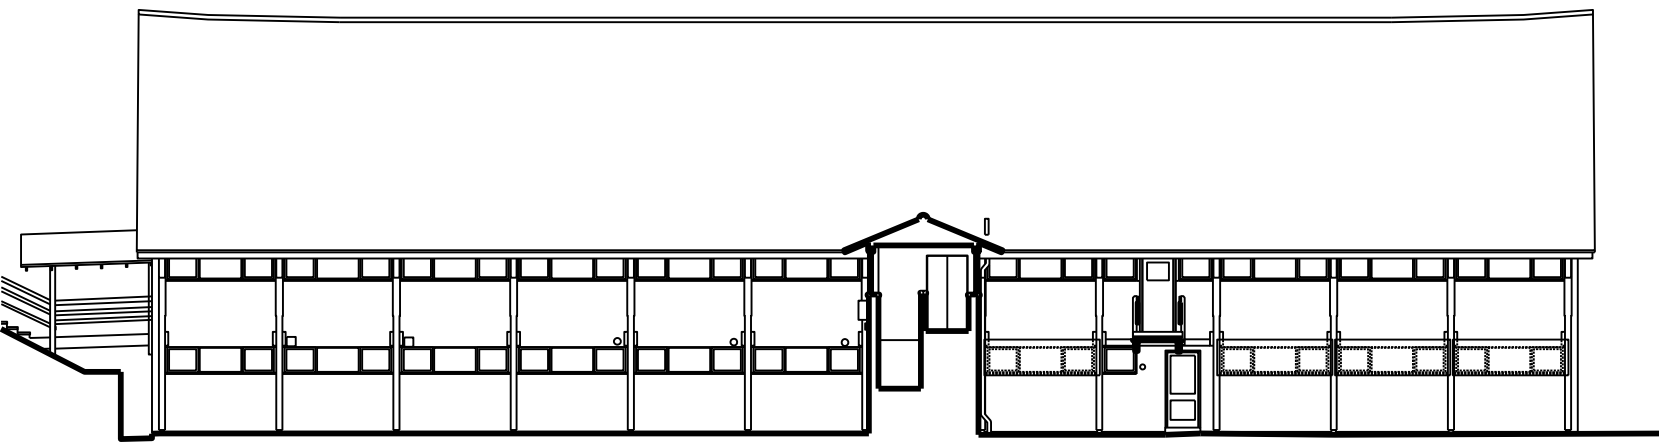

G South Elevation 18
02001

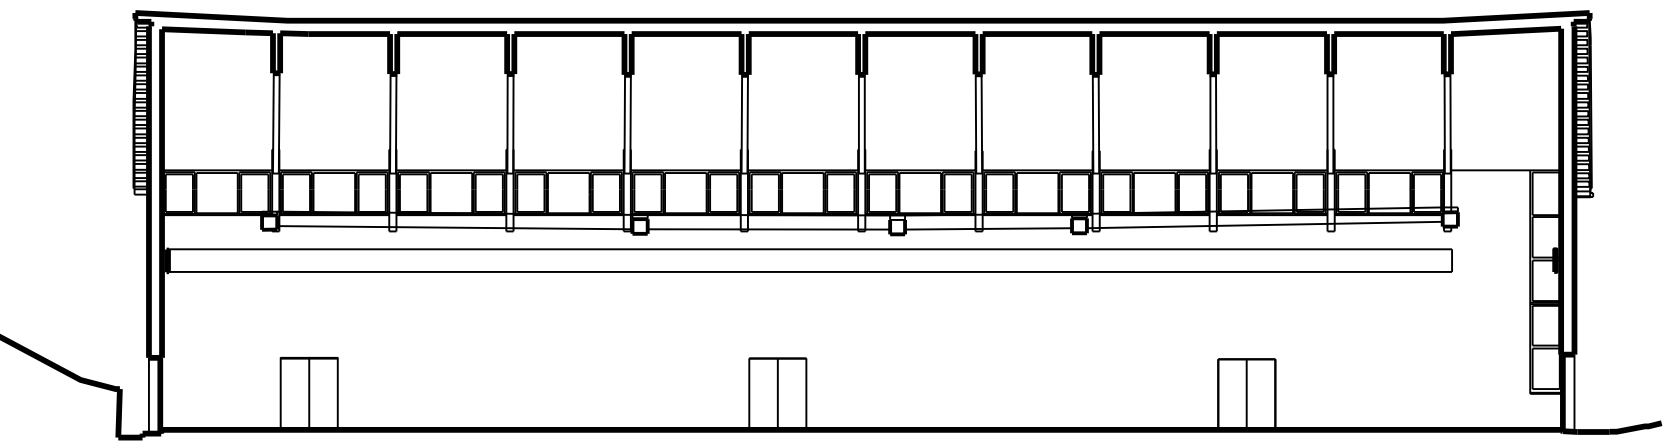

H Section Q-Q
02001

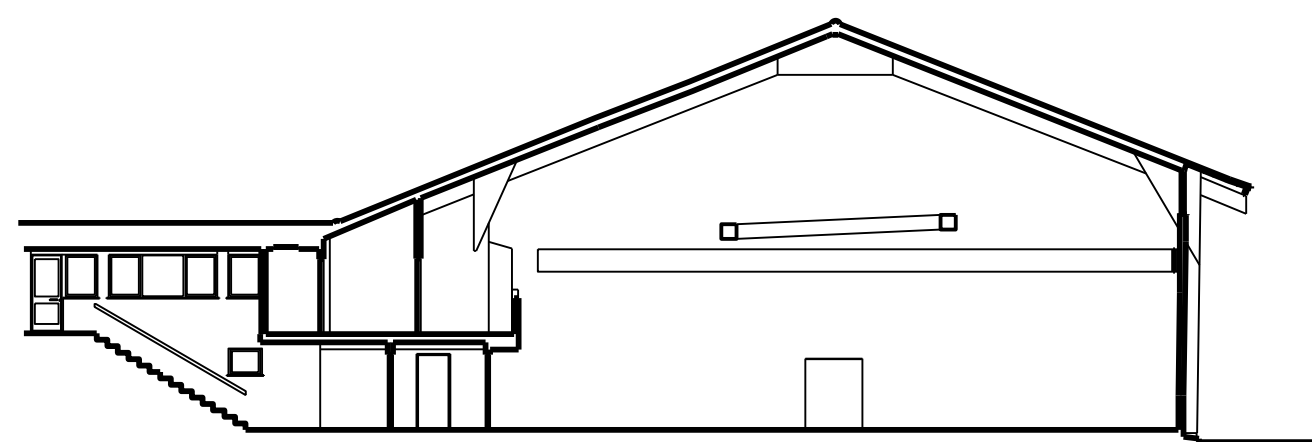

I Section R-R
02001

DO NOT SCALE OFF THIS DRAWING
DO NOT SUBSTITUTE ANY OF THE PRODUCTS OR MATERIALS.

1. This is a planning drawing and is intended for this use only; it must not be used for construction.
2. All dimensions are in MM and should be checked on site prior to commencement of work; do not scale off this drawing.
3. This drawing is to be read in conjunction with all other relevant information.
3. Discrepancies between drawings and information to be referred to Architect without delay.

P01	Issued for planning	12.07.24
Revision	Description	Date



AY PILSBURY THOMAS ARCHITECTS
S C A B A
HONEYLANDS RADWINTER SAFFRON WALDEN ESSEX
CB10 2TJ | 01799 599208 | info@kpt.co.uk | kpt.co.uk

Client
The Door UK Ltd

Project
Temple Dinsley
Preston, Hitchin, Hertfordshire,
SG4 7RT

Drawing title
**Existing GA Drawings:
Sports Hall**

Purpose of issue
Planning

Job no.	Status	Scale @ A1
641	S0	1:200

Checked by
ST

Date	Revision
13.05.24	P01

Drawing number
641-KS-03-SP-DR-A-02001