



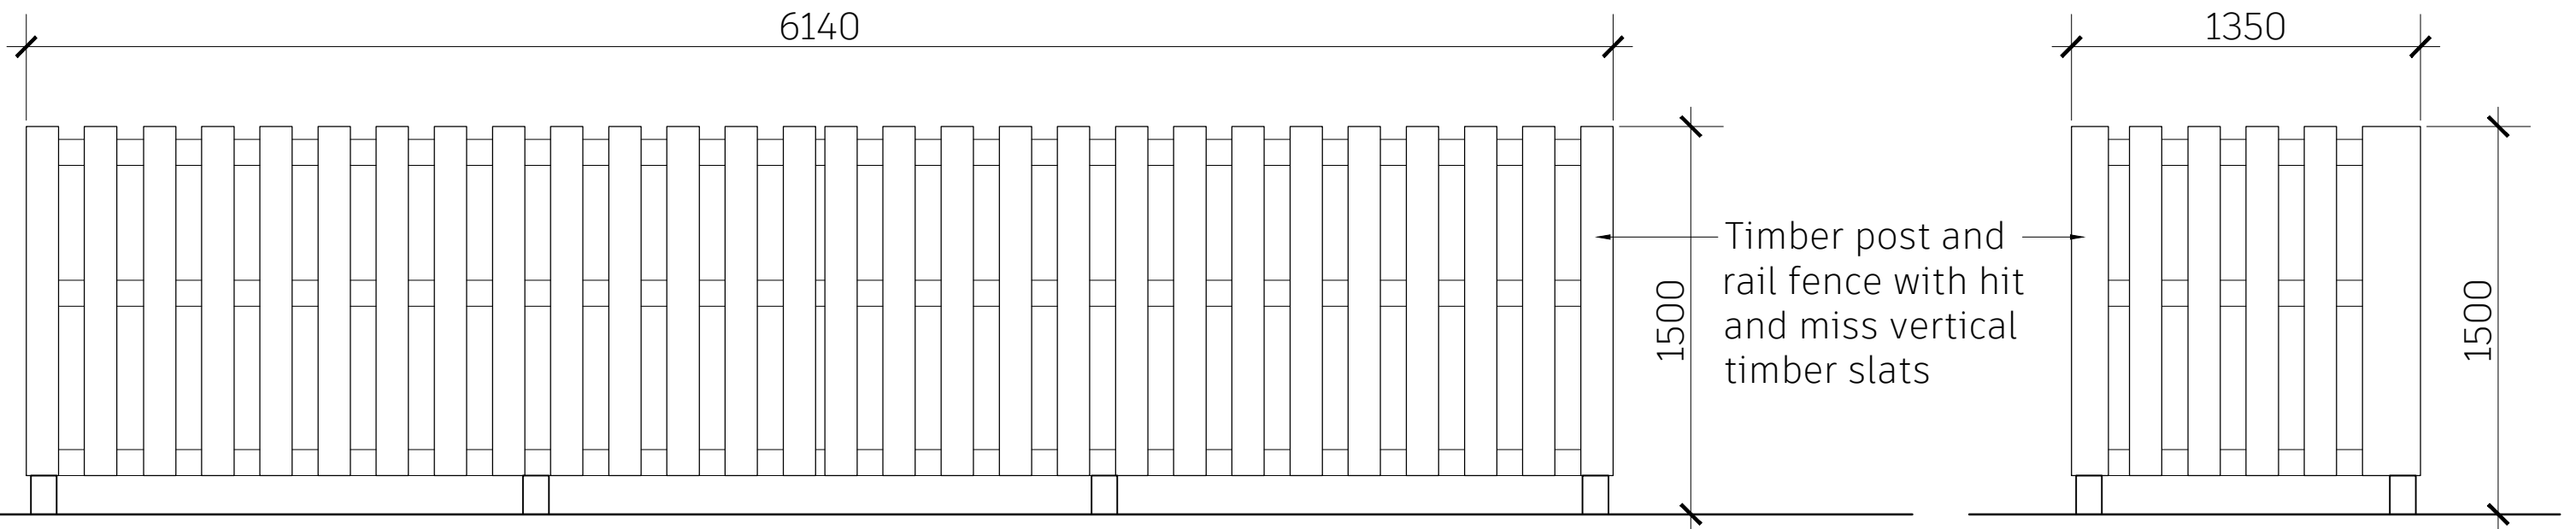

PROPOSED REAR ELEVATION


PROPOSED SIDE ELEVATION

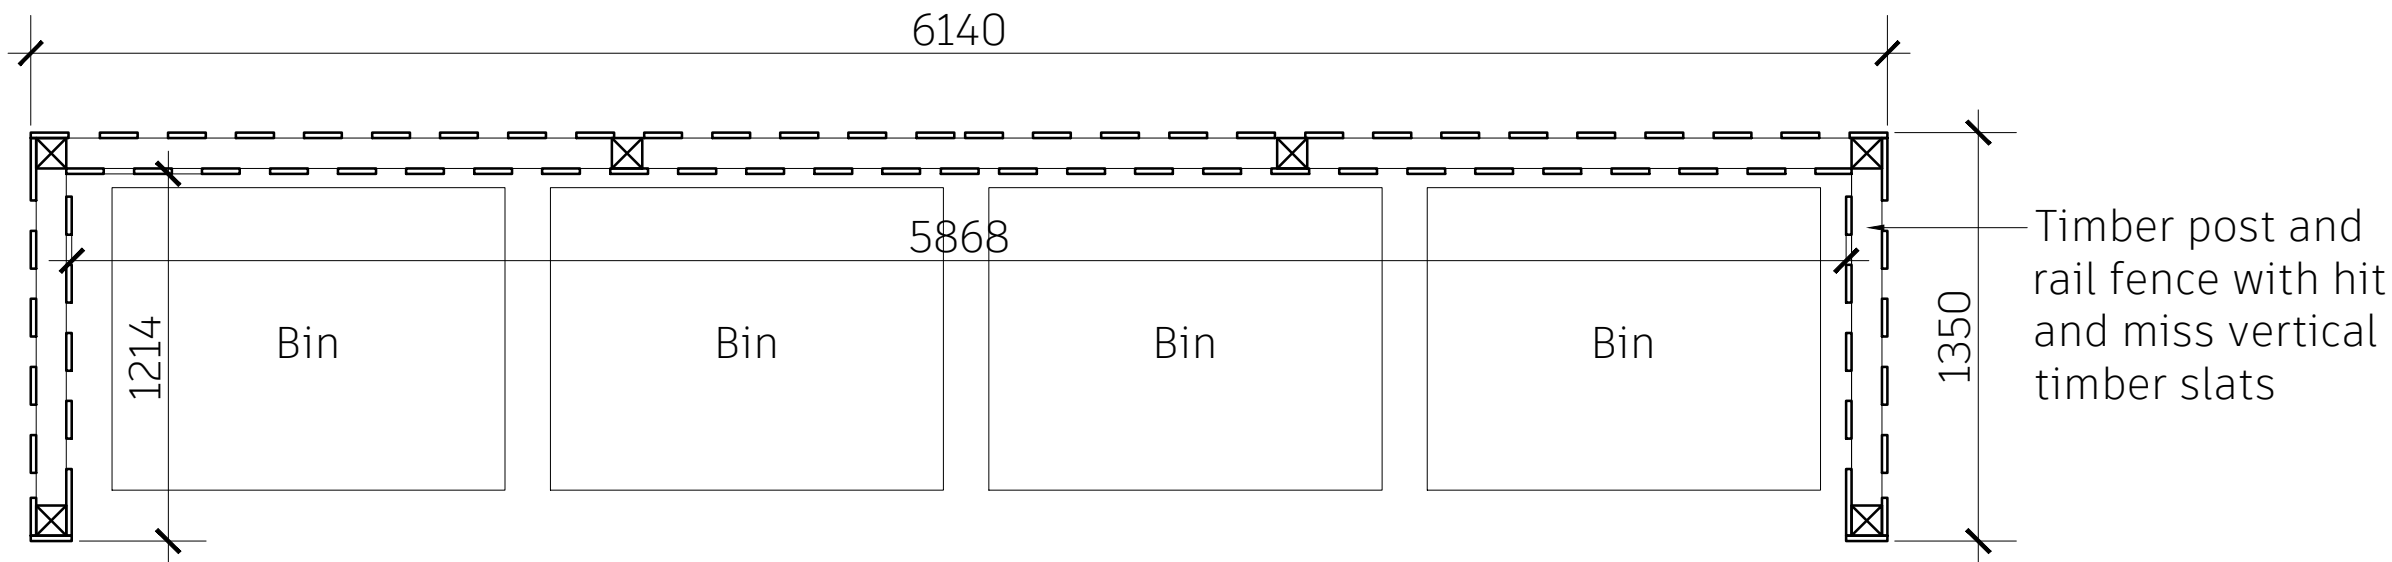

PROPOSED PLAN



IMAGE ABOVE

 



WAYMAN
ARCHITECTS

Proposed New Buildings
Pixmore Avenue, Letchworth Garden City
ASHE

Proposed Bin Store

Issue Purpose: **PLANNING**

Drawn by: **CW** Checked by: **PLANNING**

Scale @ A3: 1:25 Date: SEPT 2025

CAD ref: 271-001 Dwg no.: 271-020 Rev: P01

PO1: First issue 02.10.25
Rev: Date/Checked

Copyright reserved. Dimensions to be checked on site. Discrepancies to be reported before proceeding.