

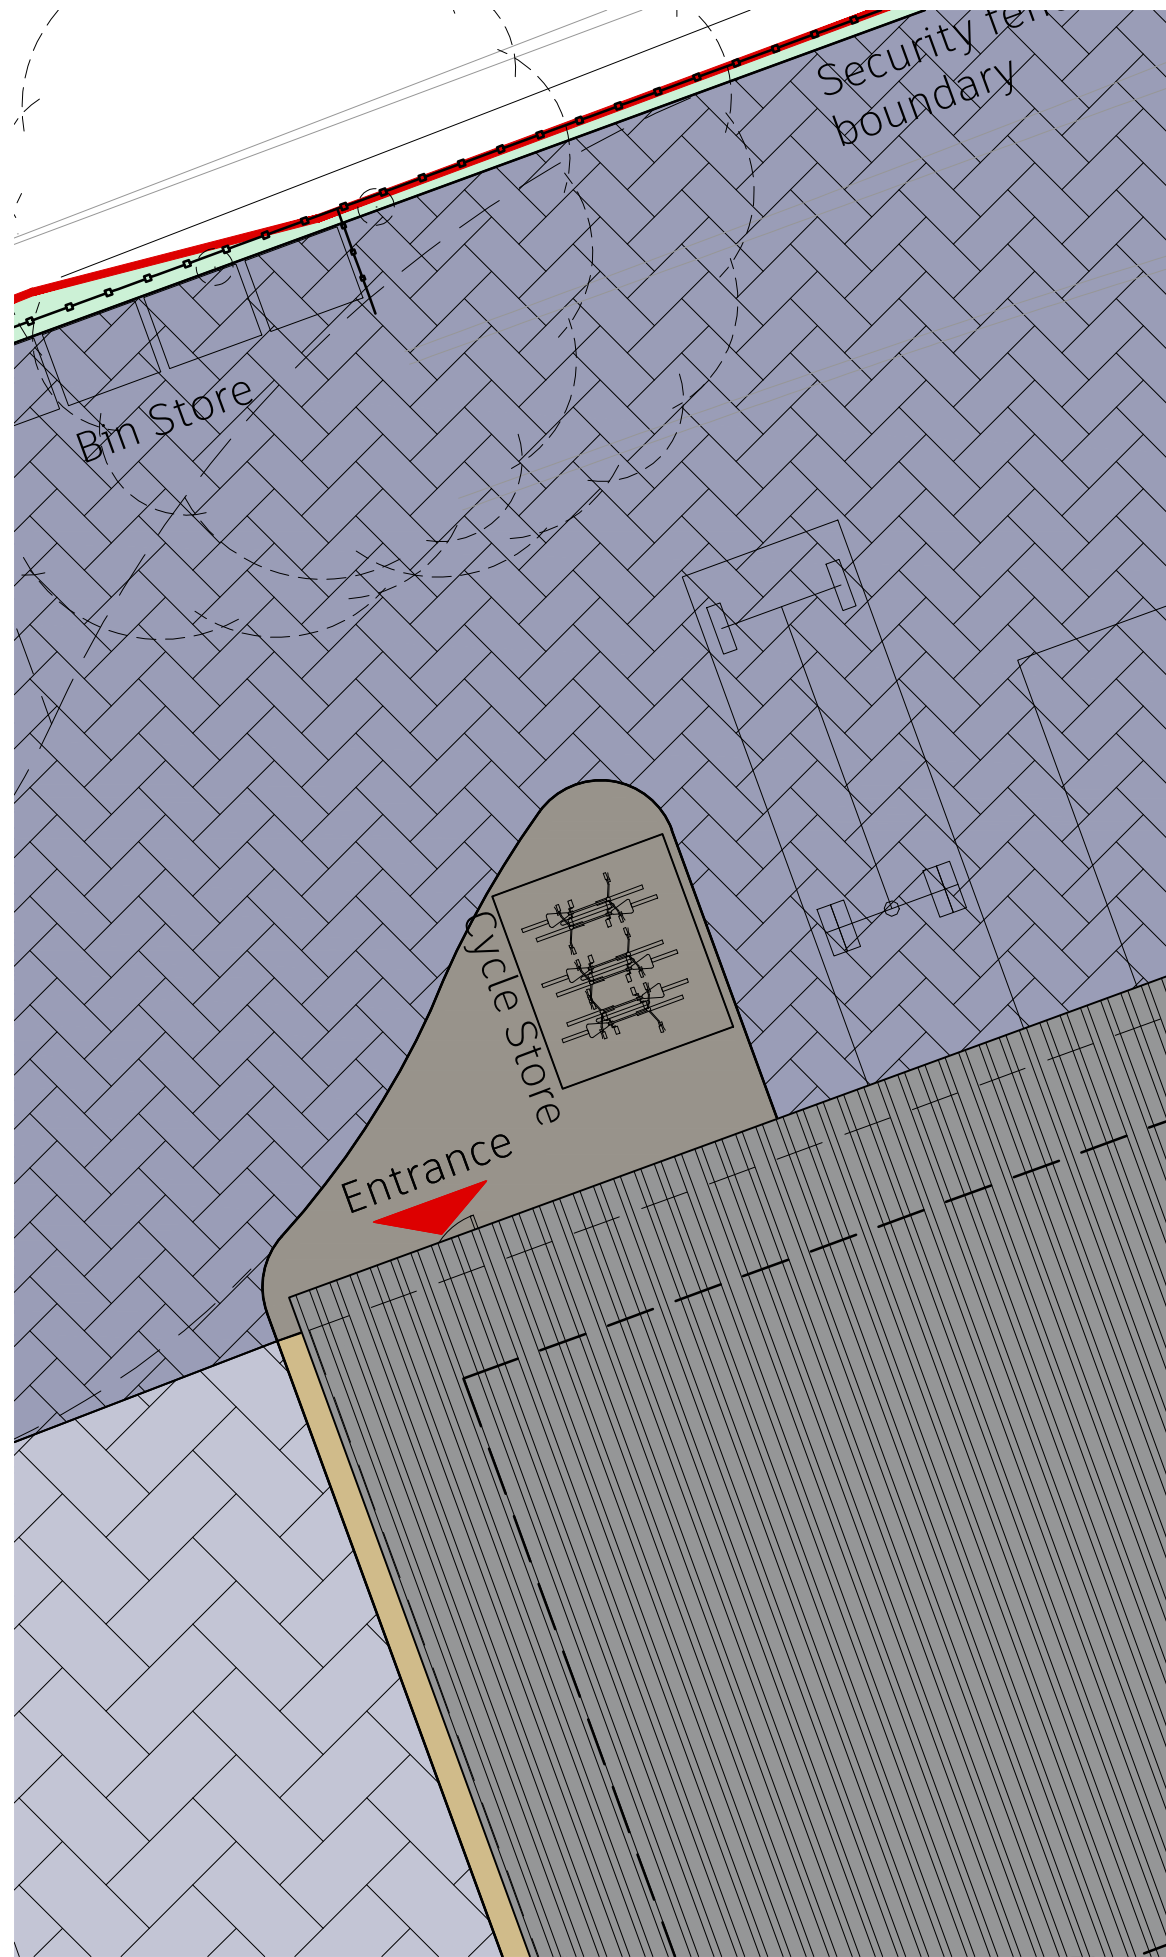
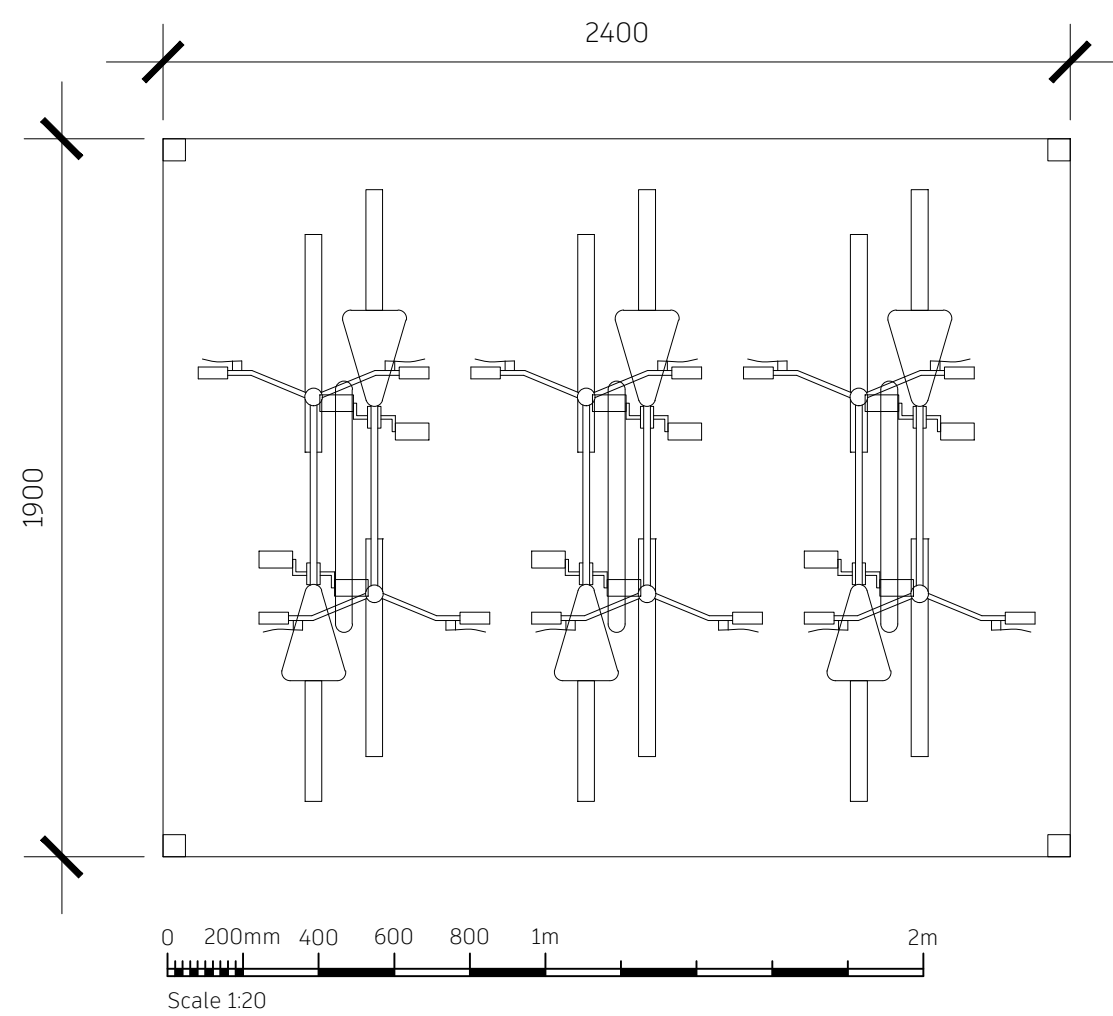


 

SITE PLAN VIEW

 


PLAN VIEW

SPECIFICATION:

Dimensions: H2040 x W2040 x D1900mm
Black coated steel frame
Clear polycarbonate sides and roof glazing sheets
3no. Mild Steel black coated cycle hoops - "Sheffield Toast Racks"

IMAGES BELOW

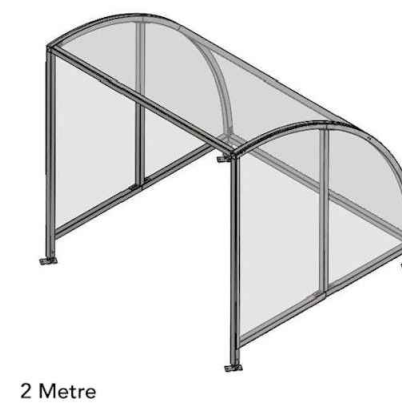

WAYMAN
ARCHITECTS

Proposed New Buildings
Pixmore Avenue, Letchworth Garden City
ASHE

Proposed Cycle Shelter

Issue Purpose: **PLANNING**
Drawn by: CW Checked by:
Scale @ A3: 1:100 / 1/20 Date: SEPT 2025

CAD ref: 271-001 Dwg no.: 271-019 Rev: P01

Copyright reserved. Dimensions to be checked on site/Discrepancies to be reported before proceeding.