




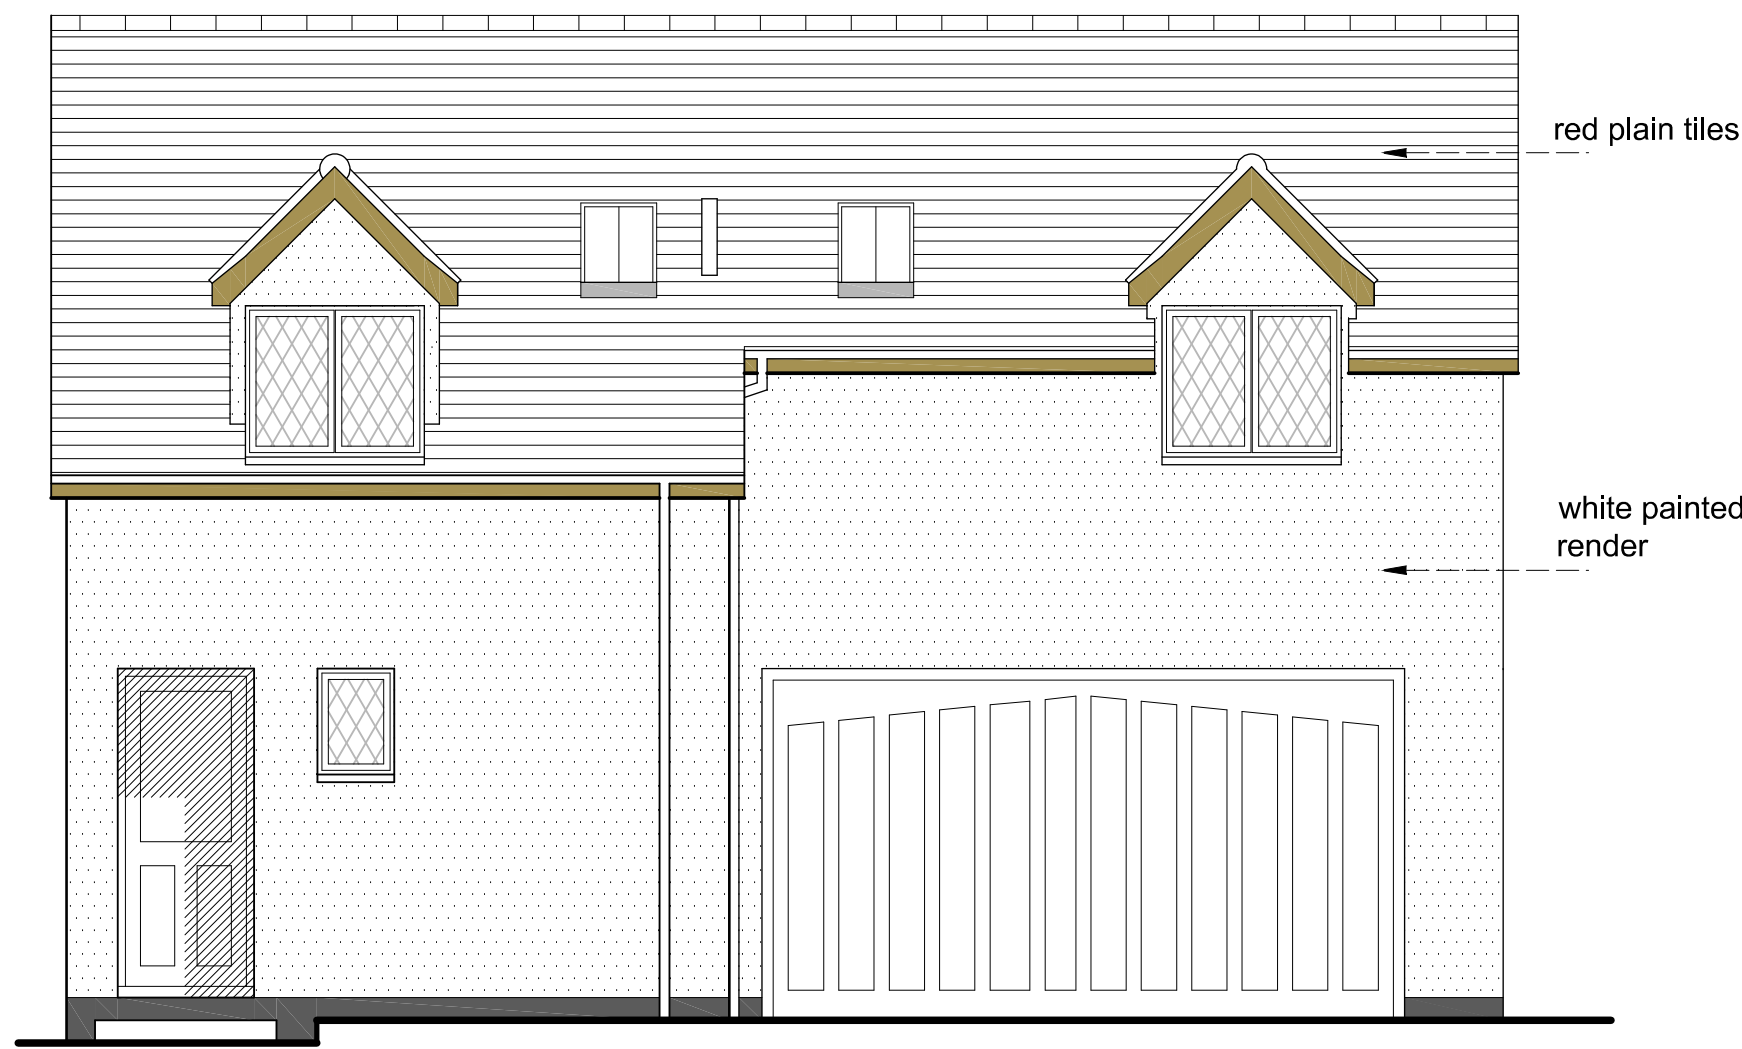


FRONT (SOUTH EAST) ELEVATION

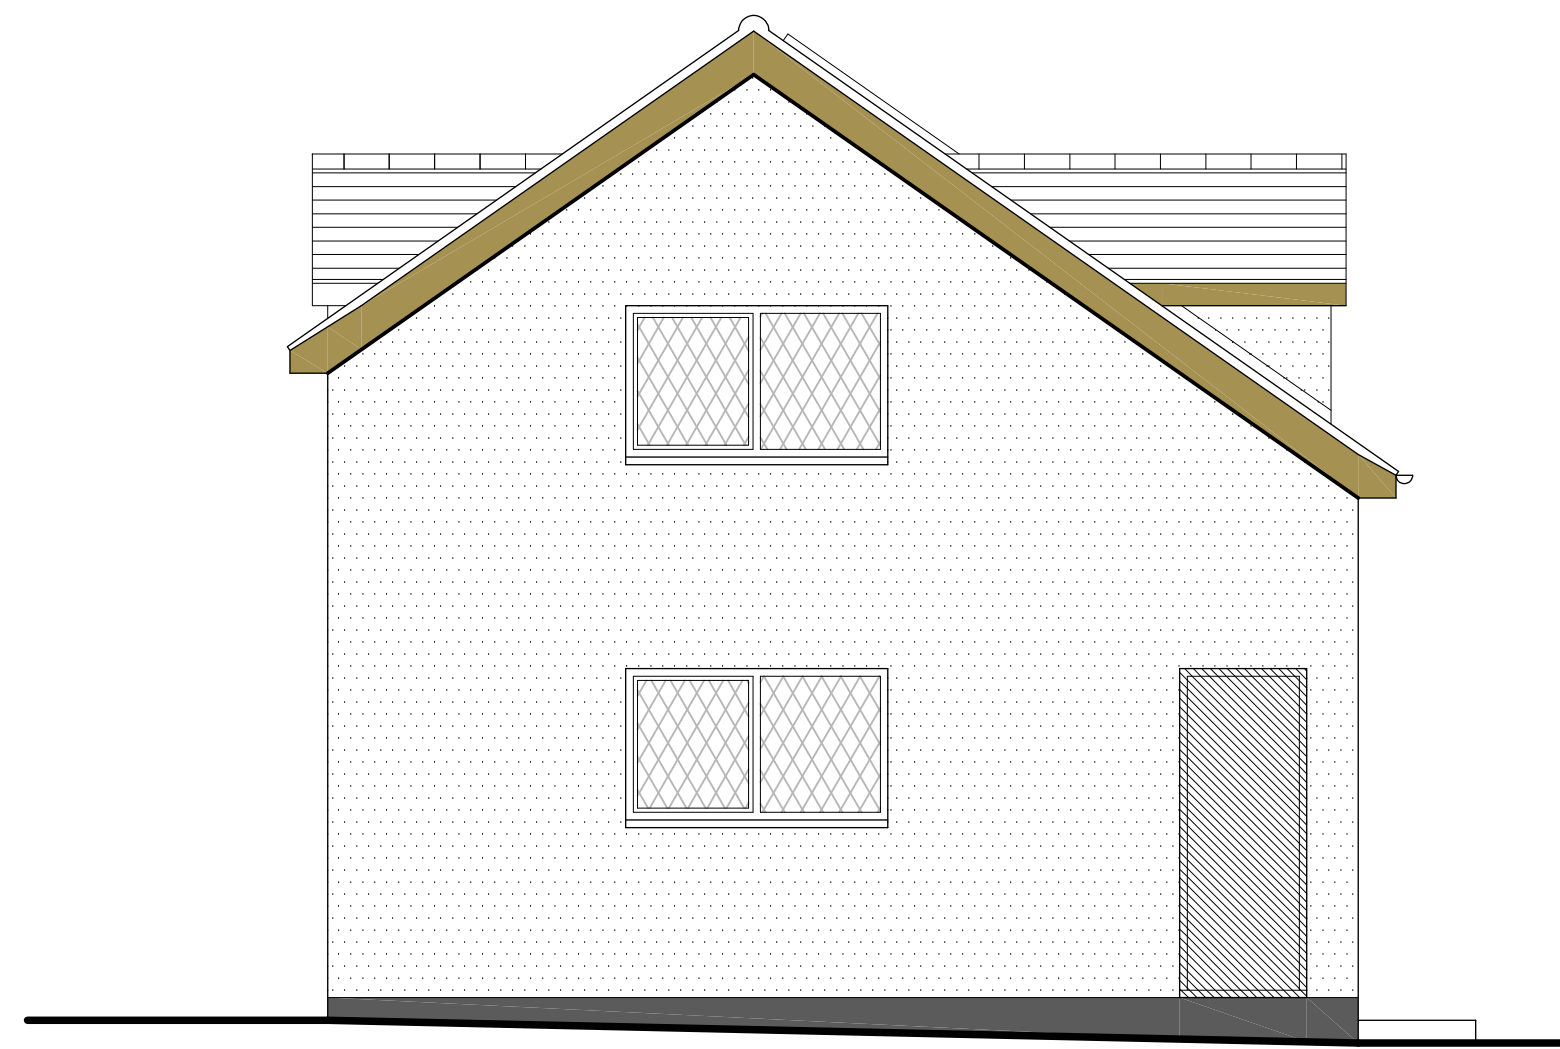


SIDE (SOUTH WEST) ELEVATION

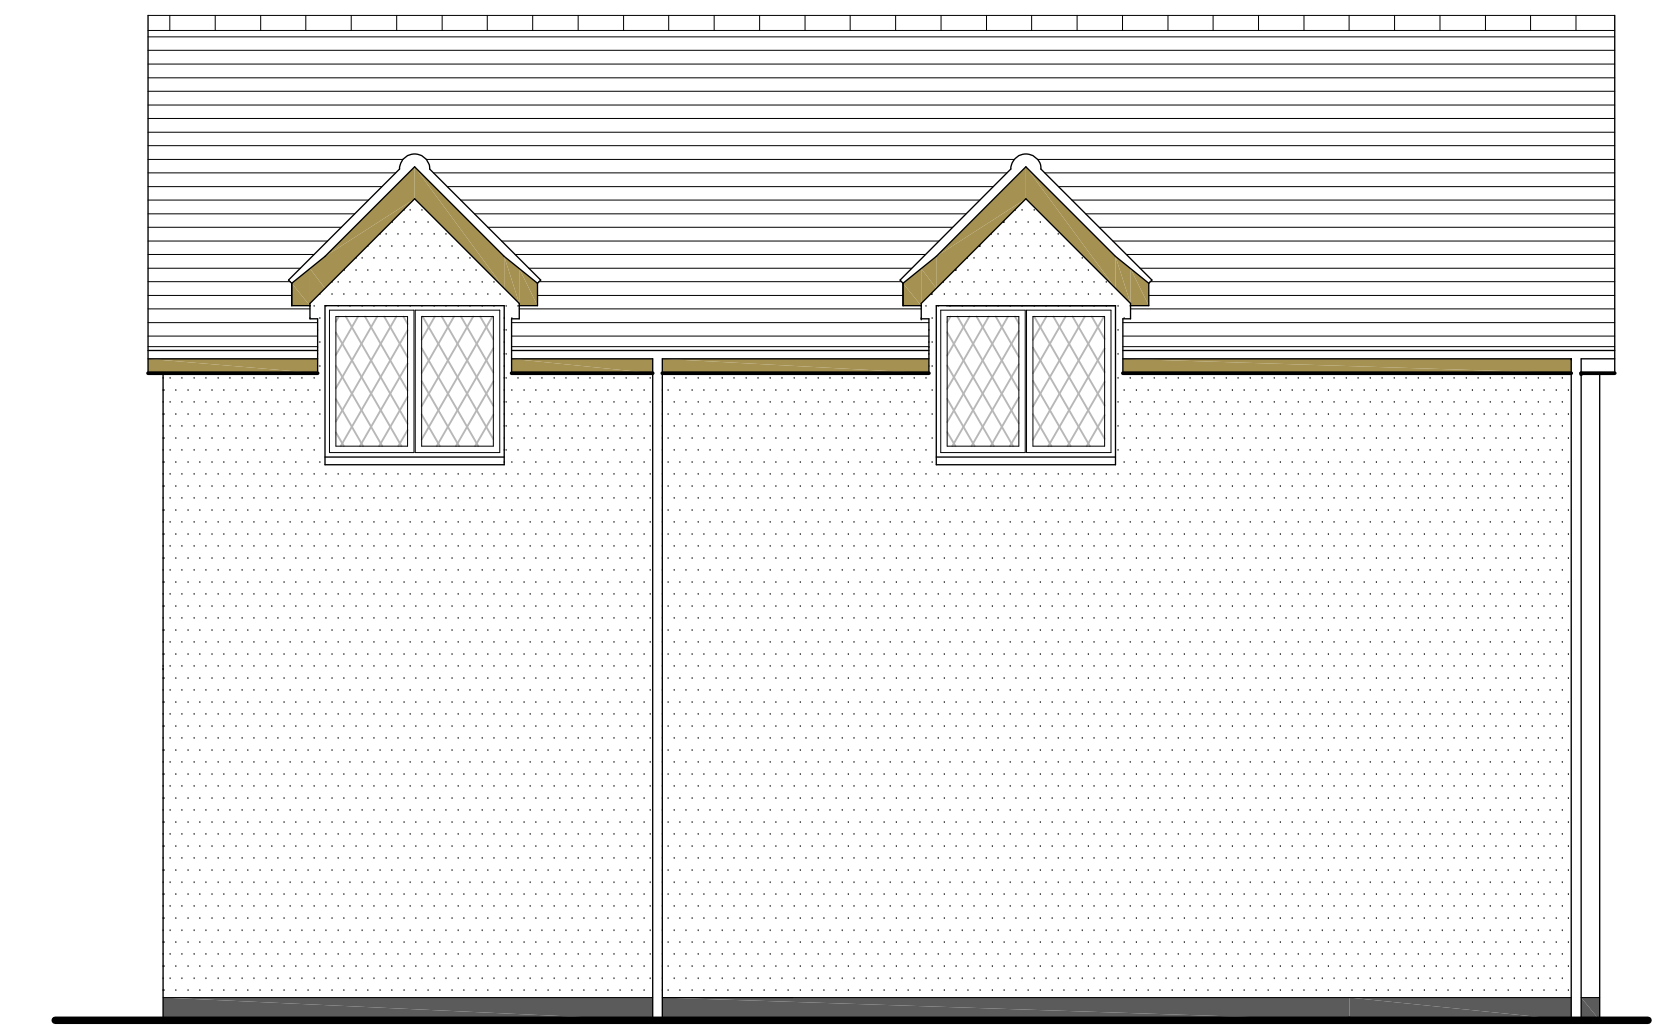


REAR (NORTH WEST) ELEVATION

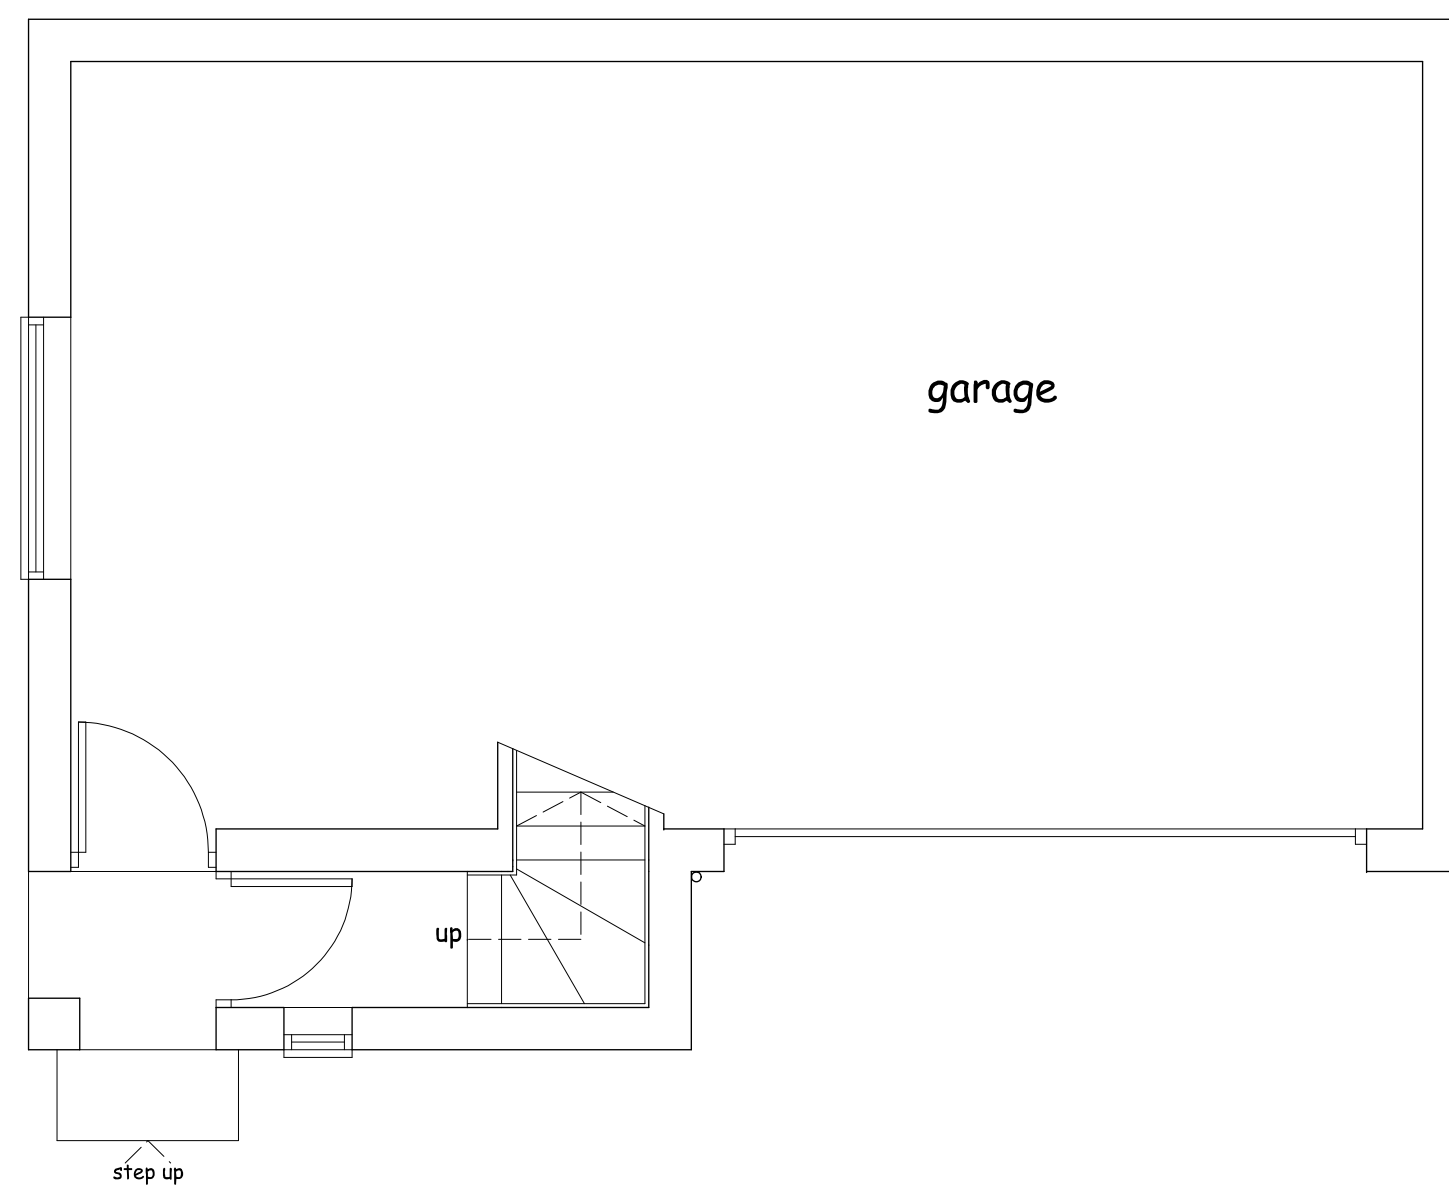

GROUND FLOOR PLAN

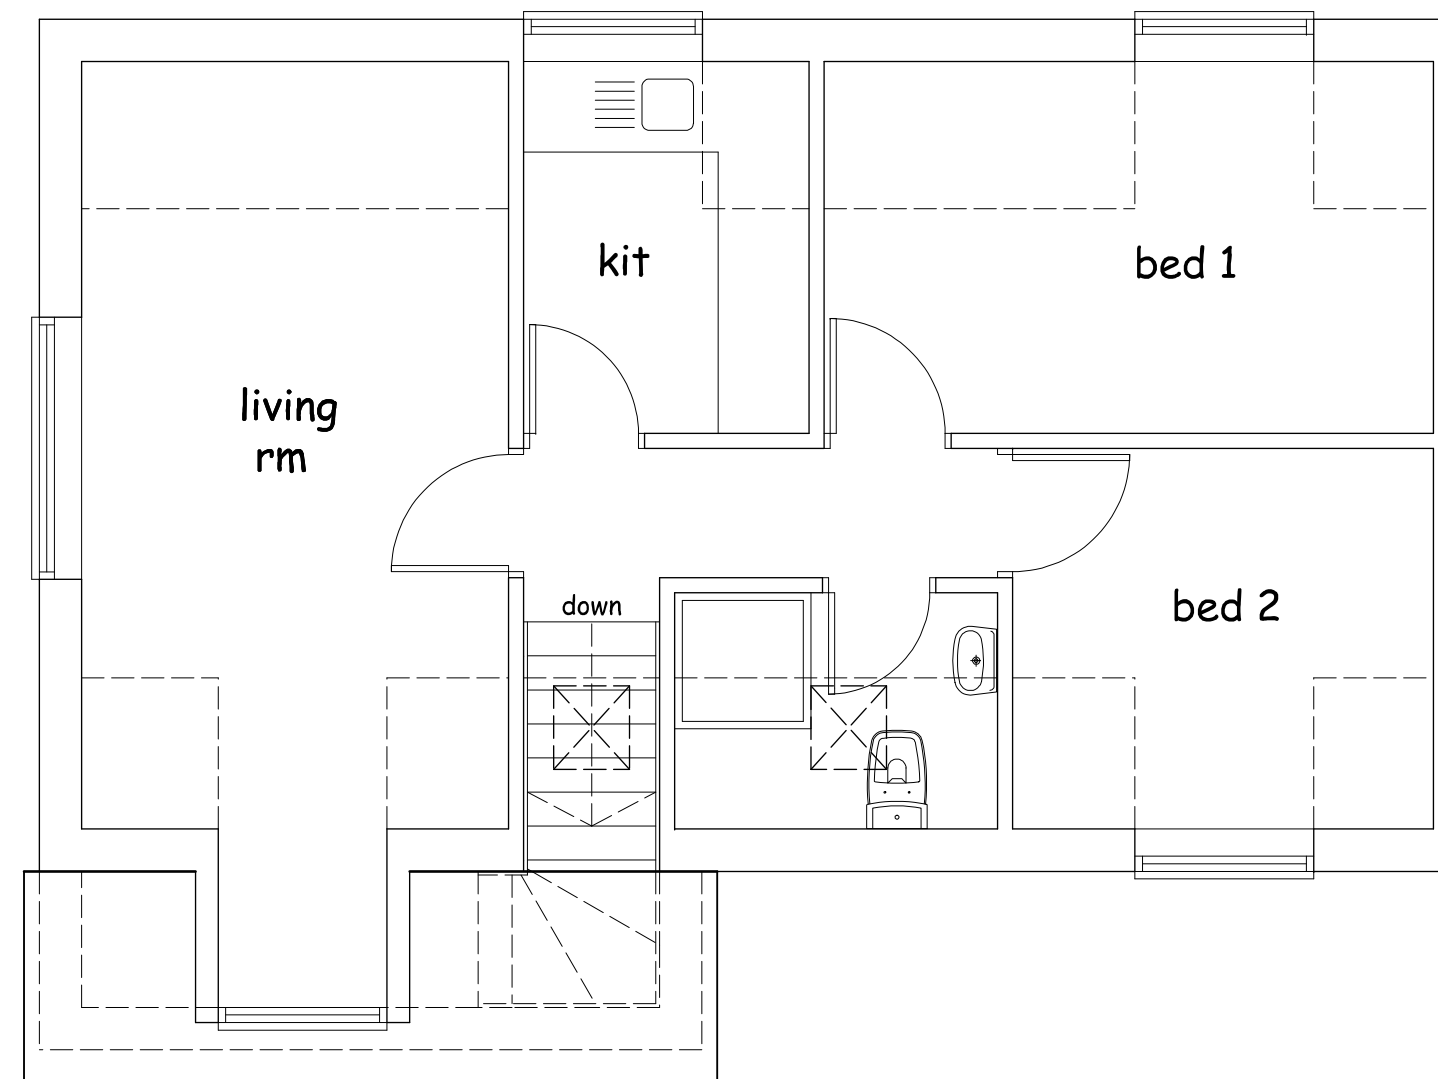

FIRST FLOOR PLAN

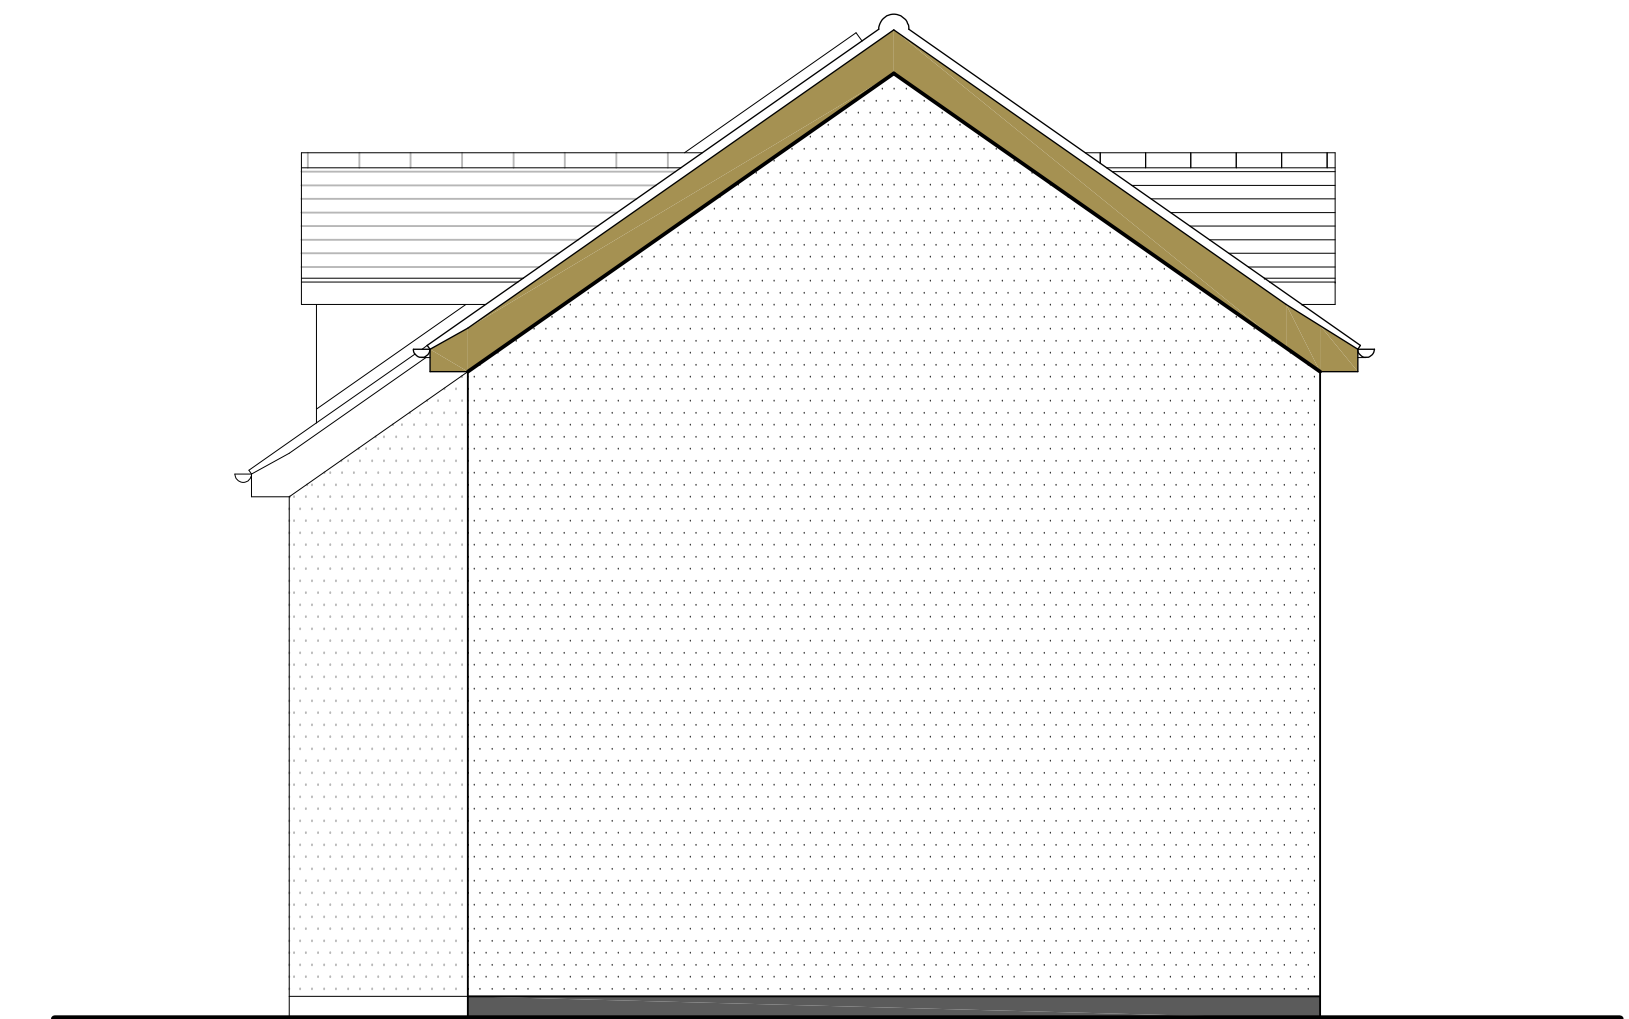

SIDE (NORTH EAST) ELEVATION

Project

PROPOSED CHANGE OF USE
FROM ANNEXE TO SEPERATE
DWELLING TOGETHER WITH
ALTERATIONS AT
ST HUGHES COTTAGE,
82 - 83 LUTON ROAD,
COCKERNHOE GREEN,
LU2 8PY

Client

MR RICHARD MULLER

Drawing

EXISTING PLAN

Scale 1:50 @ A1 Drawn C.R.

Checked Date April 26

Drawing No.

HUG/26/02

This drawing and design is copyright and must not
be reproduced in part or in whole without prior
written consent. Contractors must verify all
dimensions on site before commencing work

