



EXISTING REAR ELEVATION
1:50




PROPOSED REAR ELEVATION
1:50


Windows & brickwork pier removed.
Brickwork taken down to lower cill level.
New upvc windows within enlarged
opening. Style to match existing.

Door removed & opening bricked up to cill level.
New upvc windows within reduced opening.
Style to match existing.

Windows removed and brickwork taken down to floor level.
New upvc French doors & side screens within enlarged opening.
Style to match existing.

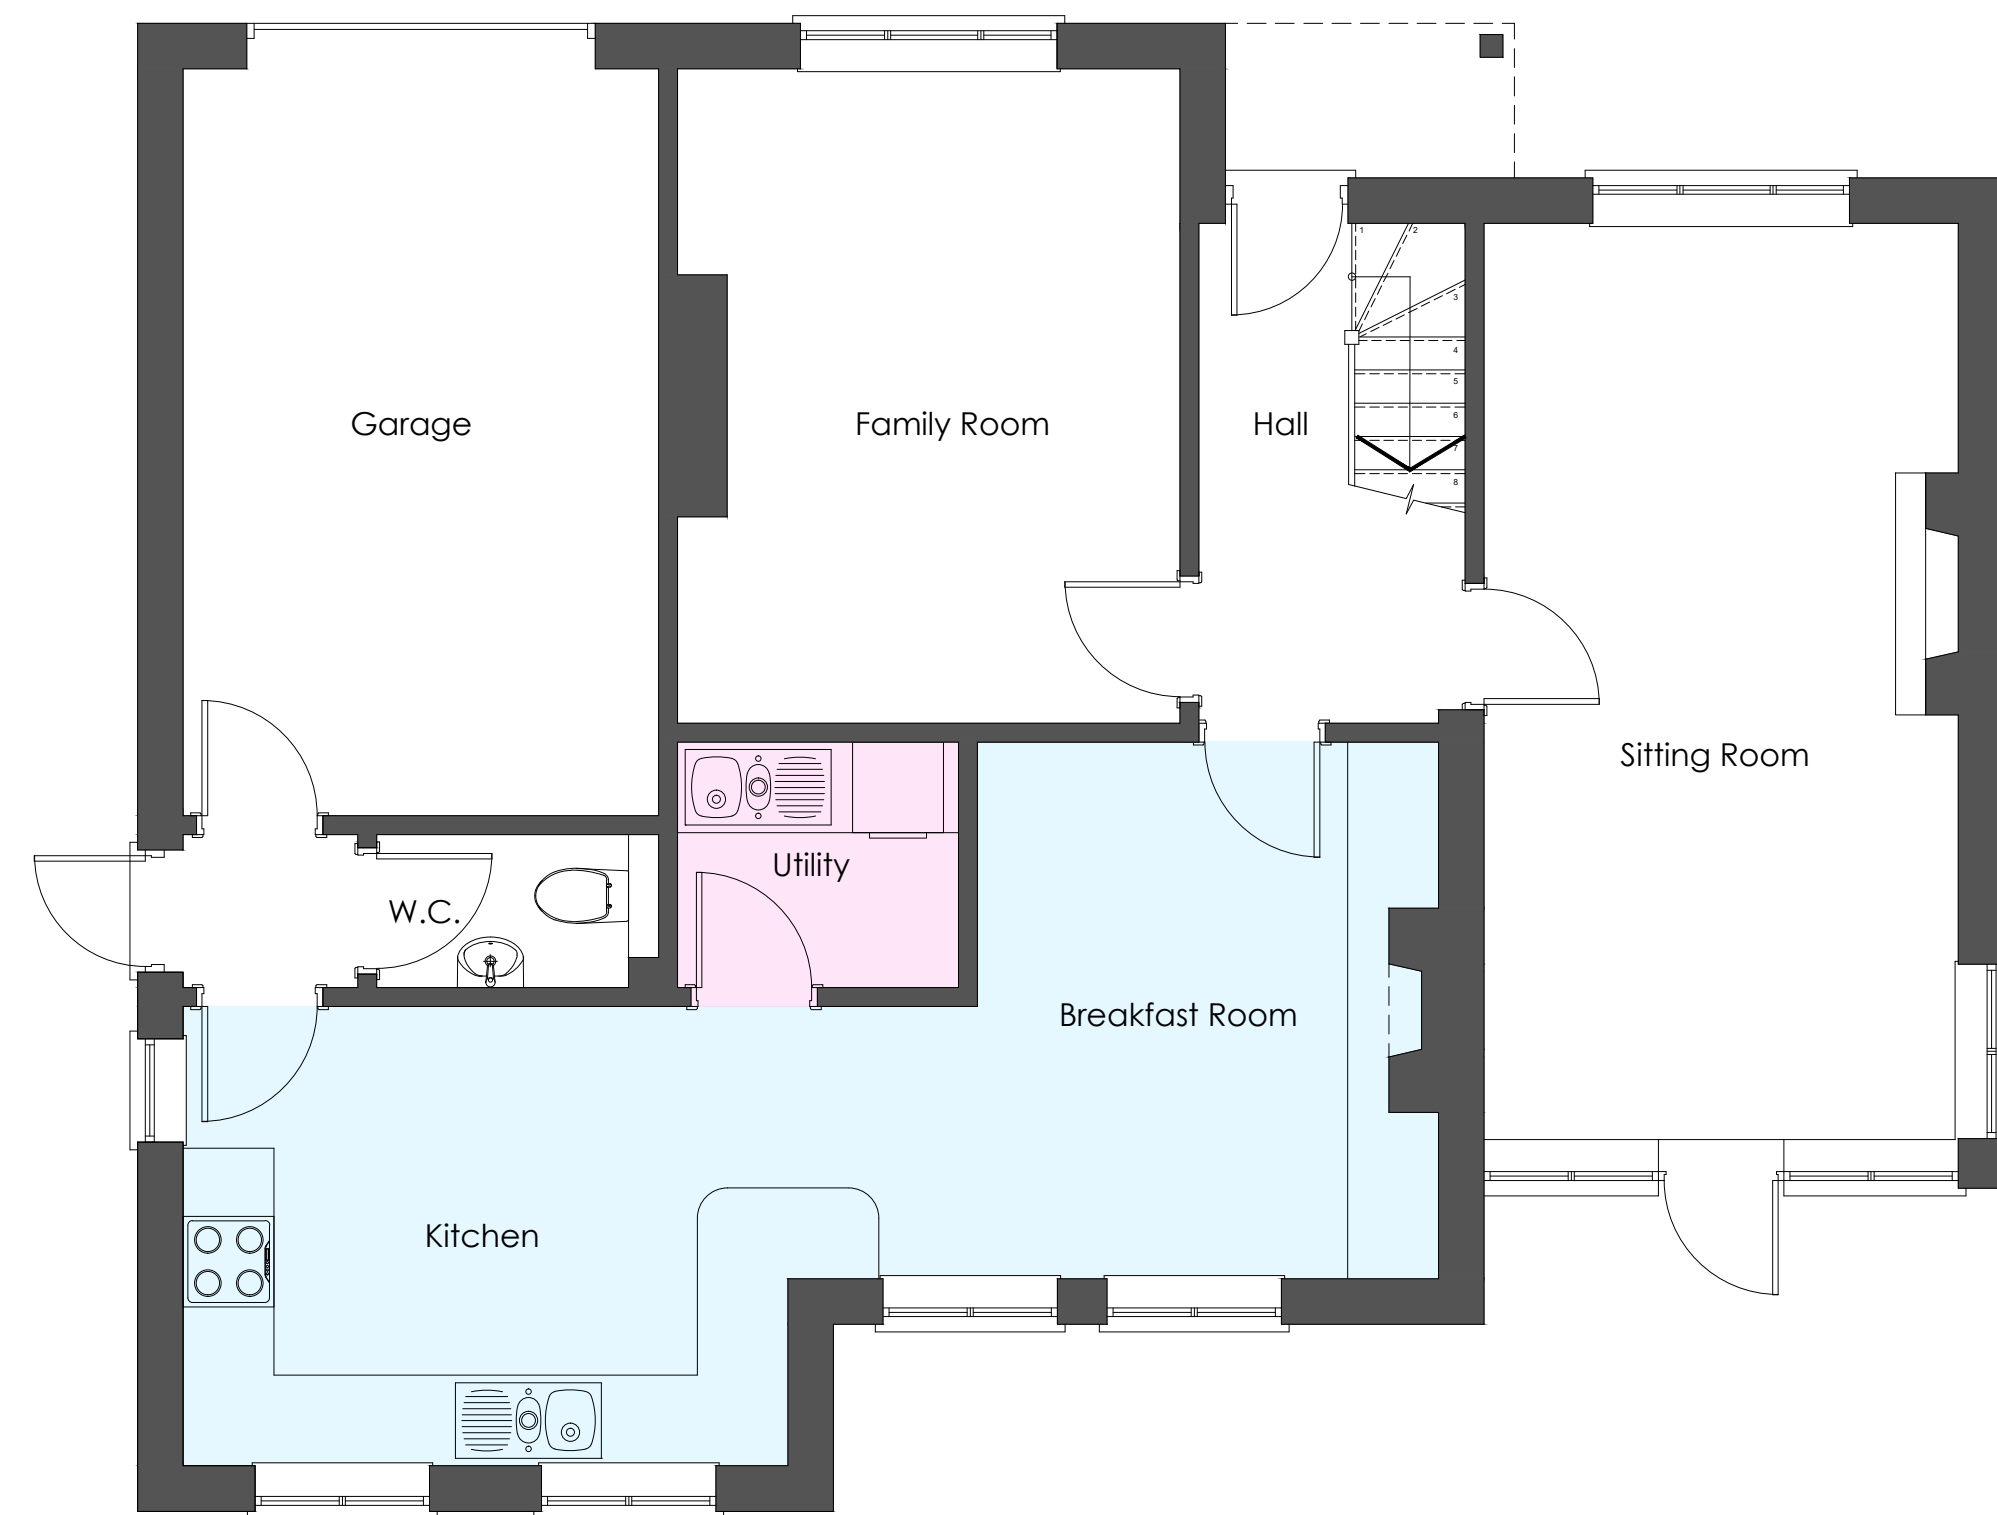

EXISTING GROUND FLOOR PLAN
1:50

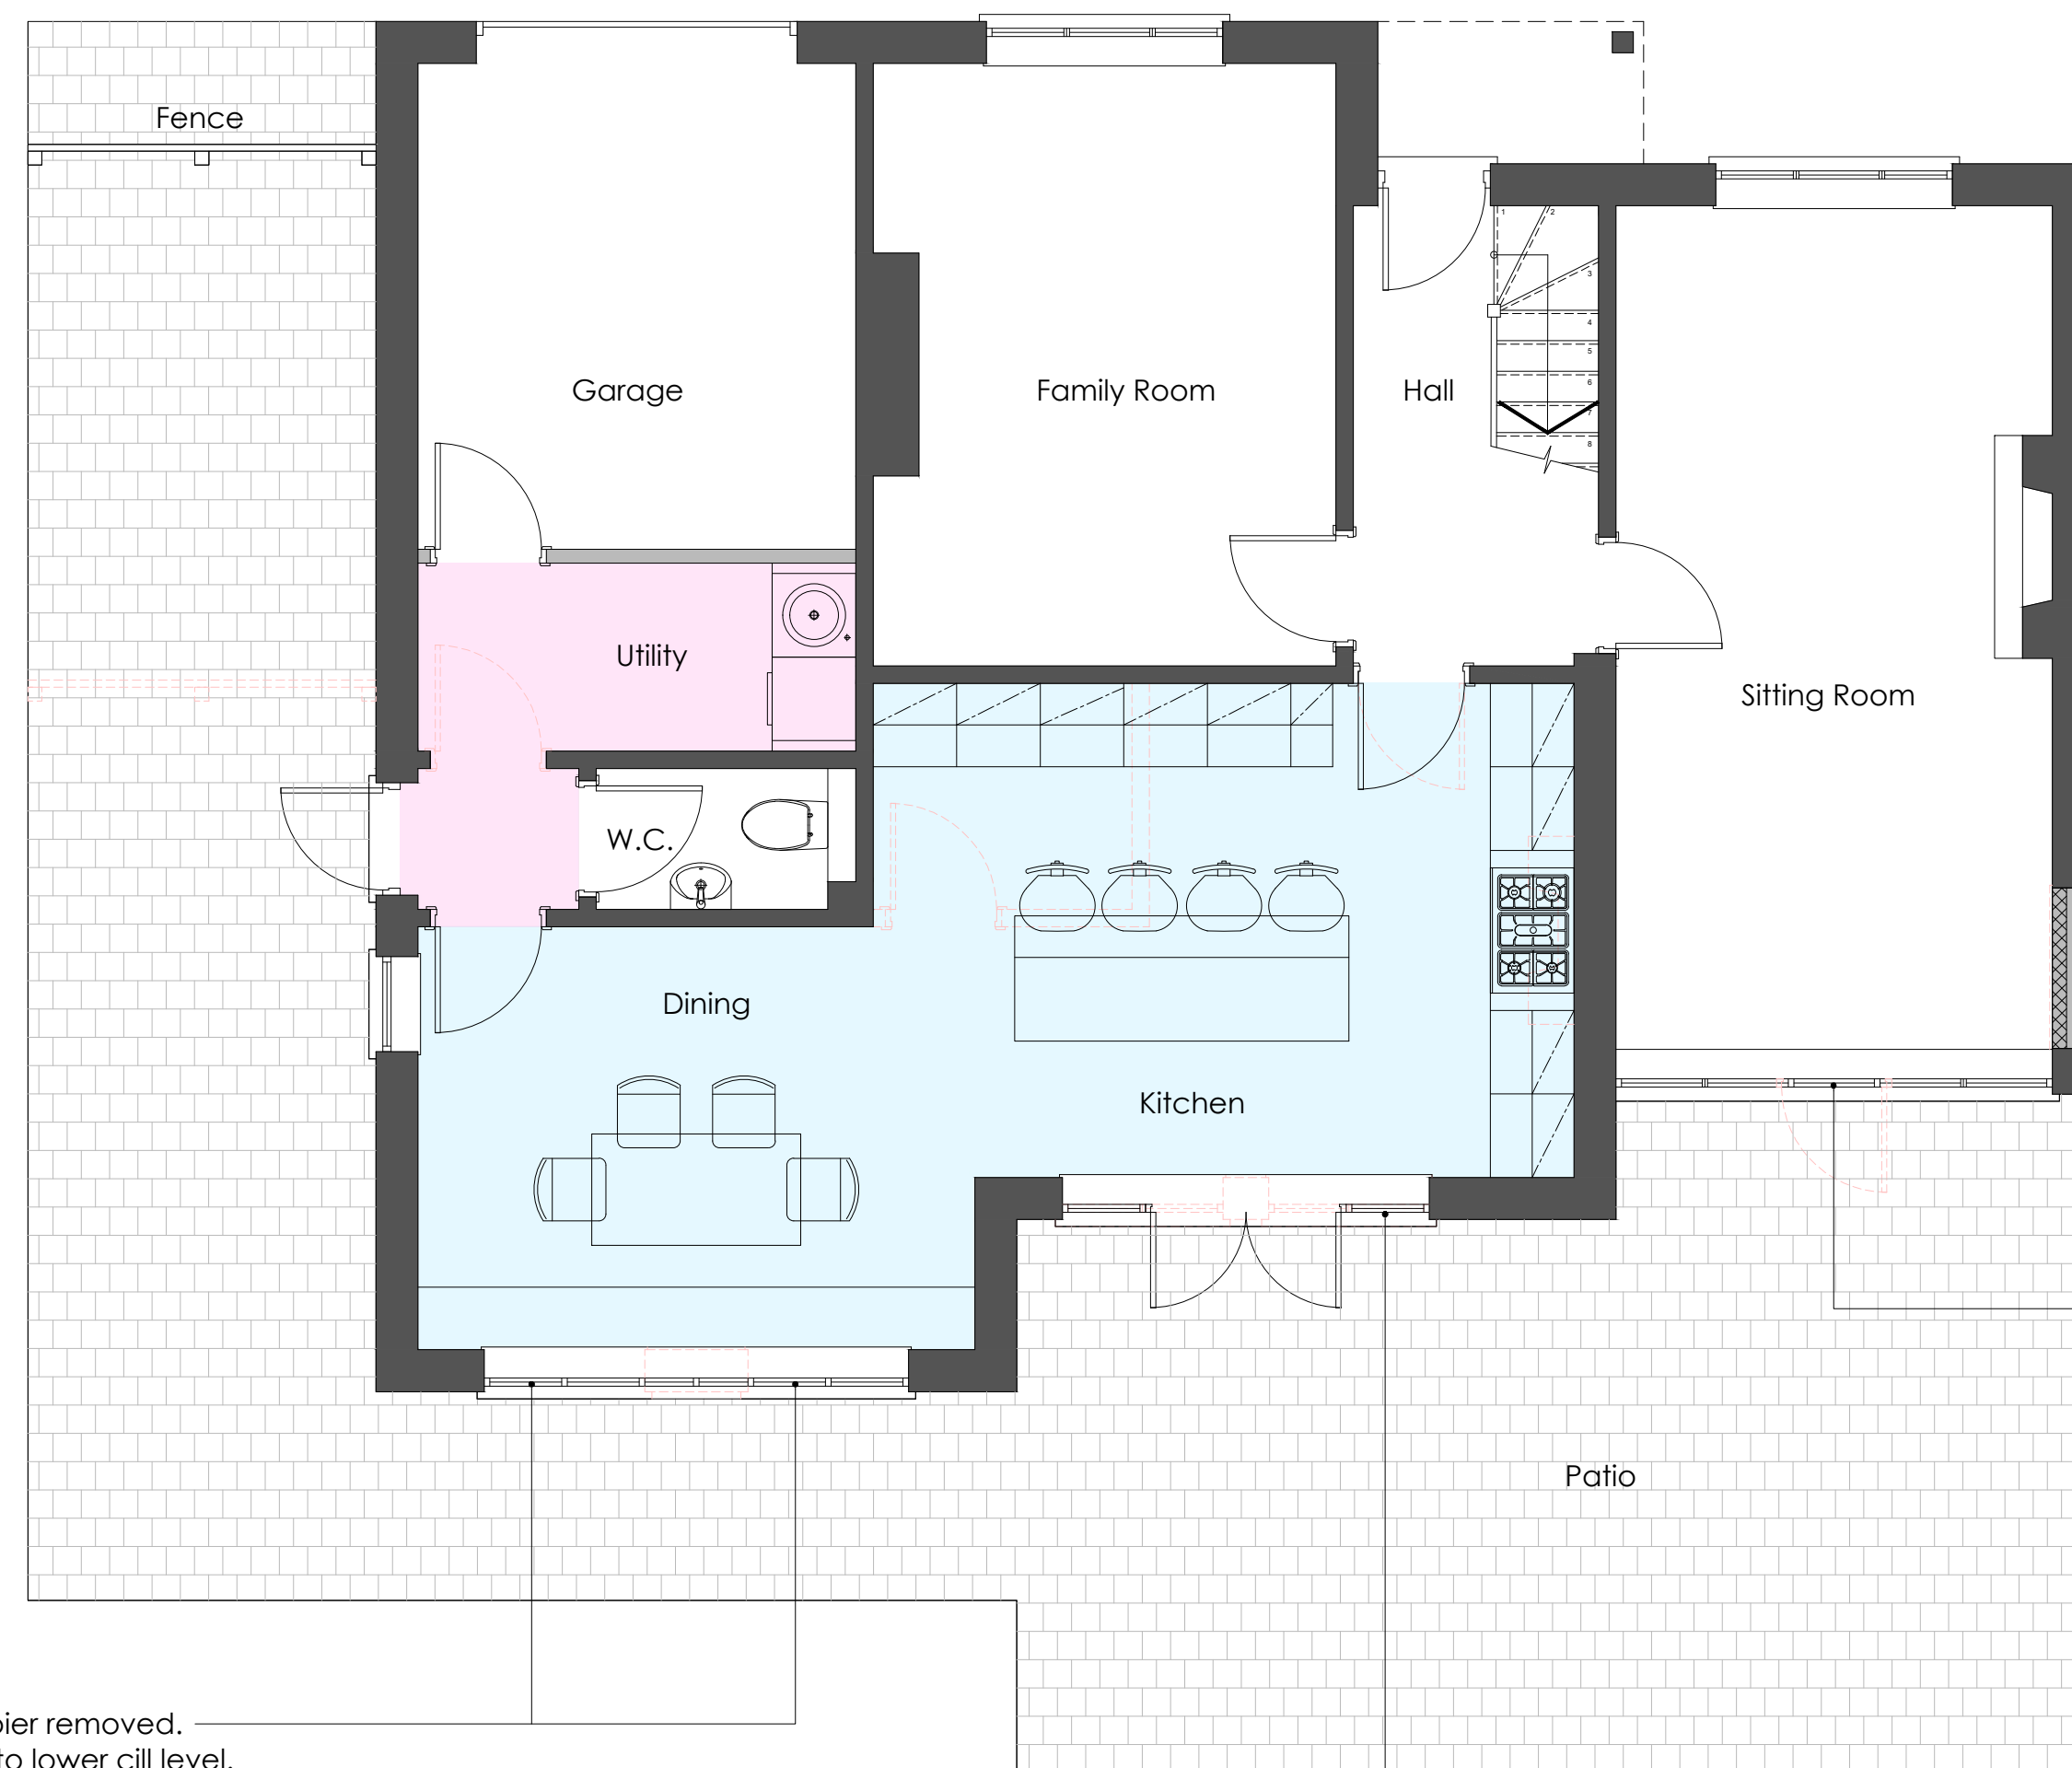


PROPOSED GROUND FLOOR PLAN
1:50

Windows & brickwork pier removed.
Brickwork taken down to lower cill level.
New upvc windows within enlarged opening.
Style to match existing.

Window removed &
opening bricked up.

Door removed & opening
bricked up to cill level.
New upvc windows
within reduced opening.
Style to match existing.

Windows removed and brickwork taken down to floor level.
New upvc French doors & side screens within enlarged opening.
Style to match existing.

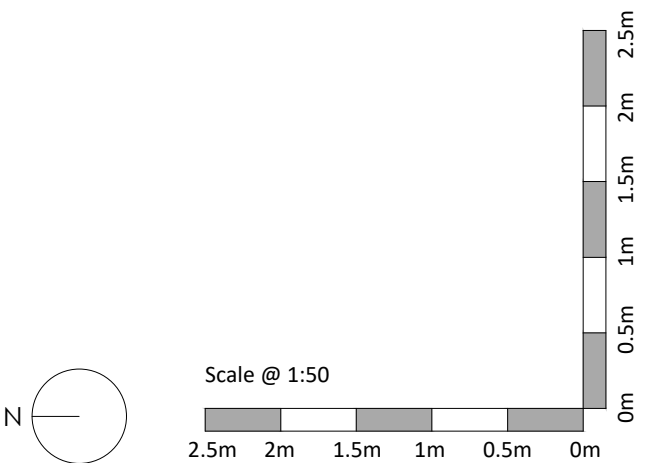

PLANNING

15.6.26	Window arrangement amended.	CC	P2
5.6.26	Window arrangement & utility amended.	CC	P1
date	amendment	drawn	rev.



client

Mr & Mrs Basra

project

127 Norton Way South
Letchworth Garden City
Hertfordshire

title

Existing & Proposed Ground
Floor Plan & Rear Elevation

scale

1:50@A1

drawing no.

057-PL-02

rev.

P2

© 2026 this drawing is copyright do not scale from this drawing