


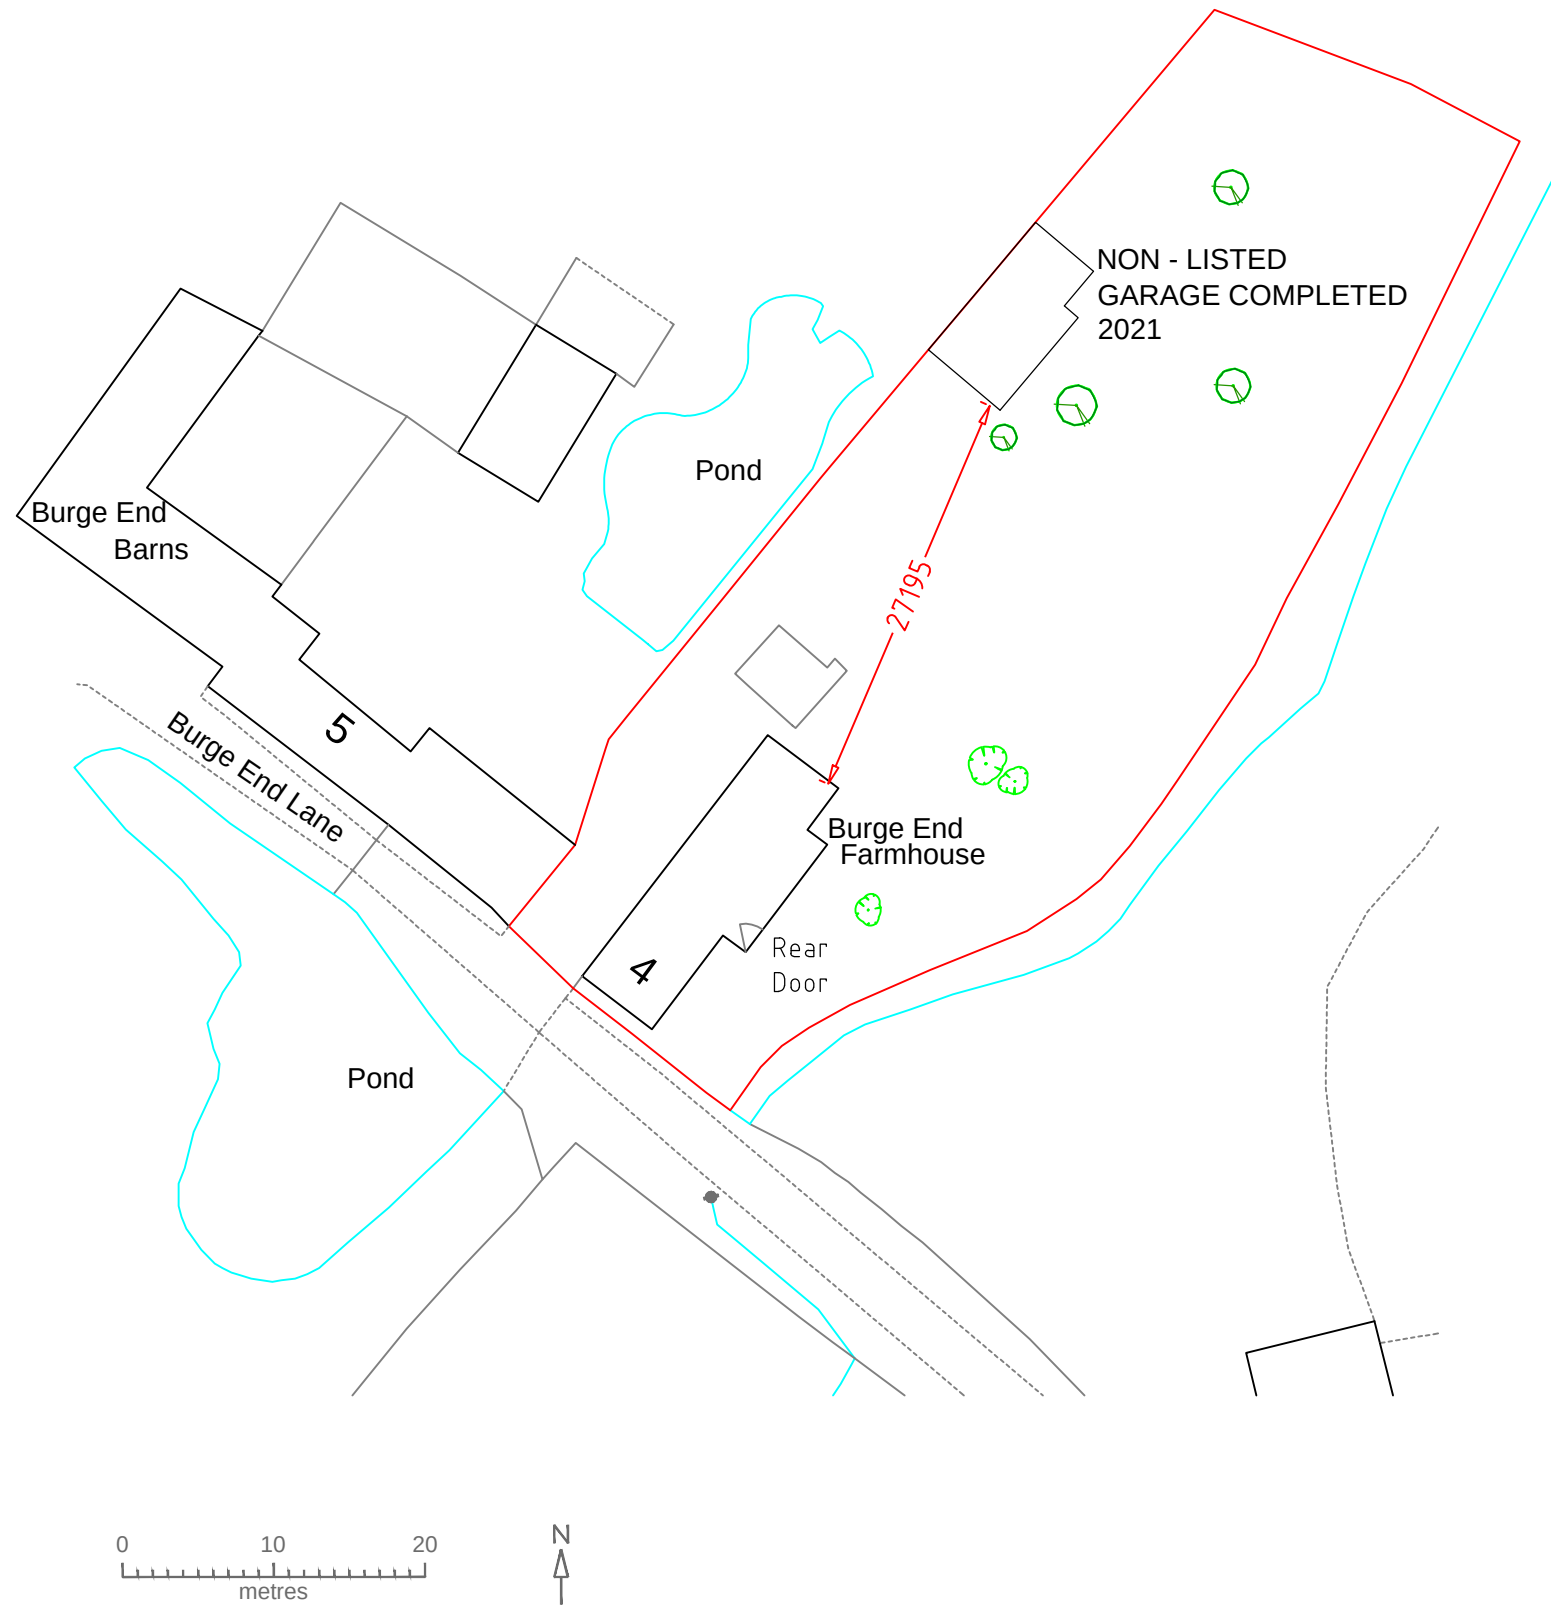


NOTES

ANY INACCURACIES MUST BE
REPORTED TO THE
DRAUGHTSMAN IMMEDIATELY

ALL DIMENSIONS IN mm

FIRST ANGLE PROJECTION

 

SCHEDULE OF MATERIALS (refer to dwg.
also)

SCHEDULE OF FINISHES (refer to dwg.
also)

NOTES.
1.

REVISIONS.

Project Name	Burge End Farmhouse
Location	No 4 Burge End Lane Pirton
Description	Site plan
Quantity	N/A
Dwg. Number BEL100_04_V0.2_160326	
Scale	1:500@A3
Date	14.03.26
Drawn By	C. Schaefer
Checked By	C. Schaefer
Revision	.

C S D

Bridge House,
Vicarage Lane, Panley
Wrexham, LL13 0NF.
Tel 01978 710 833

E-mail chris@schaefer.co.uk