




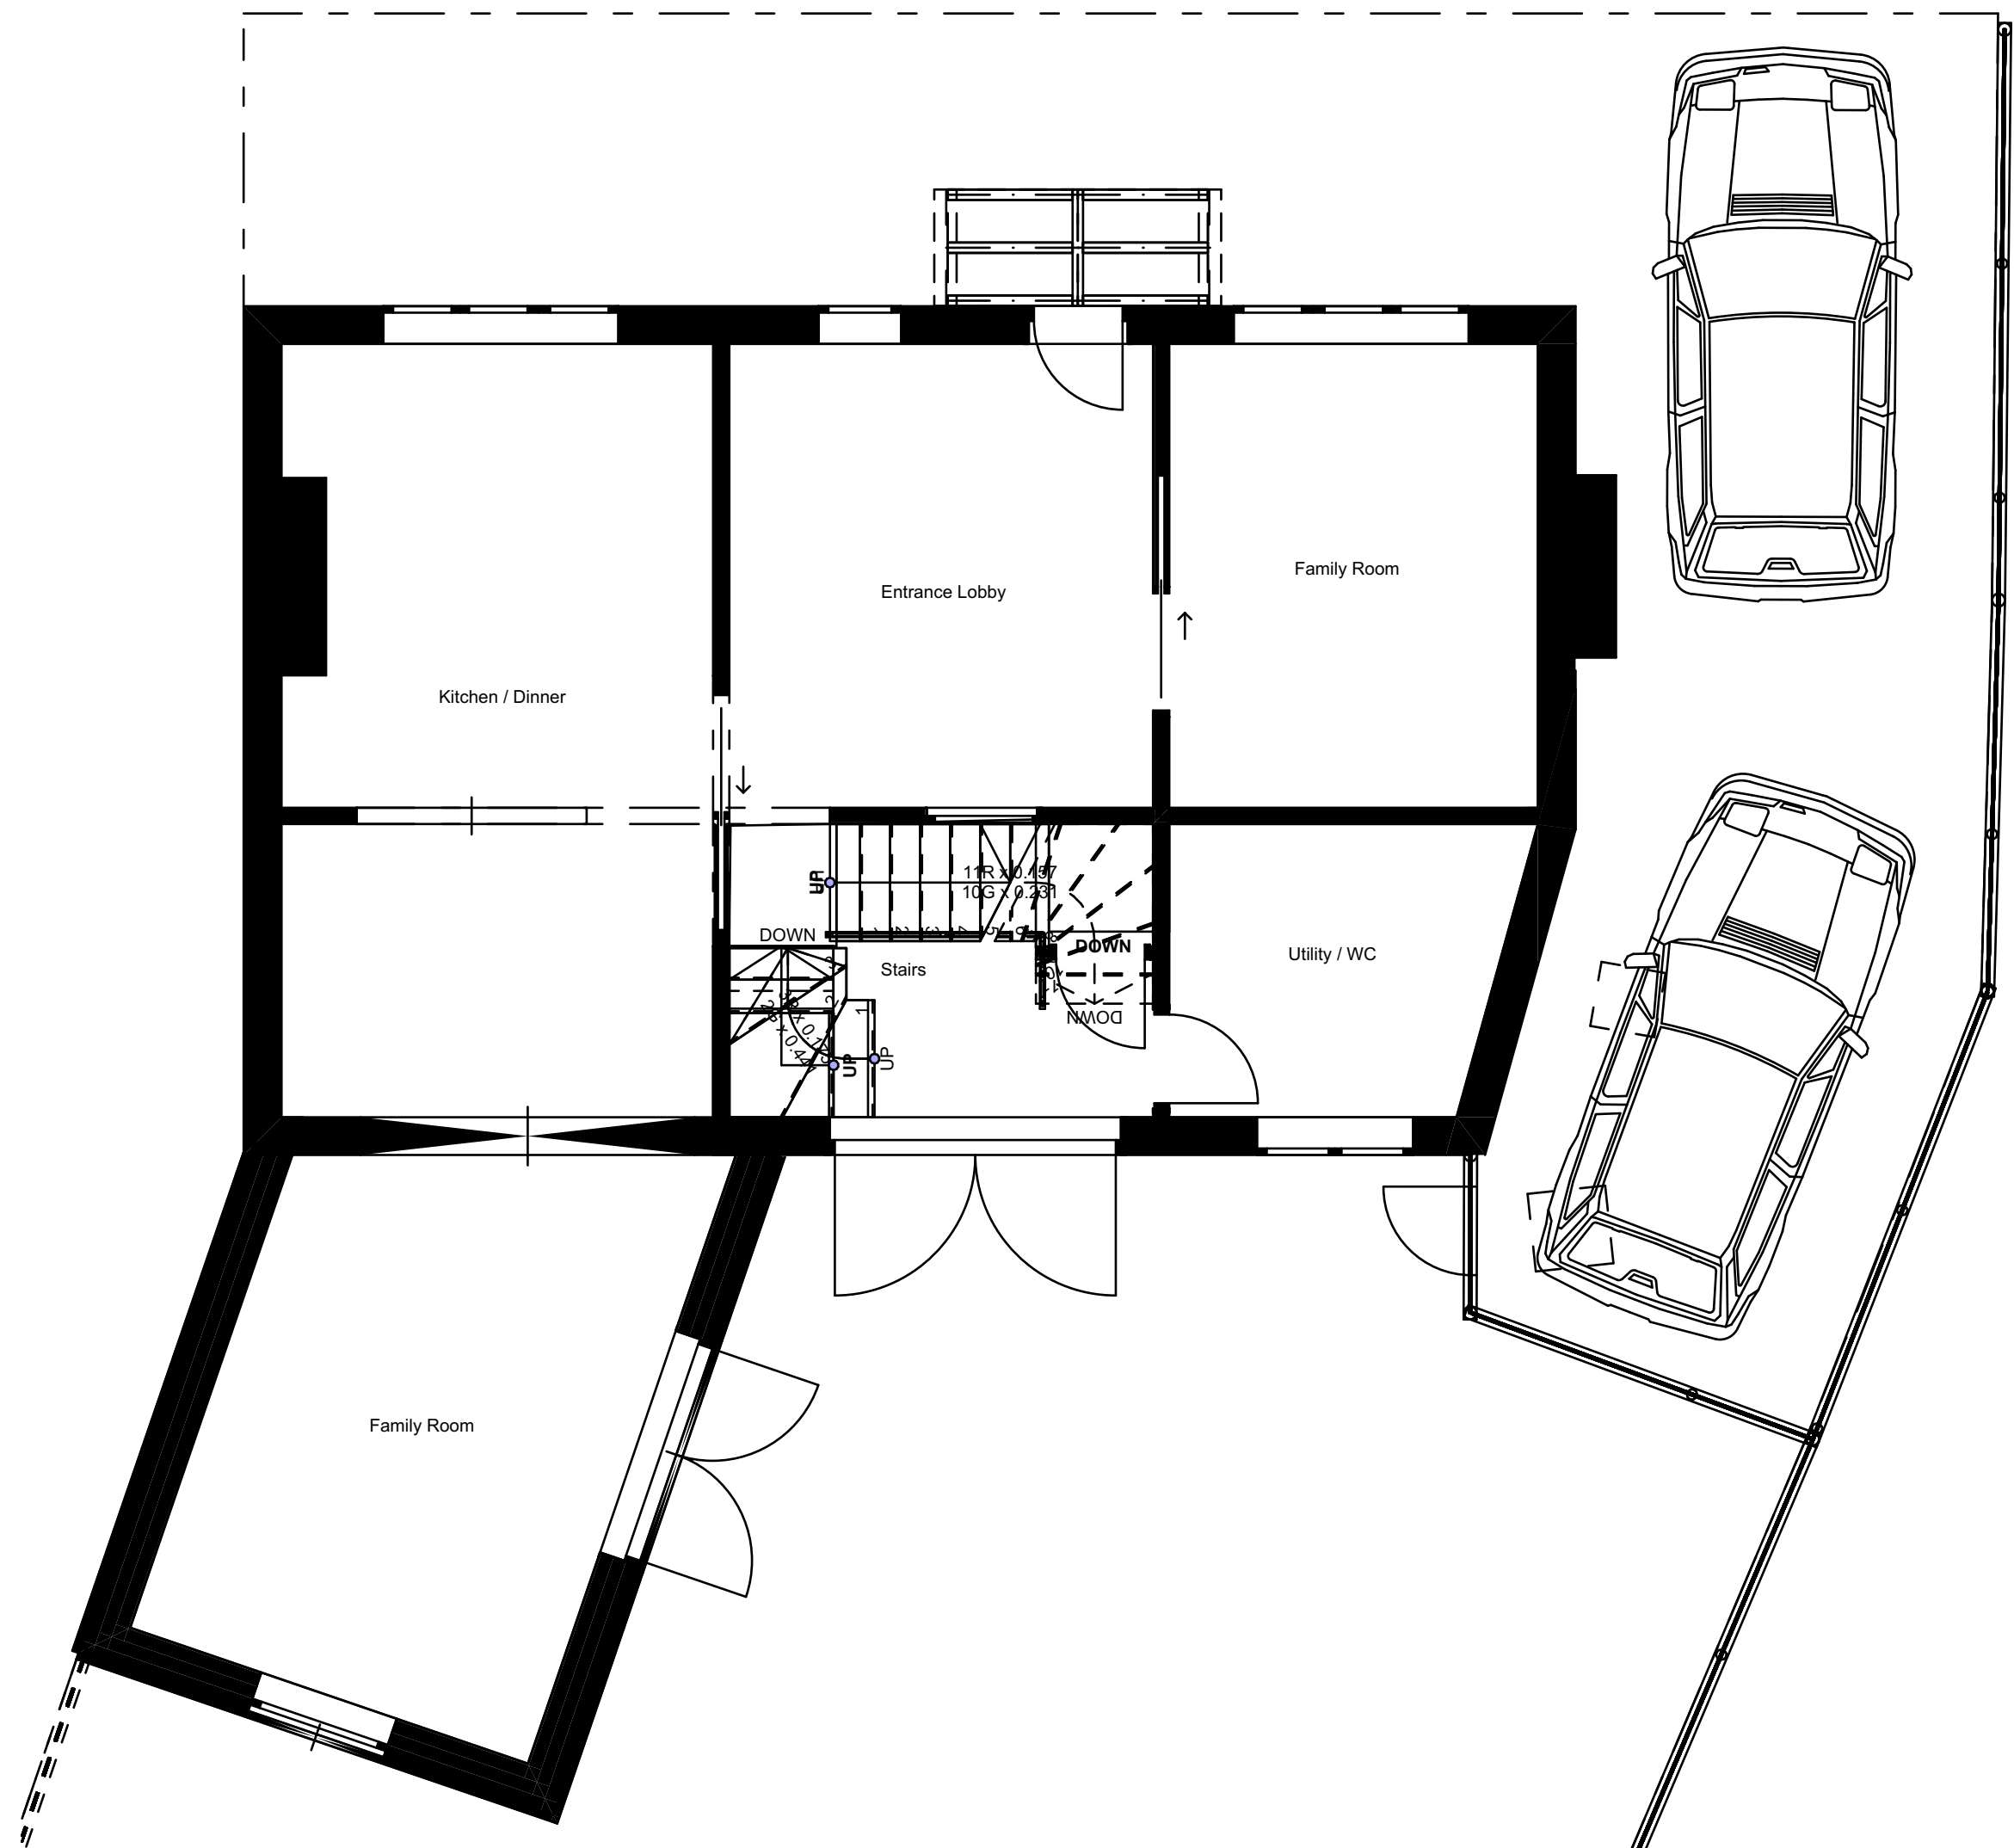


0. Ground Floor 1:50

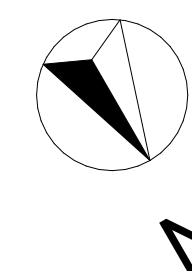

W-07 Existing Basement 1:50

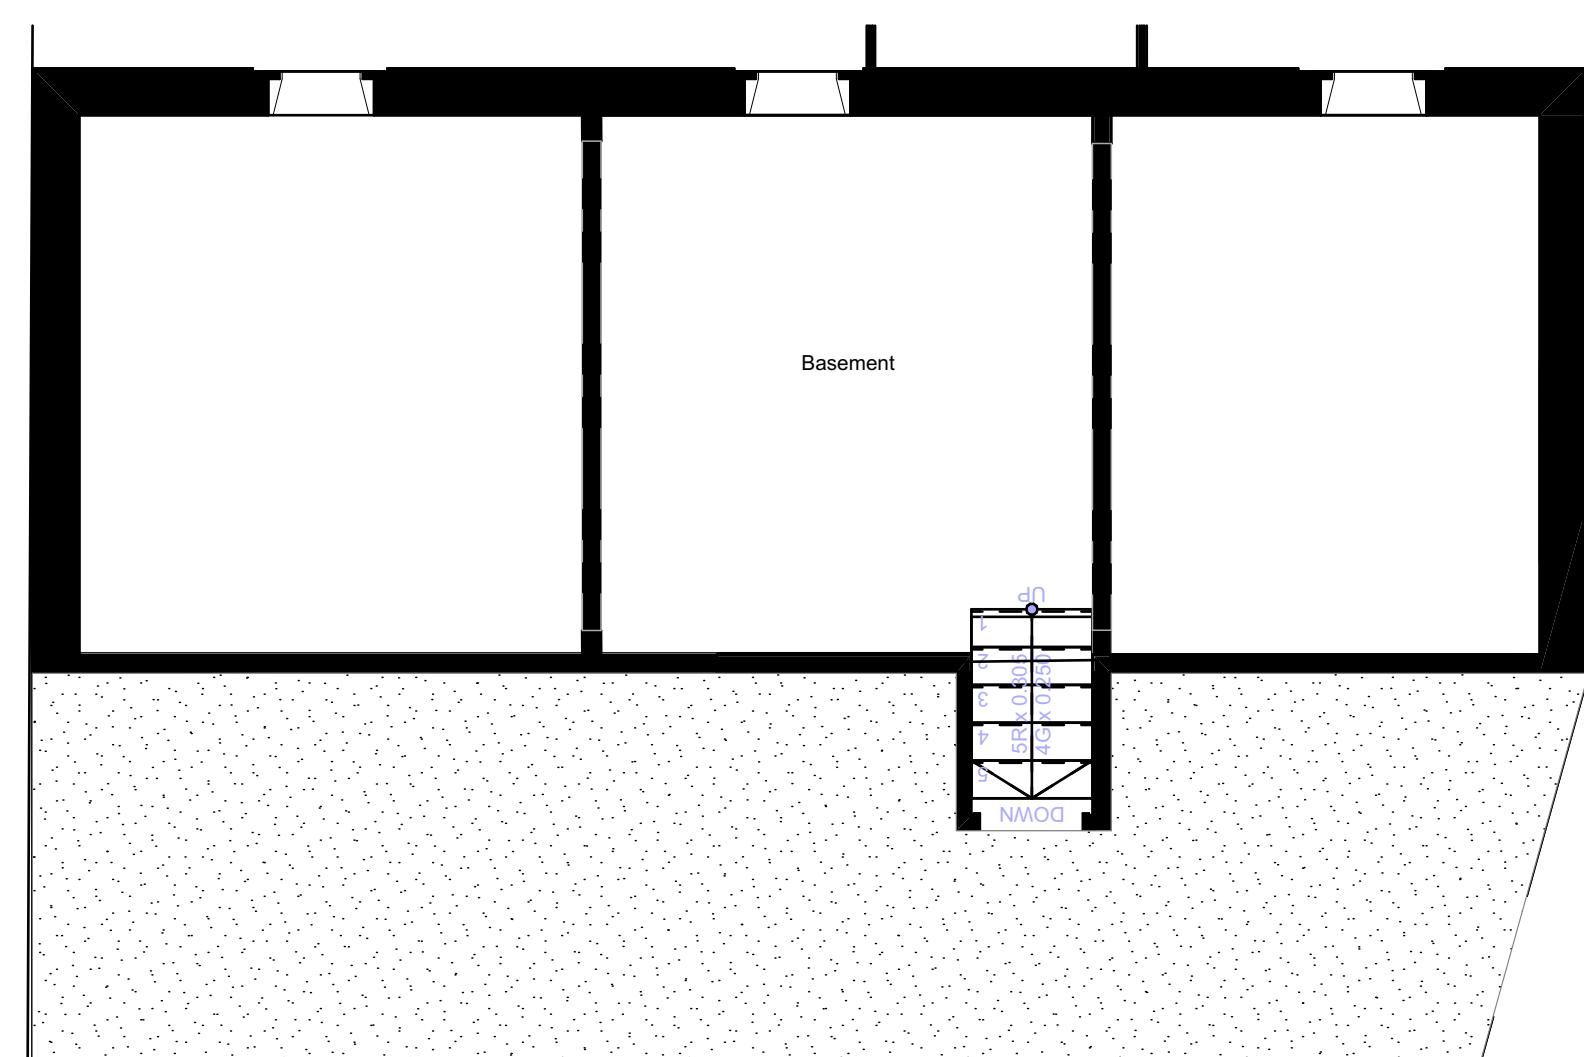


North Elevation 1:50

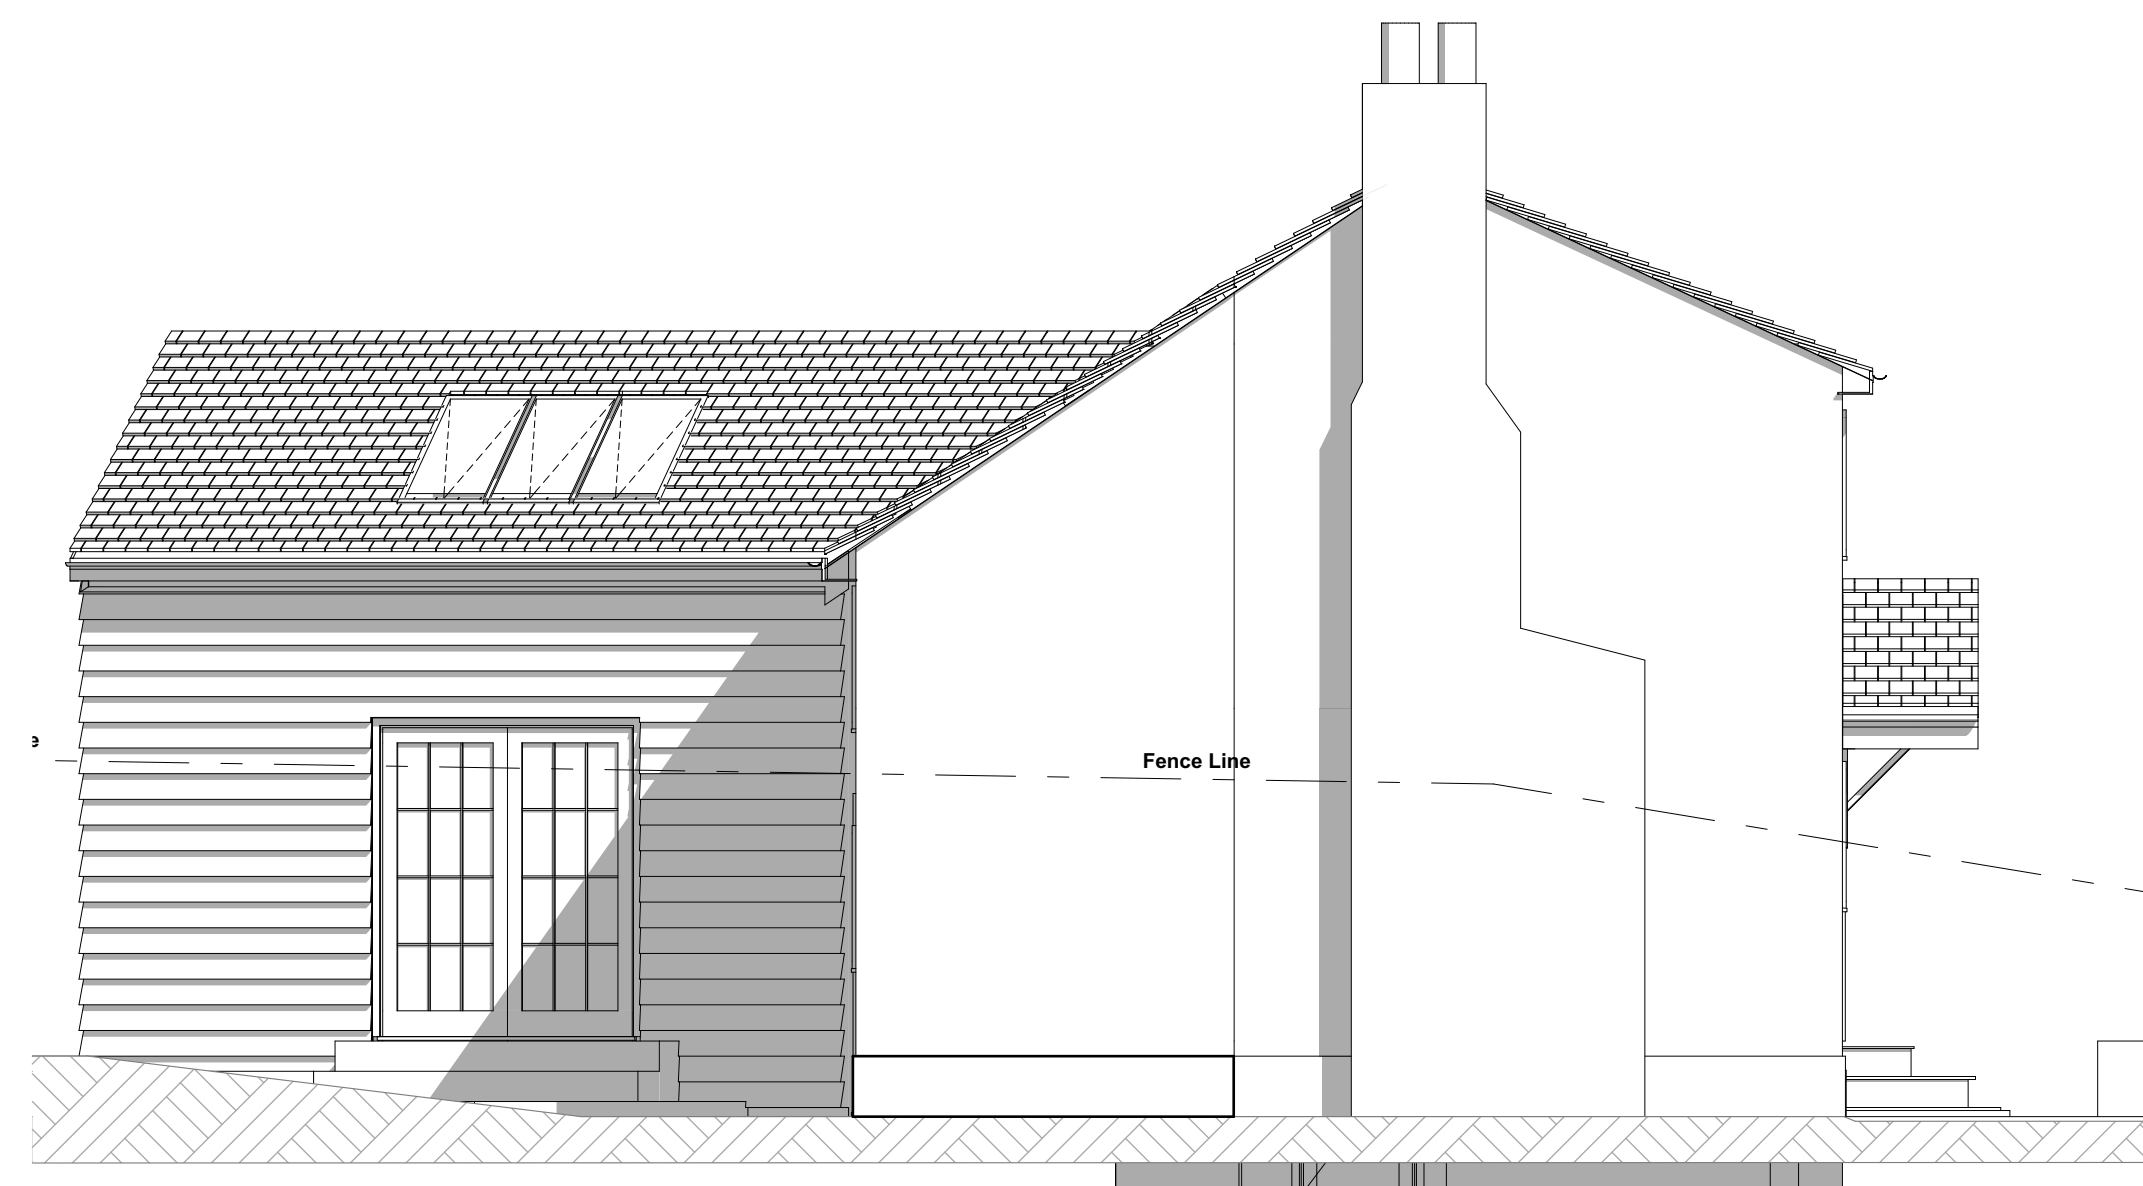

East Elevation 1:50



South Elevation 1:50

 

Revision History		
RevID	Change Name	Change ID



RLS Construction and Design
info@rlscad.co.uk
www.rlscad.co.uk

Maran Cottage

Maran Cottage
145 Codicote High Street
Codicote
SG4 8UB

Drawing Name
Existing Layouts

Modified by Date
12/08/2025

Drawing Scale
1:50 @ A1

Layout ID Revision
RLS-11.1