




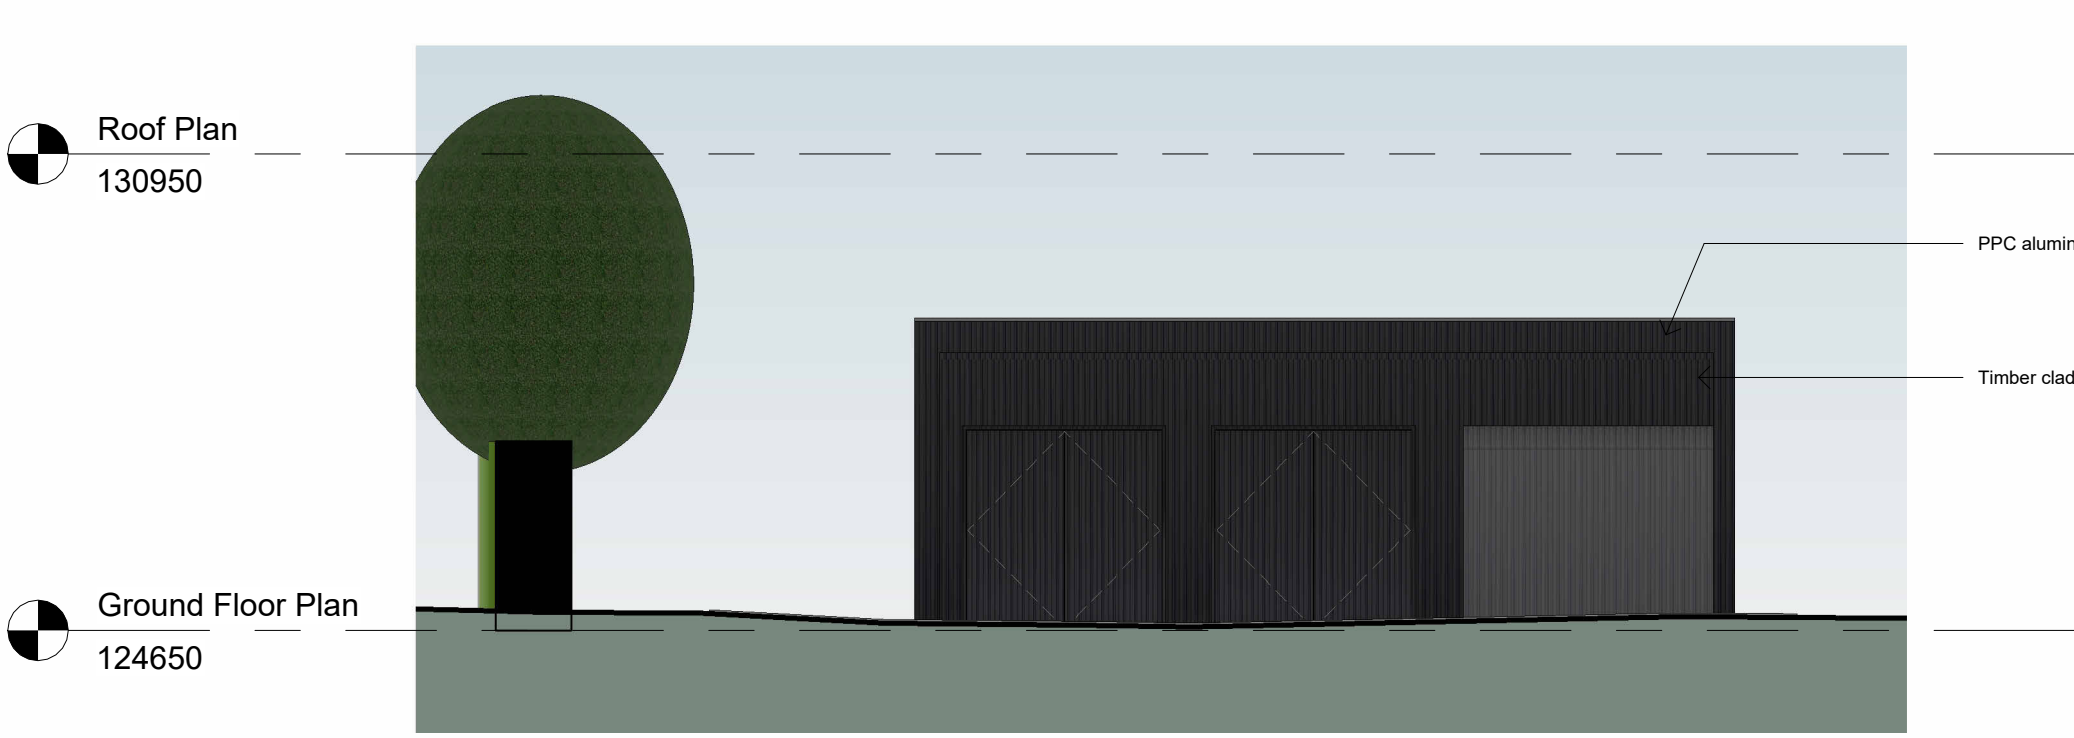


1 Proposed East Elevation
1 : 100

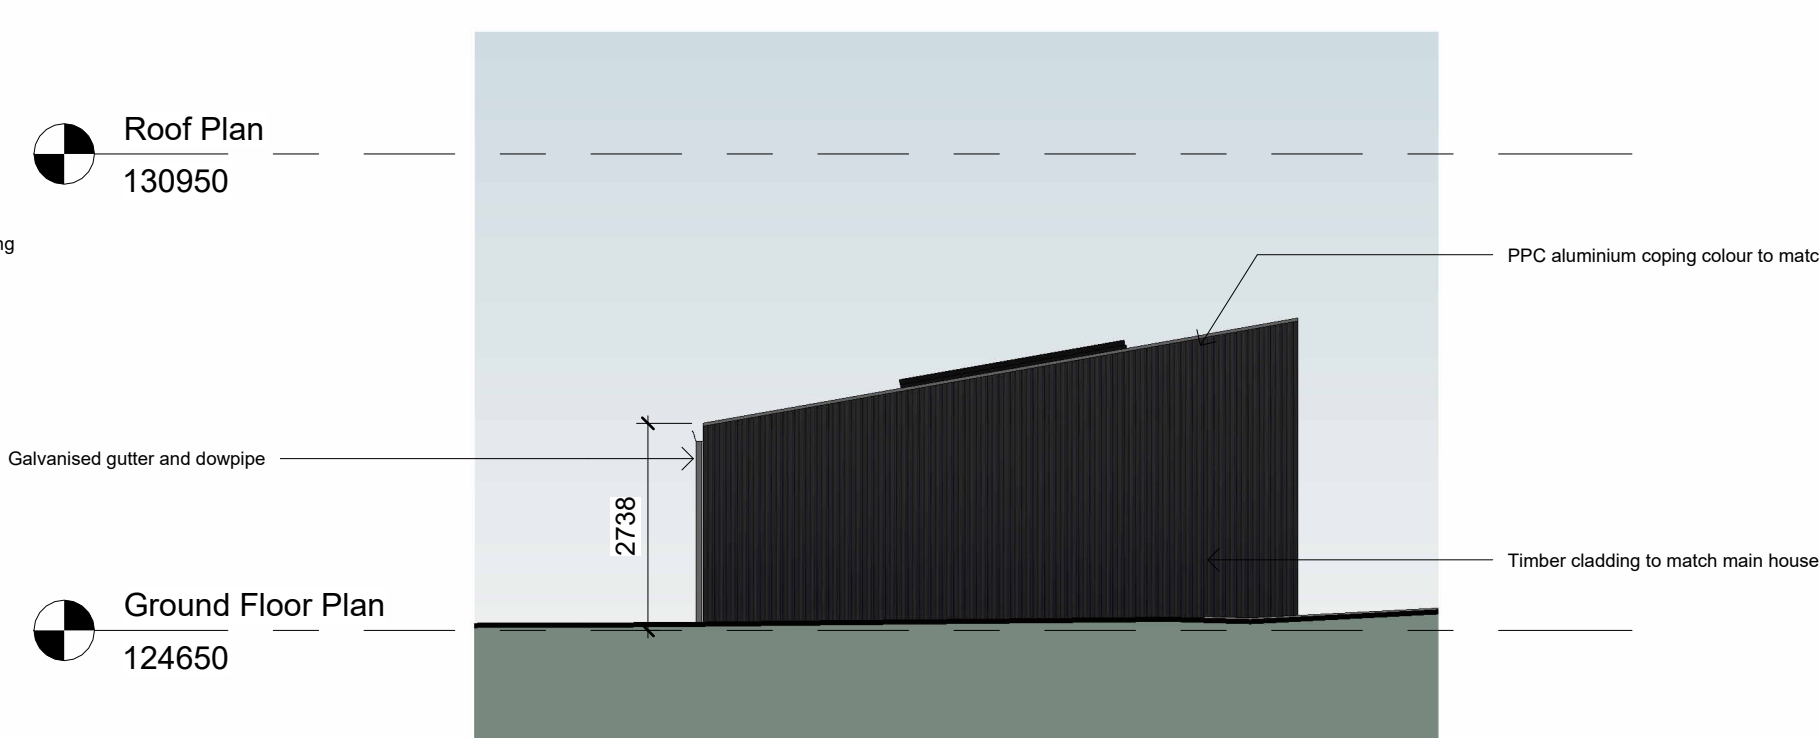


2 Proposed South Elevation
1 : 100

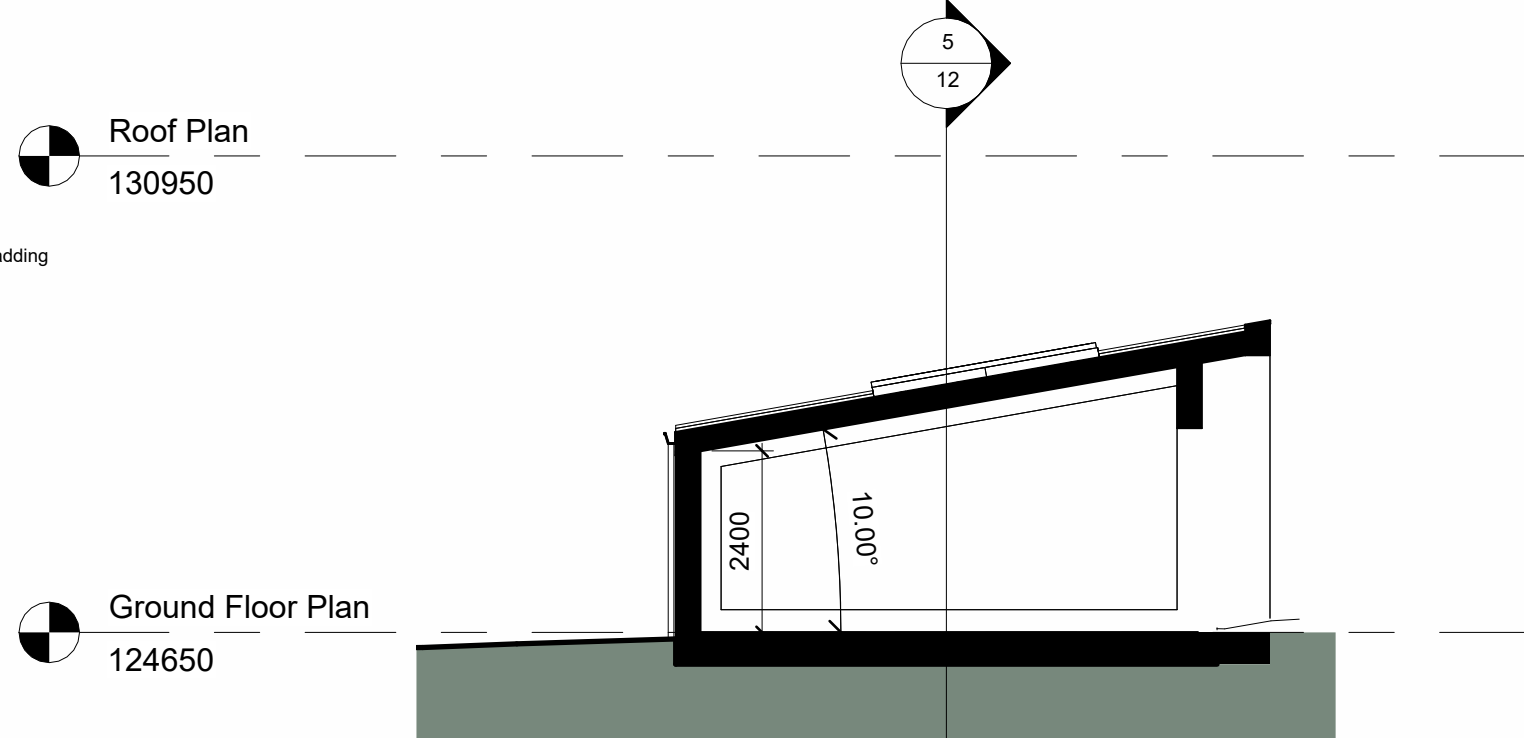


6 Section A
1 : 100

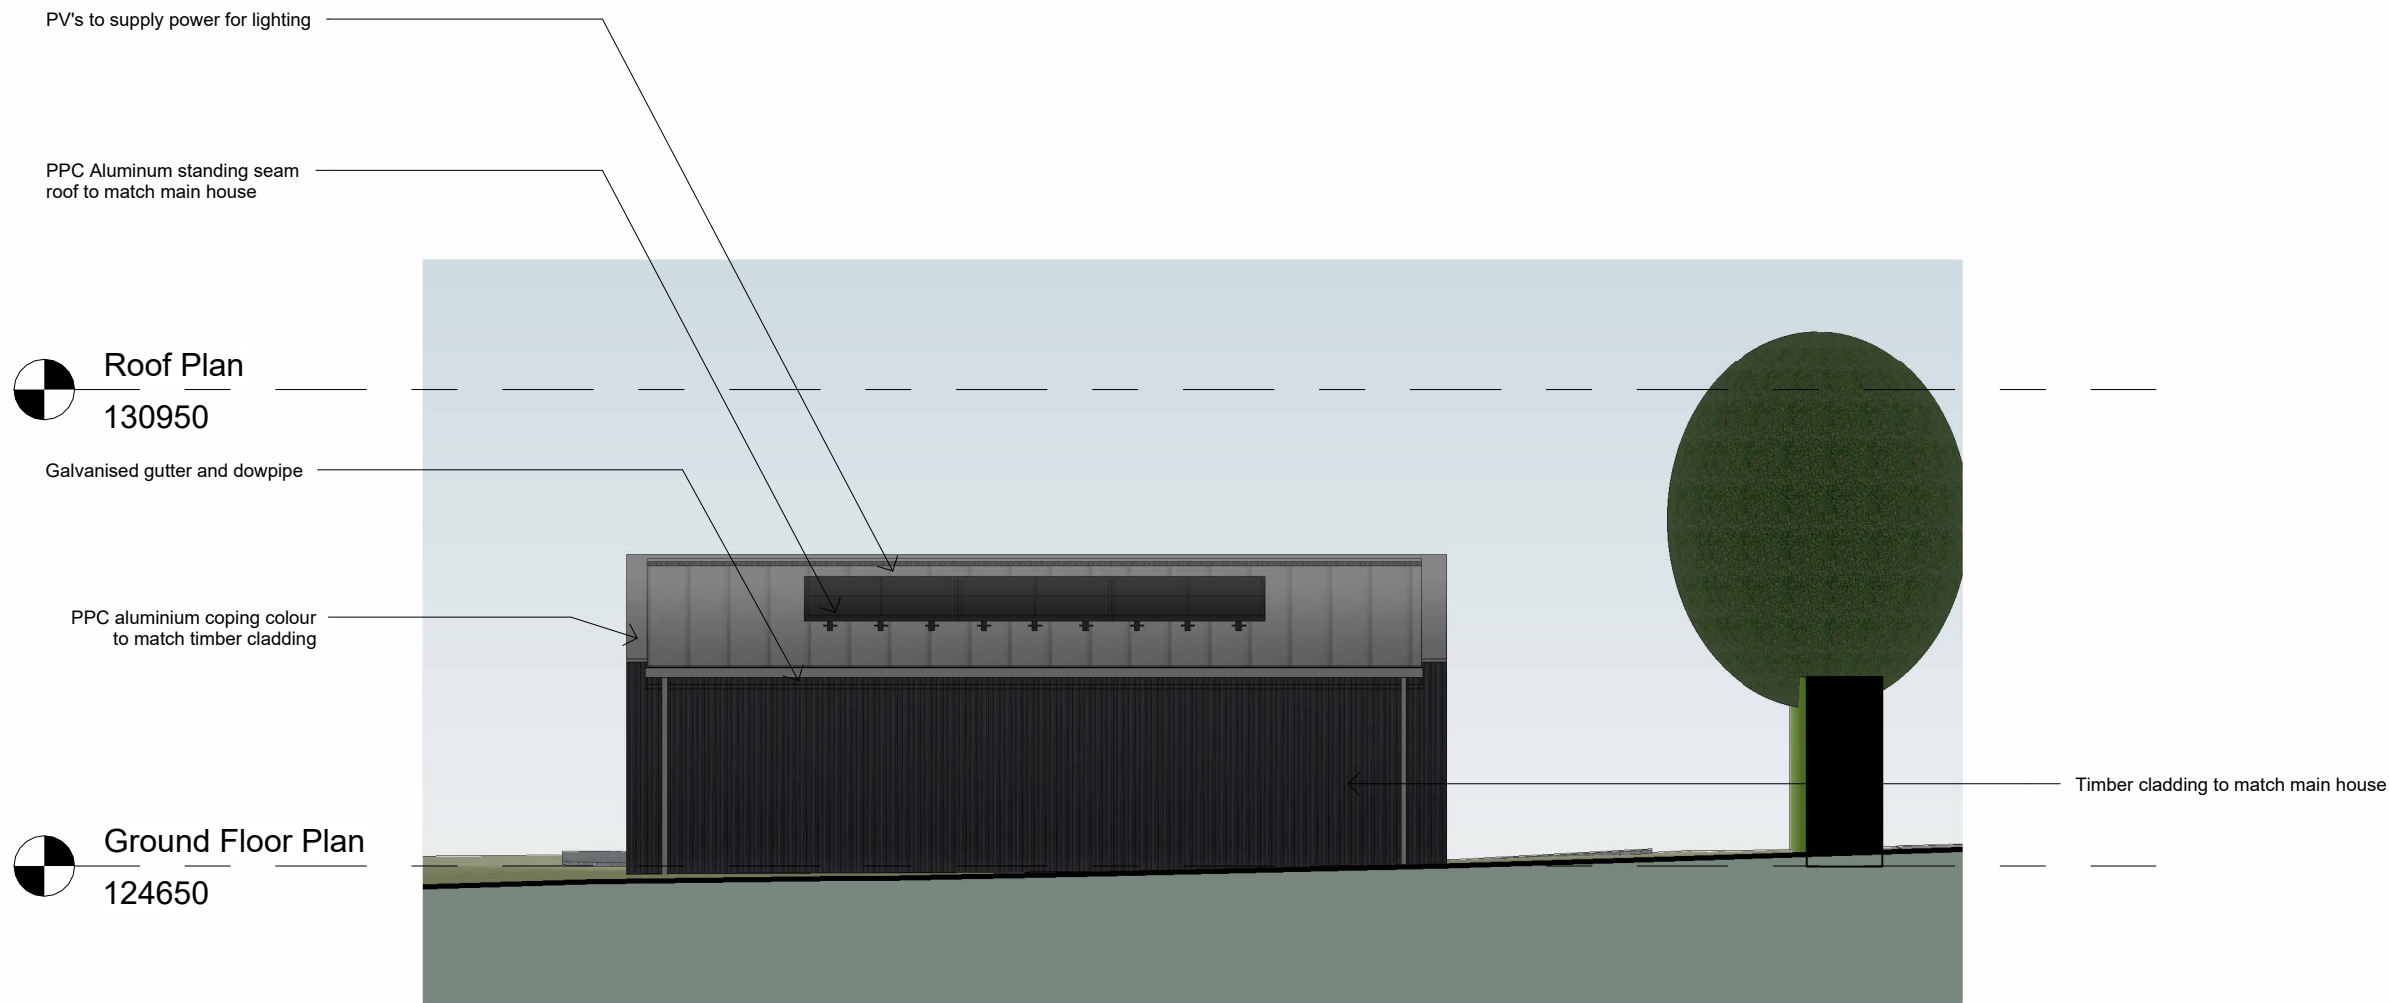

3 Proposed West Elevation
1 : 100

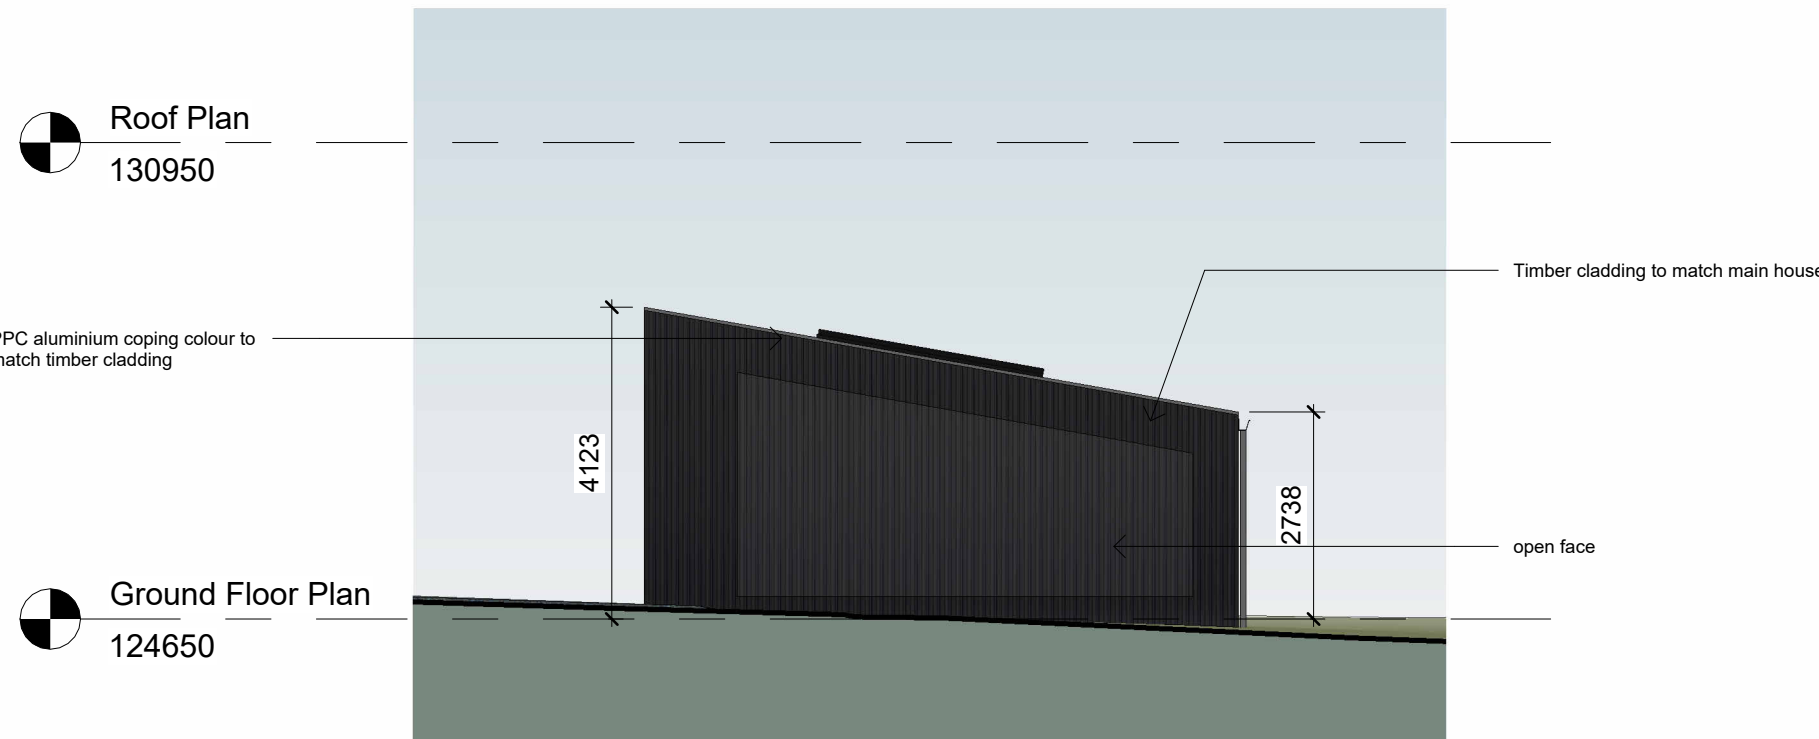


4 Proposed North Elevation
1 : 100

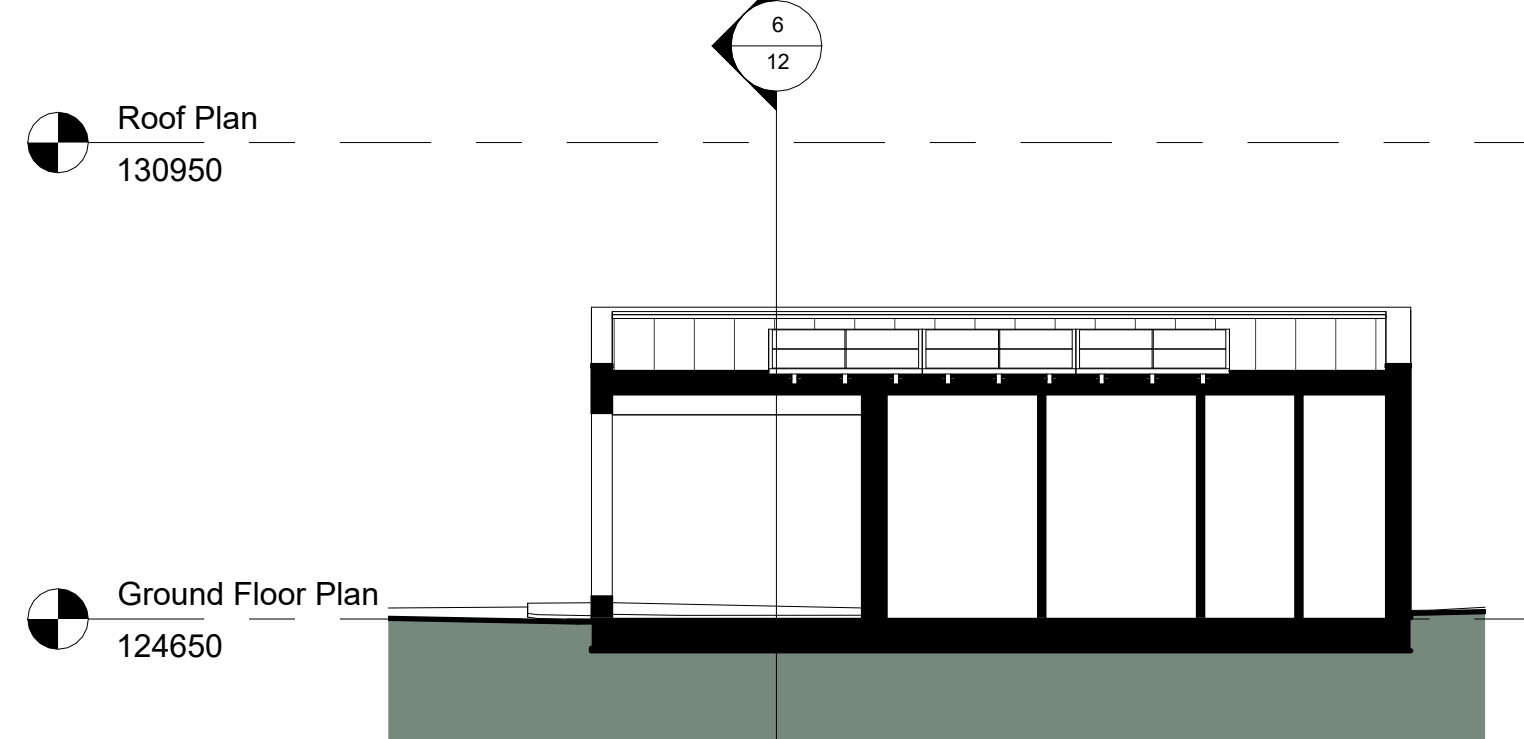

5 Section B
1 : 100


External
Materials

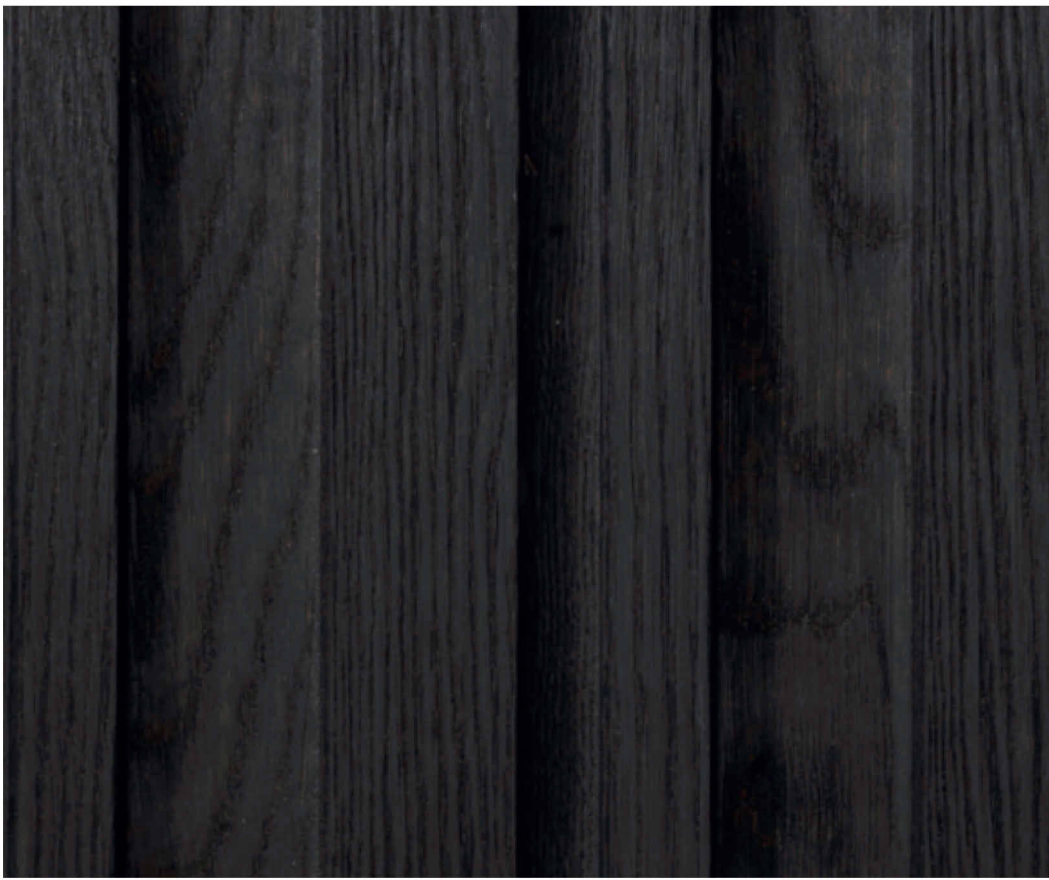

Supplier - Millboard
Product - Board & Batten +
Colour - Burnt Cedar
Location - External walls
Notes - to match house adjacent



Supplier - Standing Seam Roof
Product - PPC Aluminum Standing seam
Colour - To match house adjacent
Location - Roof
Notes - To match house adjacent

 

This drawing is protected under Copyright and at no time should any portion of this drawing be reproduced or copied without the permission of the Designer (Design Copyright Act 1968). This drawing must not be used for purposes other than that for which it is provided. It is supplied without liability for any errors or omissions. Drawings only to be scaled for planning application purposes, all dimensions to be checked on site. All drawings subject to Statutory Authority Approval.

No.	Revision Description	Date	Drawn	Checked



project
STABLES
client
Mr A Jennings

07590073160
The Basement, 324
Liverpool Road,
London, N7 8PU

nucleus

DESIGN STUDIO

www.nucleusdesignstudio.co.uk
richard@nucleusdesignstudio.co.uk

status Planning Application	address	Land Adjacent to Ashley Lodge, Rabley Heath Road, AL6 9UB			
	title	Proposed Elevations & Sections			
	date	scale	project no	drwg no.	rev
	03/25/24	1 : 100	24-01	12	