


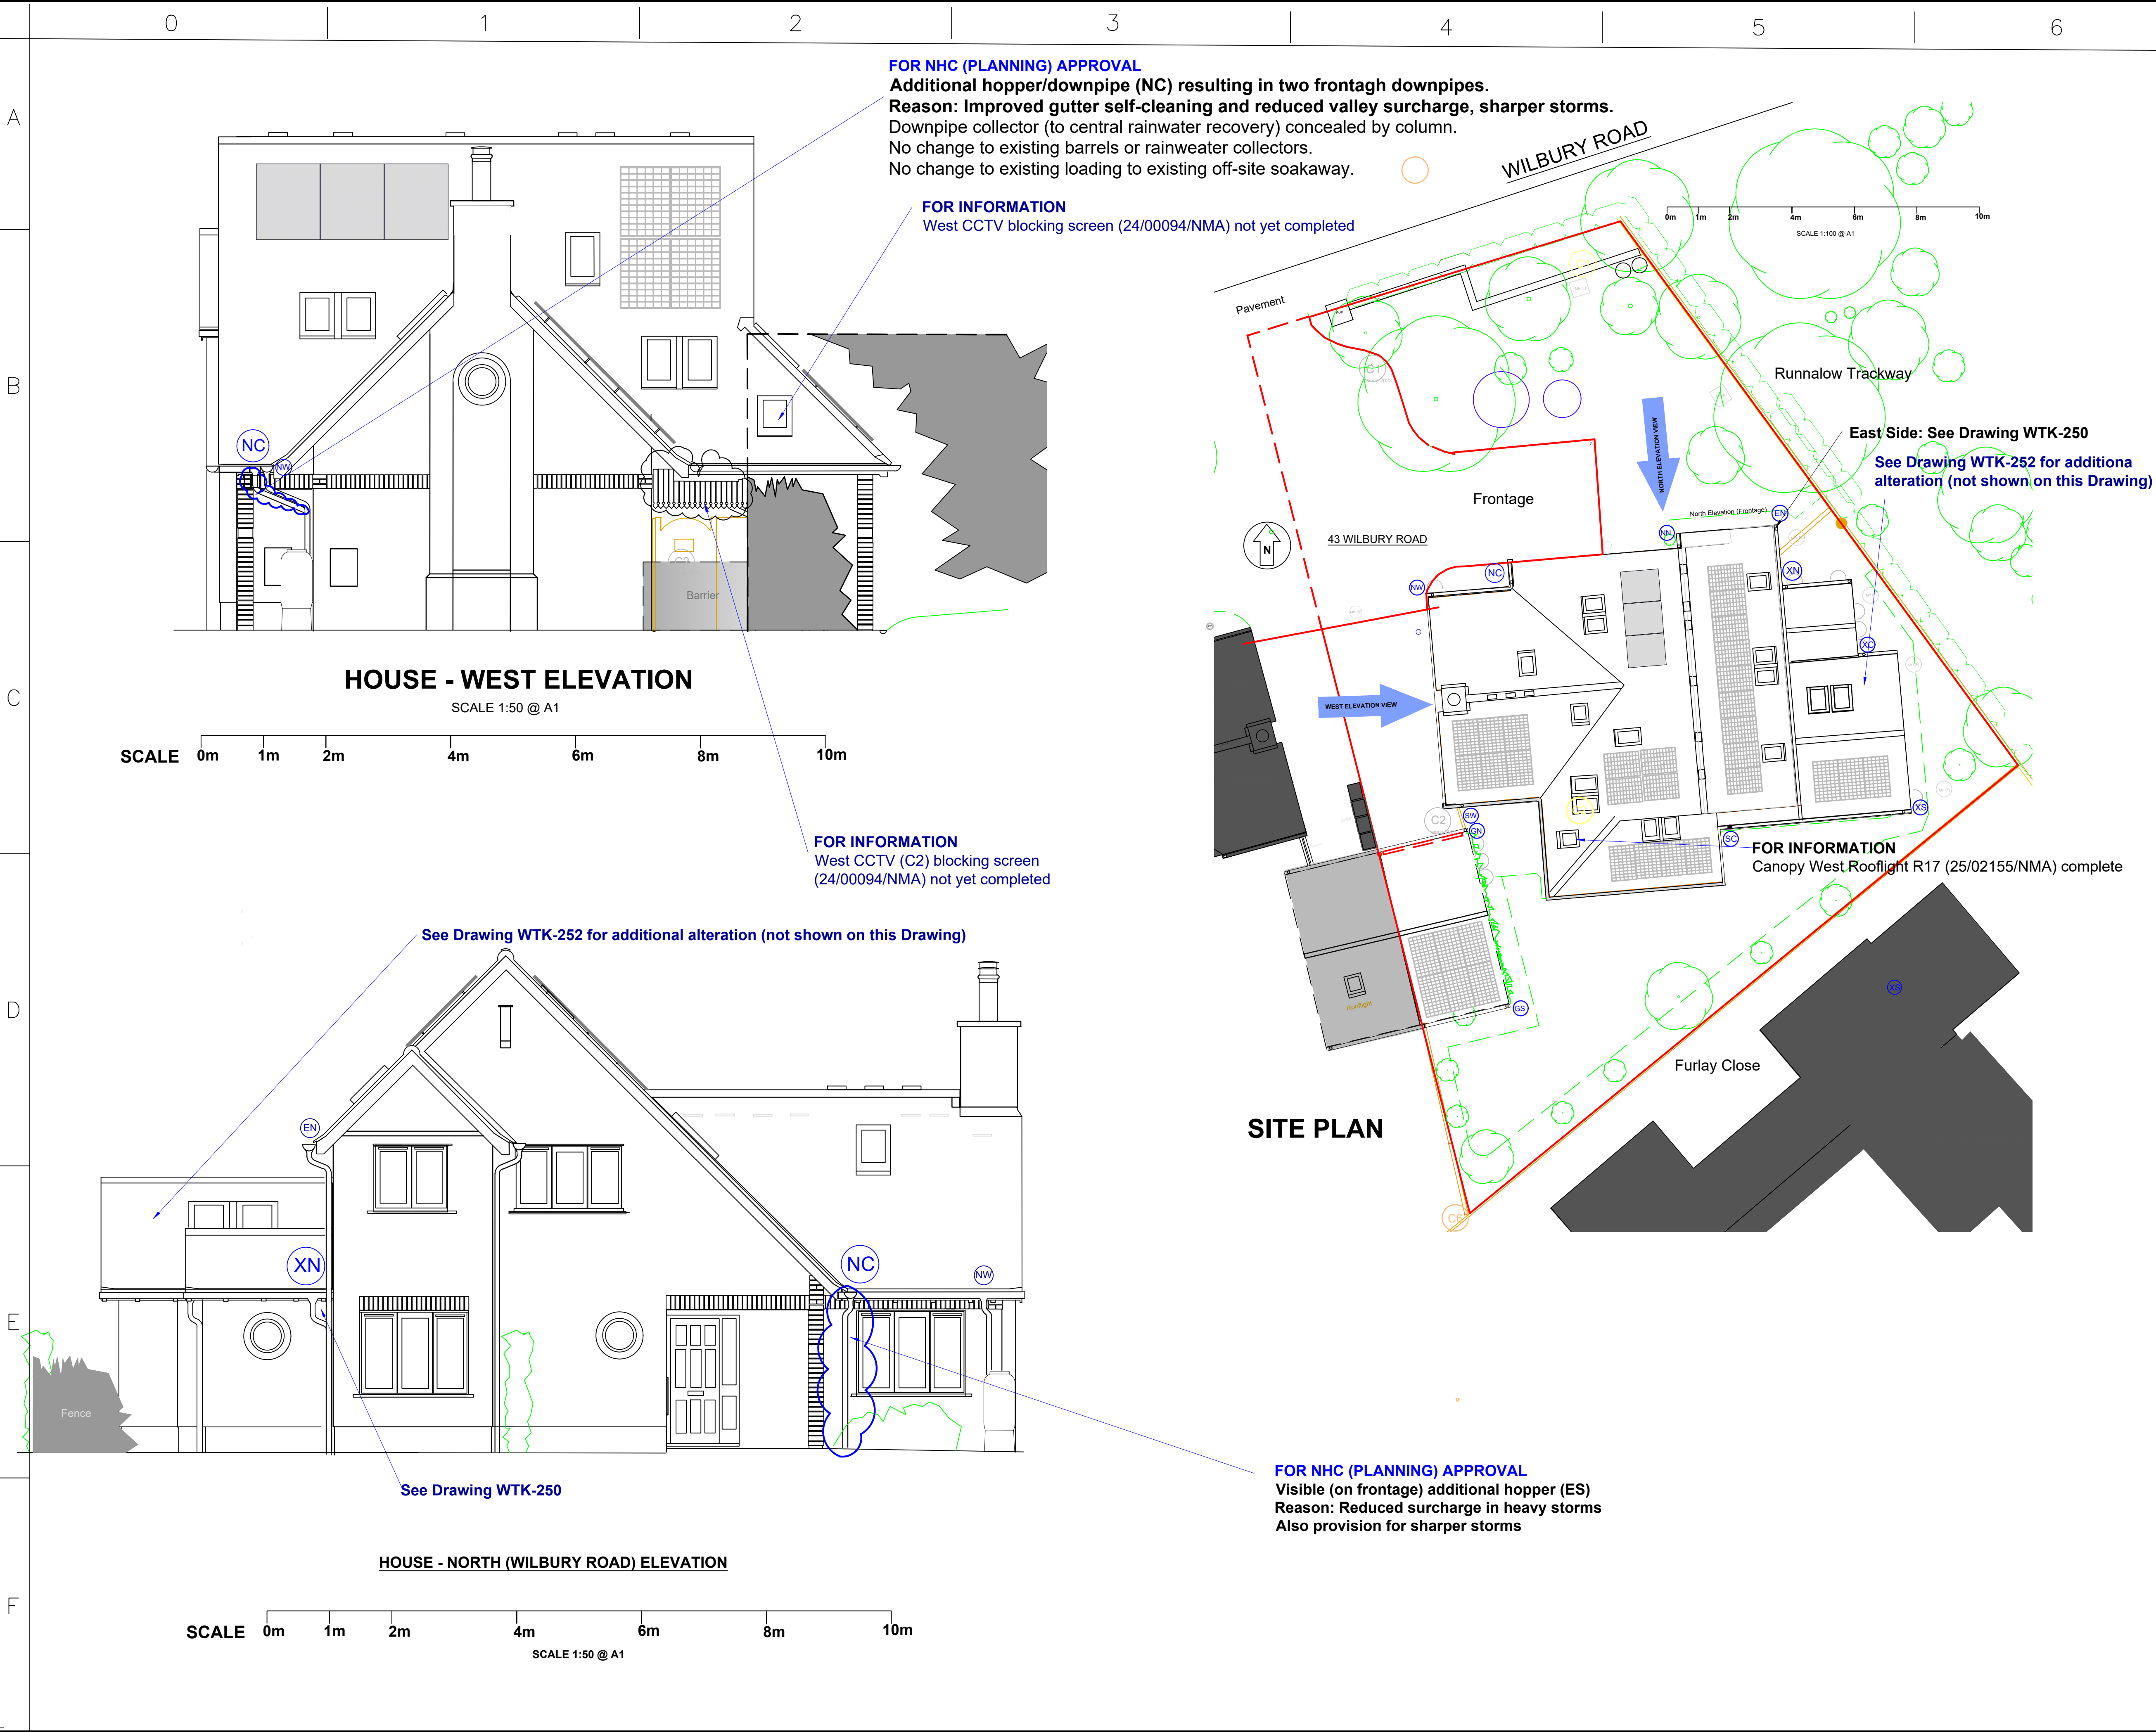

APPROVAL HISTORY									
12/02047/1HH (12 November 2012): Canopy and PV Panels (4), North & West Rooflights.									
13/01220/1NMA (7 June 2013): Omit Canopy column. West Rooflights.									
18/00778/FPFH (14 May 2018) Side Extension and PV Panels (3).									
18/01707/NMA (11 July 2018) Outreach to East. PV Panels 1 & 2 West									
18/03364/NMA (9 January 2019) PV Panels 1-5 East Main Roof									
19/02005/NMA (2 September 2019) PV Panel 6 East Roof. PV Panels 3 & 4 West Roof.									
20/01085/NMA (27 May 2020) East Rooflights on Main Roof. South Patio Door and Heat Pump Outdoor Unit									
21/00727 NMA (17 March 2021) East PV Panels 7, 8, 9									
21/01077 NMA (17 May 2021) Awning Rainscreen. Door D3 division									
18/00793/LDCP (14 May 2018) Window replacing South Patio Door. Fill-in rear door.									
23/00692/FPFH (9 May 2023) North East and South East Rooflights									
23/02131/NMA (4 October 2023) South West Rooflight (R16)									
24/00094/FPFH (23 February 2024) Solar Battery (1)									
23/00678/NMA (22 April 2024) Relocate Solar Battery (1)									
23/01363/NMA (10 July 2024) Additional Solar Battery (2)									
25/01255/NMA (September 2025) West Canopy Rooflight (R17).									
LGCHF APPROVAL HISTORY									
24031 Photovoltaic Panels (12no.), House South, Garage South									
26637+ NMA Rear Canopy Extension with 4no. PV Panels & Rooflights									
26638 North and West-facing Rooflights									
28742 Replace West circular window with similar									
31624 Amend Door Colours									
33326 + NMA Side Extension East with 3no. PV Panels									
33719 West PV Panels 1 & 2 Upper									
33913 Remove rear Pyrocanthus hedge									
34121 East PV Panels 1-5									
34840 West PV Panels 3 & 4 Lower									
35167 East PV Panel 6									
35665 East-facing Rooflights (2no)									
35688 + NMA Windows W1, W3, W6, W9, W10, W12, Door D3 (null)									
35885 + NMA Heat Pump Outdoor Unit									
36128 West-facing existing rooflight replacement (R6)									
36826 East PV Panels 7, 8, 9									
36998 Fences, Back Garden, South, West and East									
37148 + NMA Windows W1, W3, W6, W7, W9, W10, W12, Door D3 (used)									
37180 + NMA Awning East Rainscreen Window R9									
38808 + NMA Solar Battery 1									
38809 North West PV Panels (5, 6, 7) Front NW Elevation, all-black									
39930 North East (R12) and South East (R11) Rooflights									
41557 East Yard Gate Screen (not complete at time of submission)									
41698 South West Rooflight (R16)									
42145 Solar Battery 2									
43492 + NMA Two Rainwater Tanks, red-brown colour, behind Wilbury Road hedge									
43884 West Canopy Void Rooflight (R17)									
ANR-8373 NHC Overhanging Bird Cherry treeworks									
ANR-8465 Further CCTV Signs (C1, C2, C3, C4)									
ANR-8630 Yard Surface Water Channel Drainage and Gully									
44143 Garage South Roof Rainwater Separation and Collection									
44143-NMA (ANR-002) New garage drainage channel and yard gully replacement									
44143-NMA (ANR-003) Front Doorbell									
44143-NMA (ANR-004) Garage Doorbell									
HA-000292 Garage (East) Rainwater Recovery, separation, South									
HA-000338 Garage (East) Rainwater Recovery, separation, North									
HA-000372 Canopy Bridge Gutter									
HA-000778 East (South) and Centre (South) Rainwater									
HA-000862 Pending									
GENERAL NOTES									
G4 All work shall be carried out in accordance with Local and National Regulations, National and European Standards and Codes of Practice, including workmanship, checking and handover to (BS)8000 Parts 1-16.									
G8 Installation to be completed, commissioned by MCS-registered Contractor where specified by Occupiers.									
G9 Contractor shall remove all waste arising and is responsible for ensuring its appropriate disposal/recycling in accordance with national regulations.									
COPYRIGHT									
G10 This Drawing is copyright of the Occupiers of 43 Wilbury Road and shall not be reproduced in any form, in whole or in part, without their prior consent.									
G11 This Drawing is limited to 43 Wilbury Road. Whilst adjoining features may be shown, these should not be assumed to accurately reflect other buildings, features or land in the vicinity.									
G12 This revision of this drawing is unique and may contain sensitive information. If supplied to Letchworth Garden City Heritage Foundation (LGCHF), consent is expressly limited to the purpose(s) of comment / approval / records, and no other purpose(s).									
FOR NHC (PLANNING) APPROVAL									
01	CJ	CJ	JJ	1 May-26	For NHC (Planning) Approval. Updated. NMA requested on reference 26/011101/NMA				
00	CJ	CJ	JJ	08 Apr-26	AV-CCTV (C1, C2) alignments into property unchanged				
Rev	By	Chkd	Apprvd	Date	Description				
Project									
43 Wilbury Road Letchworth Garden City									
Drawing									
East and South Rainwater Alterations East and South Elevations									
LGCHF Reference Number: HA-000862									
Drawn by:		CJ			Date:		8 April 2026		
Checked by:		CJ			Date:		As Revision Series		
Approved by:		JJ			Date:		As Revision Series		
Drawing No.									Revision
43-WTK-251									
01									
Drawing Scale: As shown									