



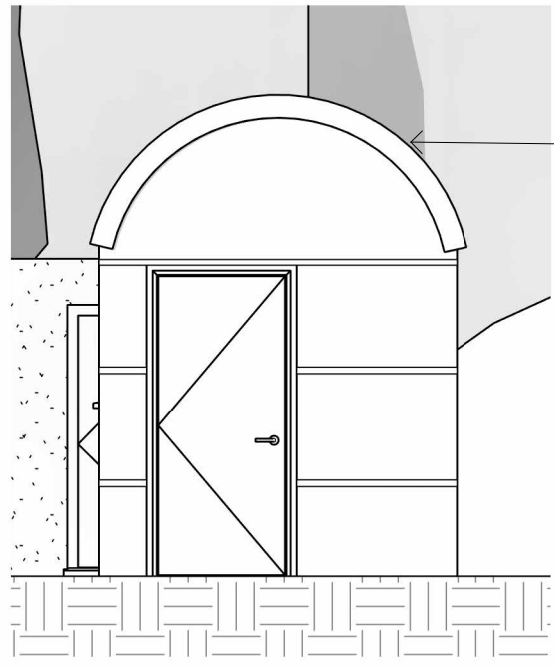

Corrugated metal roof

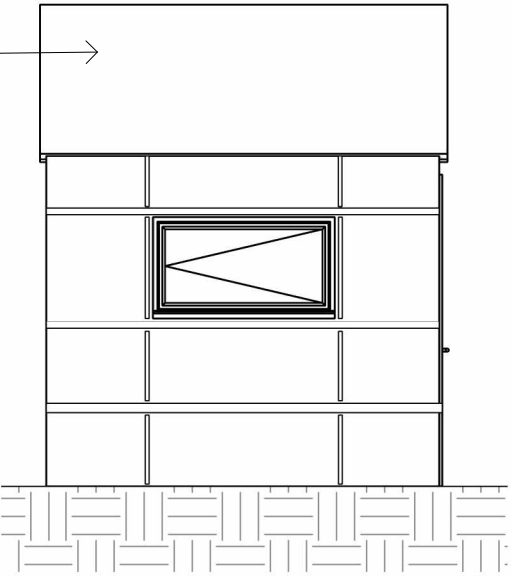


1 Front Outbuilding Front Elevation - As Existing
1 : 50

2 Front Outbuilding Side Elevation (N) - As Existing
1 : 50




Tiled roof

9 Rear Outbuilding 4 Front Elevation - As Existing
1 : 50

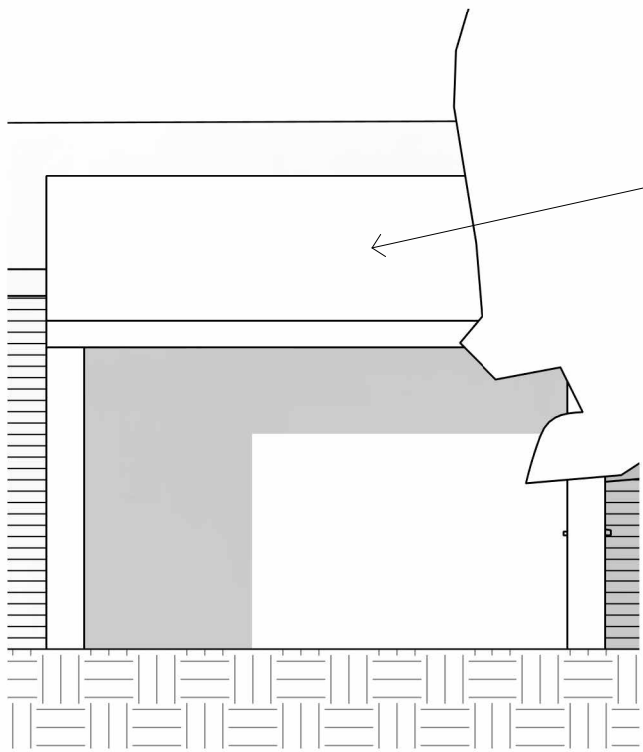


Tiled roof

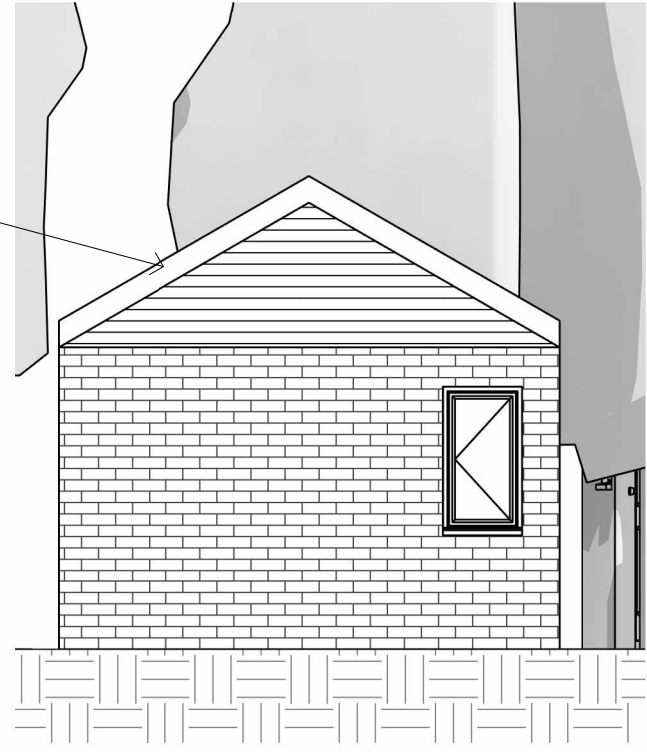


3 Rear Outbuilding 1 Front Elevation - As Existing
1 : 50

4 Rear Outbuilding 1 Side Elevation (S) - As Existing
1 : 50

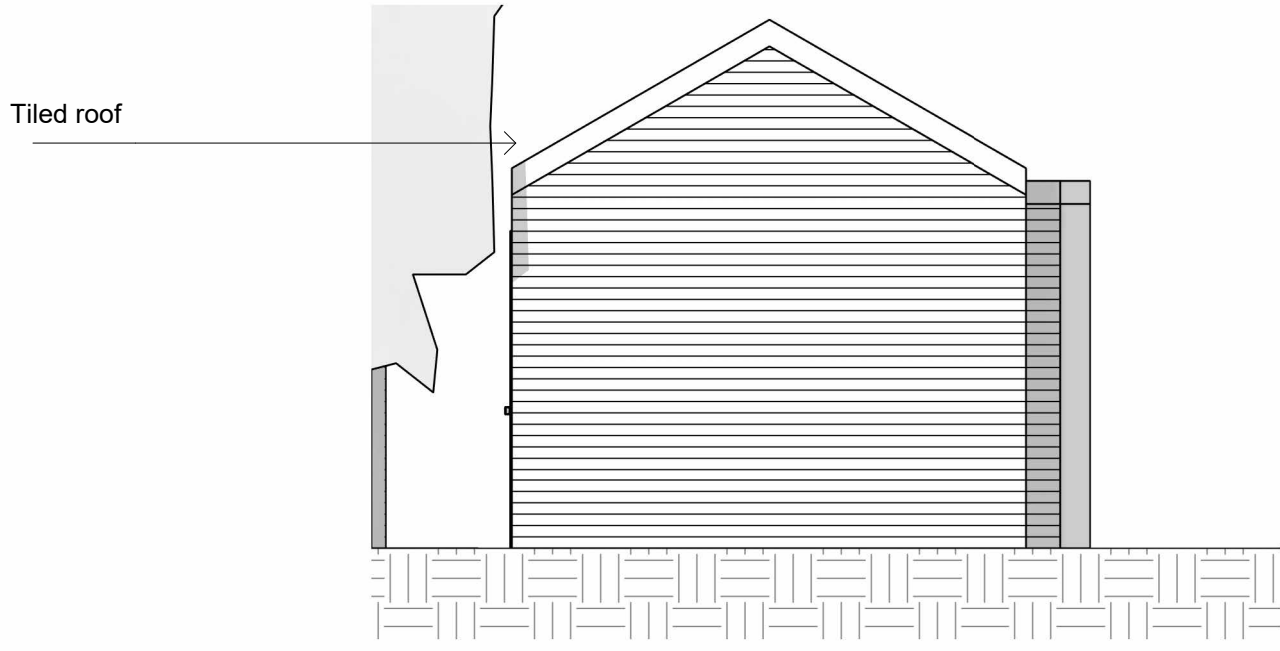


Tiled roof

10 Rear Outbuilding 4 Side Elevation (S) - As Existing
1 : 50

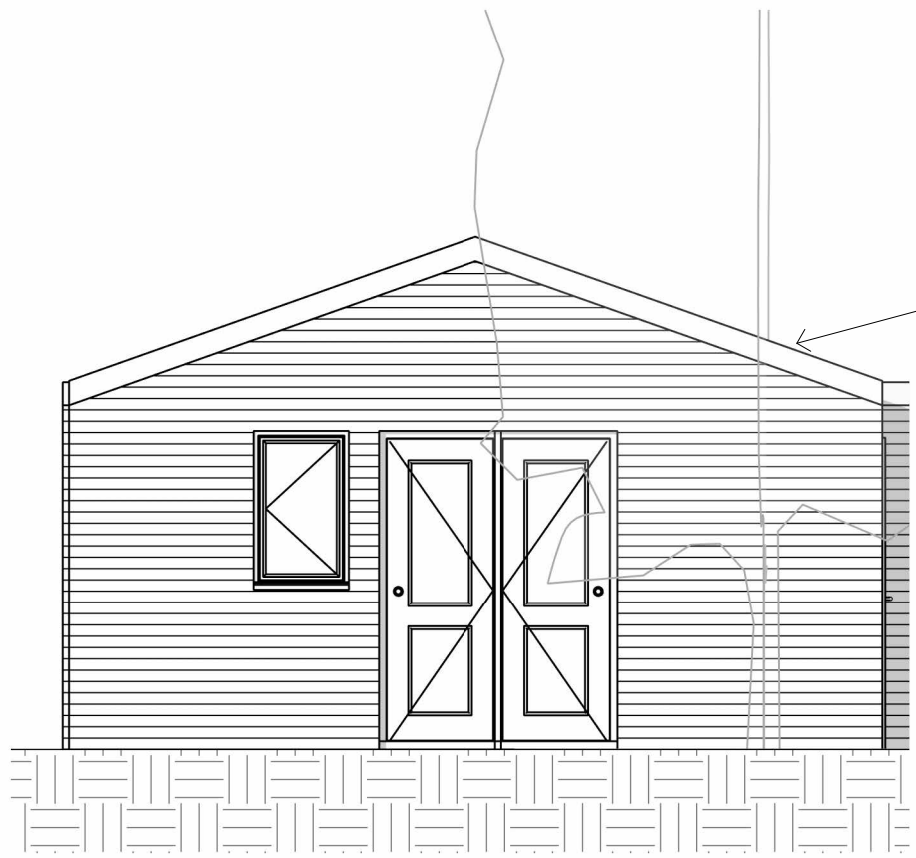


Tiled roof

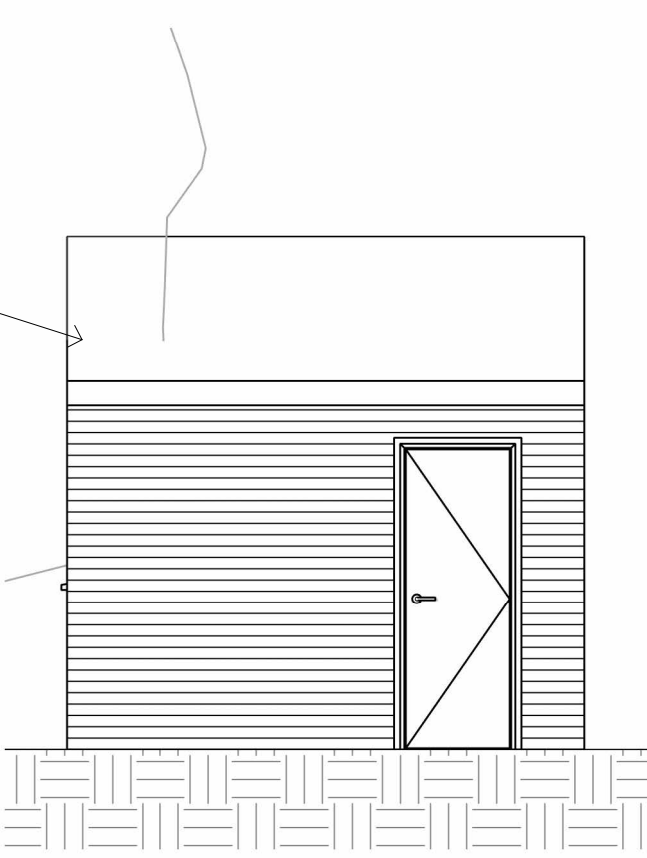


5 Rear Outbuilding 2 Front Elevation - As Existing
1 : 50

6 Rear Outbuilding 2 Side Elevation (S) - As Existing
1 : 50

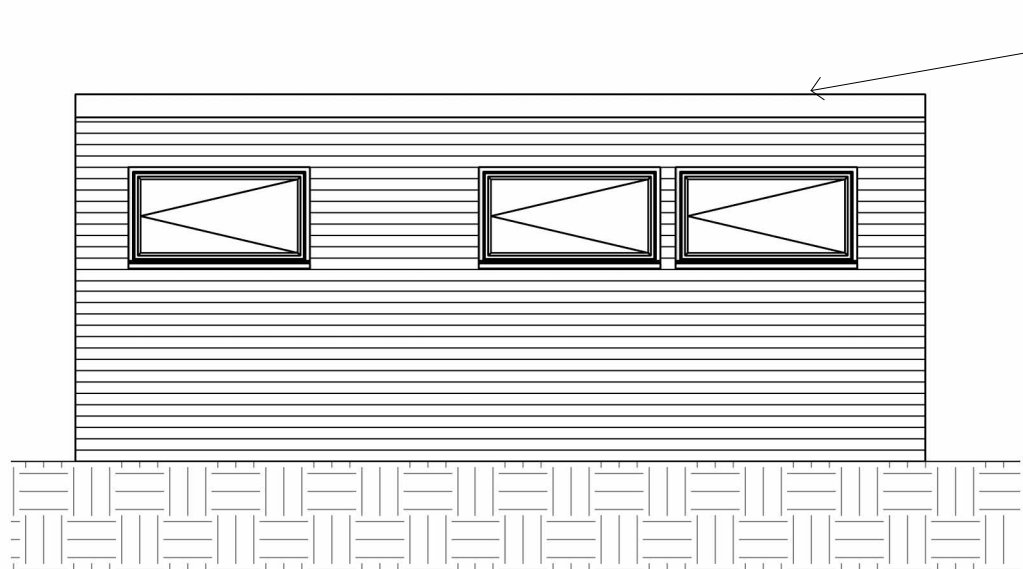


Felt roof

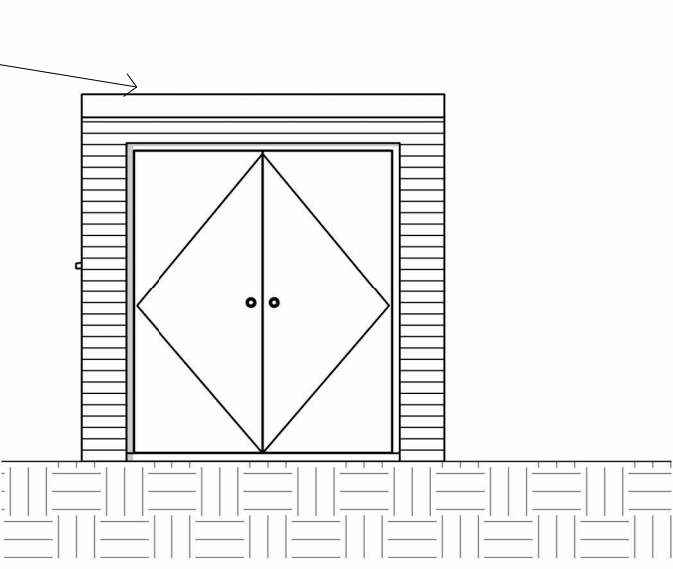

7 Rear Outbuilding 3 Front Elevation - As Existing
1 : 50

8 Rear Outbuilding 3 Side Elevation (S) - As Existing
1 : 50

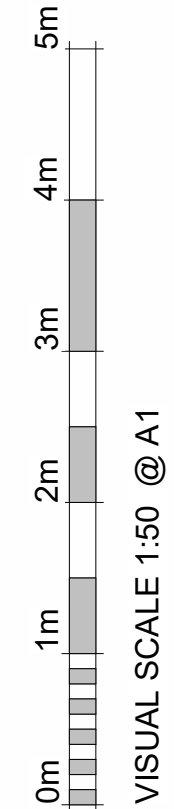

Revision Number	Revision Description	Revision Date	Issued by
Revision			

Planning

Status:

Dimensions, areas and levels where given are only approximate and subject to site survey.
All dimensions are to be checked on site. Figured dimensions only are to be taken from this drawing.
This drawing is to be read in conjunction with all relevant consultants and/or specialists drawings/documents and any discrepancies or variations are to be notified to the Architect before the affected work commences. This drawing is copyright and remains the property of the Architects.

CROE
ARCHITECTS
REGISTERED QUALIFIED ARCHITECTS / HERTFORDSHIRE

telephone: 01462 453931
email: info@croearchitects.co.uk
web: www.croearchitects.co.uk

Project:
42 Green Lane,
Letchworth Garden City,
Hertfordshire,
SG6 1EA

Client:
Sabina & Amrick Singh

Drawing name:
As Existing - Outbuilding
Elevations

Scale: 1 : 50 at A1	Drawing number	Revision
Date: 02 - 26	26015 - 002	
Drawn by: CC		