


Propose new native hedging
includes heather, hawthorn
and Bay Laurel. _____



Existing fence to be retained.
Additional hedging where fence is absent.



1 07 Proposed Site Plan.
1 : 200

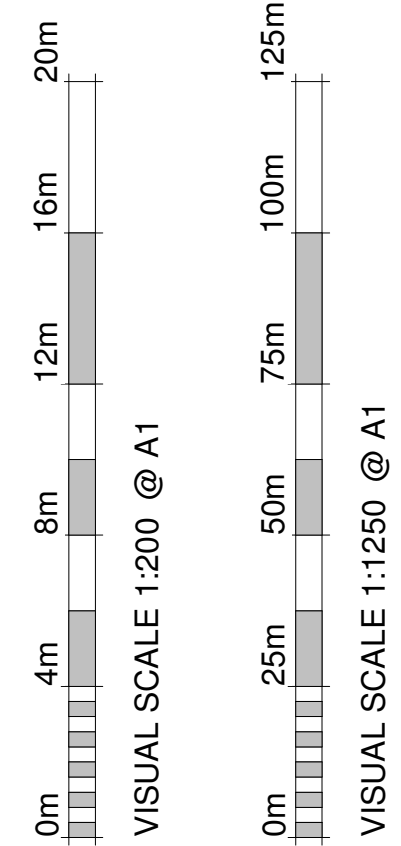

H	Garage relocated to approved Planning Permission	27/11/2024	NC
G	Fencing note revised. Gravel driveway & patio slab notes added	18/11/2024	NC
F	Fencing info added	08/11/2024	NC
E	Info for discharge-conditions added	Date 8	NC
D	Screening trees added	28/02/2024	NC
C	Visibility / site levels	06/11/23	JR
B	Highways comments	26/09/23	JR
A	Boundary treatment	20.09.23	JR

Revision Number	Revision Description	Revision Date	Issued by
Revision			

Building Regulations

Status:

Dimensions, areas and levels where given are only approximate and subject to site survey.
All dimensions are to be checked on site. Figured dimensions only are to be taken from this drawing.
This drawing is to be read in conjunction with all relevant consultants and/or specialists drawings/documents and any discrepancies or variations are to be notified to the Architect before the affected work commences. This drawing is copyright and remains the property of the Architects.

CROE
ARCHITECTS
REGISTERED QUALIFIED ARCHITECTS / HERTFORDSHIRE

telephone: 01462 453931
email: info@croearchitects.co.uk
web: www.croearchitects.co.uk

Project:
Land to the rear of The Croft,
Stevenage Rd Little Wymondley
SG4 7JA

Client:
Mr Skinner

Drawing name:
Location plan & Proposed site

Scale: As indicatedA1	Drawing number	Revision
Date: 09 - 24	23026 - 02	H
Drawn by: NC		