


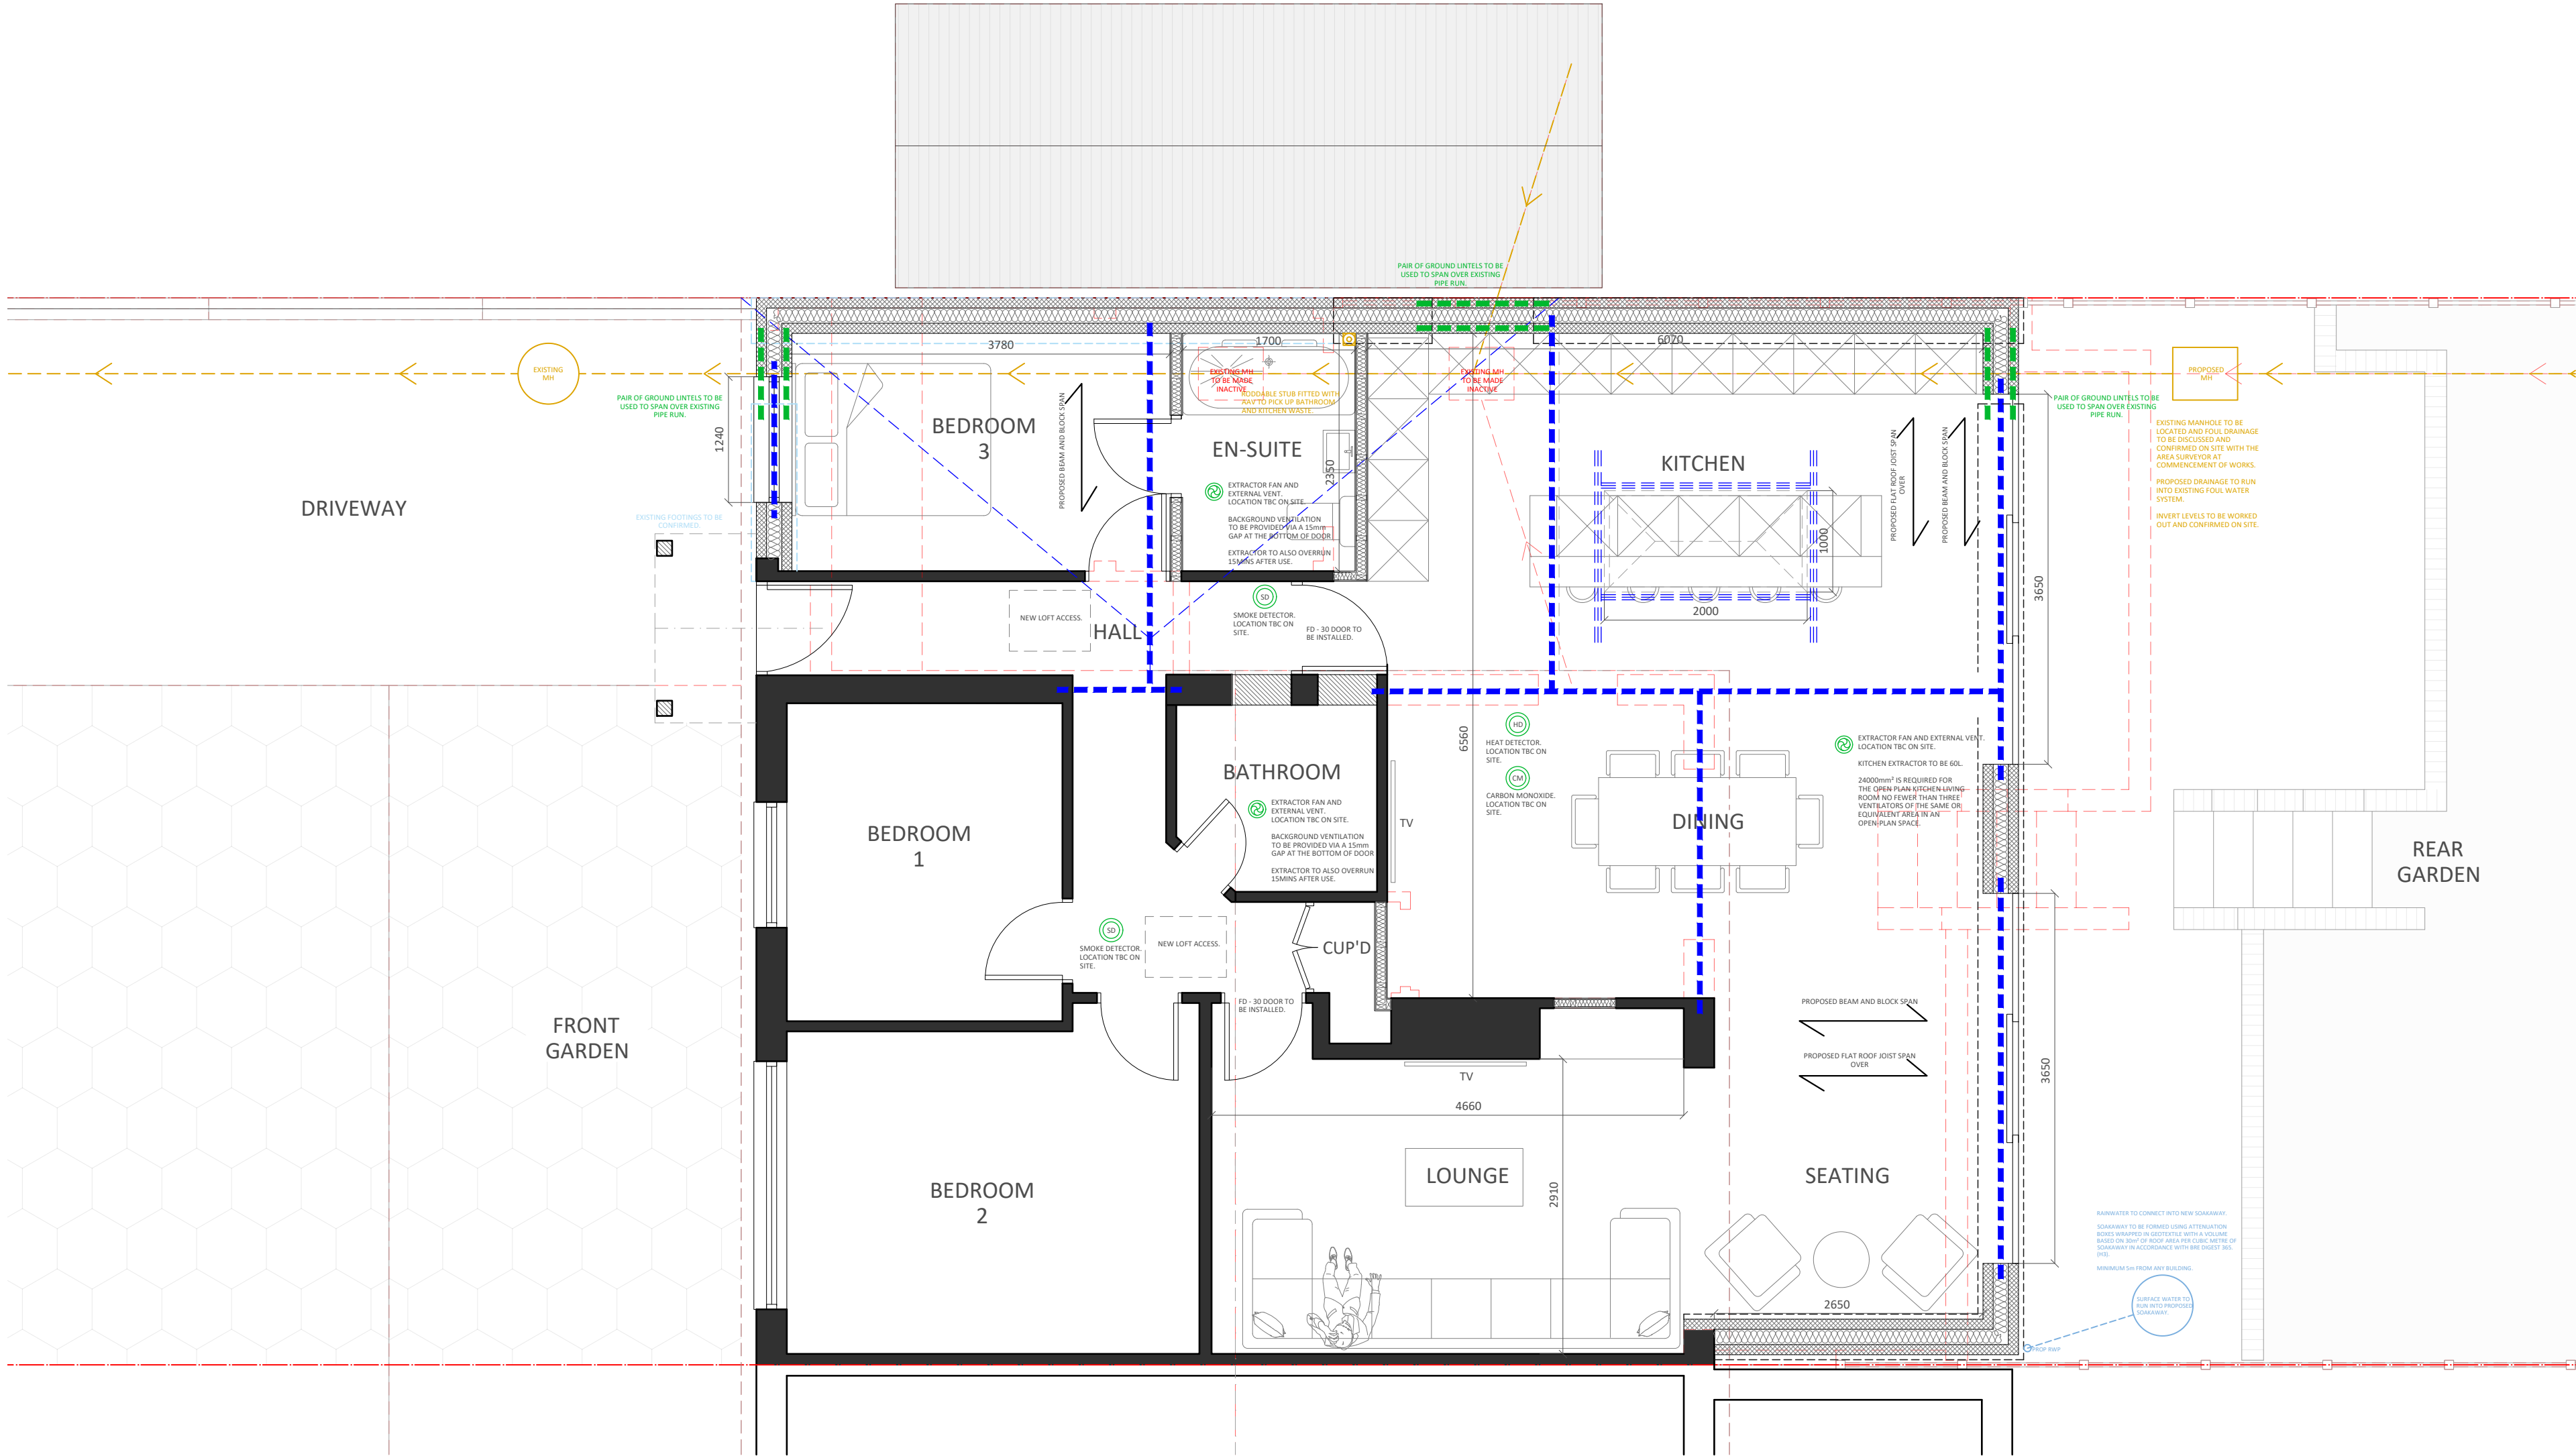

PROPOSED GROUND FLOOR PLAN

THIS PLAN AND DESIGN IS TO BE USED SOLELY IN CONNECTION WITH THE PROJECT AS DESCRIBED. THE DRAWING AND DESIGN IS THE COPYRIGHT OF YPL UK LIMITED T/A YOUR PLANS UK, AND MUST NOT BE RE-ISSUED, LOANED OR COPIED WITHOUT WRITTEN CONSENT OF YPL UK LIMITED T/A YOUR PLANS UK.

THE PLAN IS TO BE READ IN CONJUNCTION WITH ALL OTHER THIRD PARTY INFORMATION RELEVANT TO THE PROJECT. ANY APPARENT DISCREPANCY IS TO BE BROUGHT TO THE ATTENTION OF YPL UK LIMITED T/A YOUR PLANS UK AND/OR ANY THIRD-PARTIES OR SPECIALISTS ASSOCIATED. DO NOT SCALE FROM THIS DRAWING.

FOR PLANNING

Location

89 NINESPRINGS WAY
HITCHIN

Title

PROPOSED GROUND FLOOR
PLAN

Scale	Drawn	Checked	Date
1:50 @ A2	SJB	HE	APR 26
Drawing Number	Revision		
2192_YPUK_P005	P7		

00.511.522.5

1:50

YOURPLANS

Website : yourplansuk.com | Phone : 01438 587300 | Email : info@yourplansuk.com
© 2025 YOUR PLANS UK (YPL UK LIMITED). ALL RIGHTS RESERVED.