



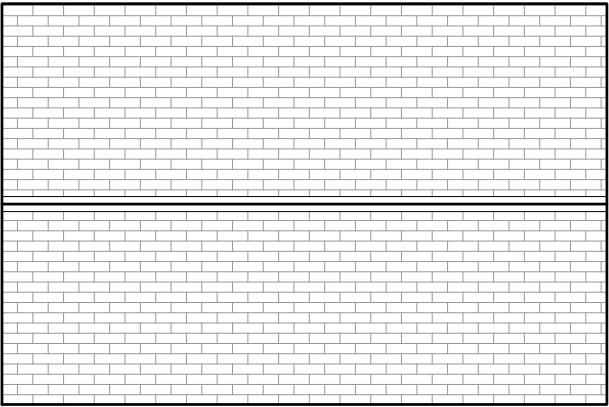

0m 1m 2m 3m 4m 5m
Scale 1:100

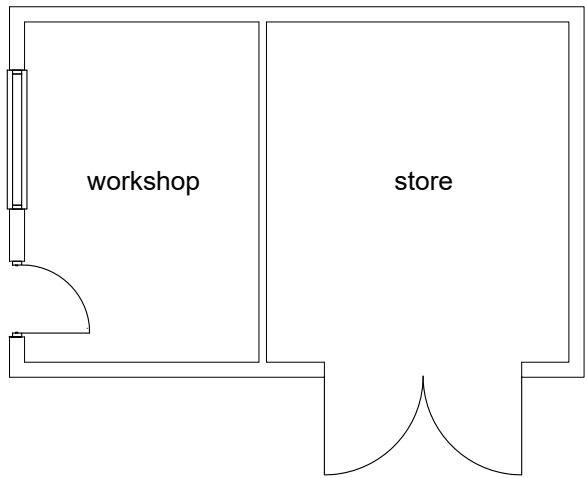

Roof Plan

**Colin Eades
and Amy Moss**

Rose Cottage, High Street, Gosmore,
Hitchin, SG4 7QQ

colinwkeades@gmail.com
amy@mosspropertydevelopment.co.uk

Client: **Mr Wainright - Lee**

Project: **Proposed Garden
Store and Workshop
Associated with
Approved Sheep Barn
Conversion - 25/01361/FP
L/A The White House,
Ashwell Road, Newnham,
SG7 5JU**


Drawing
Title: **Proposed Plans &
Elevations**

Dwg no. **RWL 022**

Drawn: **AM** Date: **July
2026** Checked: **CE**

Scale: **1:100 @ A3**

Revisions:

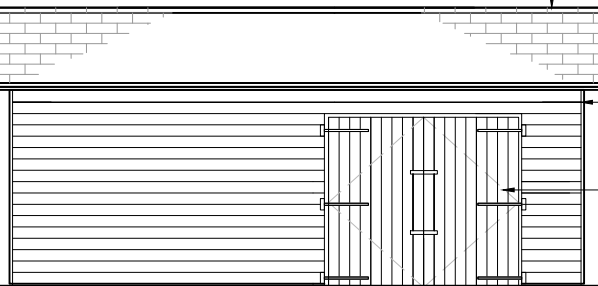

South West Elevation

Slate roof to
match approved
barn conversion


Natural Timber
cladding

Natural Timber
windows and doors

Rainwater goods
discharging into
Cat ditch




North West Elevation

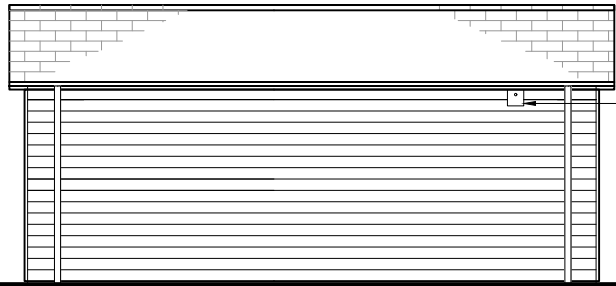

North East Elevation

Sparrow &
Starling box

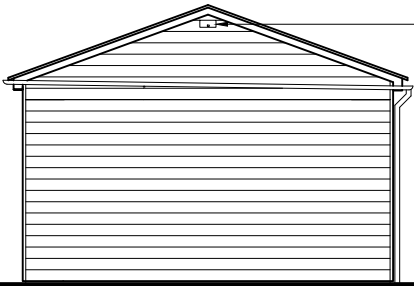

South East Elevation

Bat box

The content of this drawing is the property of Colin Eades
& Amy Moss and may not be copied in whole or part
without formal consent.