



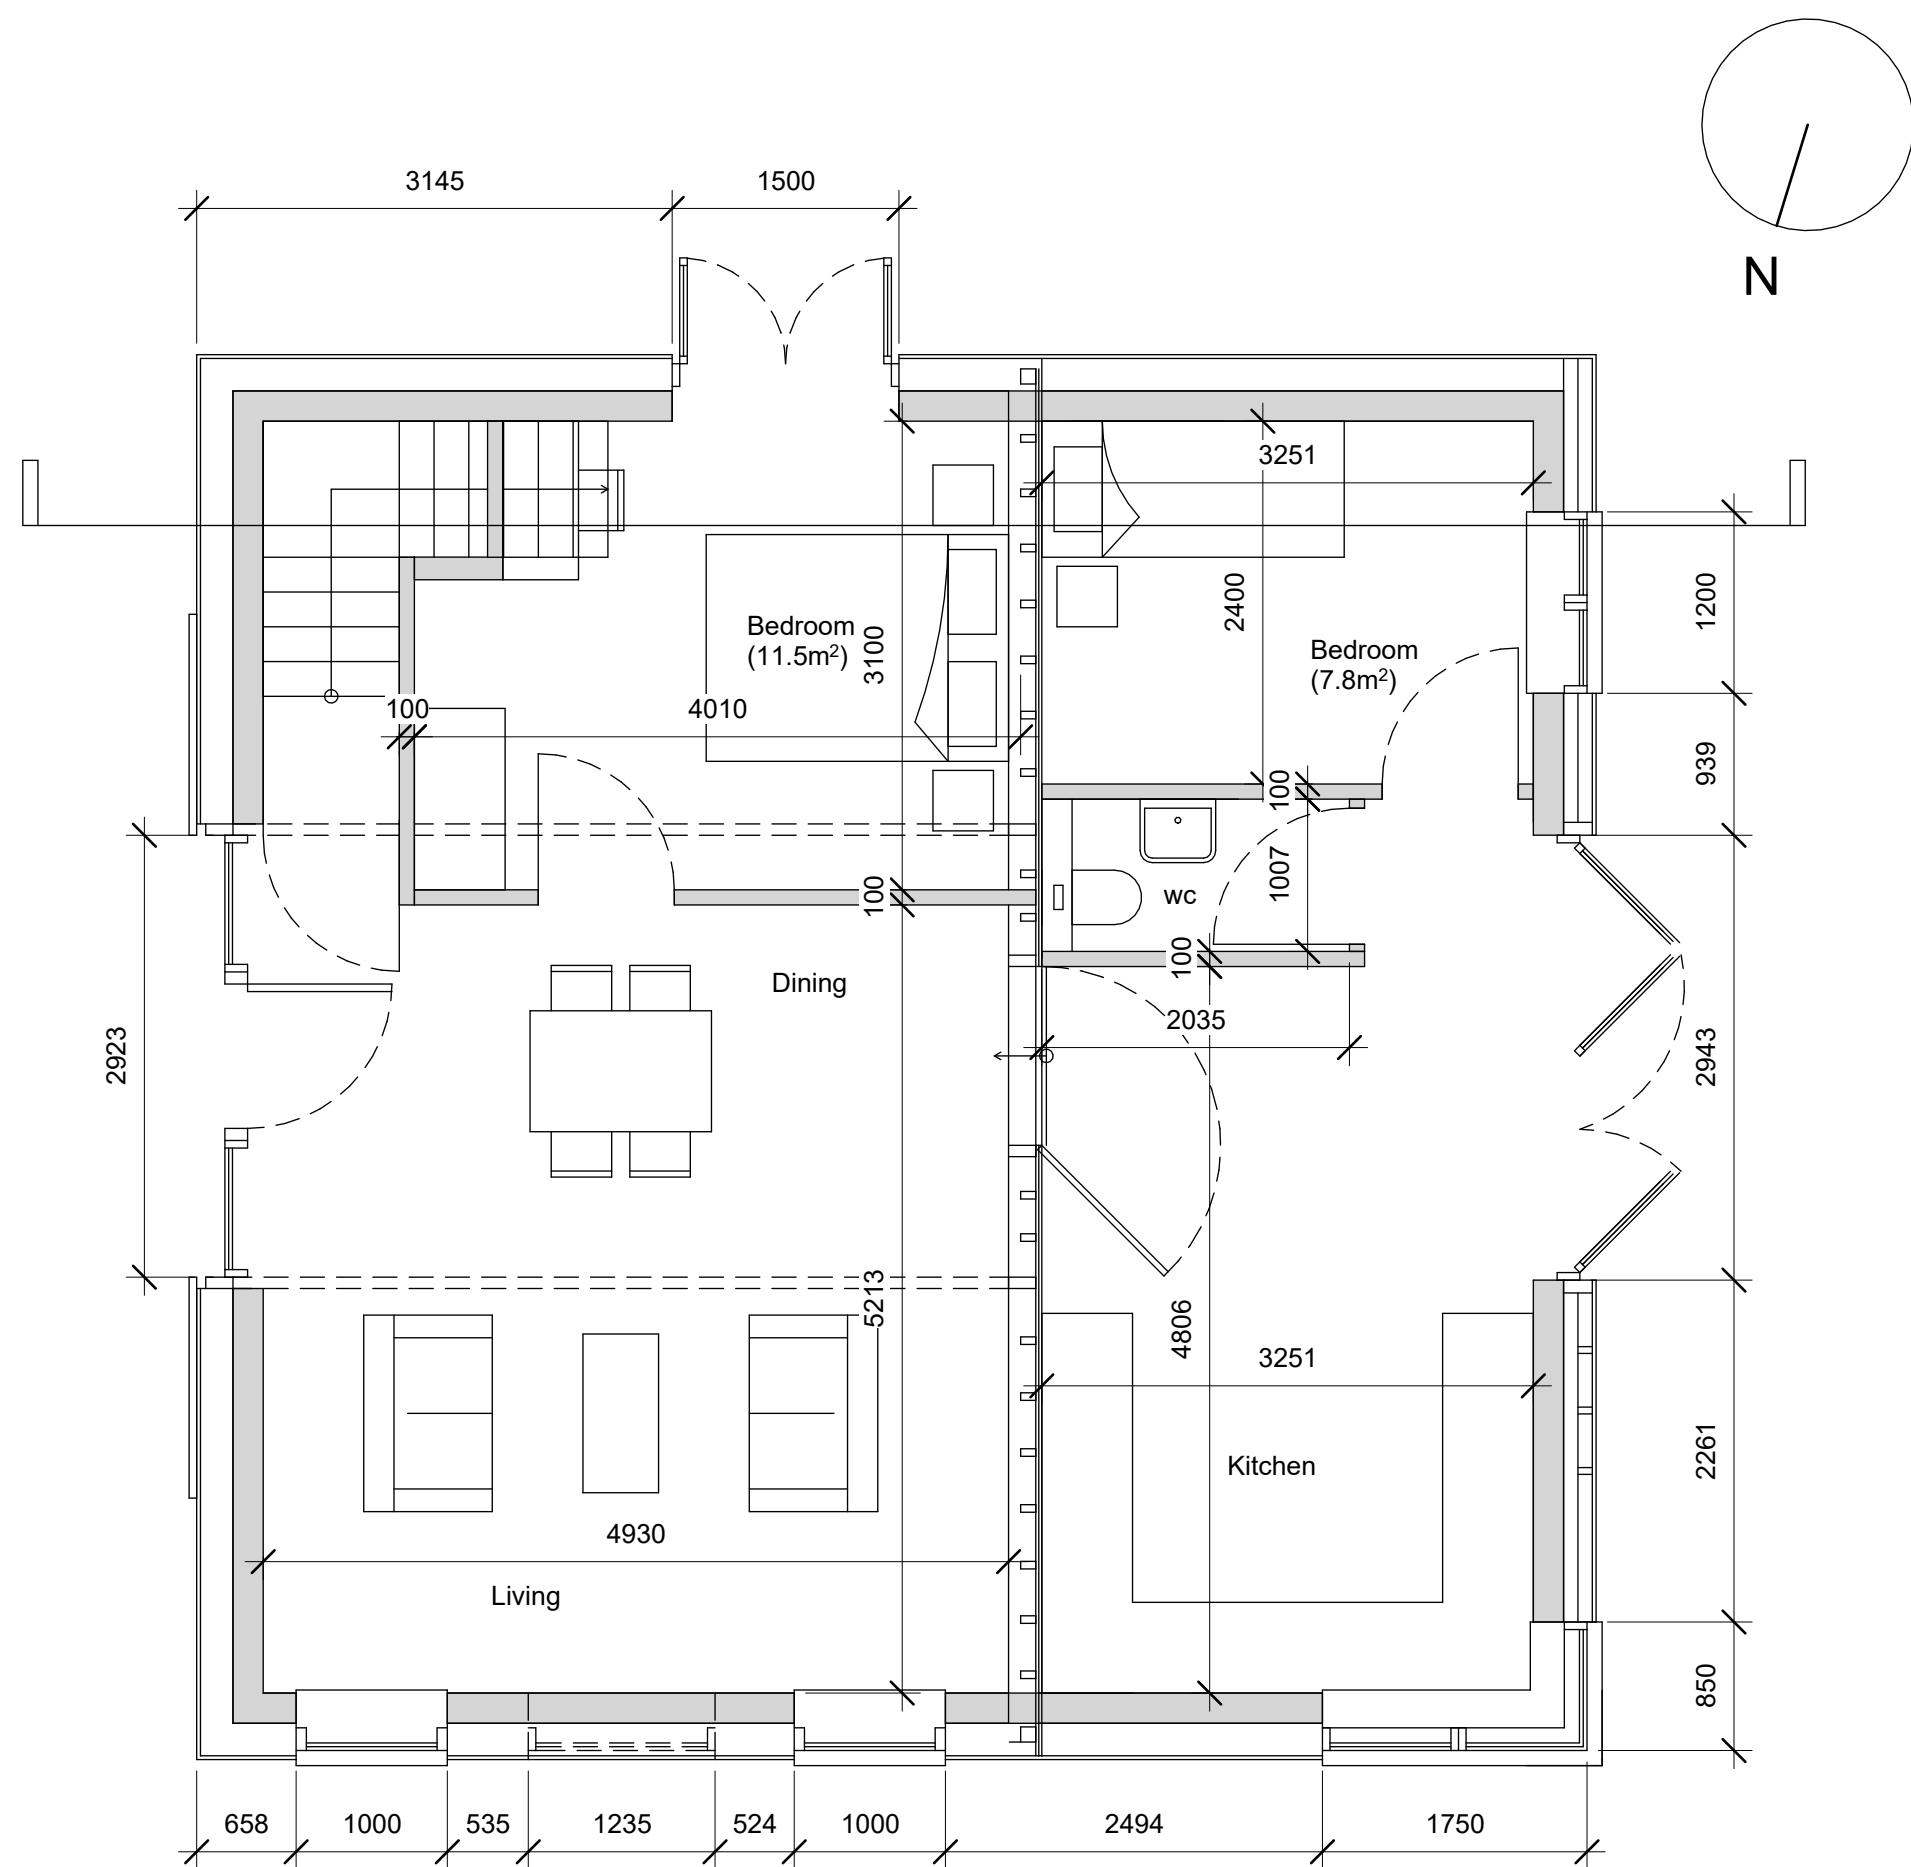


Ground floor plan

Footprint = 86.7m²
Ground gross internal area = 70.7m²

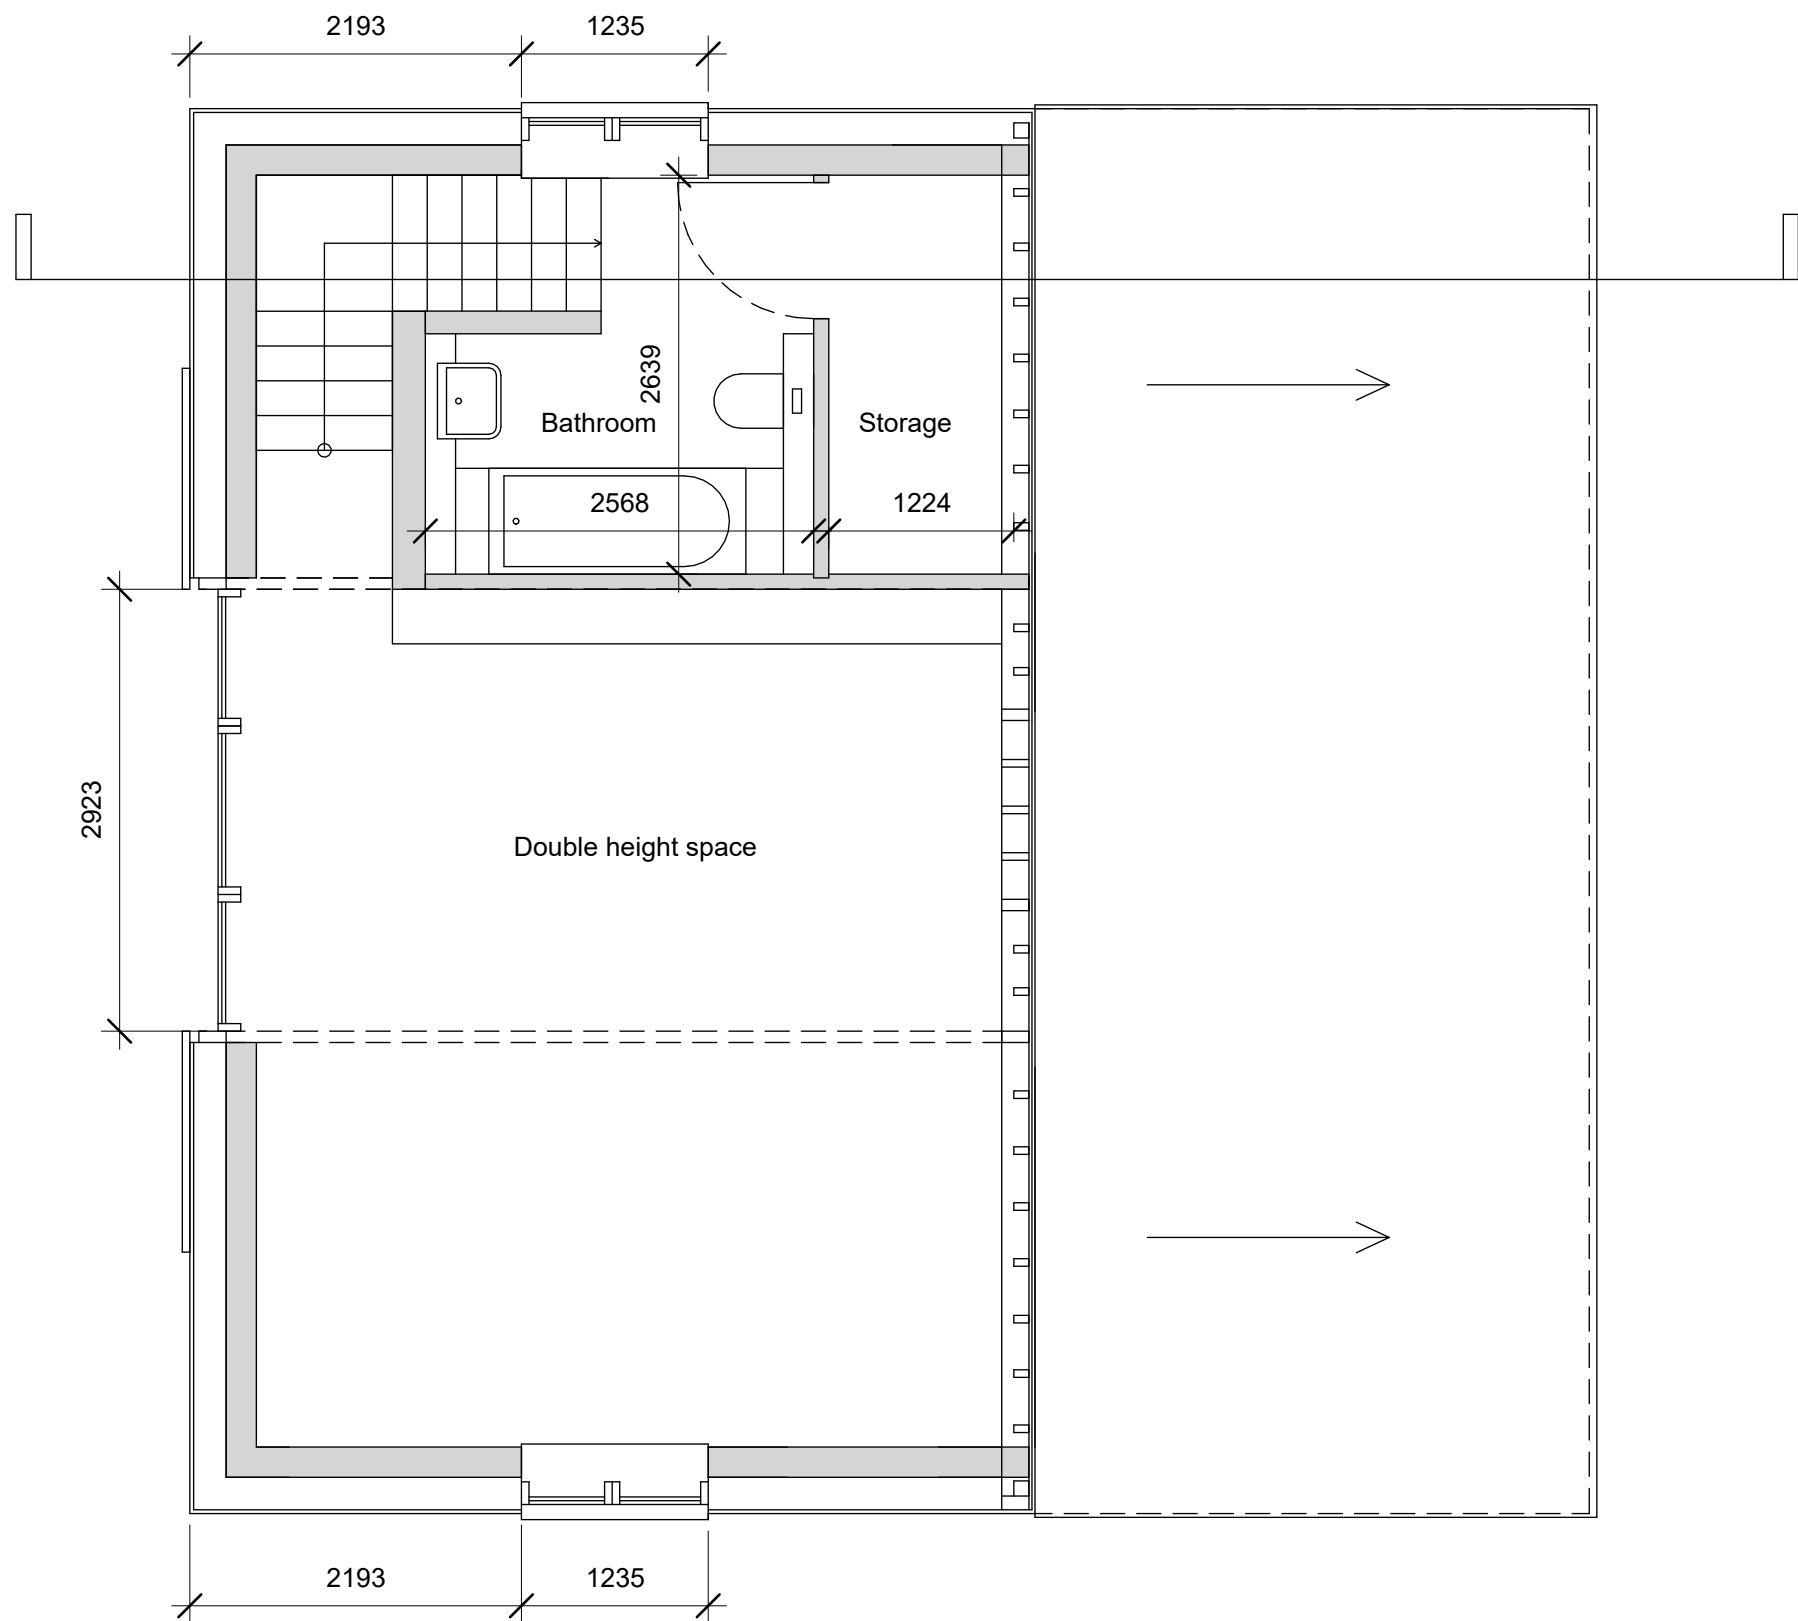


1st floor plan


First gross internal area = 5.6m²
Total gross internal area = 76.3m²

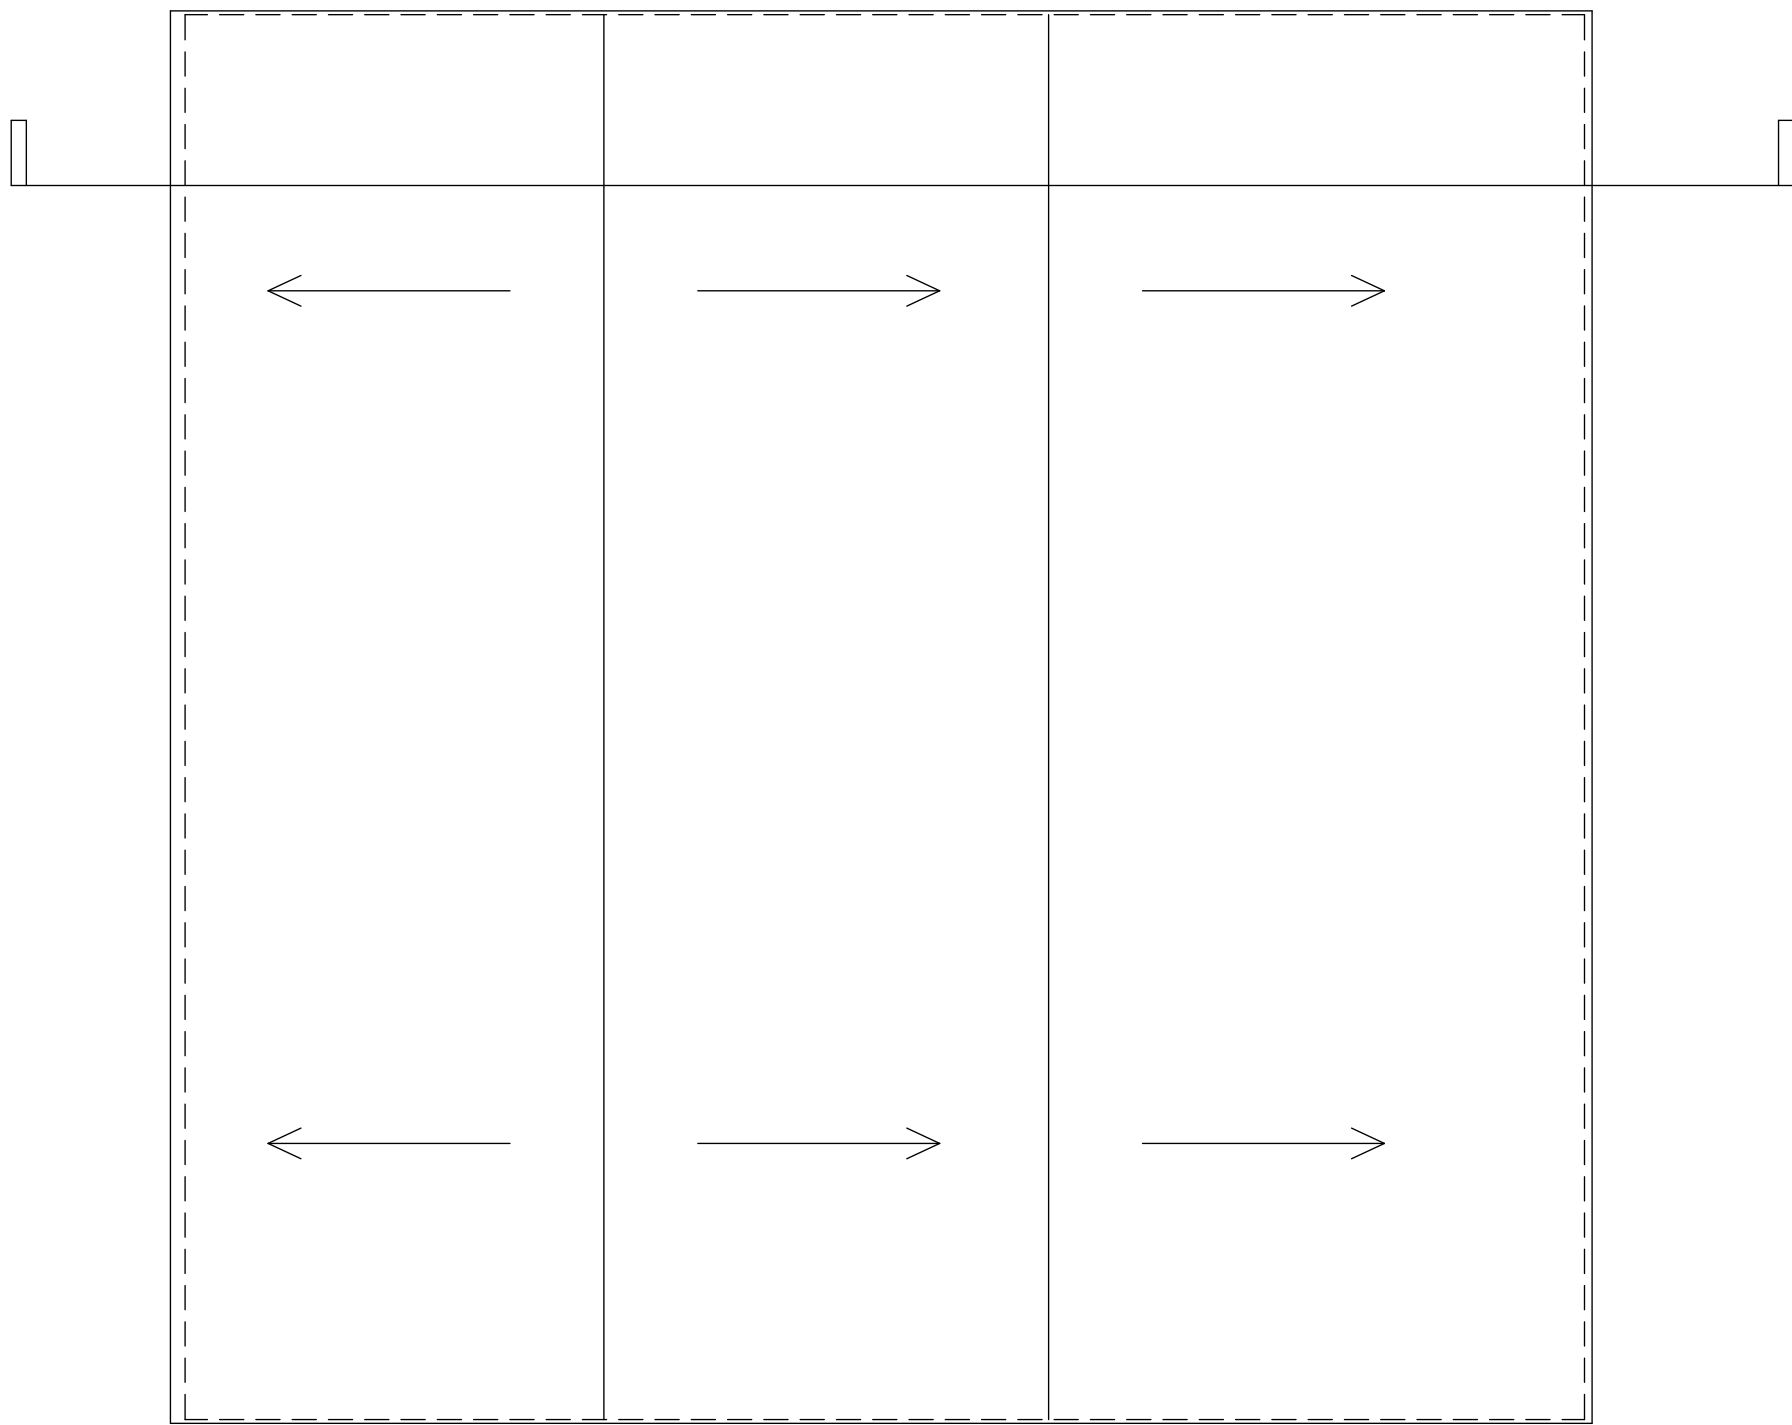

Roof plan

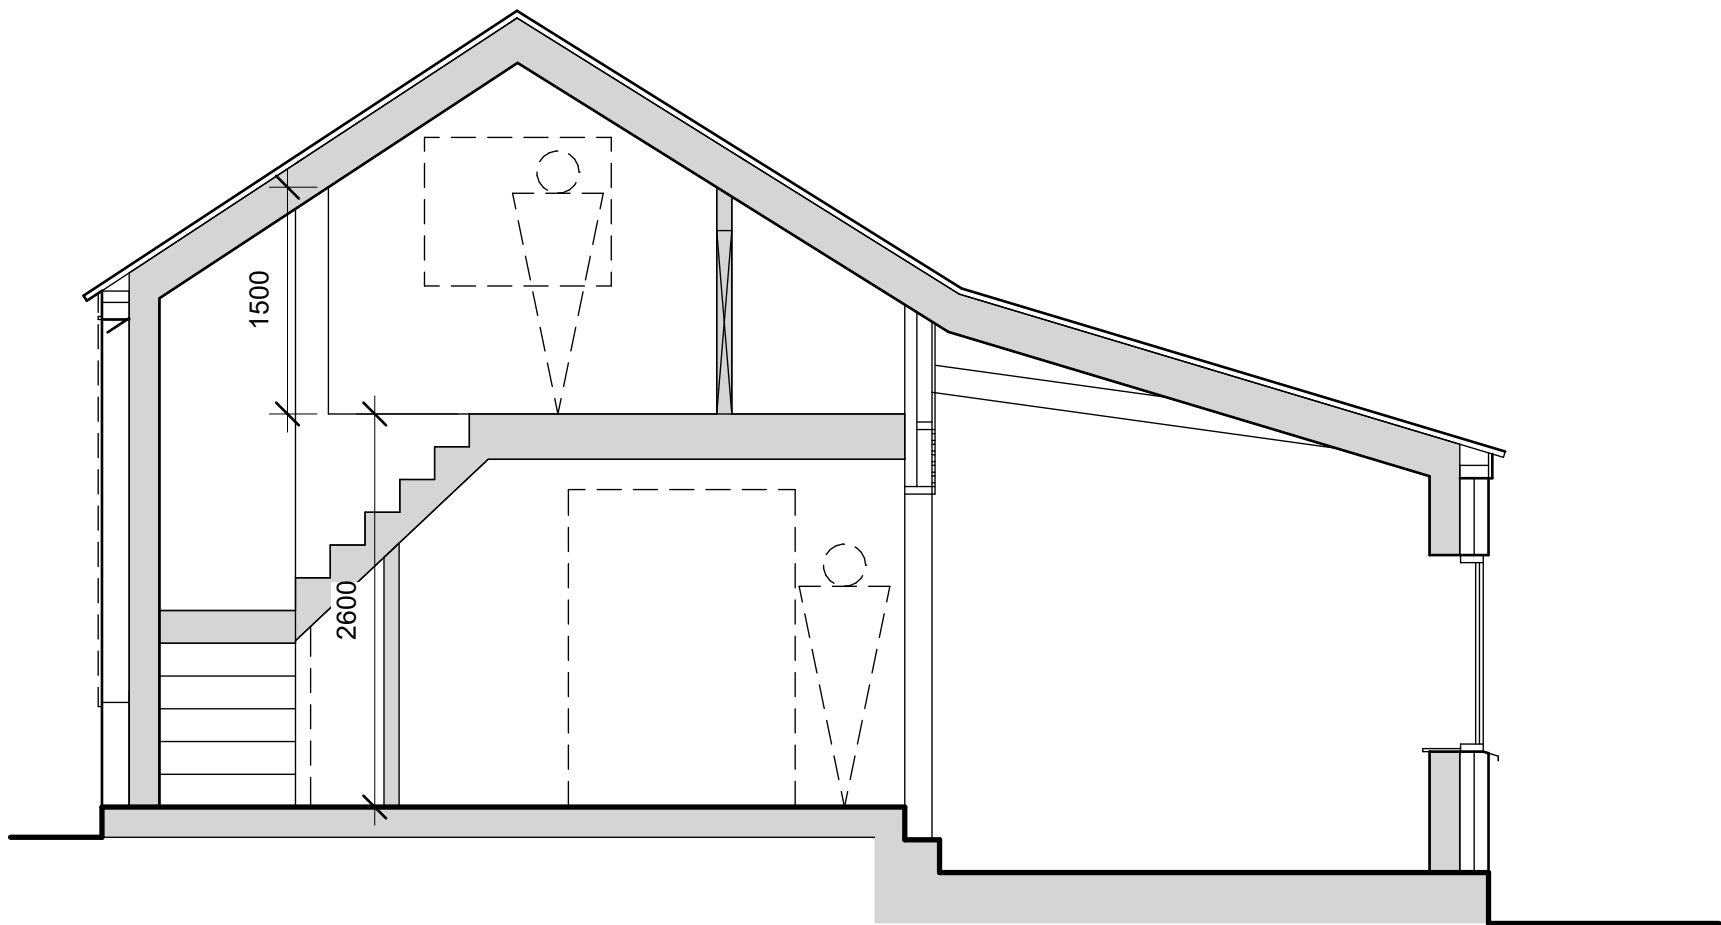

Section

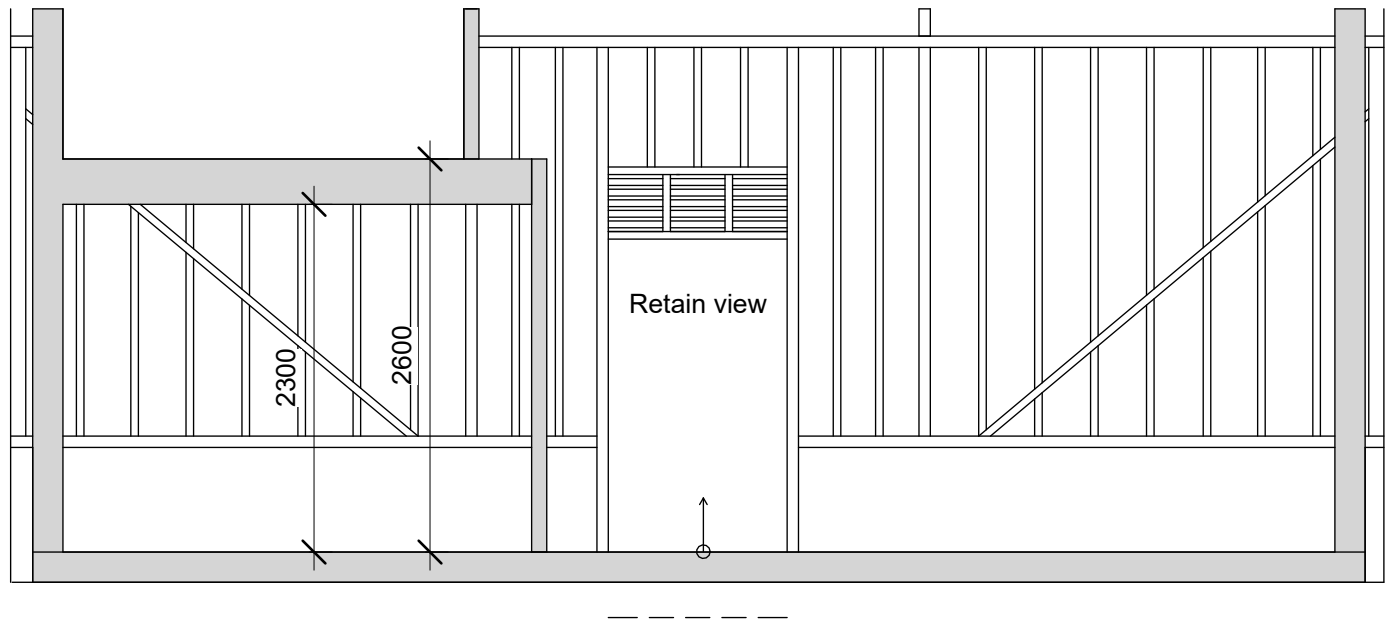

Internal feature wall



rev.	date	description	Issued by	chk'd
1	15.05.26	Dimensions added	--	--

NOTES
All dimensions to be checked on site.
All drawings to be read in conjunction with other contract documentation.
Any discrepancies to be reported to the Contract Administrator before any work commences.
© Copyright Bidwells LLP

client:	Victoria Carter
project:	Barn at Deadman's Hill, Sandon, Hertfordshire SG9 0RJ
dwg title:	Proposed plans and sections
discipline:	ARCHITECTURE
project no.	JB94501
dwg no.	DR-A-2001
drawn	TH
chk'd	--
date:	12/04/24
scale @ A1	1 : 50
rev.	1
status.	Planning

BIDWELLS
Trumpington Road
Cambridge CB2 9LD
t: 01223 841841
f: 01223 845150
bidwells.co.uk