




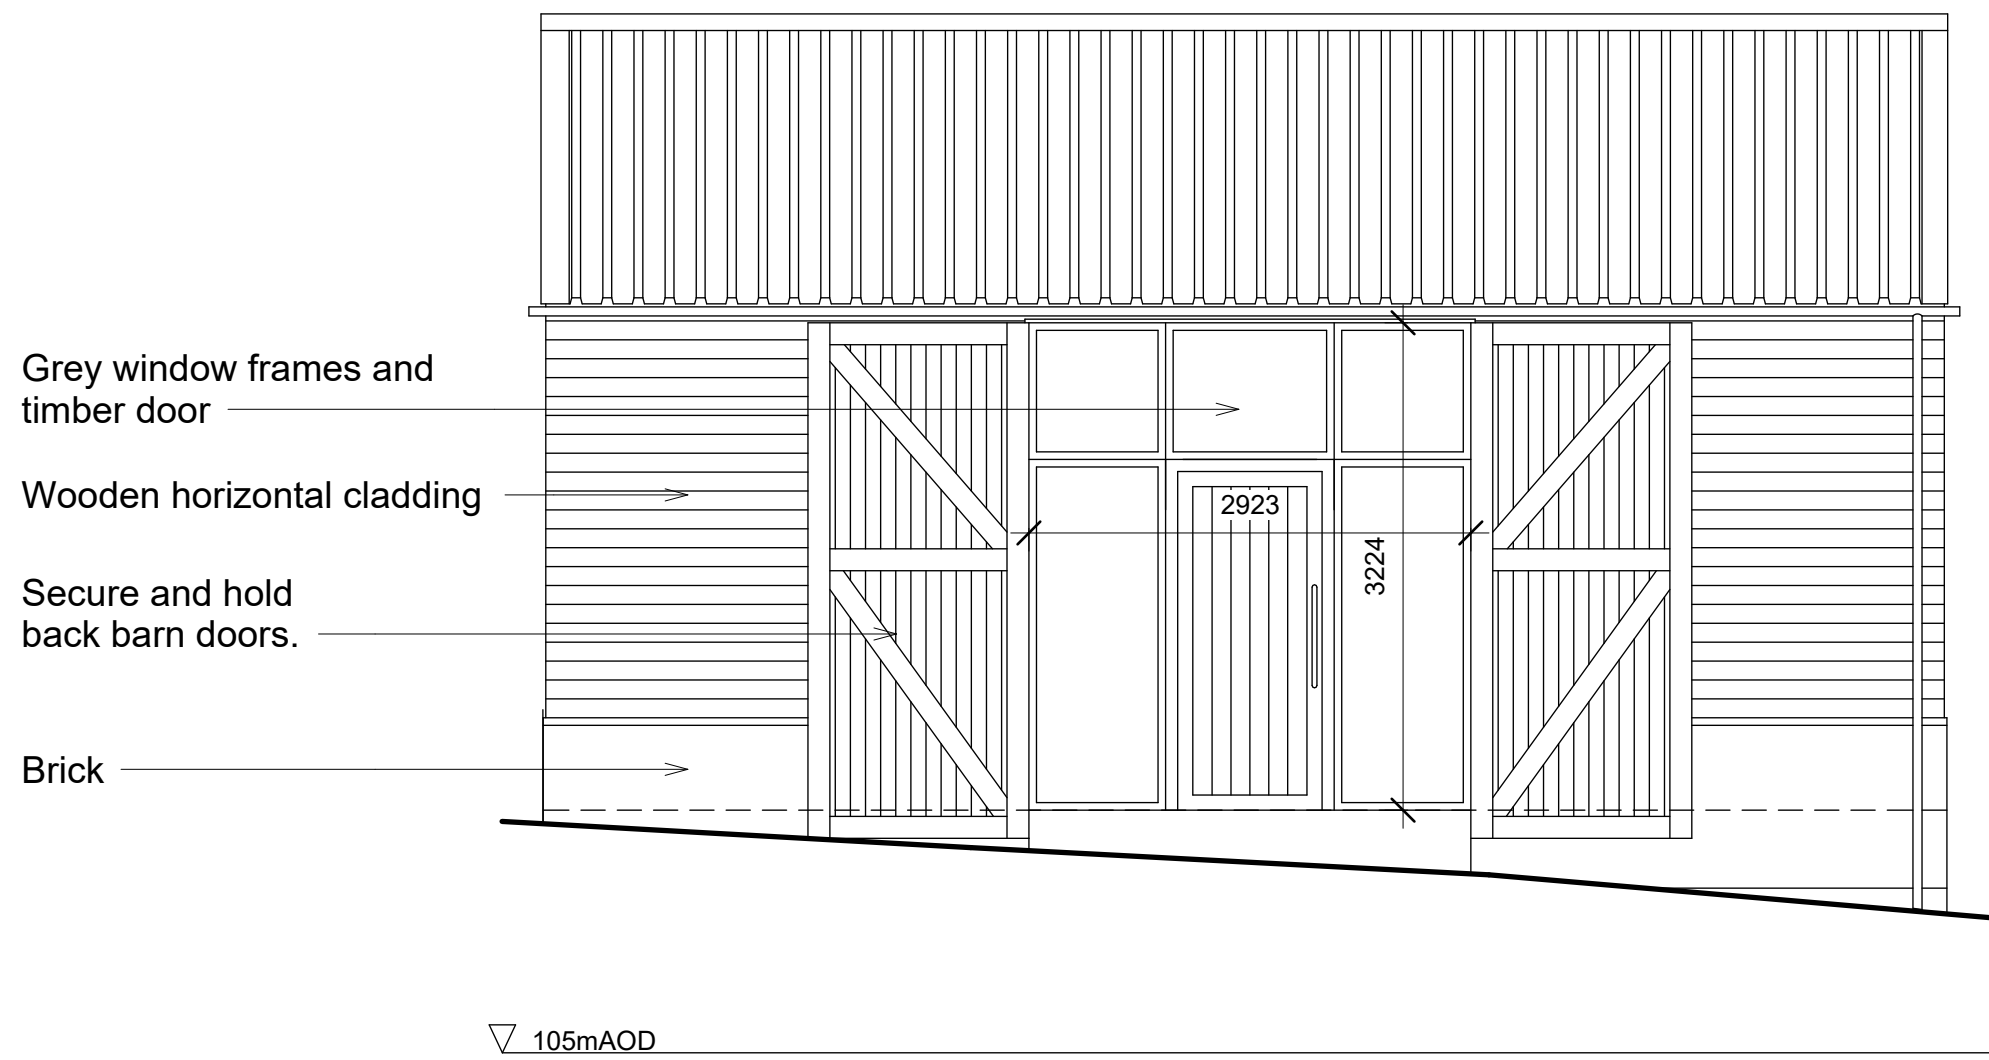


East elevation

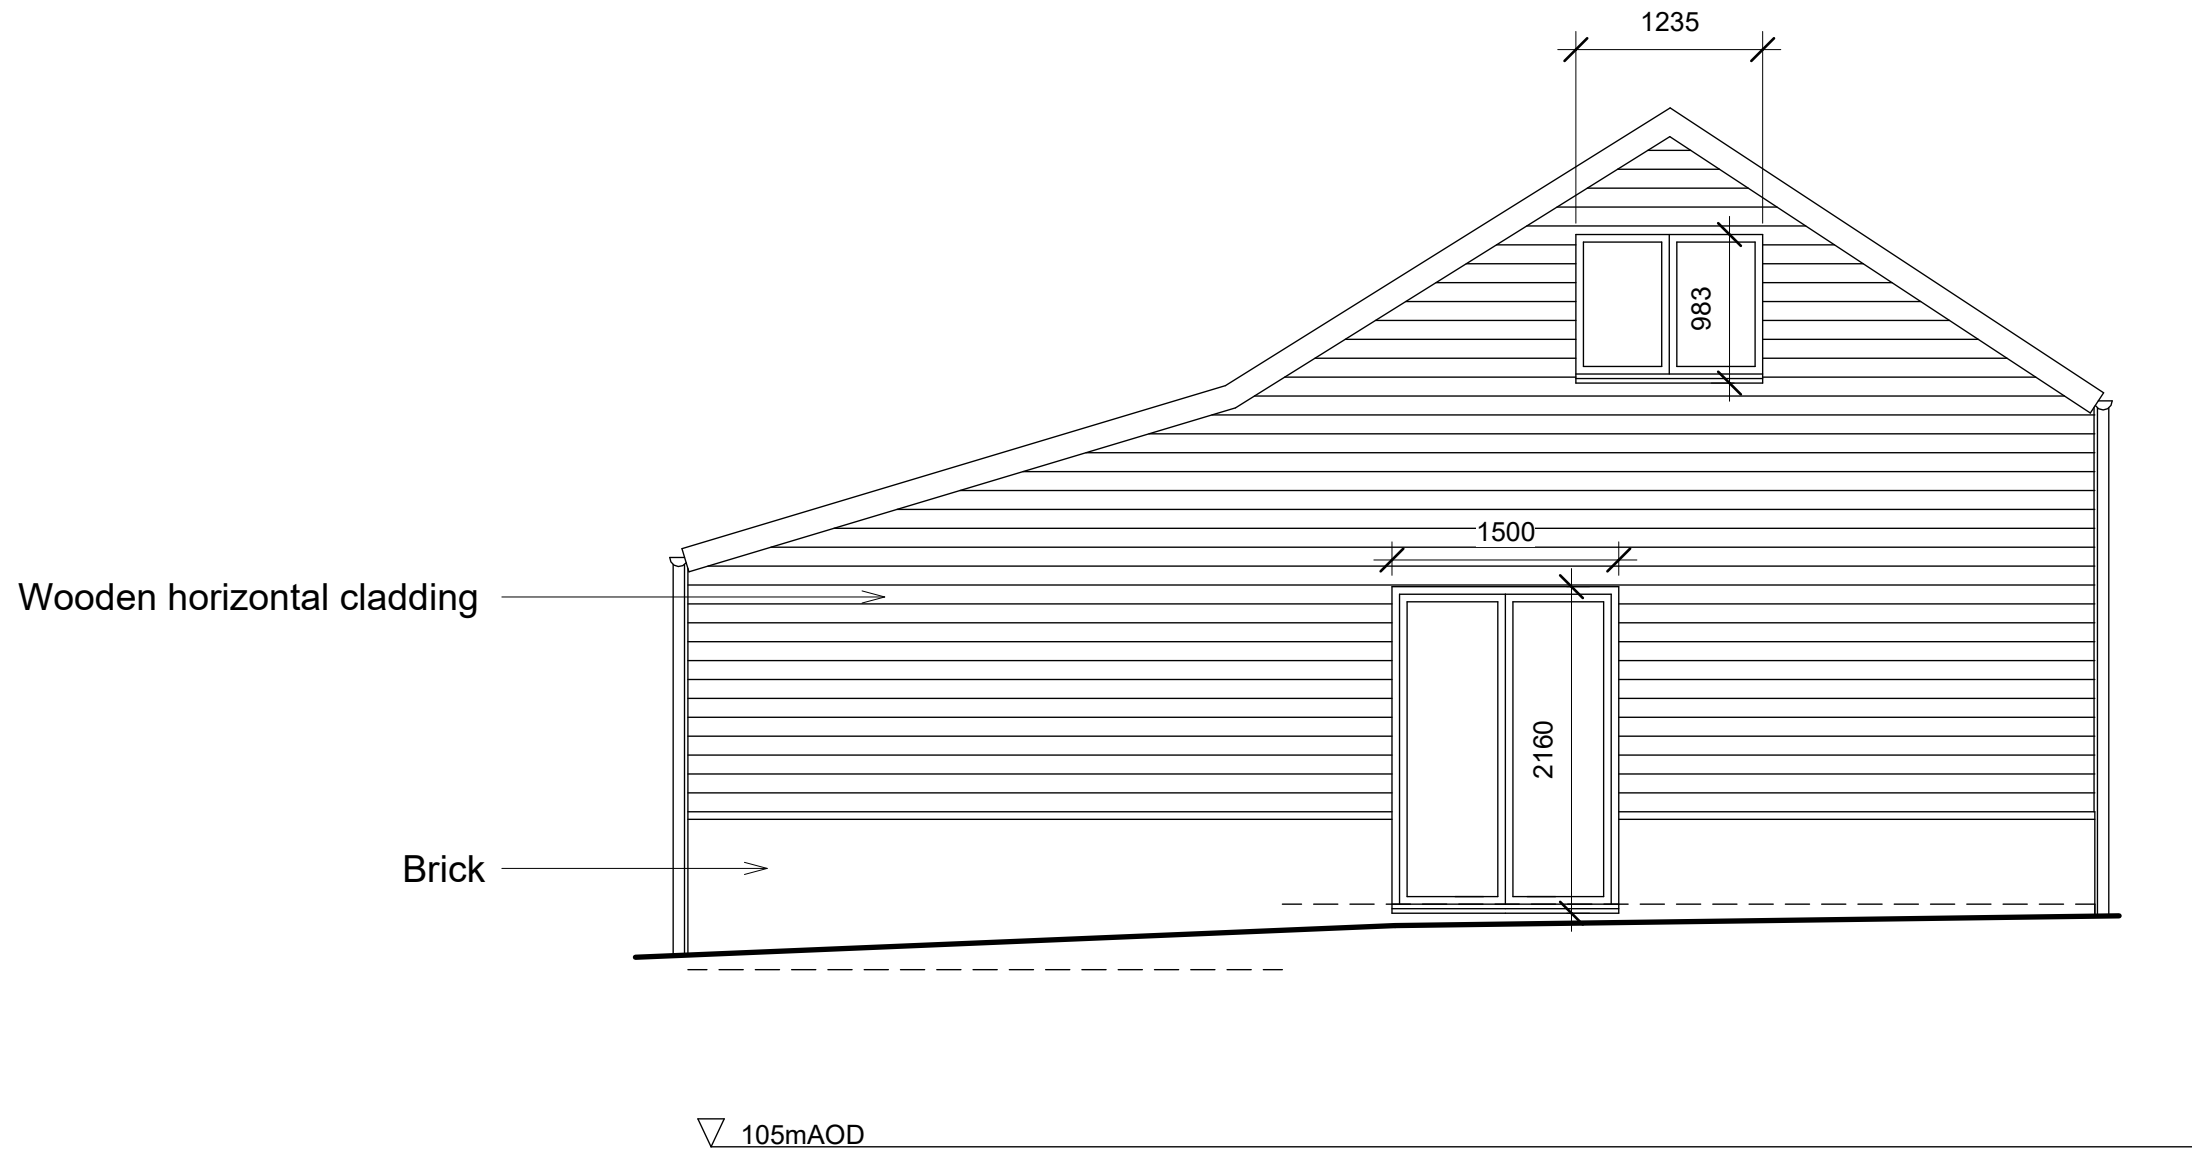

South elevation

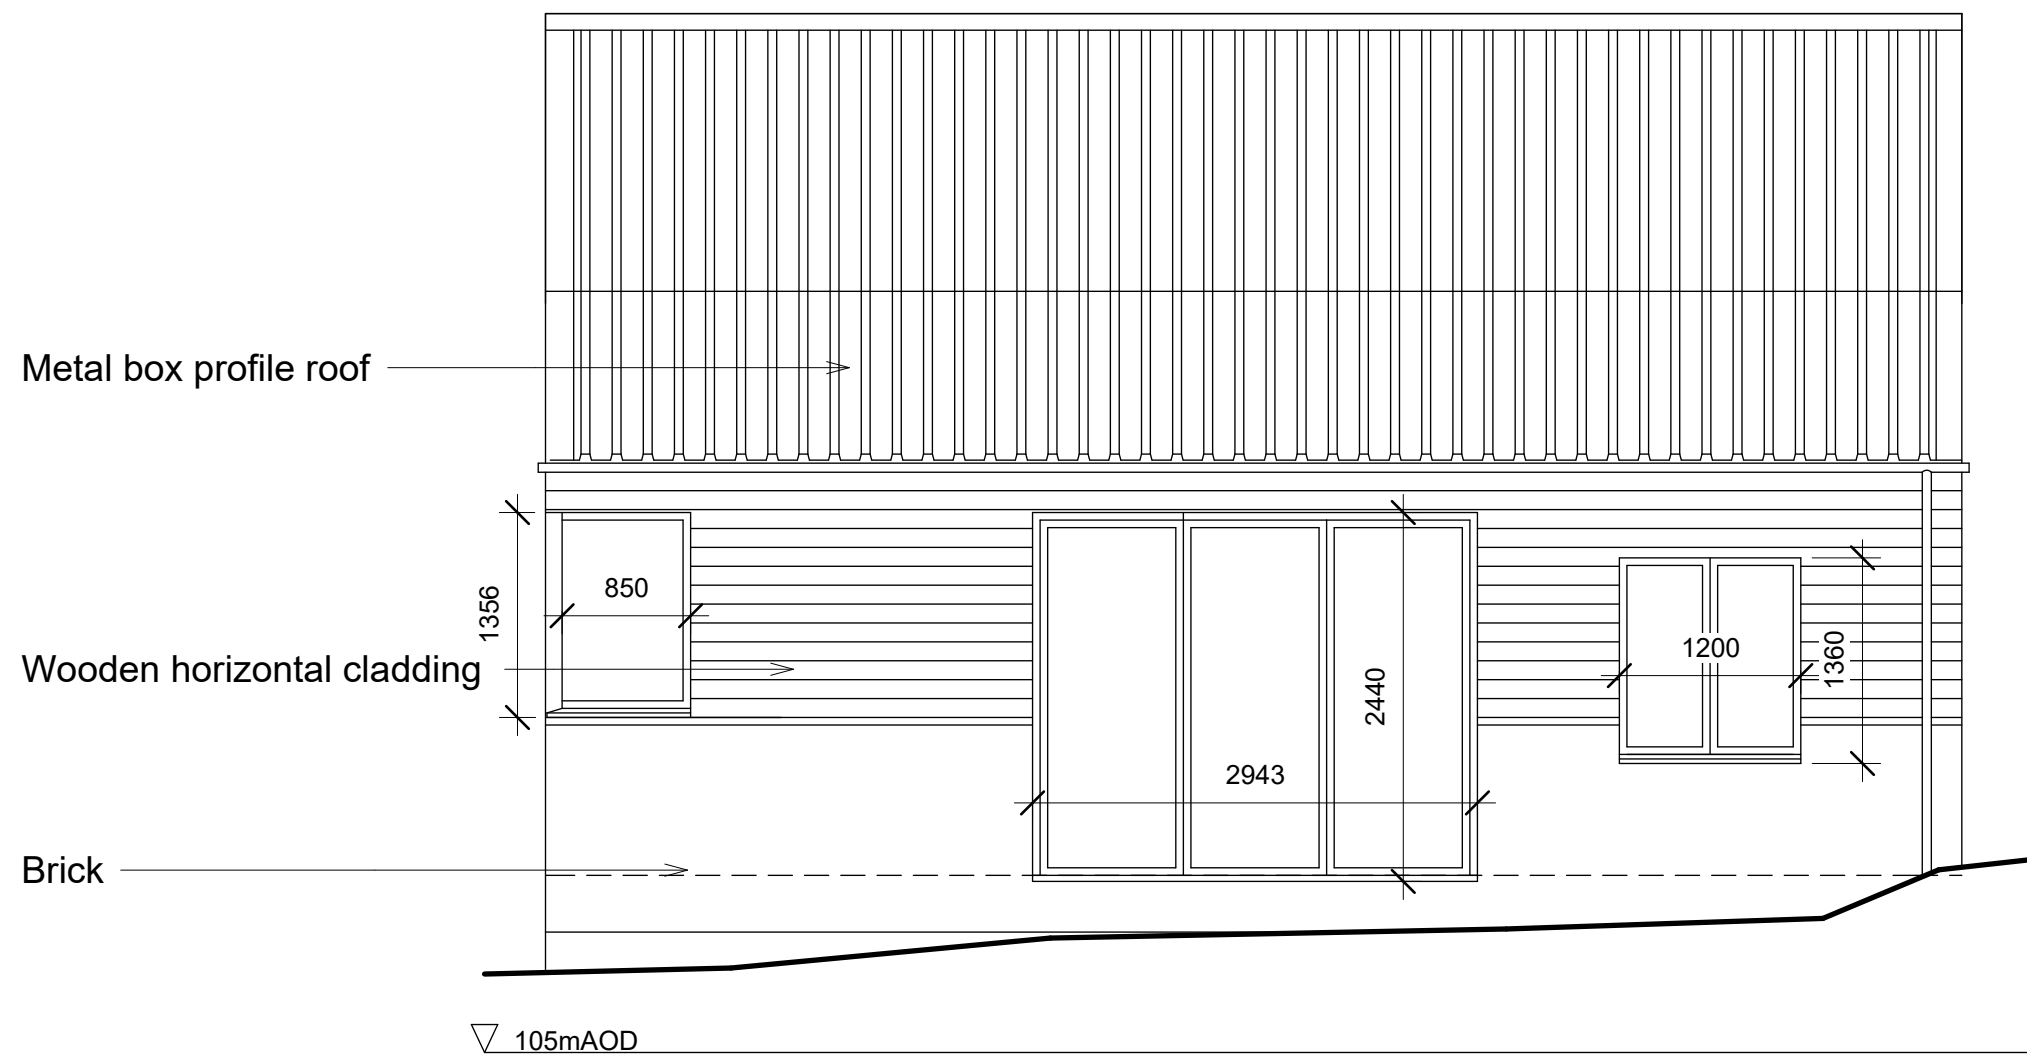

West elevation

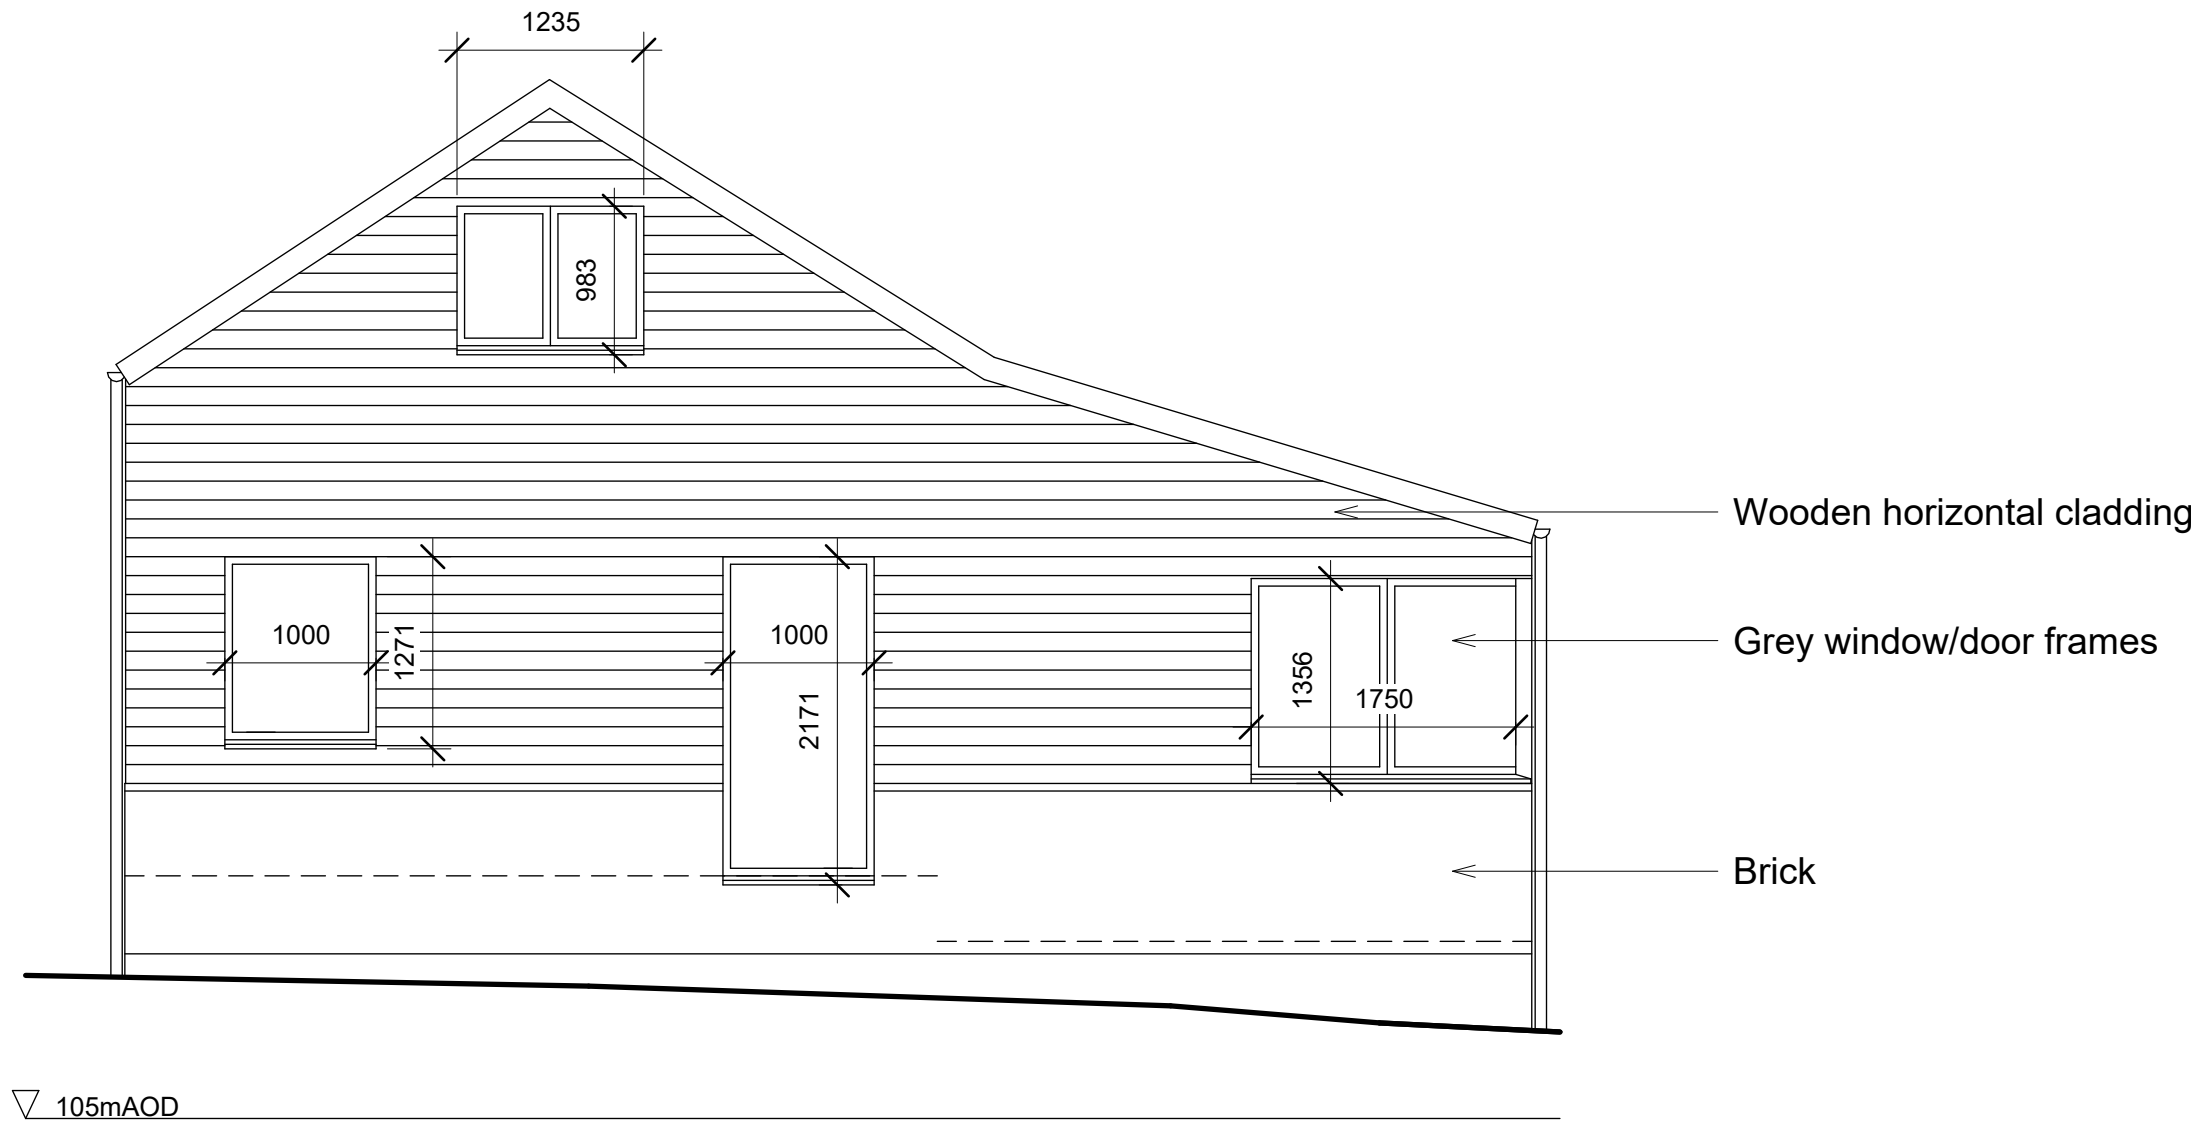

North elevation



1	15.05.26	Dimensions added	GM
rev.	date	description	Issued by
			chk'd

NOTES
All dimensions to be checked on site.
All drawings to be read in conjunction with other contract documentation.
Any discrepancies to be reported to the Contract Administrator before any work commences.
© Copyright Bidwells LLP

client: Victoria Carter
project: Barn at Deadman's Hill, Sandon, Hertfordshire SG9 0RJ

dwg title: Proposed Elevations

discipline:	ARCHITECTURE	drawn	TH	chk'd	GM	date:	01/16/25	scale @ A1	1 : 50
project no.	JB94501	dwg no.	DR-A-2002	rev.	1	status.	Planning		

BIDWELLS
Trumpington Road
Cambridge CB2 9LD
t: 01223 841841
f: 01223 845150
bidwells.co.uk